


PROPOSED - FOR PLANNING


DESIGN COPYRIGHT IS THE PROPERTY OF GRIP ARCHITECTURE + DESIGN LTD AND MUST NOT BE COPIED WITHOUT PRIOR WRITTEN CONSENT.

DO NOT SCALE FROM THIS DRAWING UNLESS FOR PLANNING PURPOSES ONLY. ALL DIMENSIONS TO BE CHECKED ON-SITE AND ANY DISCREPANCIES TO BE REPORTED TO GRIP ARCHITECTURE + DESIGN LTD. REFER TO LARGER SCALE DRAWINGS IF AVAILABLE.


REVISION NOTES		
Rev	Date	Info
A	18.11.2022	Minor Revisions

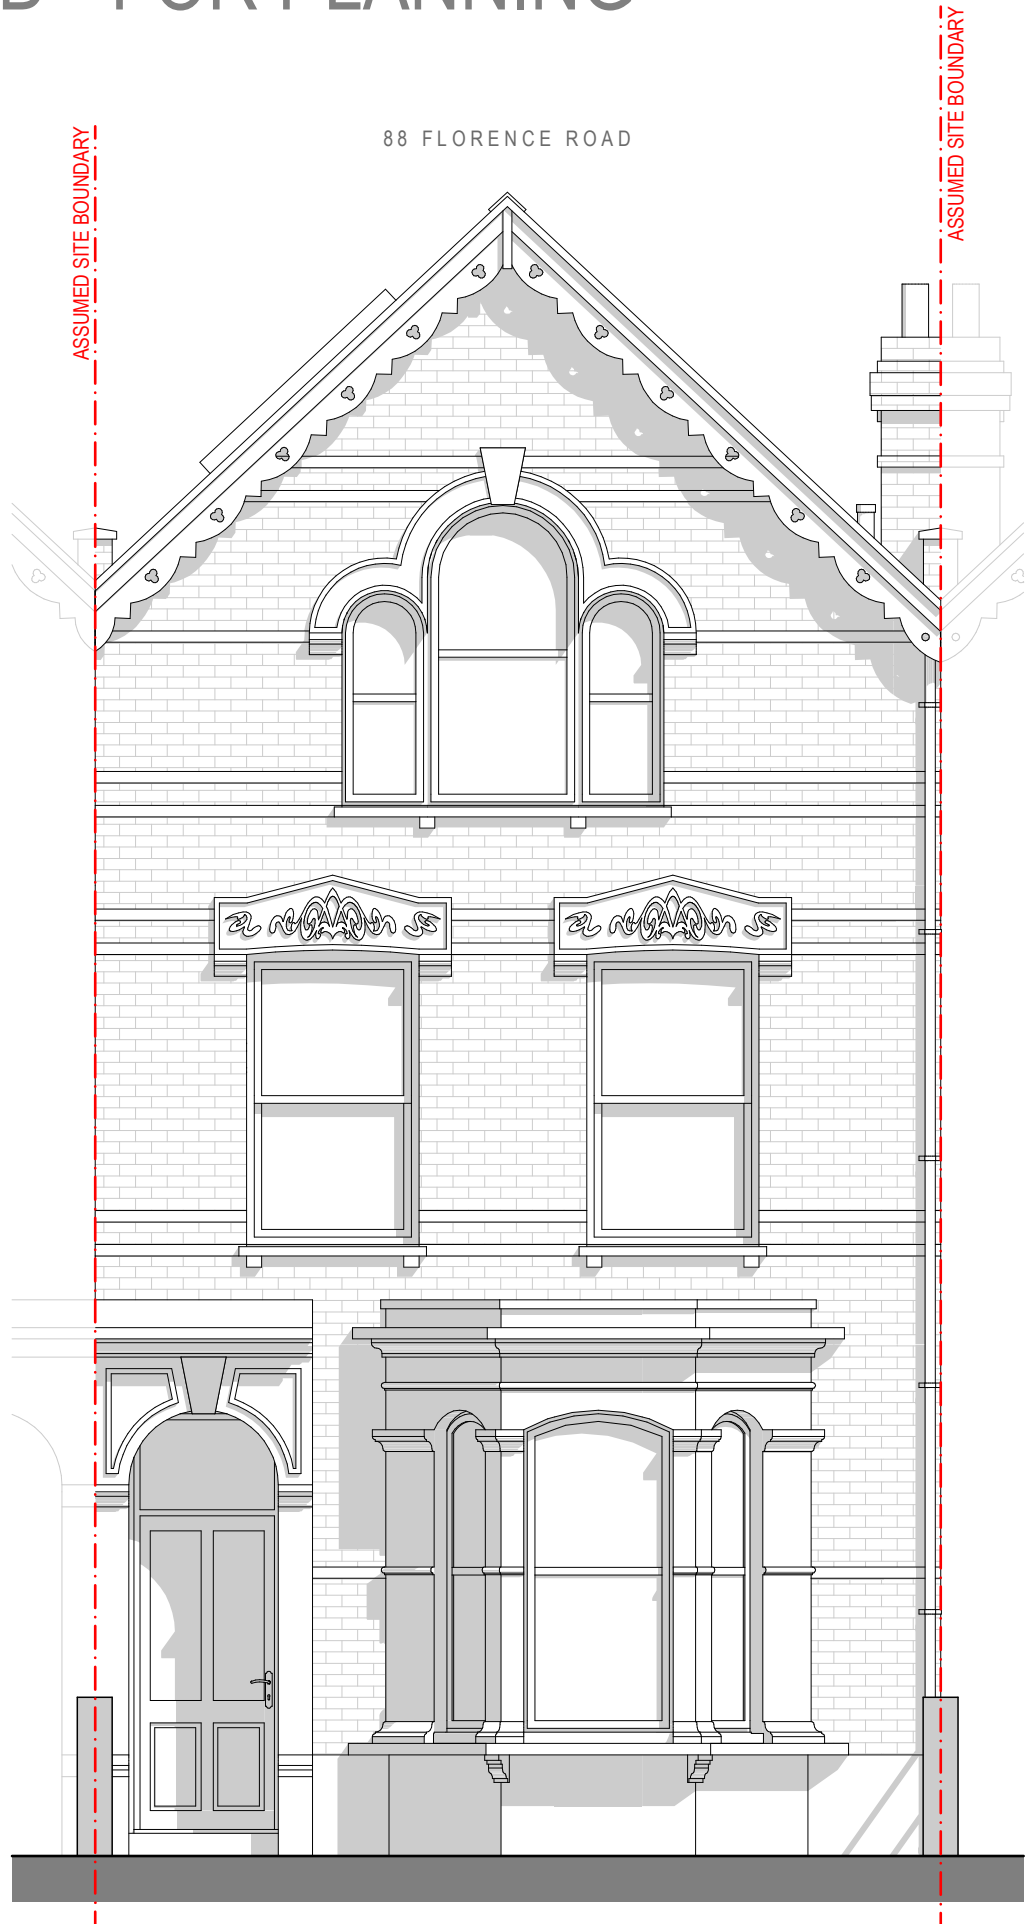


PROPOSED FRONT ELEVATION
SCALE 1:50 @ A1

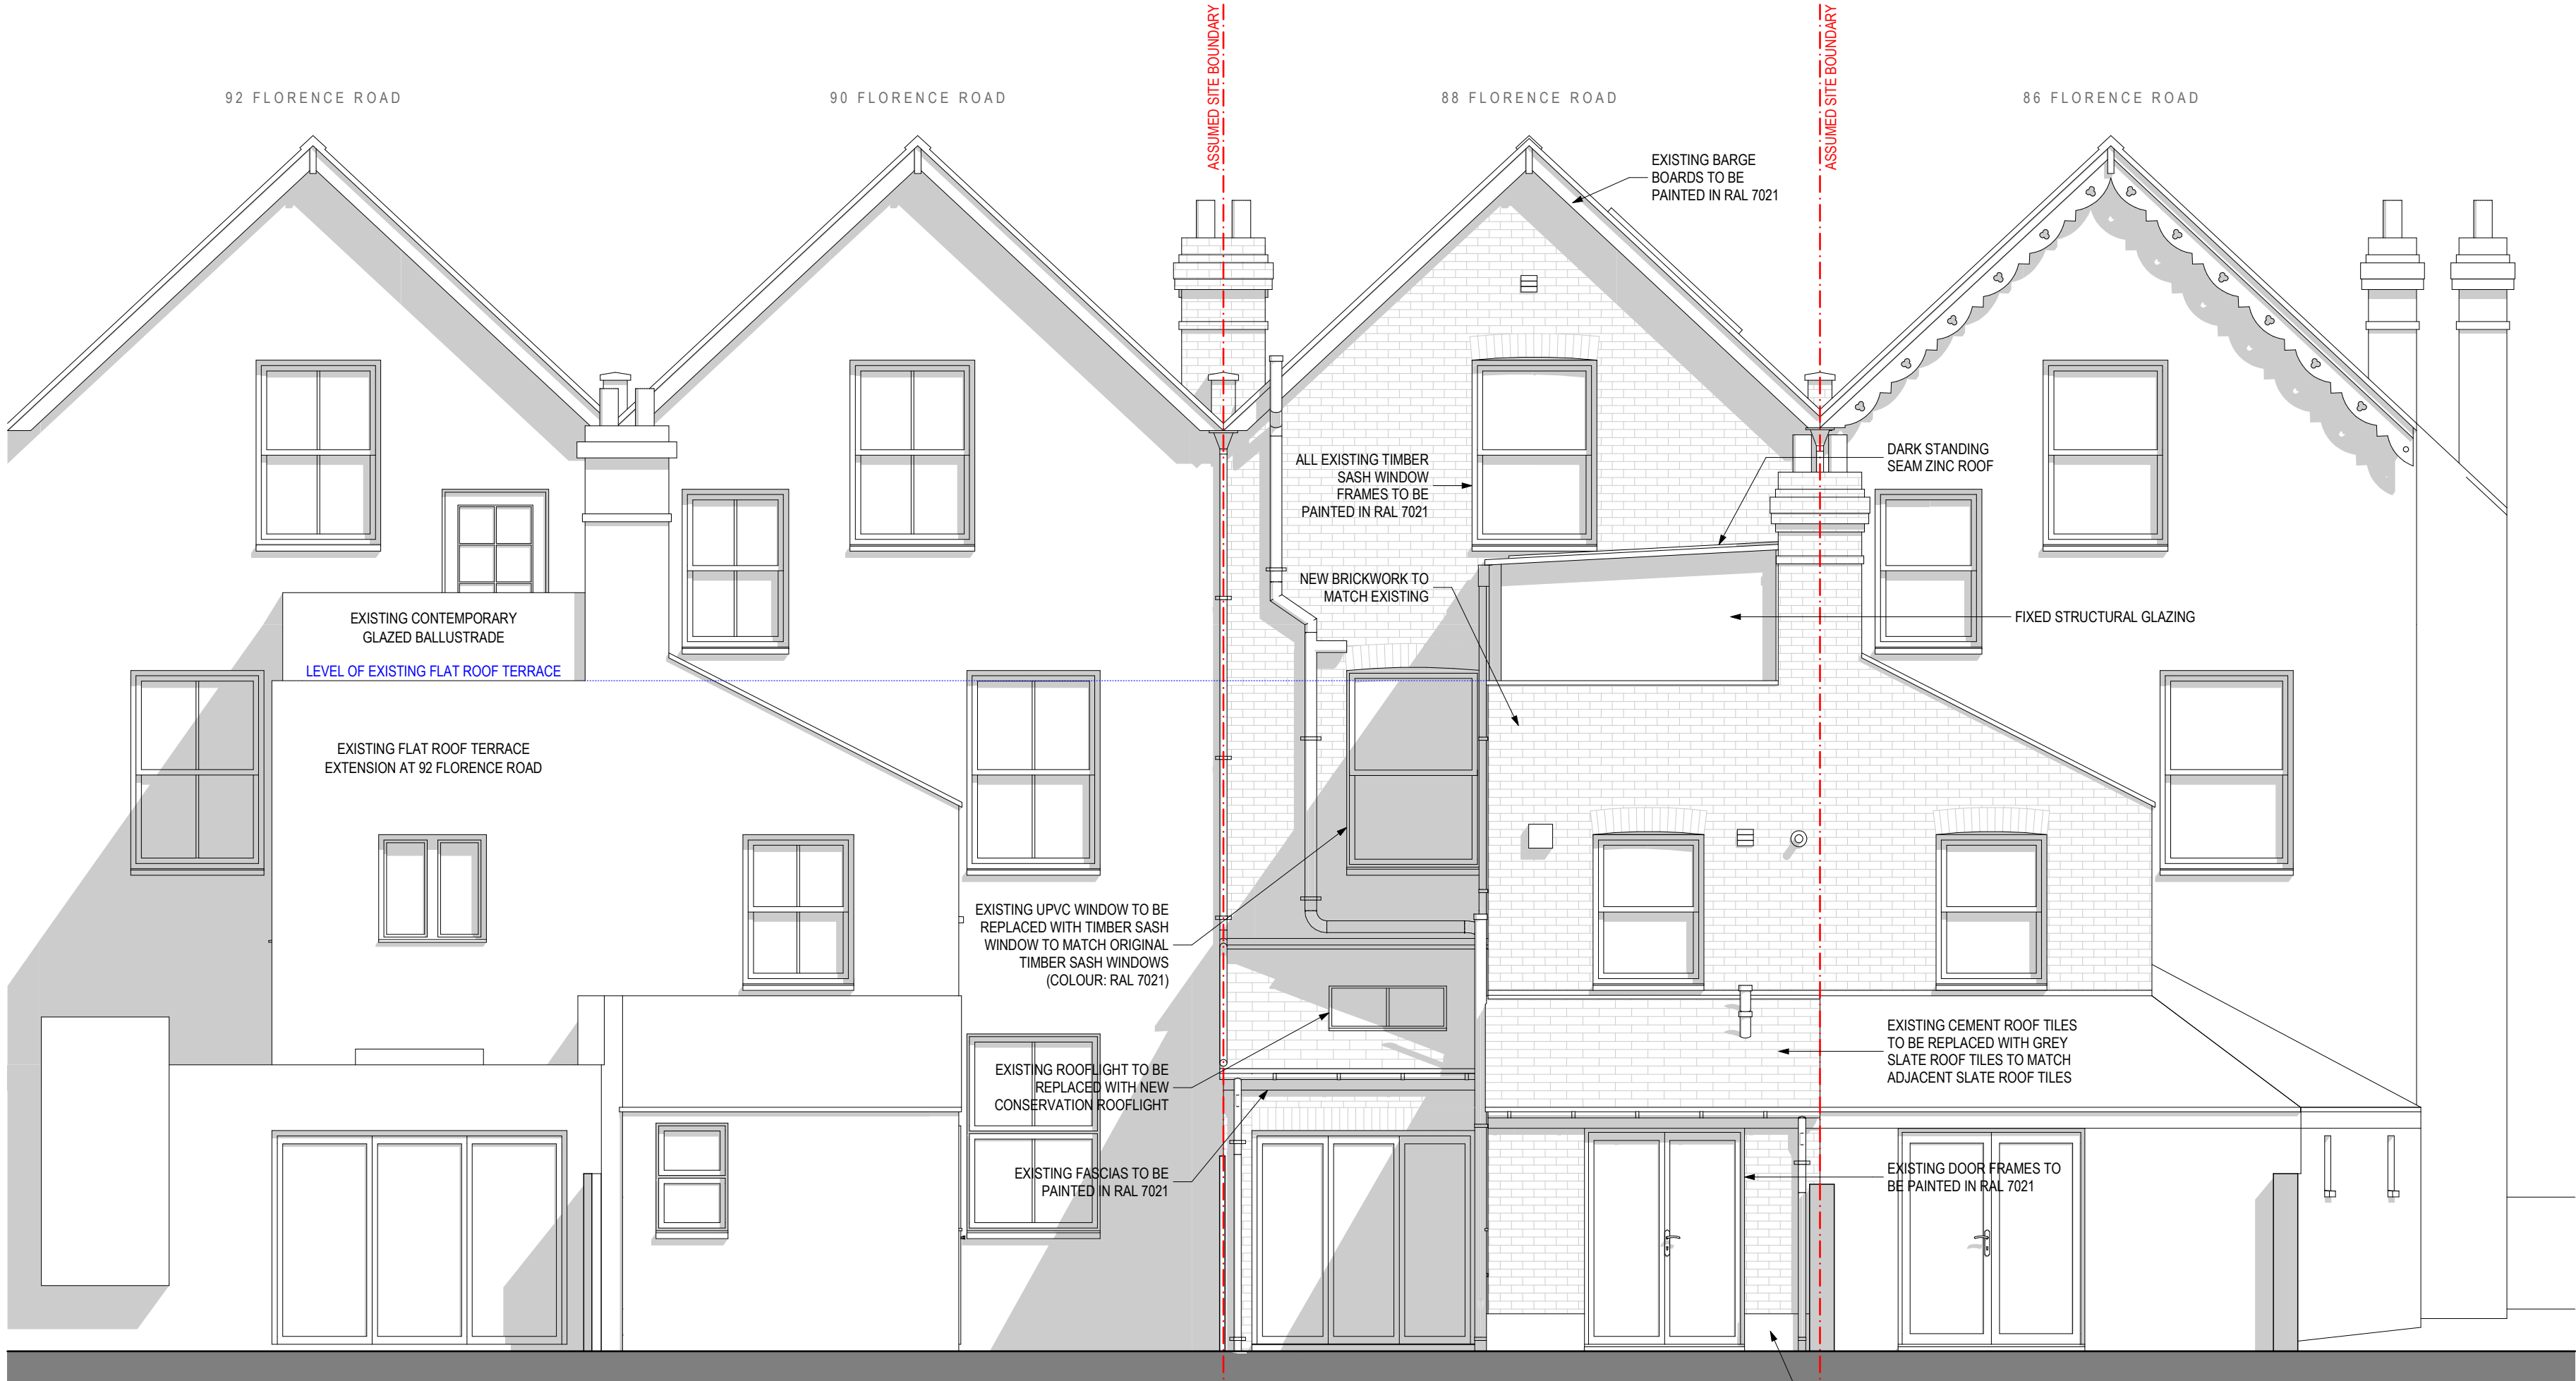


PROPOSED REAR ELEVATION
SCALE 1:50 @ A1

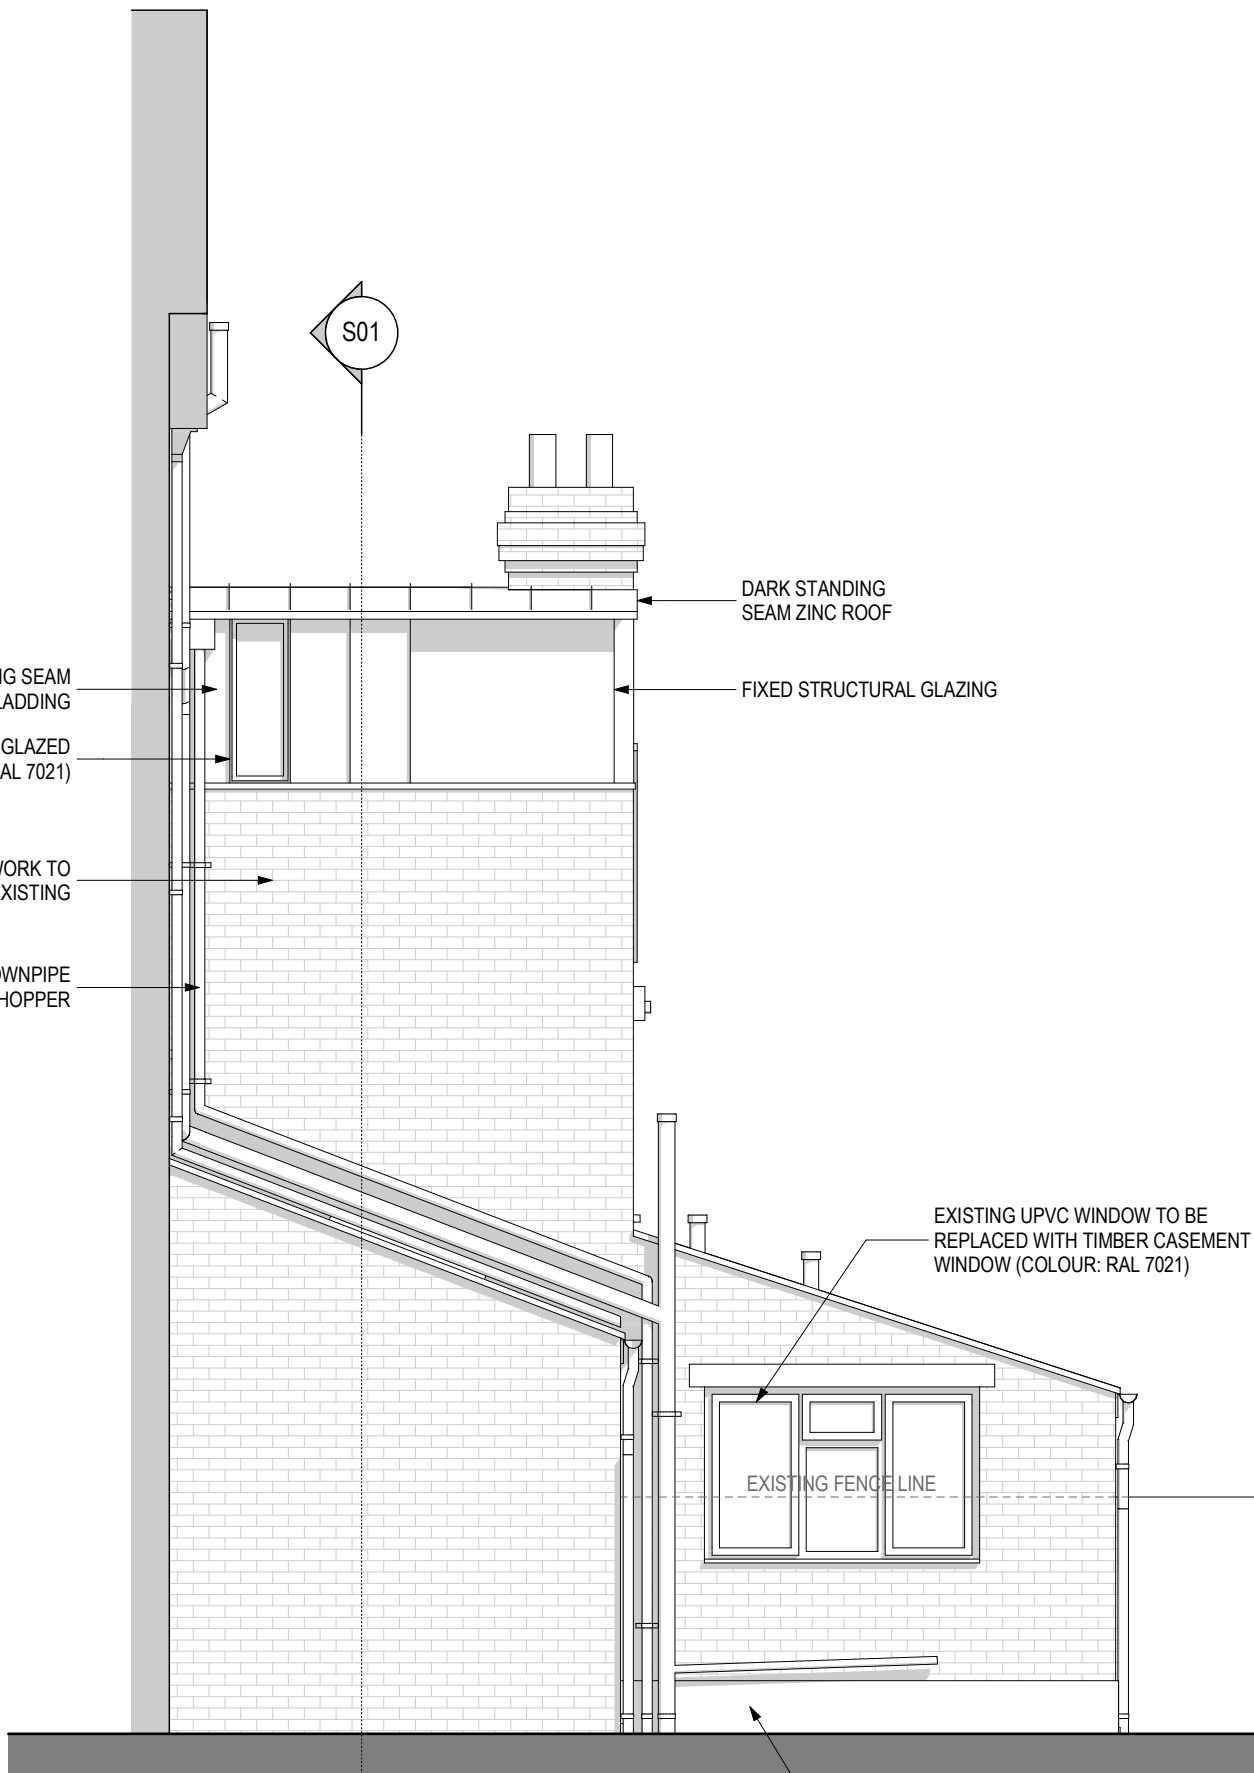

PROPOSED SIDE ELEVATION 1
SCALE 1:50 @ A1

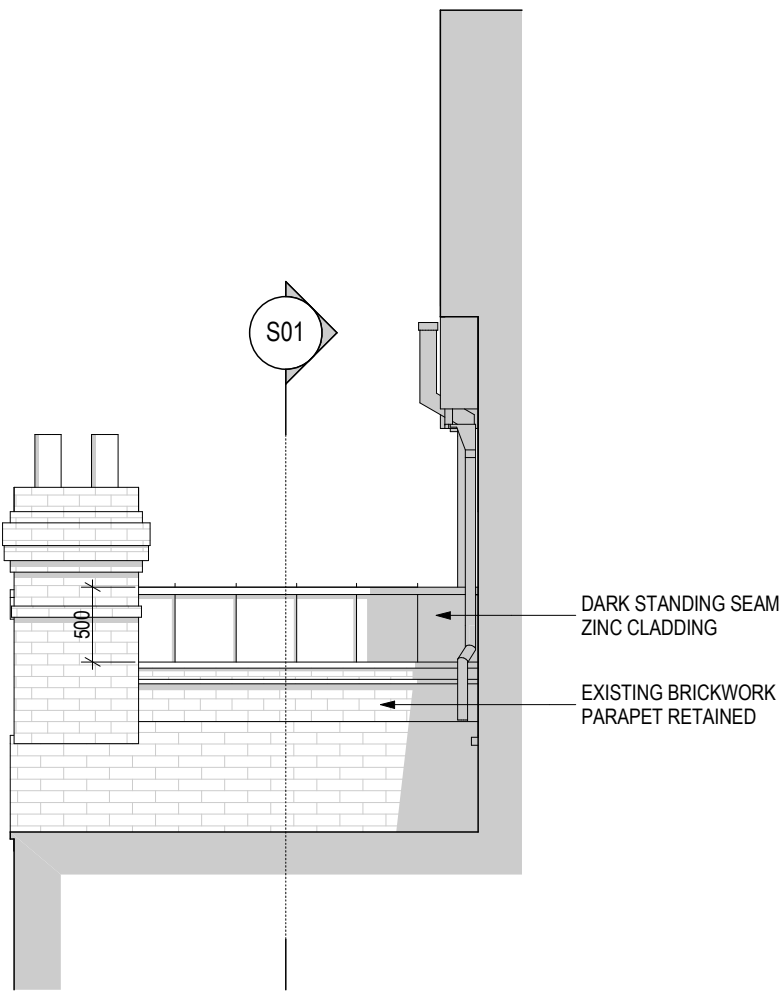

PROPOSED SIDE ELEVATION 2
SCALE 1:50 @ A1

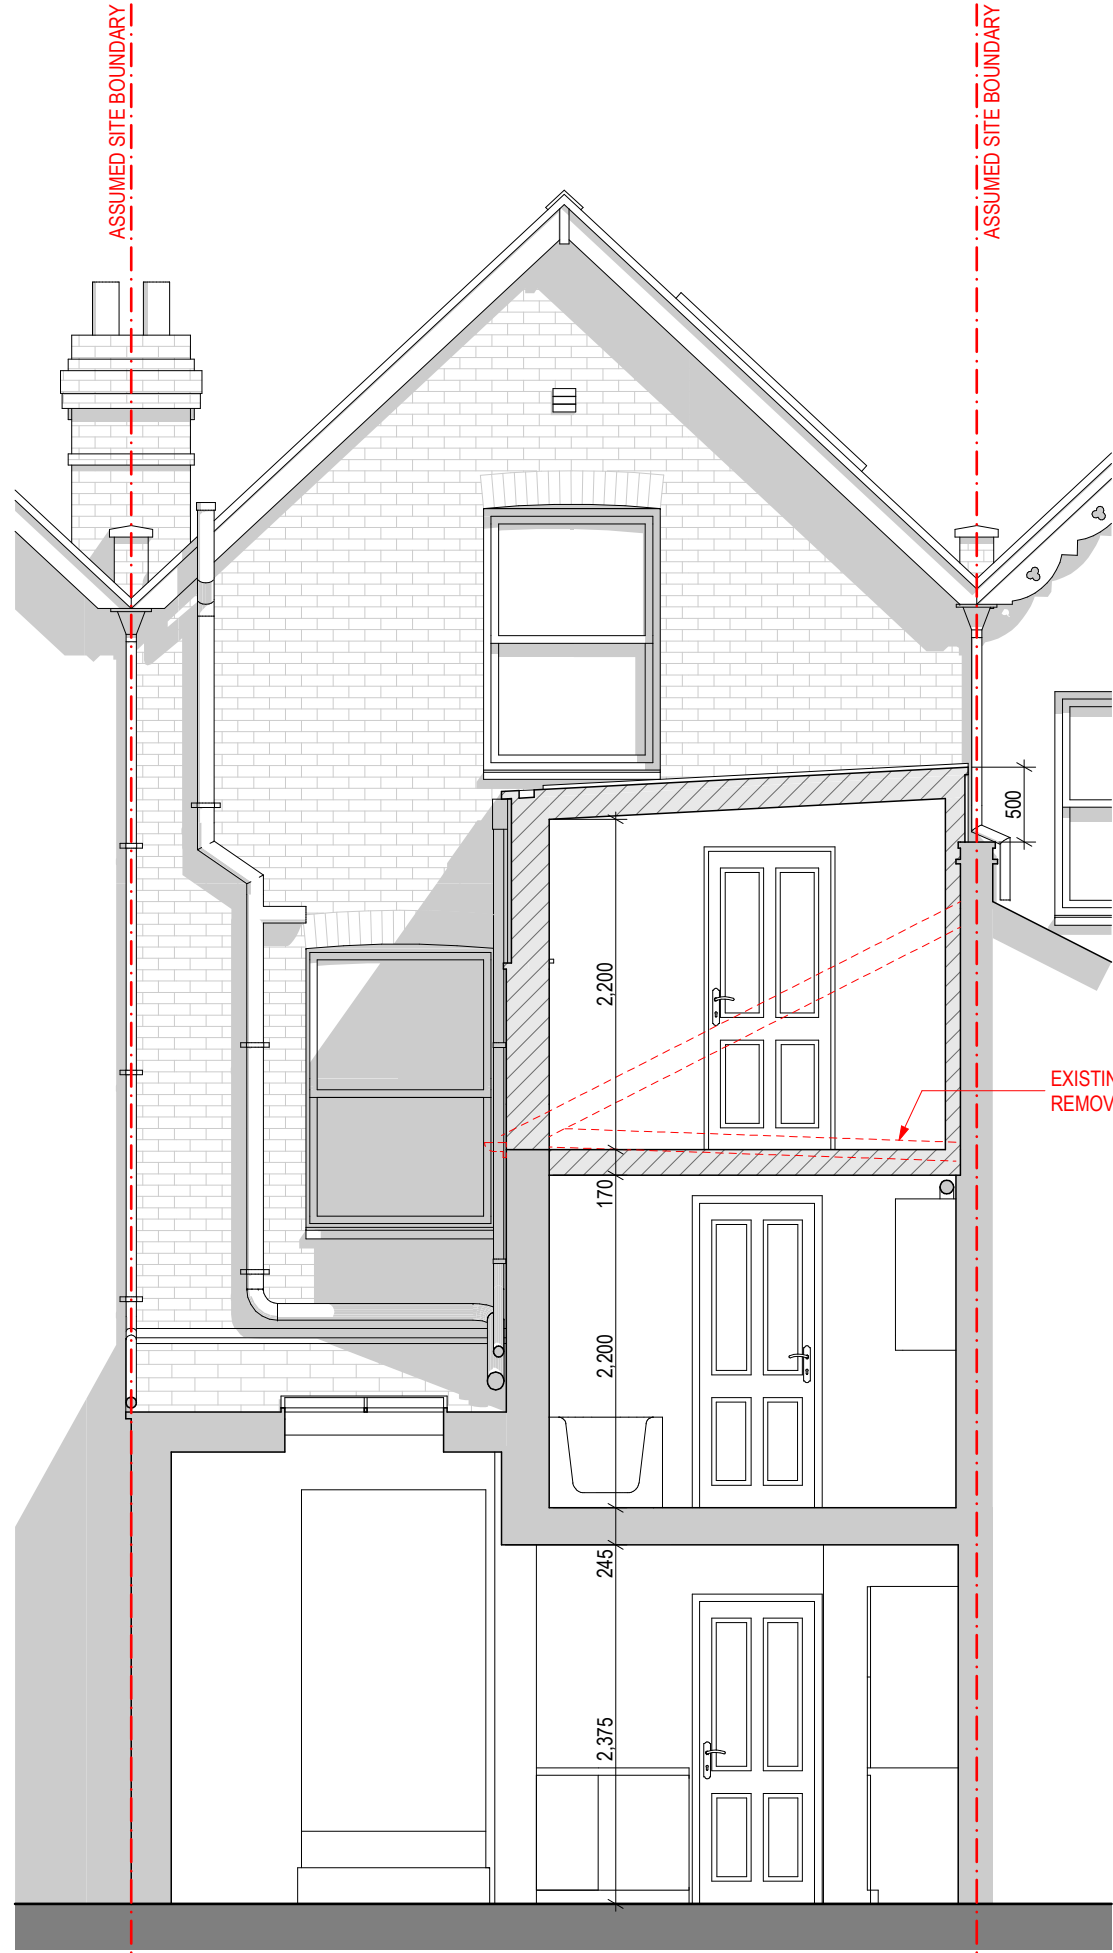

PROPOSED SECTION S01
SCALE 1:50 @ A1

CONSTRUCTION KEY

- EXISTING CONSTRUCTION RETAINED
- PROPOSED NEW CONSTRUCTION
- EXISTING CONSTRUCTION REMOVED

SCALE 1:50
SCALE 1:1

0 0.5m 1m 2m 3m 4m 5m
0 10mm 20mm 40mm 60mm 80mm 100mm

GRIP Architecture + Design Ltd
25 Comb Court
49 Cornhill Close
London
N13 4BG
UK

t: 0208 886 0012
e: info@gripdesign.co.uk
w: www.gripdesign.co.uk

Stage
PLANNING

Project
88 Florence Road, London, N4 4DP

Drawn PJG	Scale 1:50 @ A1	Date Nov 2022
Drawing No GRIP-131-14	Drawing Title PROPOSED ELEVATIONS AND SECTION S01	Rev A