

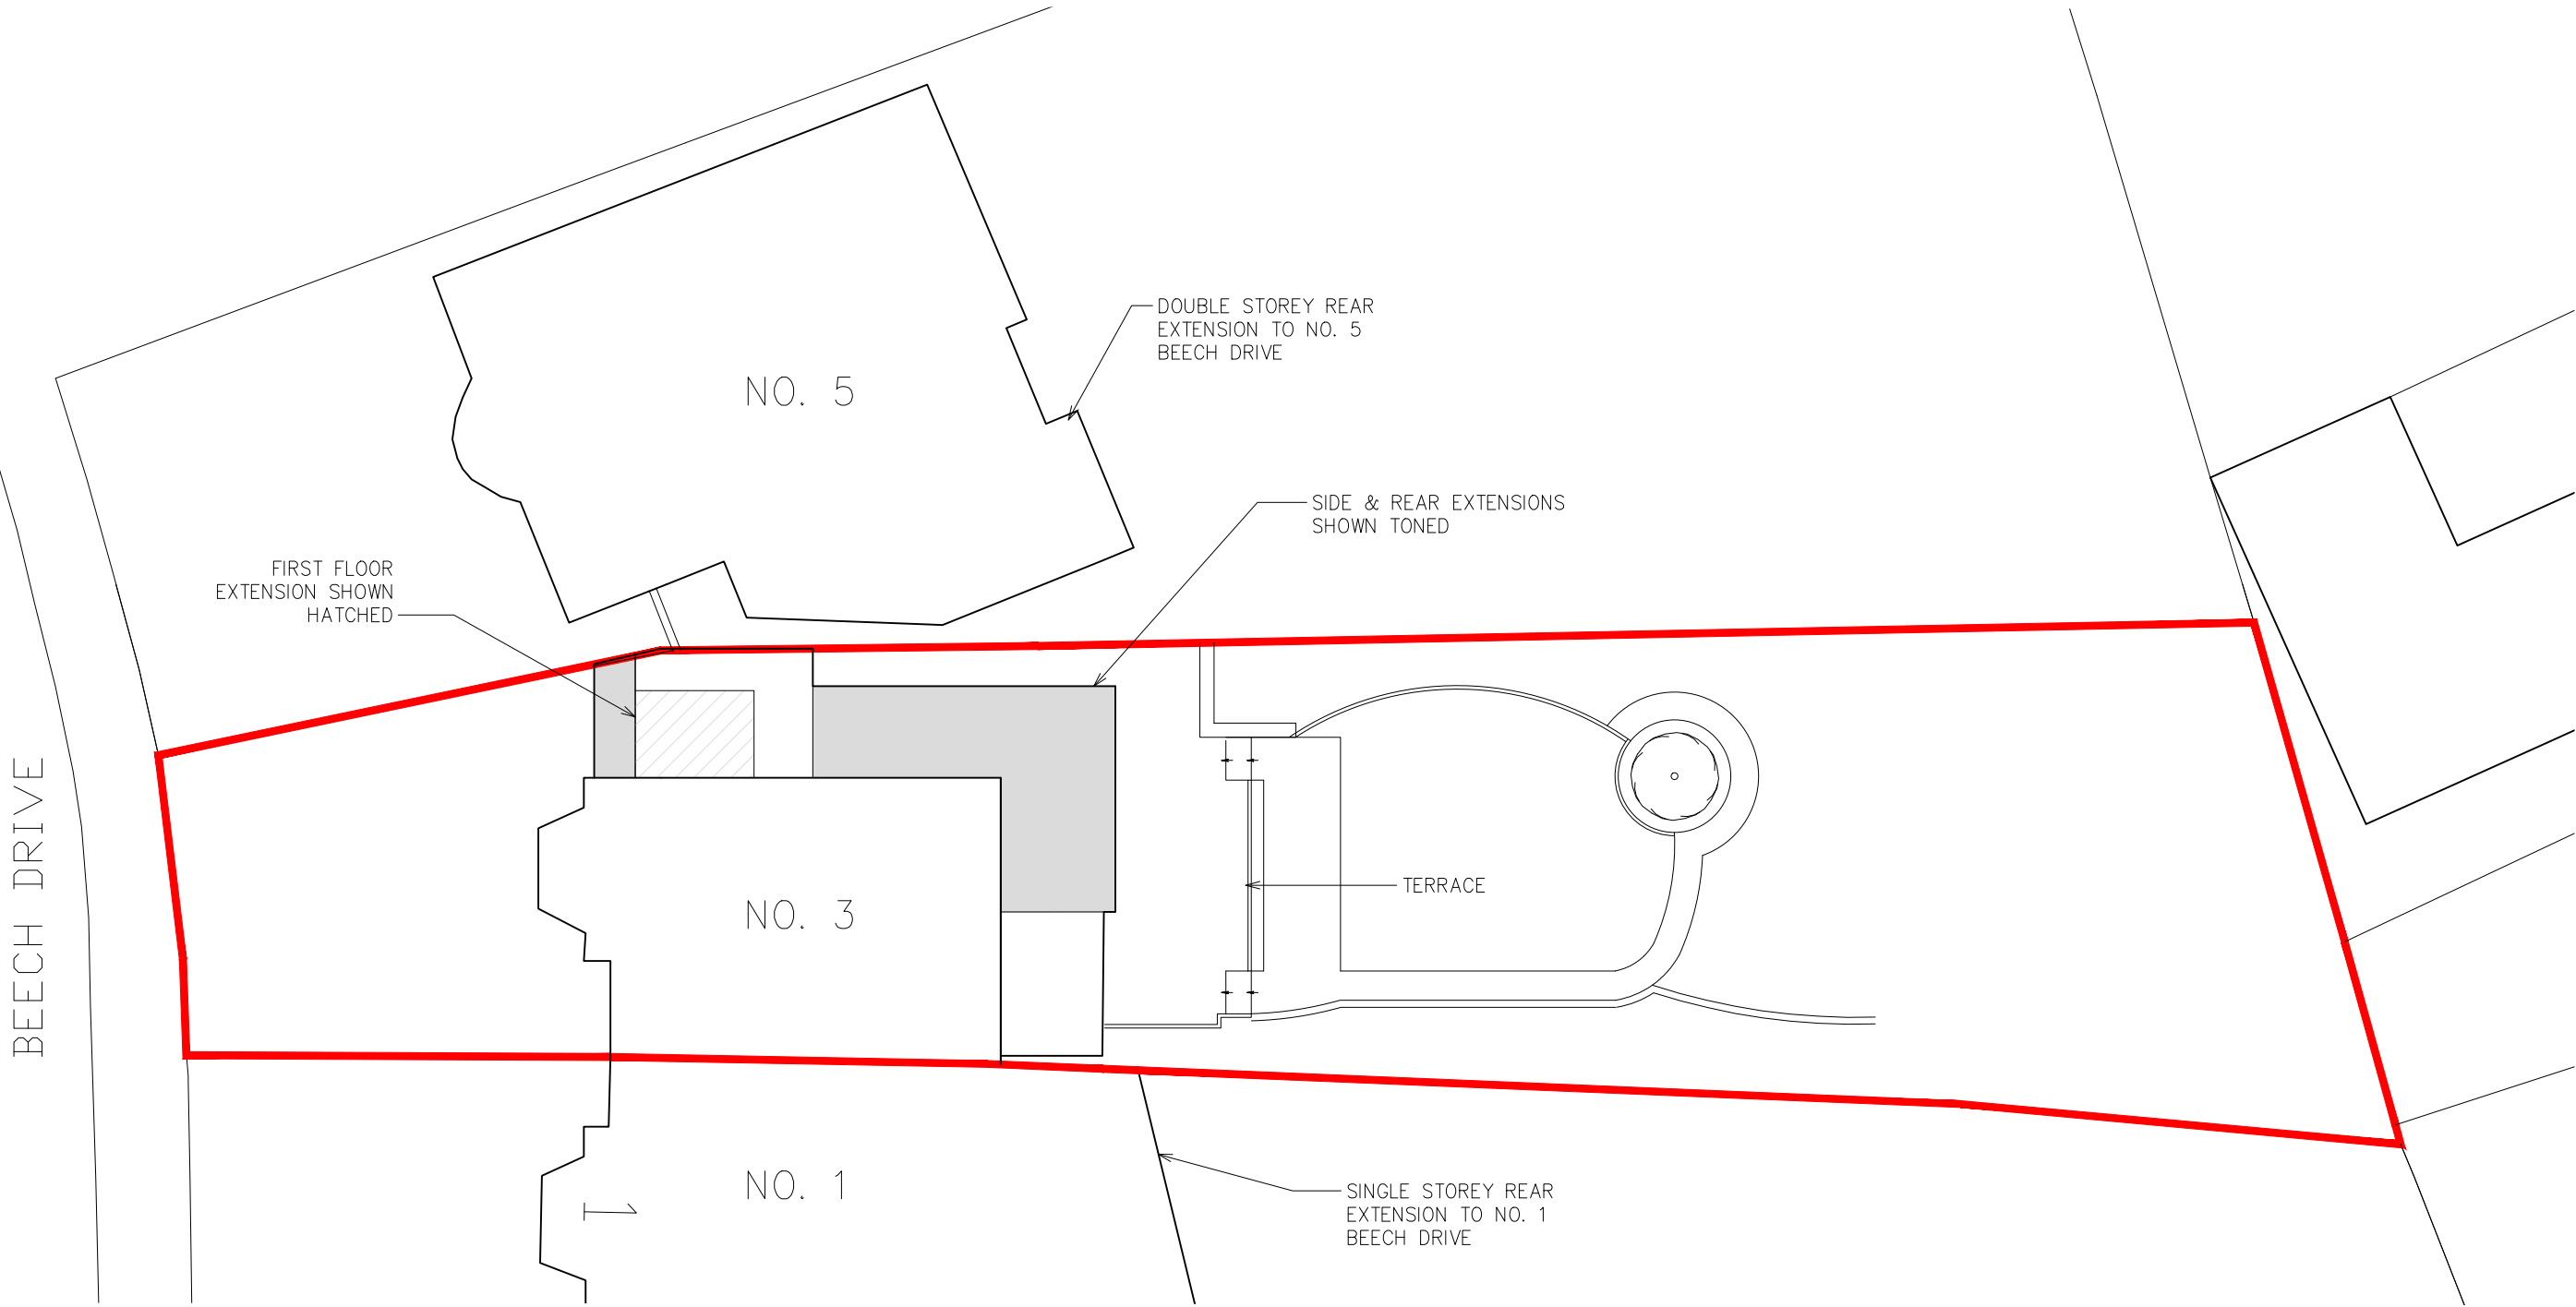


USE FIGURED DIMENSIONS ONLY.
ALL DIMENSIONS MUST BE CHECKED ON SITE & ANY INCONSISTENCIES
MUST BE REPORTED BACK TO THE ARCHITECT.

THIS DRAWING AND ANY DESIGNS INDICATED THEREON ARE THE
COPYRIGHT OF THE ARCHITECT. ALL RIGHTS ARE RESERVED. NO PART
OF THIS WORK MAY BE REPRODUCED WITHOUT PRIOR PERMISSION IN
WRITING FROM THE ARCHITECT.

 

2 PROPOSED SITE PLAN
1 : 250

 

Bchitecture
11A Beresford Road London N2 8AT
t 07932 796 407 e Bchitecture@gmail.com

LOCATION

**3 Beech Drive
London N2 9NX**

DRAWING TITLE

PROPOSED SITE PLAN

DATE

Mar 2022

SCALE

**1:1250
1:200
@A3**

JOB NO

2109

DWG NO/REV

110/C