



USE FIGURED DIMENSIONS ONLY.

ALL DIMENSIONS MUJST BE CHECKED ON SITE & ANY INCONSISTENCIES MUST BE REPORTED BACK TO THE ARCHITECT.

THIS DRAWING AND ANY DESIGNS INDICATED THEREON ARE THE COPYRIGHT OF THE ARCHITECT. ALL RIGHTS ARE RESERVED. NO PART OF THIS WORK MAY BE REPRODUCED WITHOUT PRIOR PERMISSION IN WRITING FROM THE ARCHITECT.

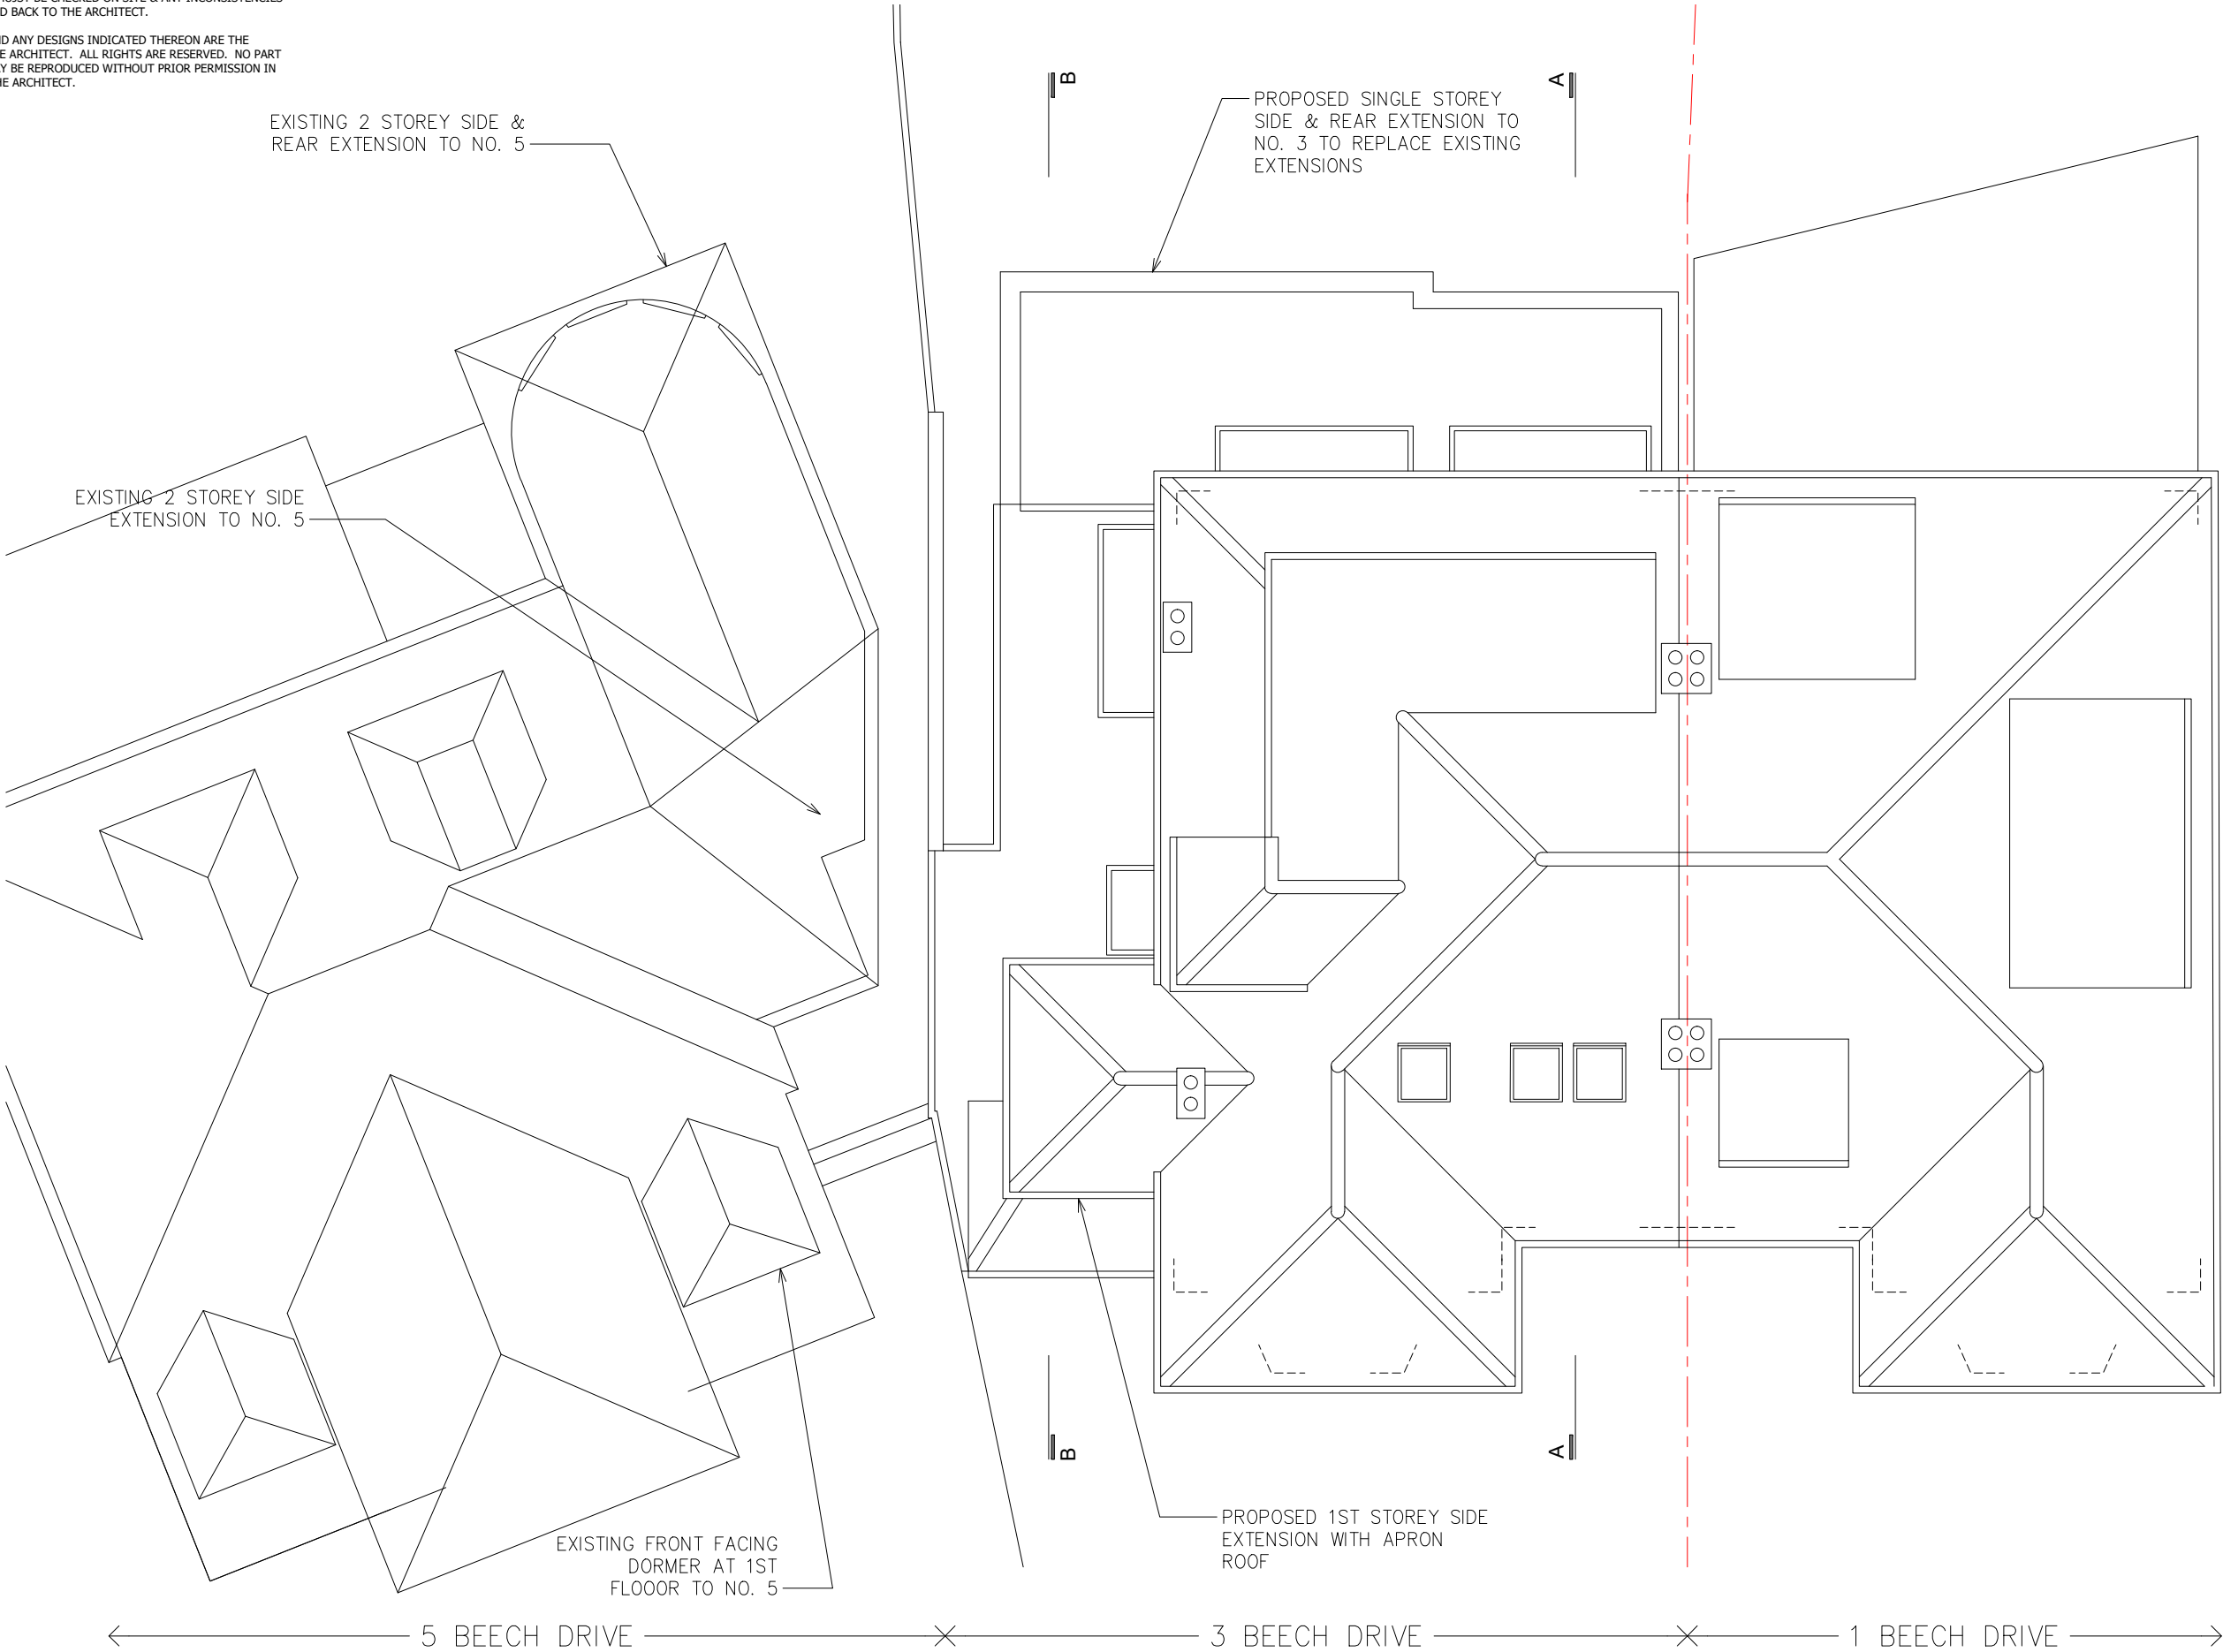

1 PROPOSED ROOF PLAN
1 : 100

 

Bchitecture 11A Beresford Road London N2 8AT t07932 796 407 e Bchitecture@gmail.com			
LOCATION			
3 Beech Drive London N2 9NX			
DRAWING TITLE			
PROPOSED ROOF PLAN			
DATE			
Mar 2022			
SCALE			
1:100 @A3			
JOB NO			
2109			
DWG NO/REV			
112/B			