
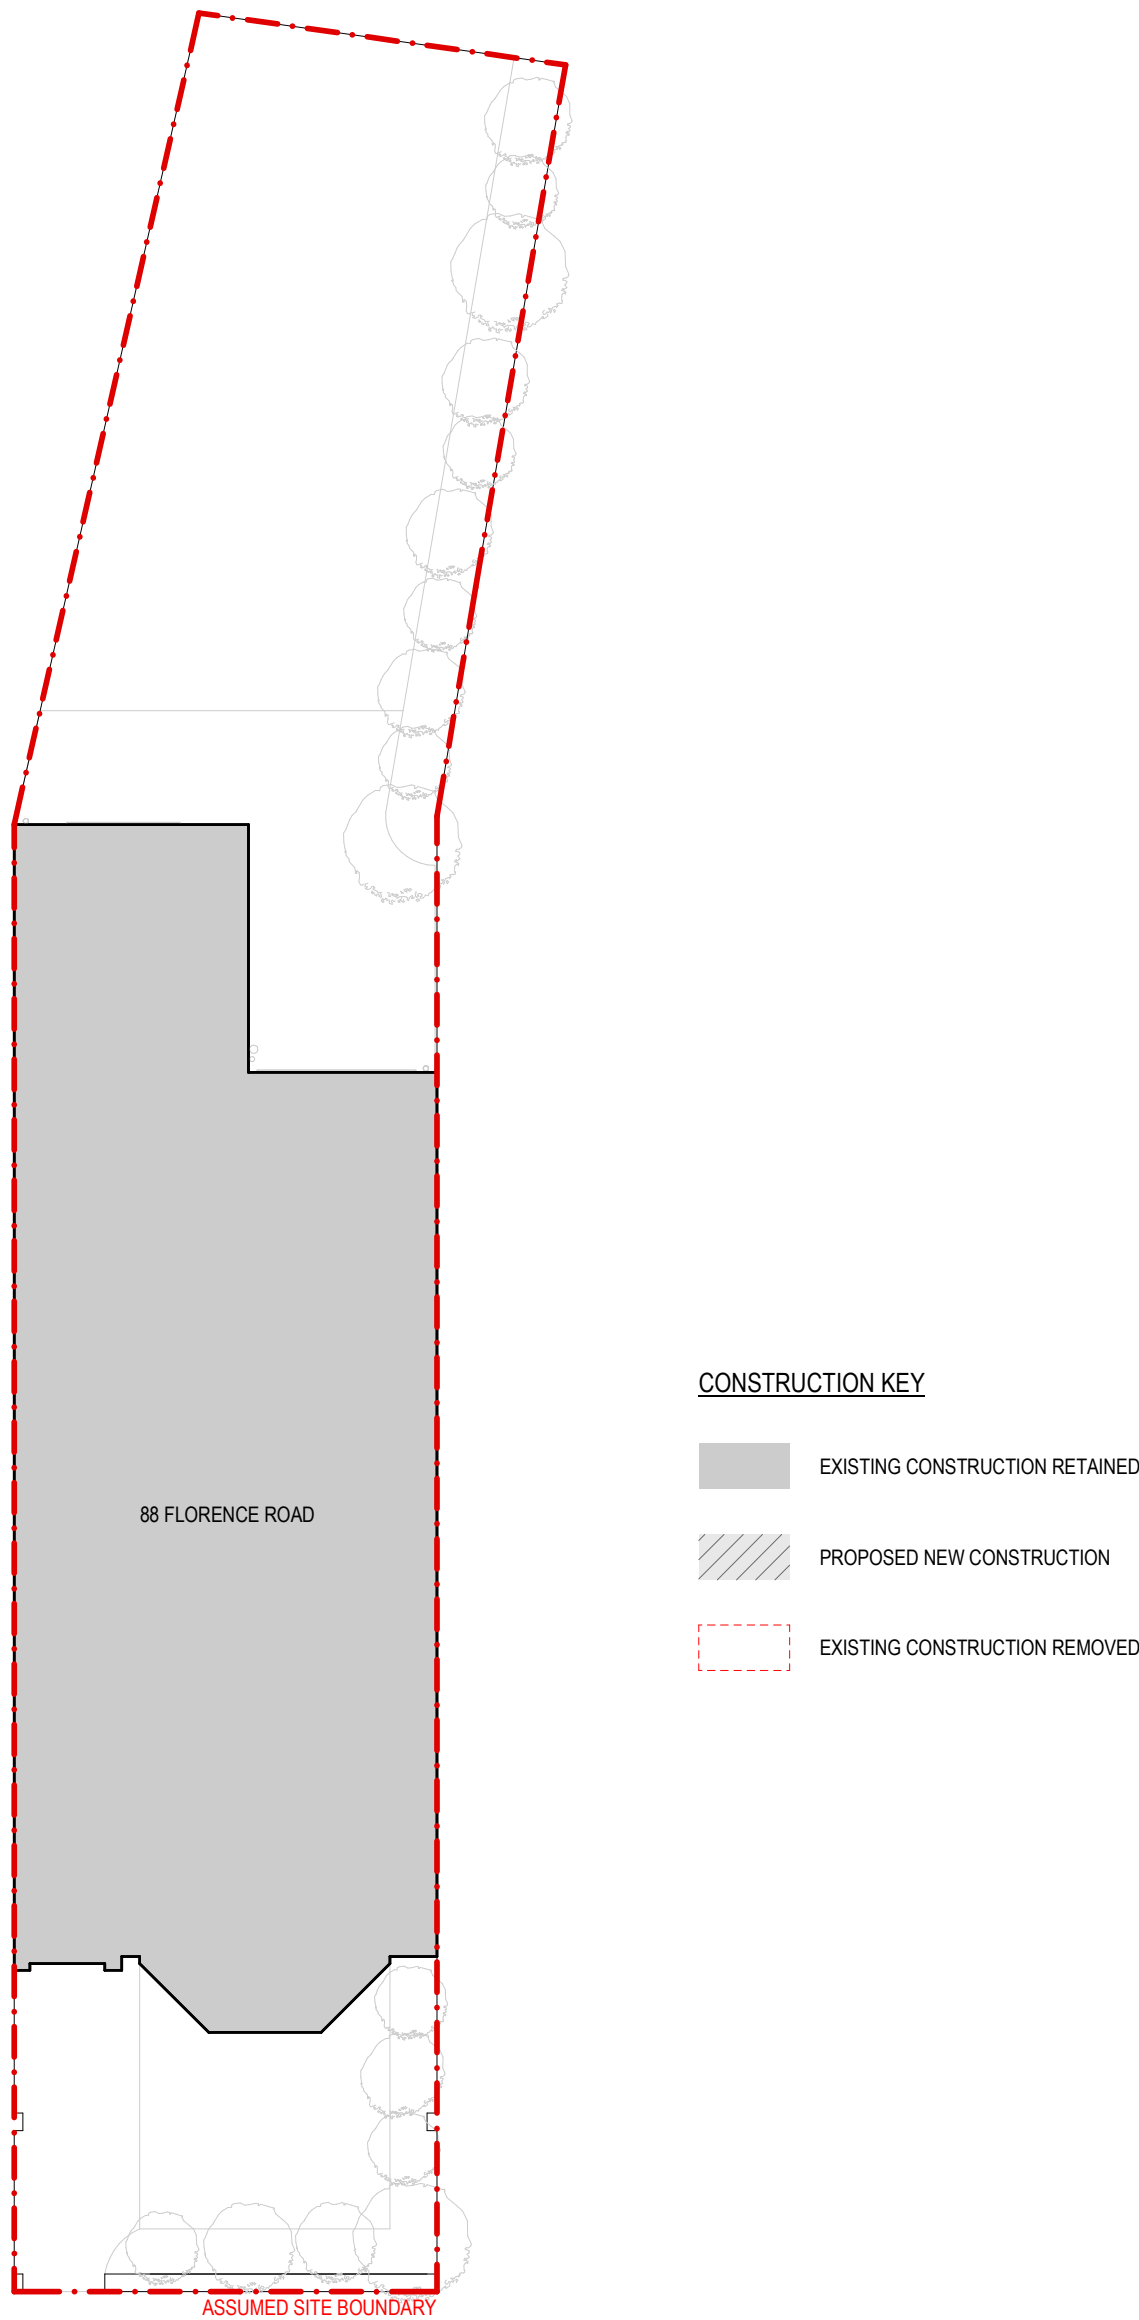


EXISTING AND PROPOSED - FOR PLANNING

DESIGN COPYRIGHT IS THE PROPERTY OF GRIP ARCHITECTURE + DESIGN LTD AND MUST NOT BE COPIED WITHOUT PRIOR WRITTEN CONSENT.

DO NOT SCALE FROM THIS DRAWING UNLESS FOR PLANNING PURPOSES ONLY. ALL DIMENSIONS TO BE CHECKED ON-SITE AND ANY DISCREPANCIES TO BE REPORTED TO GRIP ARCHITECTURE + DESIGN LTD. REFER TO LARGER SCALE DRAWINGS IF AVAILABLE.

REVISION NOTES		
Rev	Date	Info
A	18.11.2022	Minor Revisions

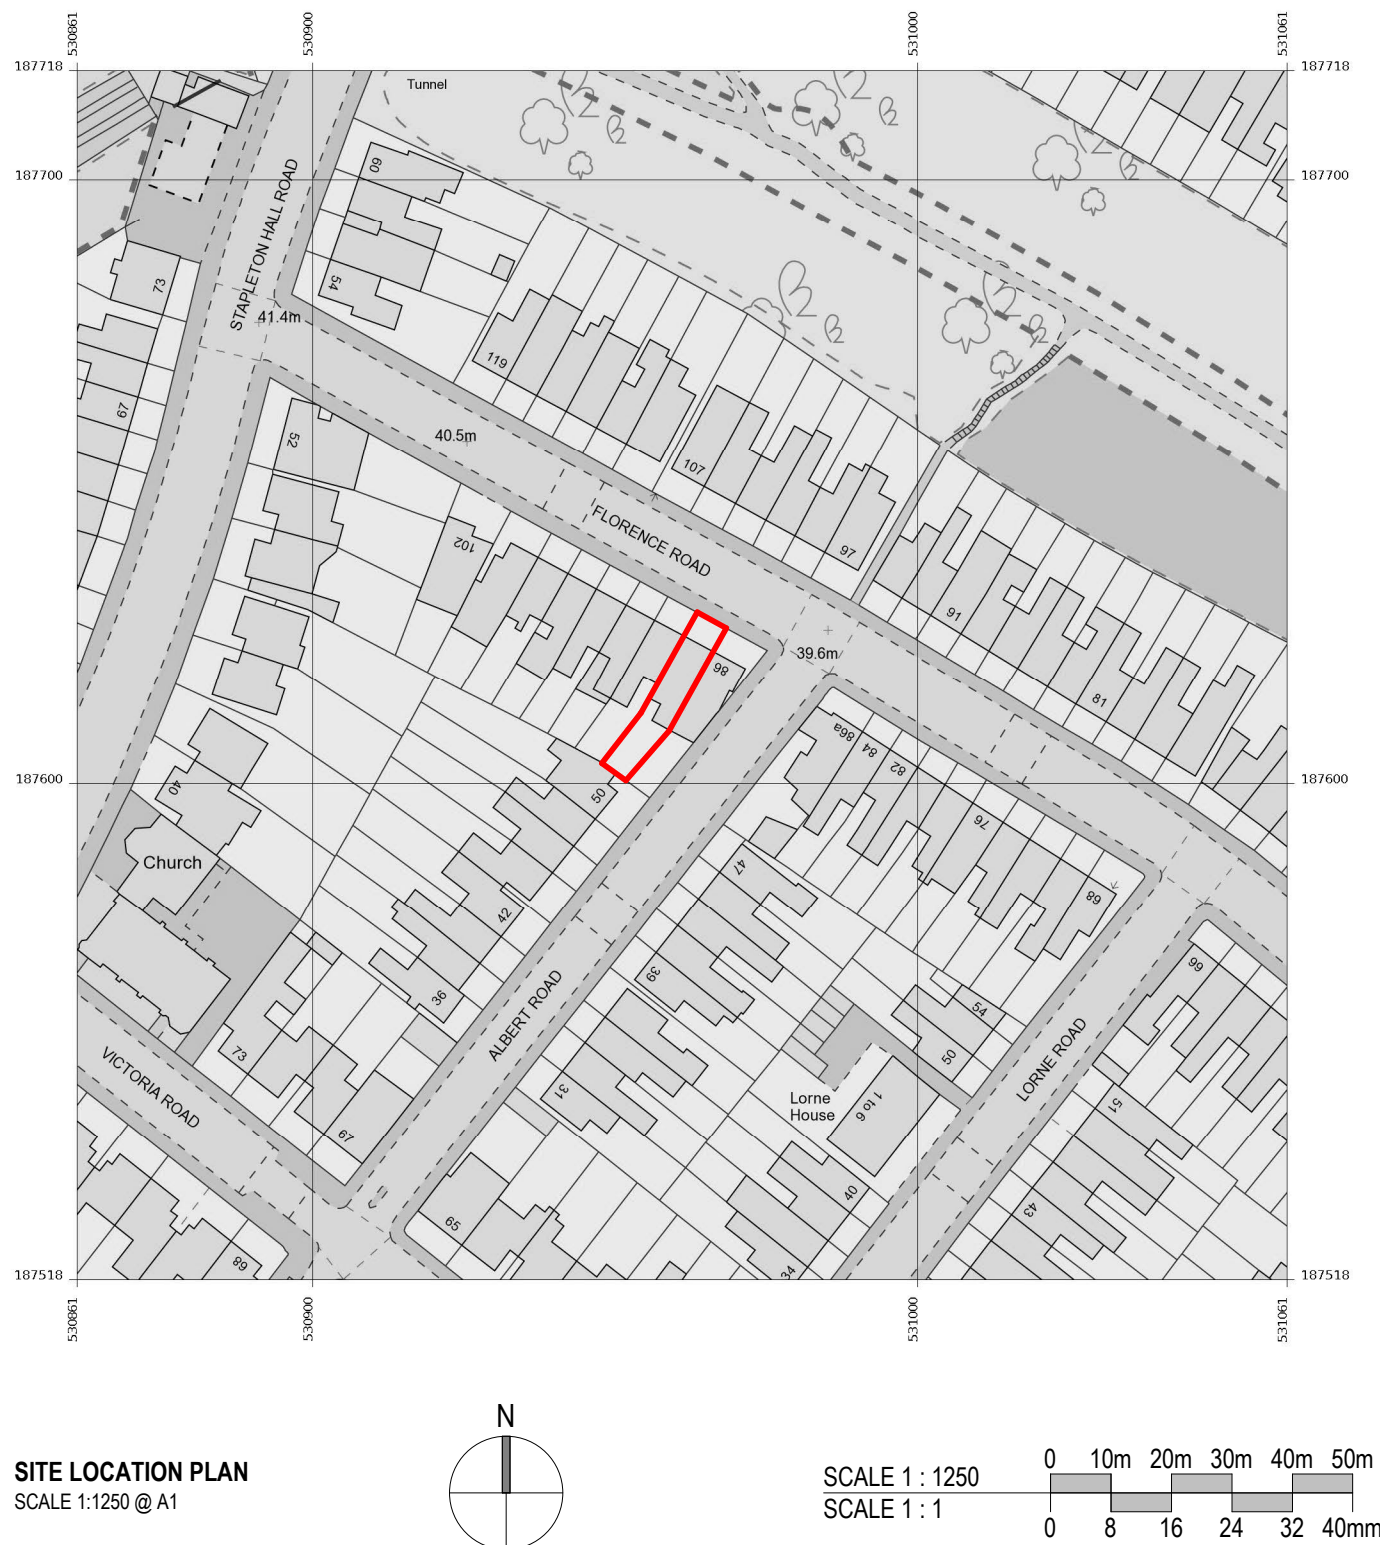

GRIP
ARCHITECTURE + DESIGN

GRIP Architecture + Design Ltd
25 Comb Court
49 Cornhill Close
London
N13 4BG
UK

t: 0208 886 0012
e: info@gripdesign.co.uk
w: www.gripdesign.co.uk

Stage
PLANNING

Project
88 Florence Road, London, N4 4DP

Drawn PJG	Scale VARIES - SEE DRAWING	Date Nov 2022
Drawing No. GRIP-131-10	Drawing Title SITE LOCATION PLAN AND PROPOSED SITE PLAN	Rev A