
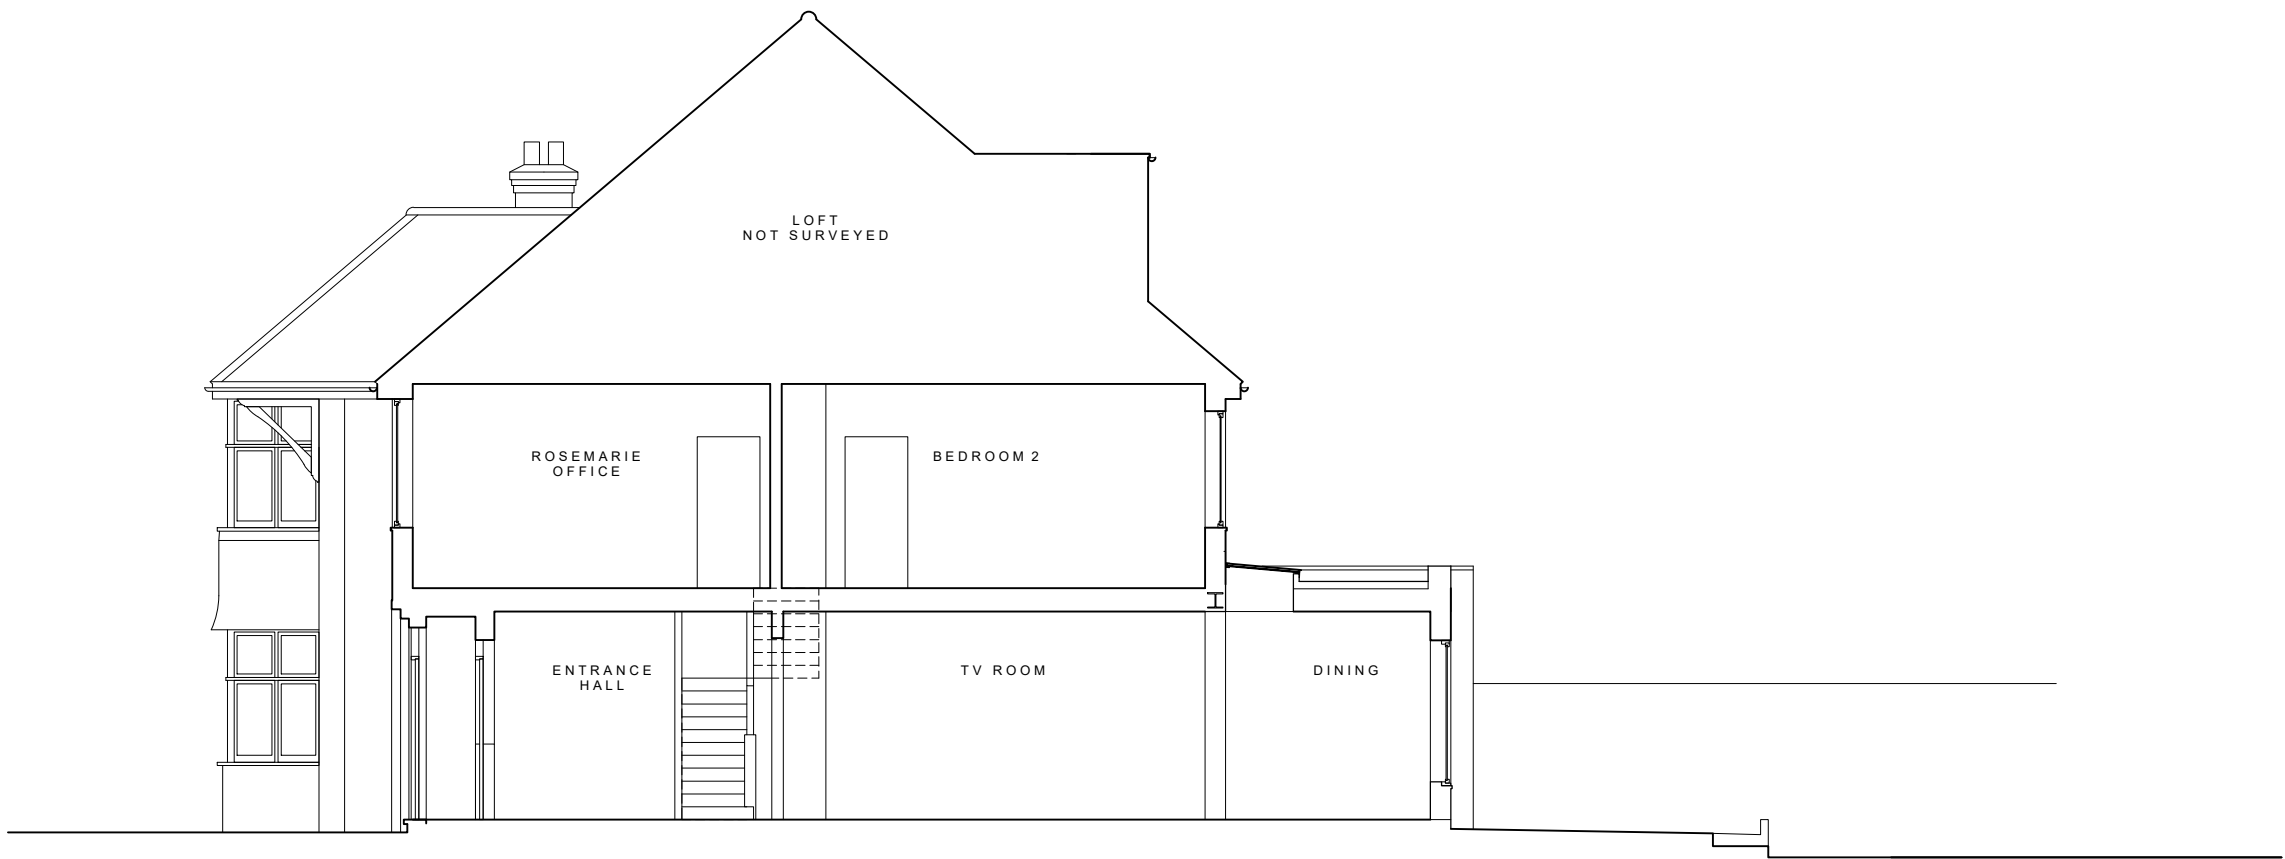


USE FIGURED DIMENSIONS ONLY.

ALL DIMENSIONS MUJST BE CHECKED ON SITE & ANY INCONSISTENCIES MUST BE REPORTED BACK TO THE ARCHITECT.

THIS DRAWING AND ANY DESIGNS INDICATED THEREON ARE THE COPYRIGHT OF THE ARCHITECT. ALL RIGHTS ARE RESERVED. NO PART OF THIS WORK MAY BE REPRODUCED WITHOUT PRIOR PERMISSION IN WRITING FROM THE ARCHITECT.

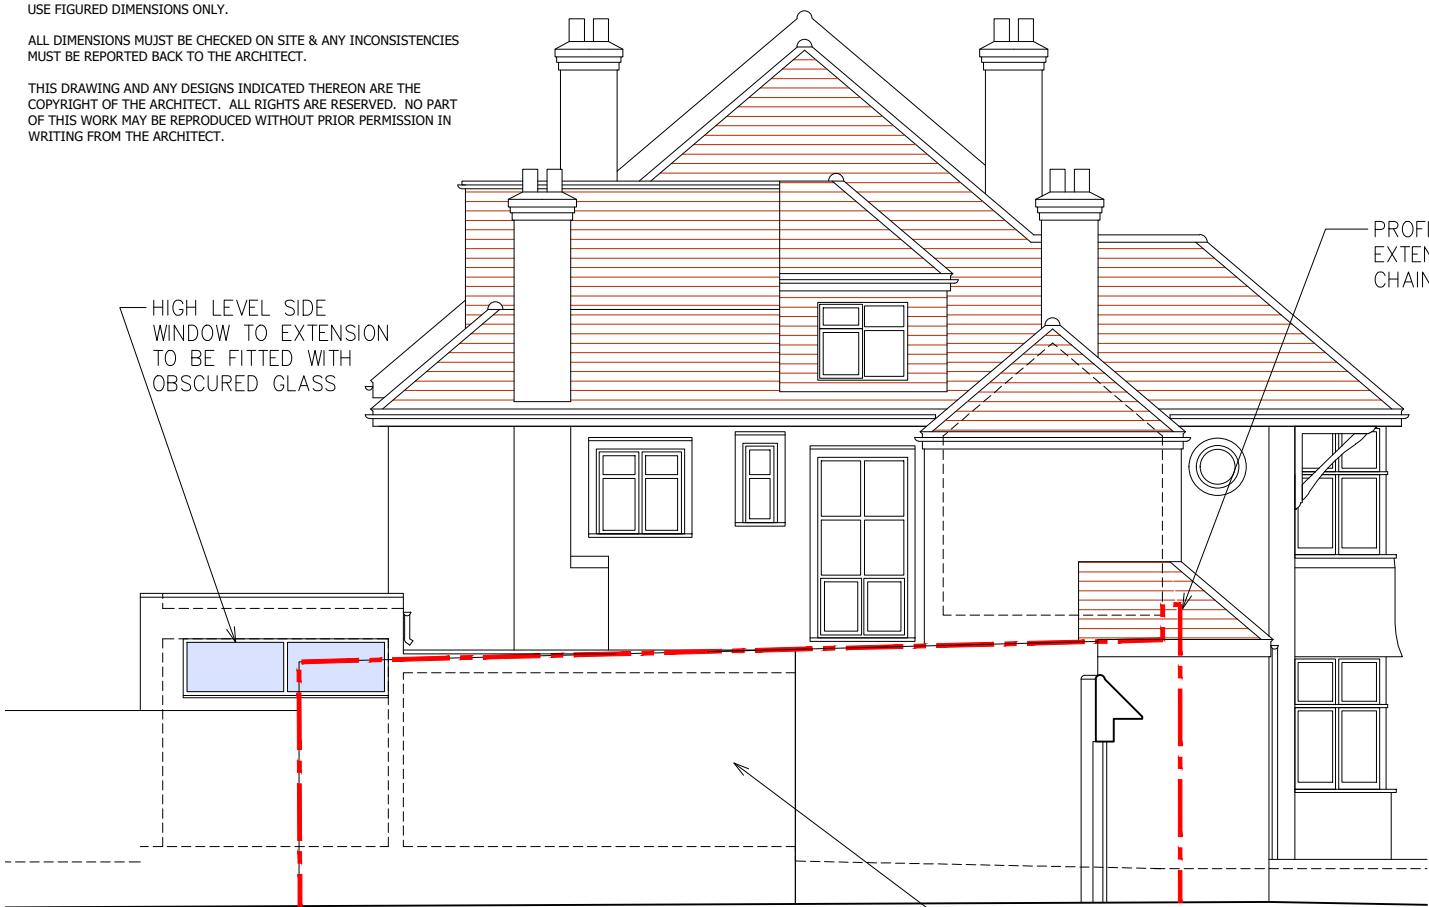

Bchitecture
11A Beresford Road London N2 8AT
t07932 796 407 e Bchitecture@gmail.com

LOCATION

**3 Beech Drive
London N2 9NX**

DRAWING TITLE
**PROPOSED EAST ELEVATION
& SECTIONS A-A & B-B**

DATE
Mar 2022

SCALE
**1:100
@A3**

JOB NO
2109

DWG NO/REV

114/D