



EXISTING - FOR PLANNING

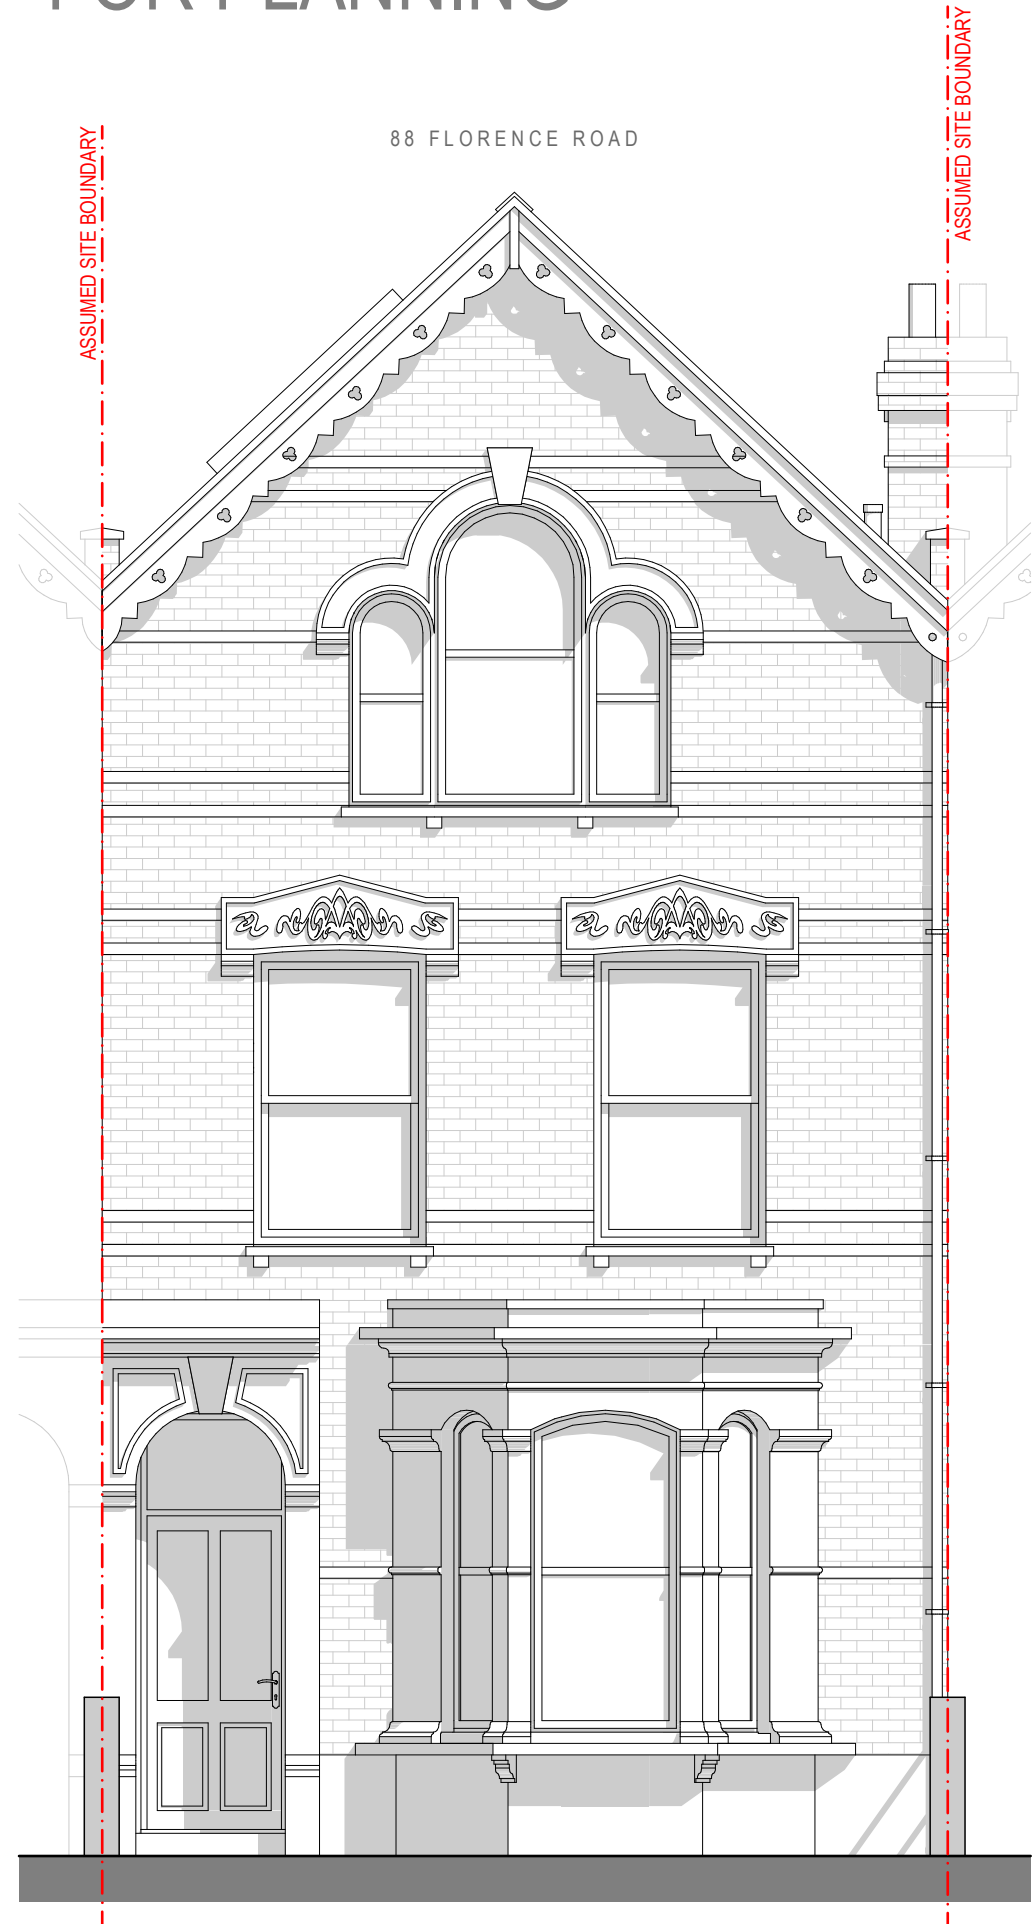


EXISTING FRONT ELEVATION
SCALE 1:50 @ A1




EXISTING REAR ELEVATION
SCALE 1:50 @ A1

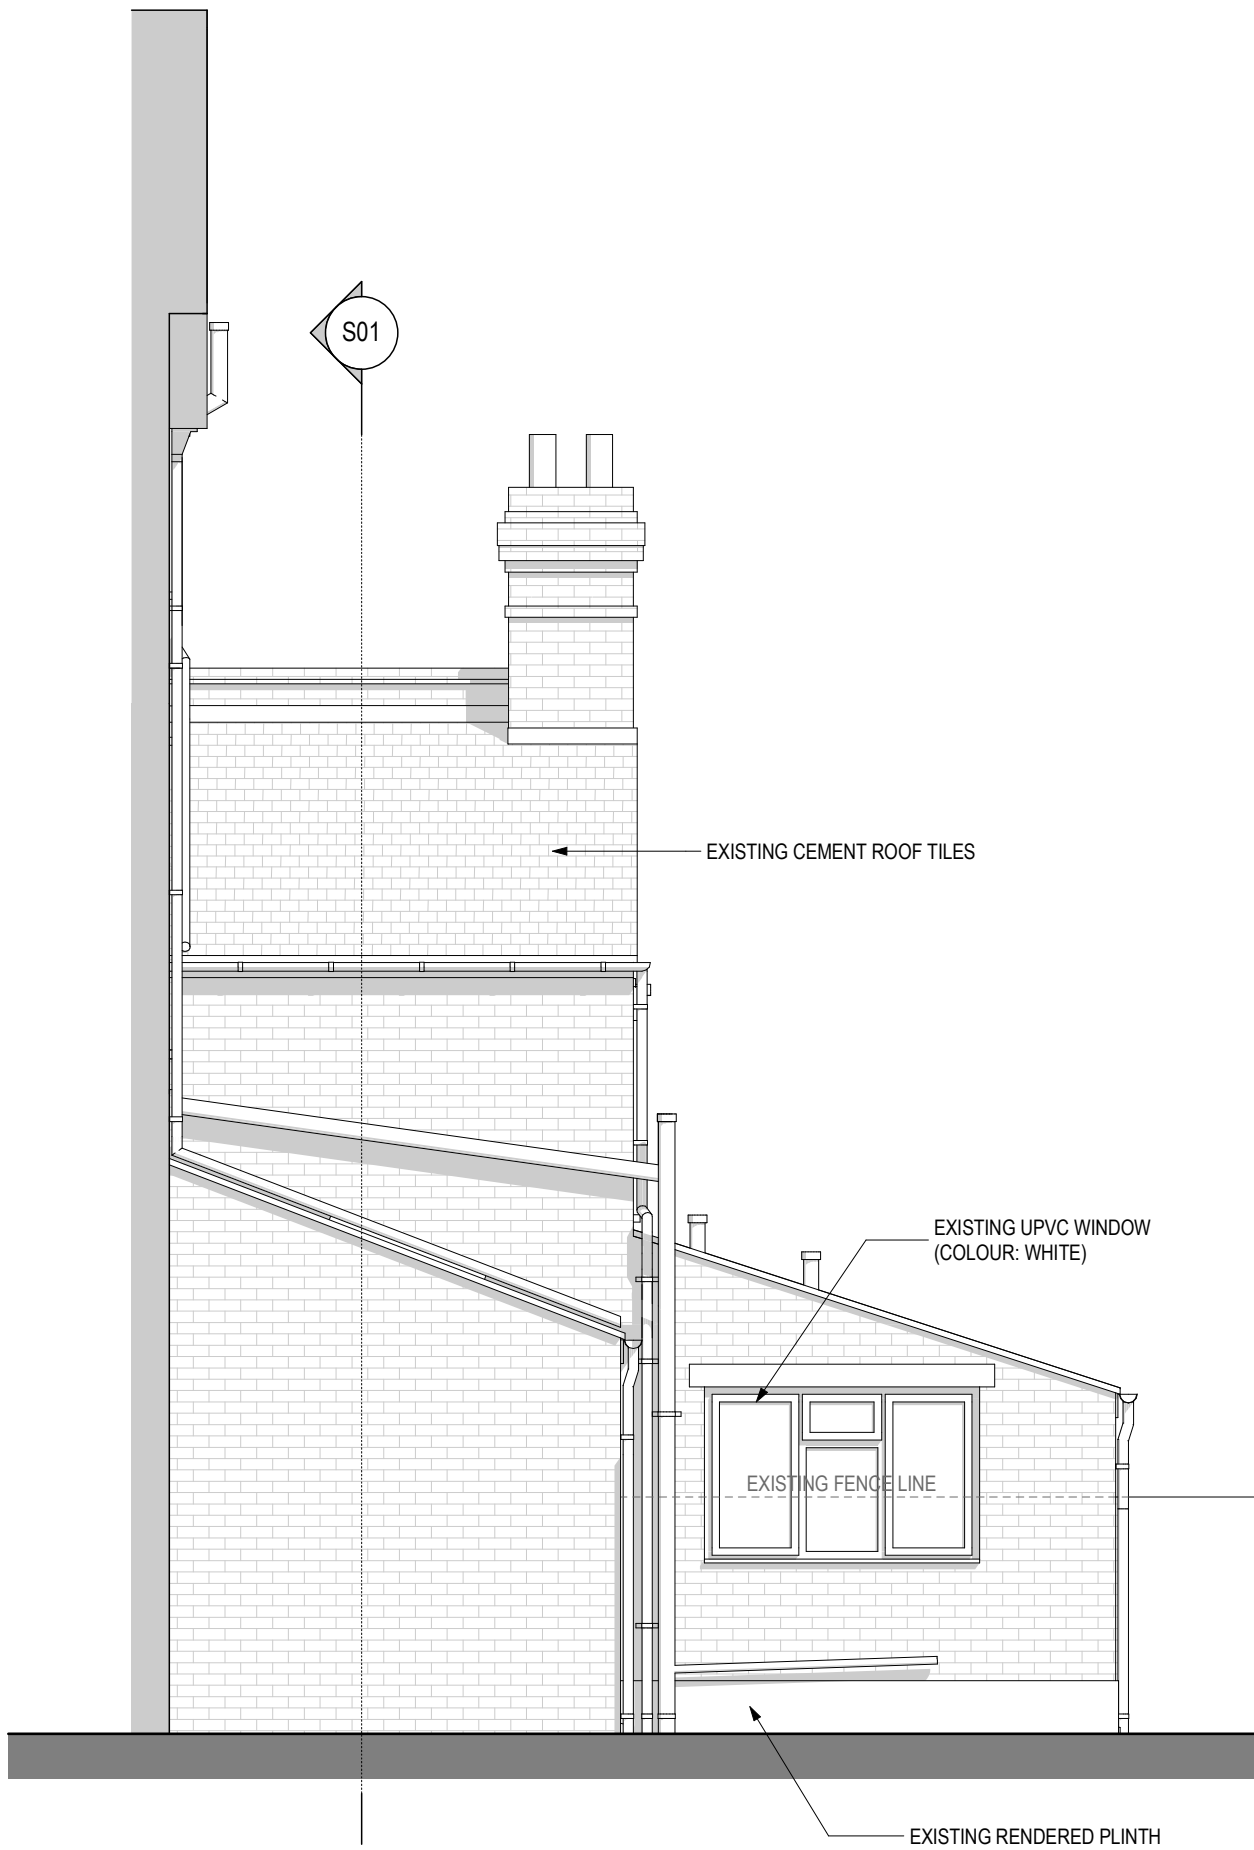

EXISTING SIDE ELEVATION 1
SCALE 1:50 @ A1

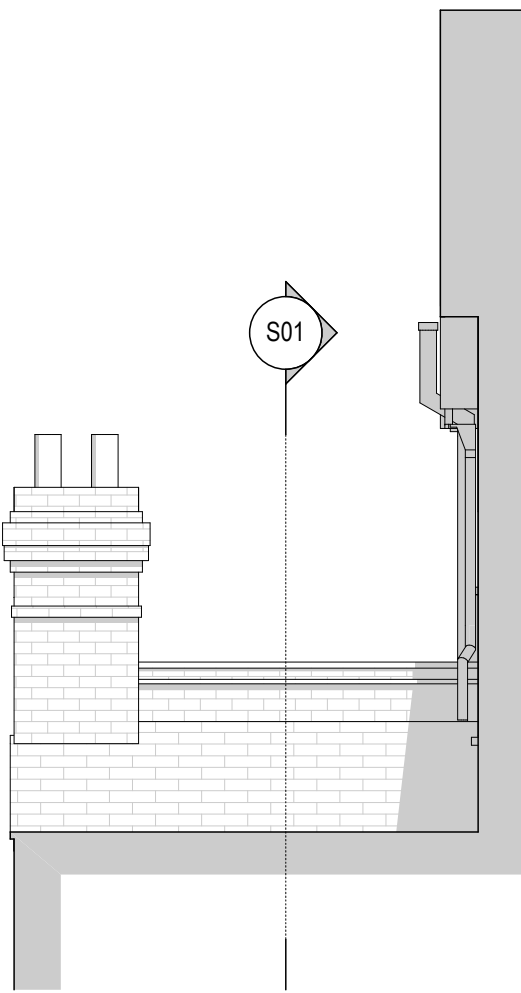

EXISTING SIDE ELEVATION 2
SCALE 1:50 @ A1

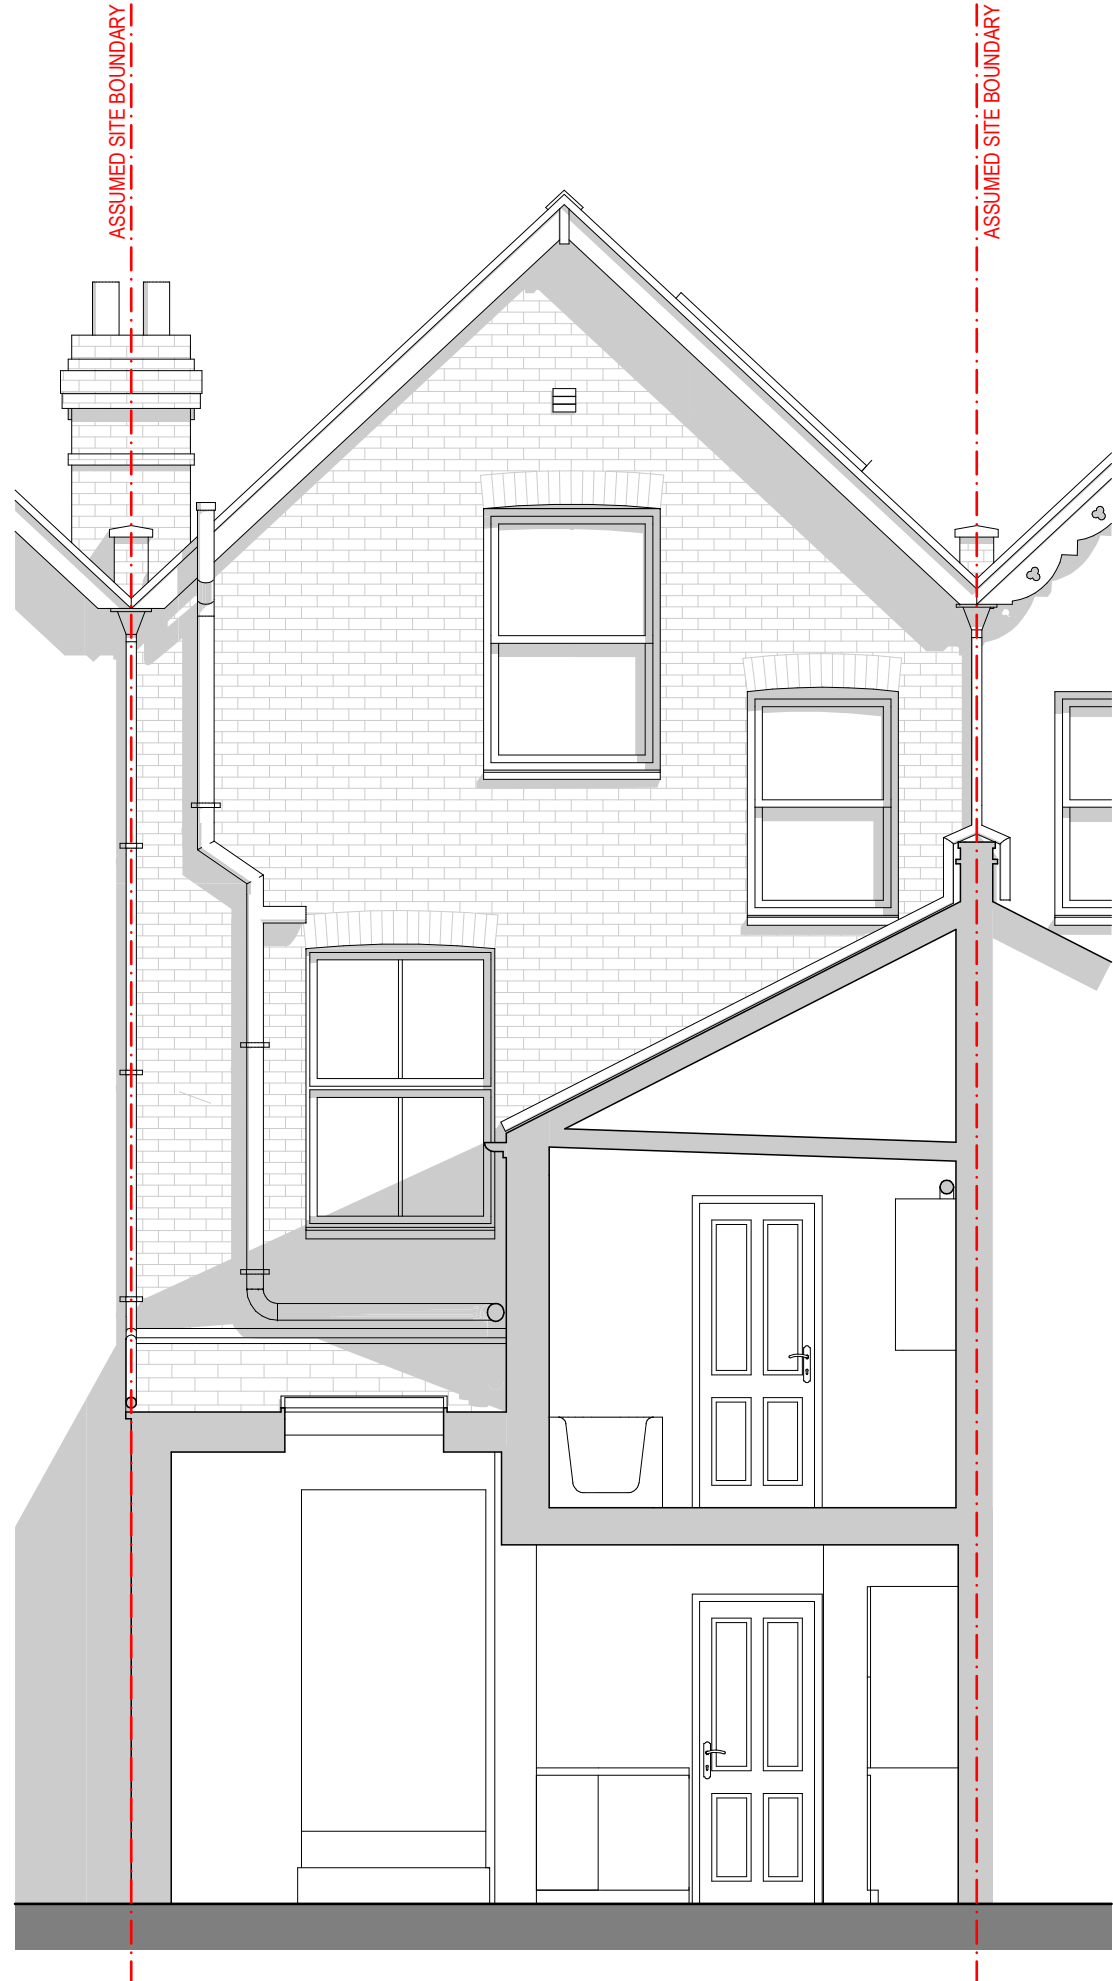

EXISTING SECTION S01
SCALE 1:50 @ A1

DESIGN COPYRIGHT IS THE PROPERTY OF GRIP ARCHITECTURE + DESIGN LTD AND MUST NOT BE COPIED WITHOUT PRIOR WRITTEN CONSENT.

DO NOT SCALE FROM THIS DRAWING UNLESS FOR PLANNING PURPOSES ONLY. ALL DIMENSIONS TO BE CHECKED ON-SITE AND ANY DISCREPANCIES TO BE REPORTED TO GRIP ARCHITECTURE + DESIGN LTD. REFER TO LARGER SCALE DRAWINGS IF AVAILABLE.

REVISION NOTES		
Rev	Date	Info
A	18.11.2022	Minor Revisions

