




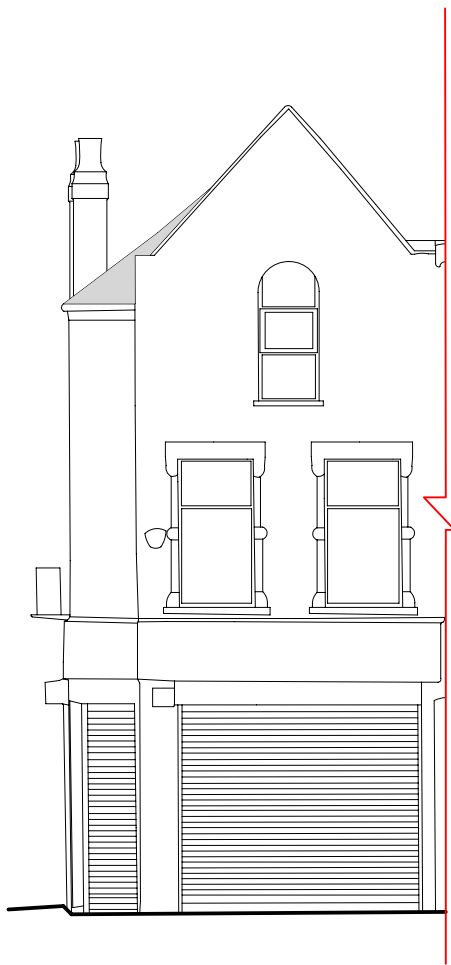

EXISTING
Front Elevation

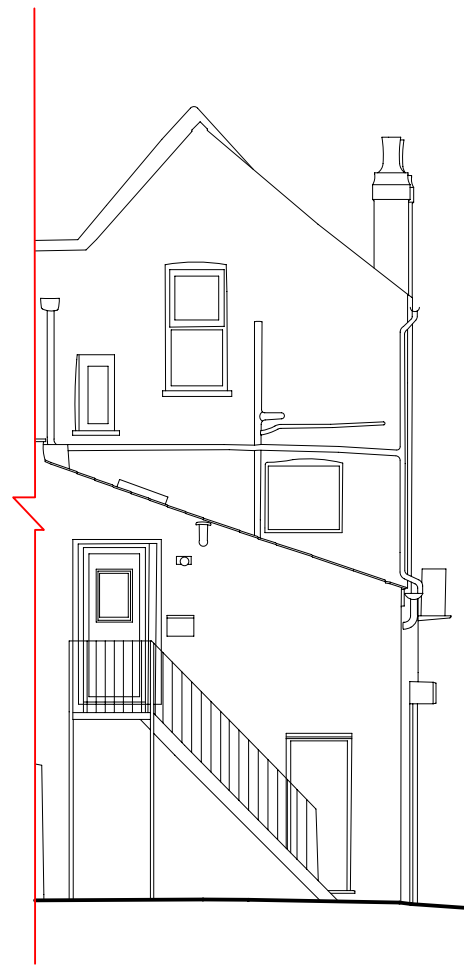

EXISTING
Rear Elevation

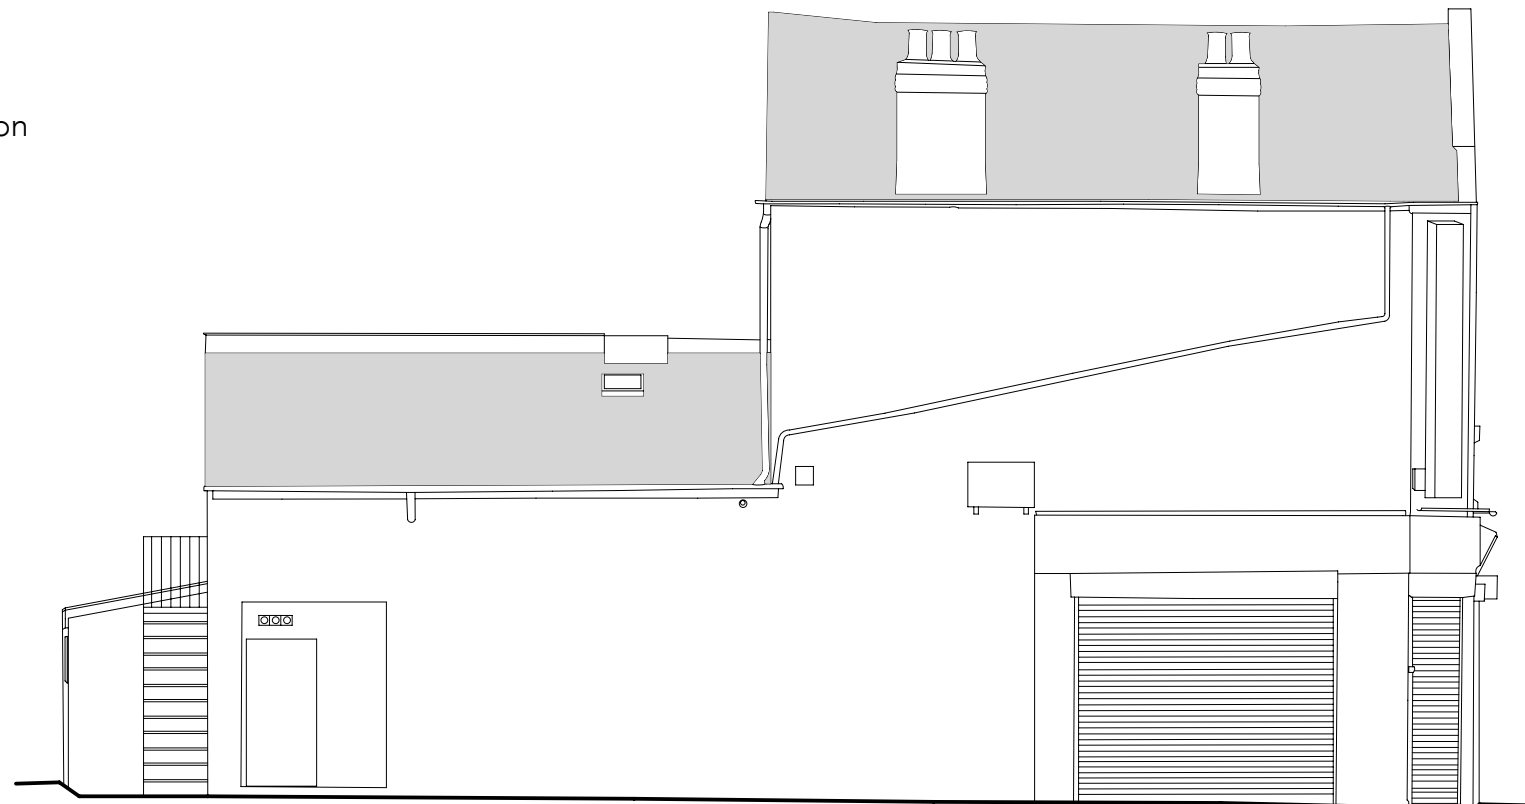

EXISTING
Flank Elevation

information/comments:



EMPYREAN
DEVELOPMENTS

Empyrean Developments & Planning Ltd
6th Floor, 2-25 Eastcastle Street
London, W1W 8DE
020 3397 9800 | info@em-dev.co.uk
www.empyrean-developments.co.uk

drawing name
Existing Elevations

project
Seven Sisters

site address
716 Seven Sisters Road
London, N15 5NE

borough HARINGEY

status Planning

scale 1:200 @ A3

date	author	dwg ref	rev
30/11/22	A.R.	155-03	