



WOLFF ARCHITECTS

London 16 Lambton Place Notting Hill
London W11 2SH
T +44 (0)20 7229 3125


Oxford Chandos Yard 83 Bicester Road
Long Crendon HP18 9EE
T +44 (0)1844 203310

W www.wolffarchitects.co.uk
E info@wolffarchitects.co.uk


This drawing is protected under Copyright and at no time should any portion be reproduced or copied without the permission of the Architect (Design Copyright Act 1968). It must not be used for purposes other than that for which it is provided. It is supplied without liability for any errors or omissions. All dimensions to be checked on site.

KEY

existing

 

0 5m 10m 15m 20m

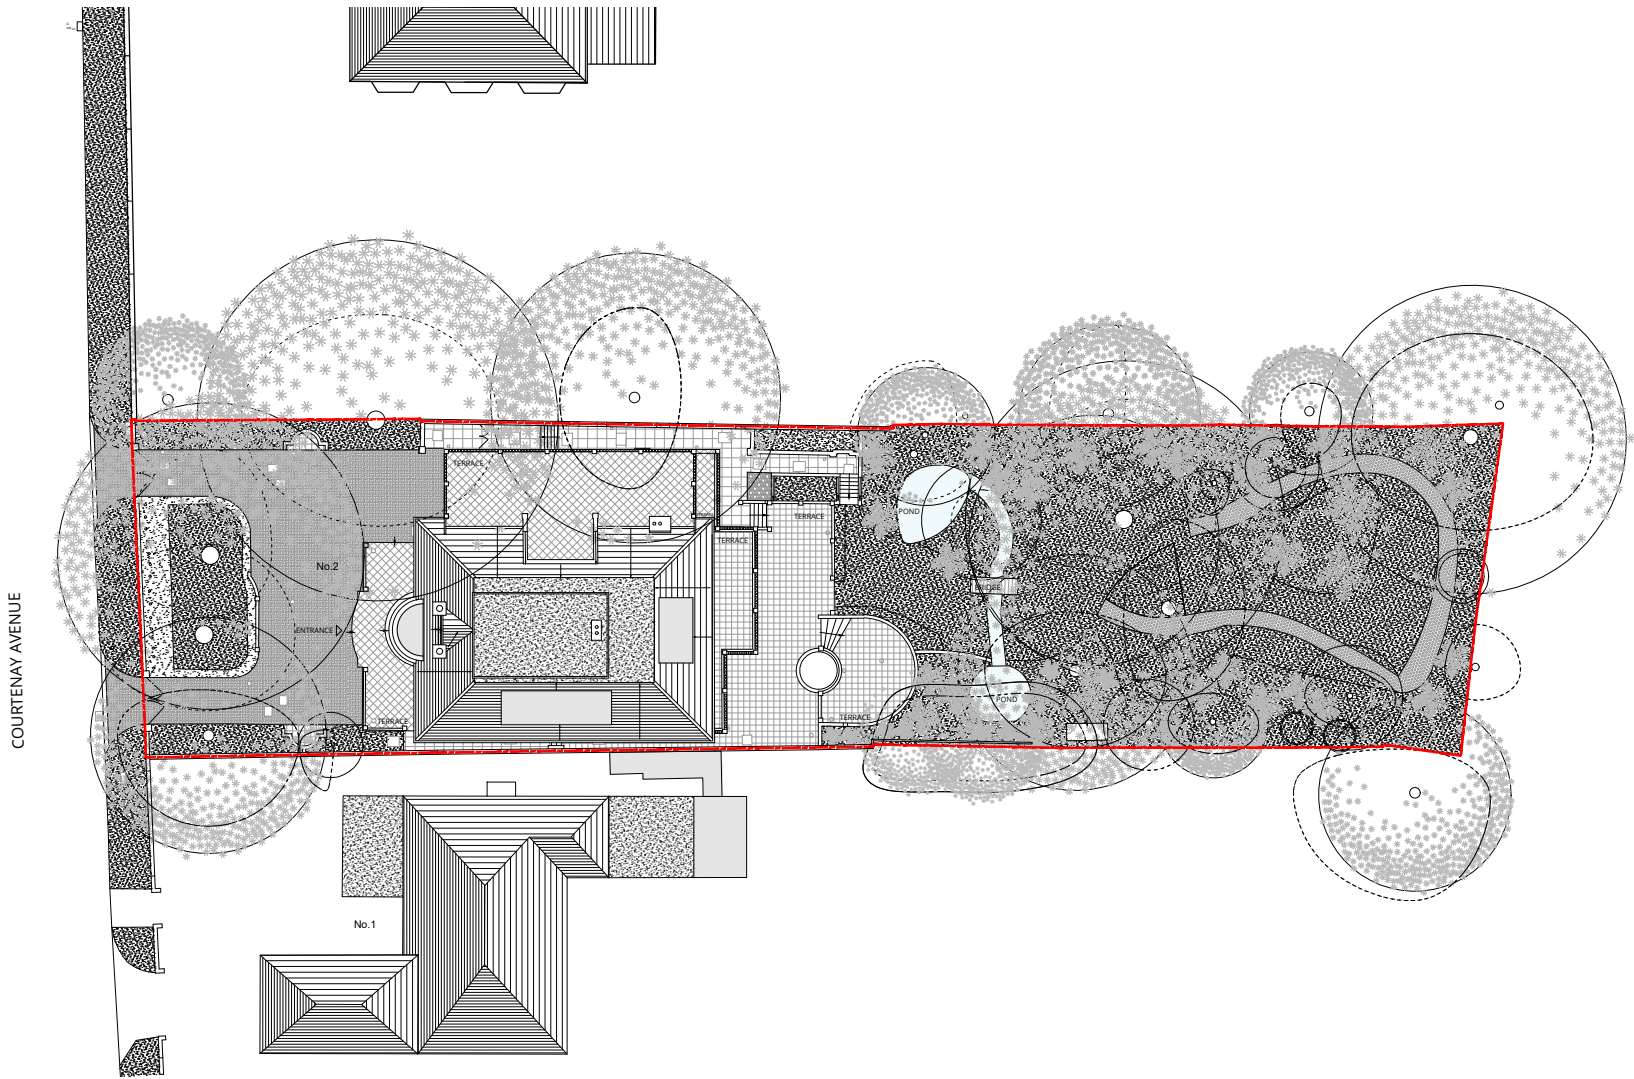

EXISTING SITE PLAN @ 1:500

0	First issue.	14.11.22
Rev.	Description	Date


Project Title
Courtenay Avenue, 2
London N6 4LP

Drawing Title
Existing
Site Plan 1:500

Status
PLANNING

Drawn by	Checked by	Scale
LO	NP	1:500 @ A3

Project No.	Work Stage	Dwg. No.	Rev.
2176	PL	002	0

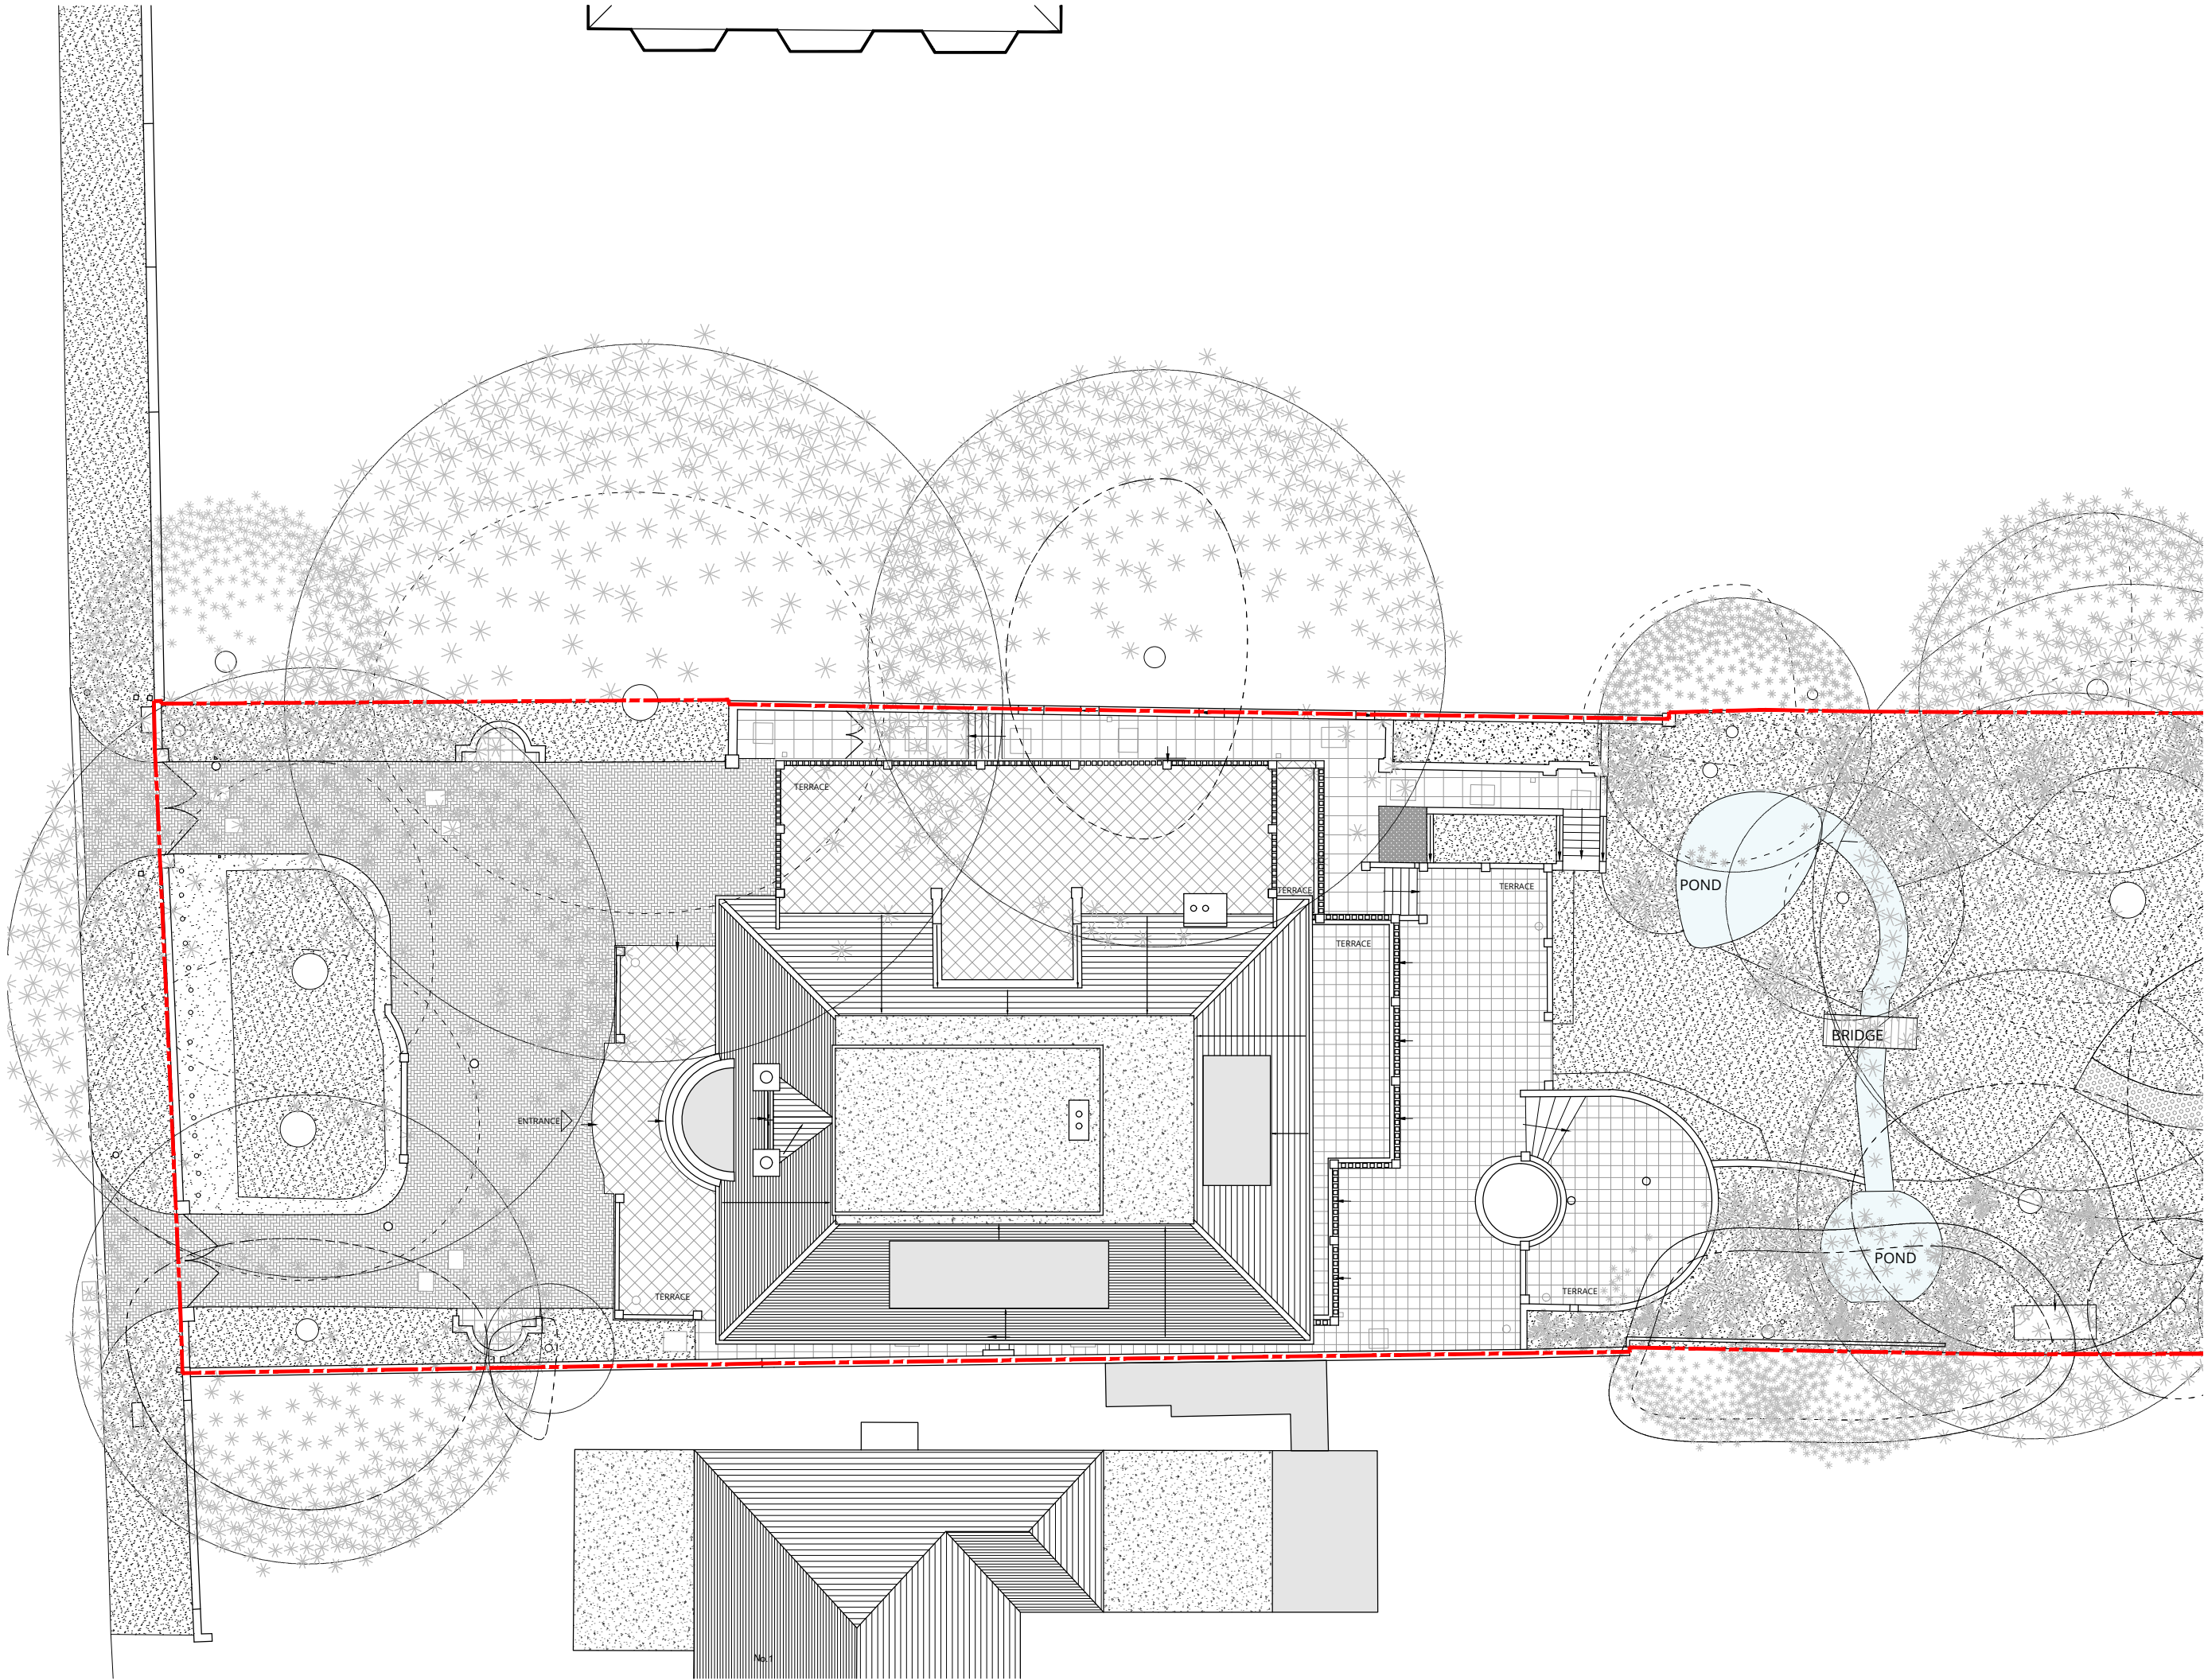

WOLFF ARCHITECTS

London 16 Lambton Place Notting Hill
London W11 2SH
T +44 (0)20 7229 3125

Oxford Chandos Yard 83 Bicester Road
Long Crendon HP18 9EE
T +44 (0)1844 203310

W www.wolffarchitects.co.uk
E info@wolffarchitects.co.uk

This drawing is protected under Copyright and at no time should any portion be reproduced or copied without the permission of the Architect (Design Copyright Act 1968). It must not be used for purposes other than that for which it is provided. It is supplied without liability for any errors or omissions. All dimensions to be checked on site.

KEY

existing



0 1 2 3 4 5m

0	First issue.	14.11.22
Rev.	Description	Date

Project Title
Courtenay Avenue, 2
London N6 4LP

Drawing Title
**Existing
Site Plan 1:200**

Status
PLANNING

Drawn by LO	Checked by NP	Scale 1:200 @ A3
-----------------------	-------------------------	----------------------------

Project No. 2176	Work Stage PL	Dwg. No. 003	Rev. 0
----------------------------	-------------------------	------------------------	------------------

EXISTING SITE PLAN @ 1:200