



WOLFF ARCHITECTS

London 16 Lambton Place Notting Hill
London W11 2SH
T +44 (0)20 7229 3125

Oxford Chandos Yard 83 Bicester Road
Long Crendon HP18 9EE
T +44 (0)1844 203310

W www.wolffarchitects.co.uk
E info@wolffarchitects.co.uk


This drawing is protected under Copyright and at no time should any portion be reproduced or copied without the permission of the Architect (Design Copyright Act 1968). It must not be used for purposes other than that for which it is provided. It is supplied without liability for any errors or omissions. All dimensions to be checked on site.

KEY

existing



0 1 2 3 4 5m

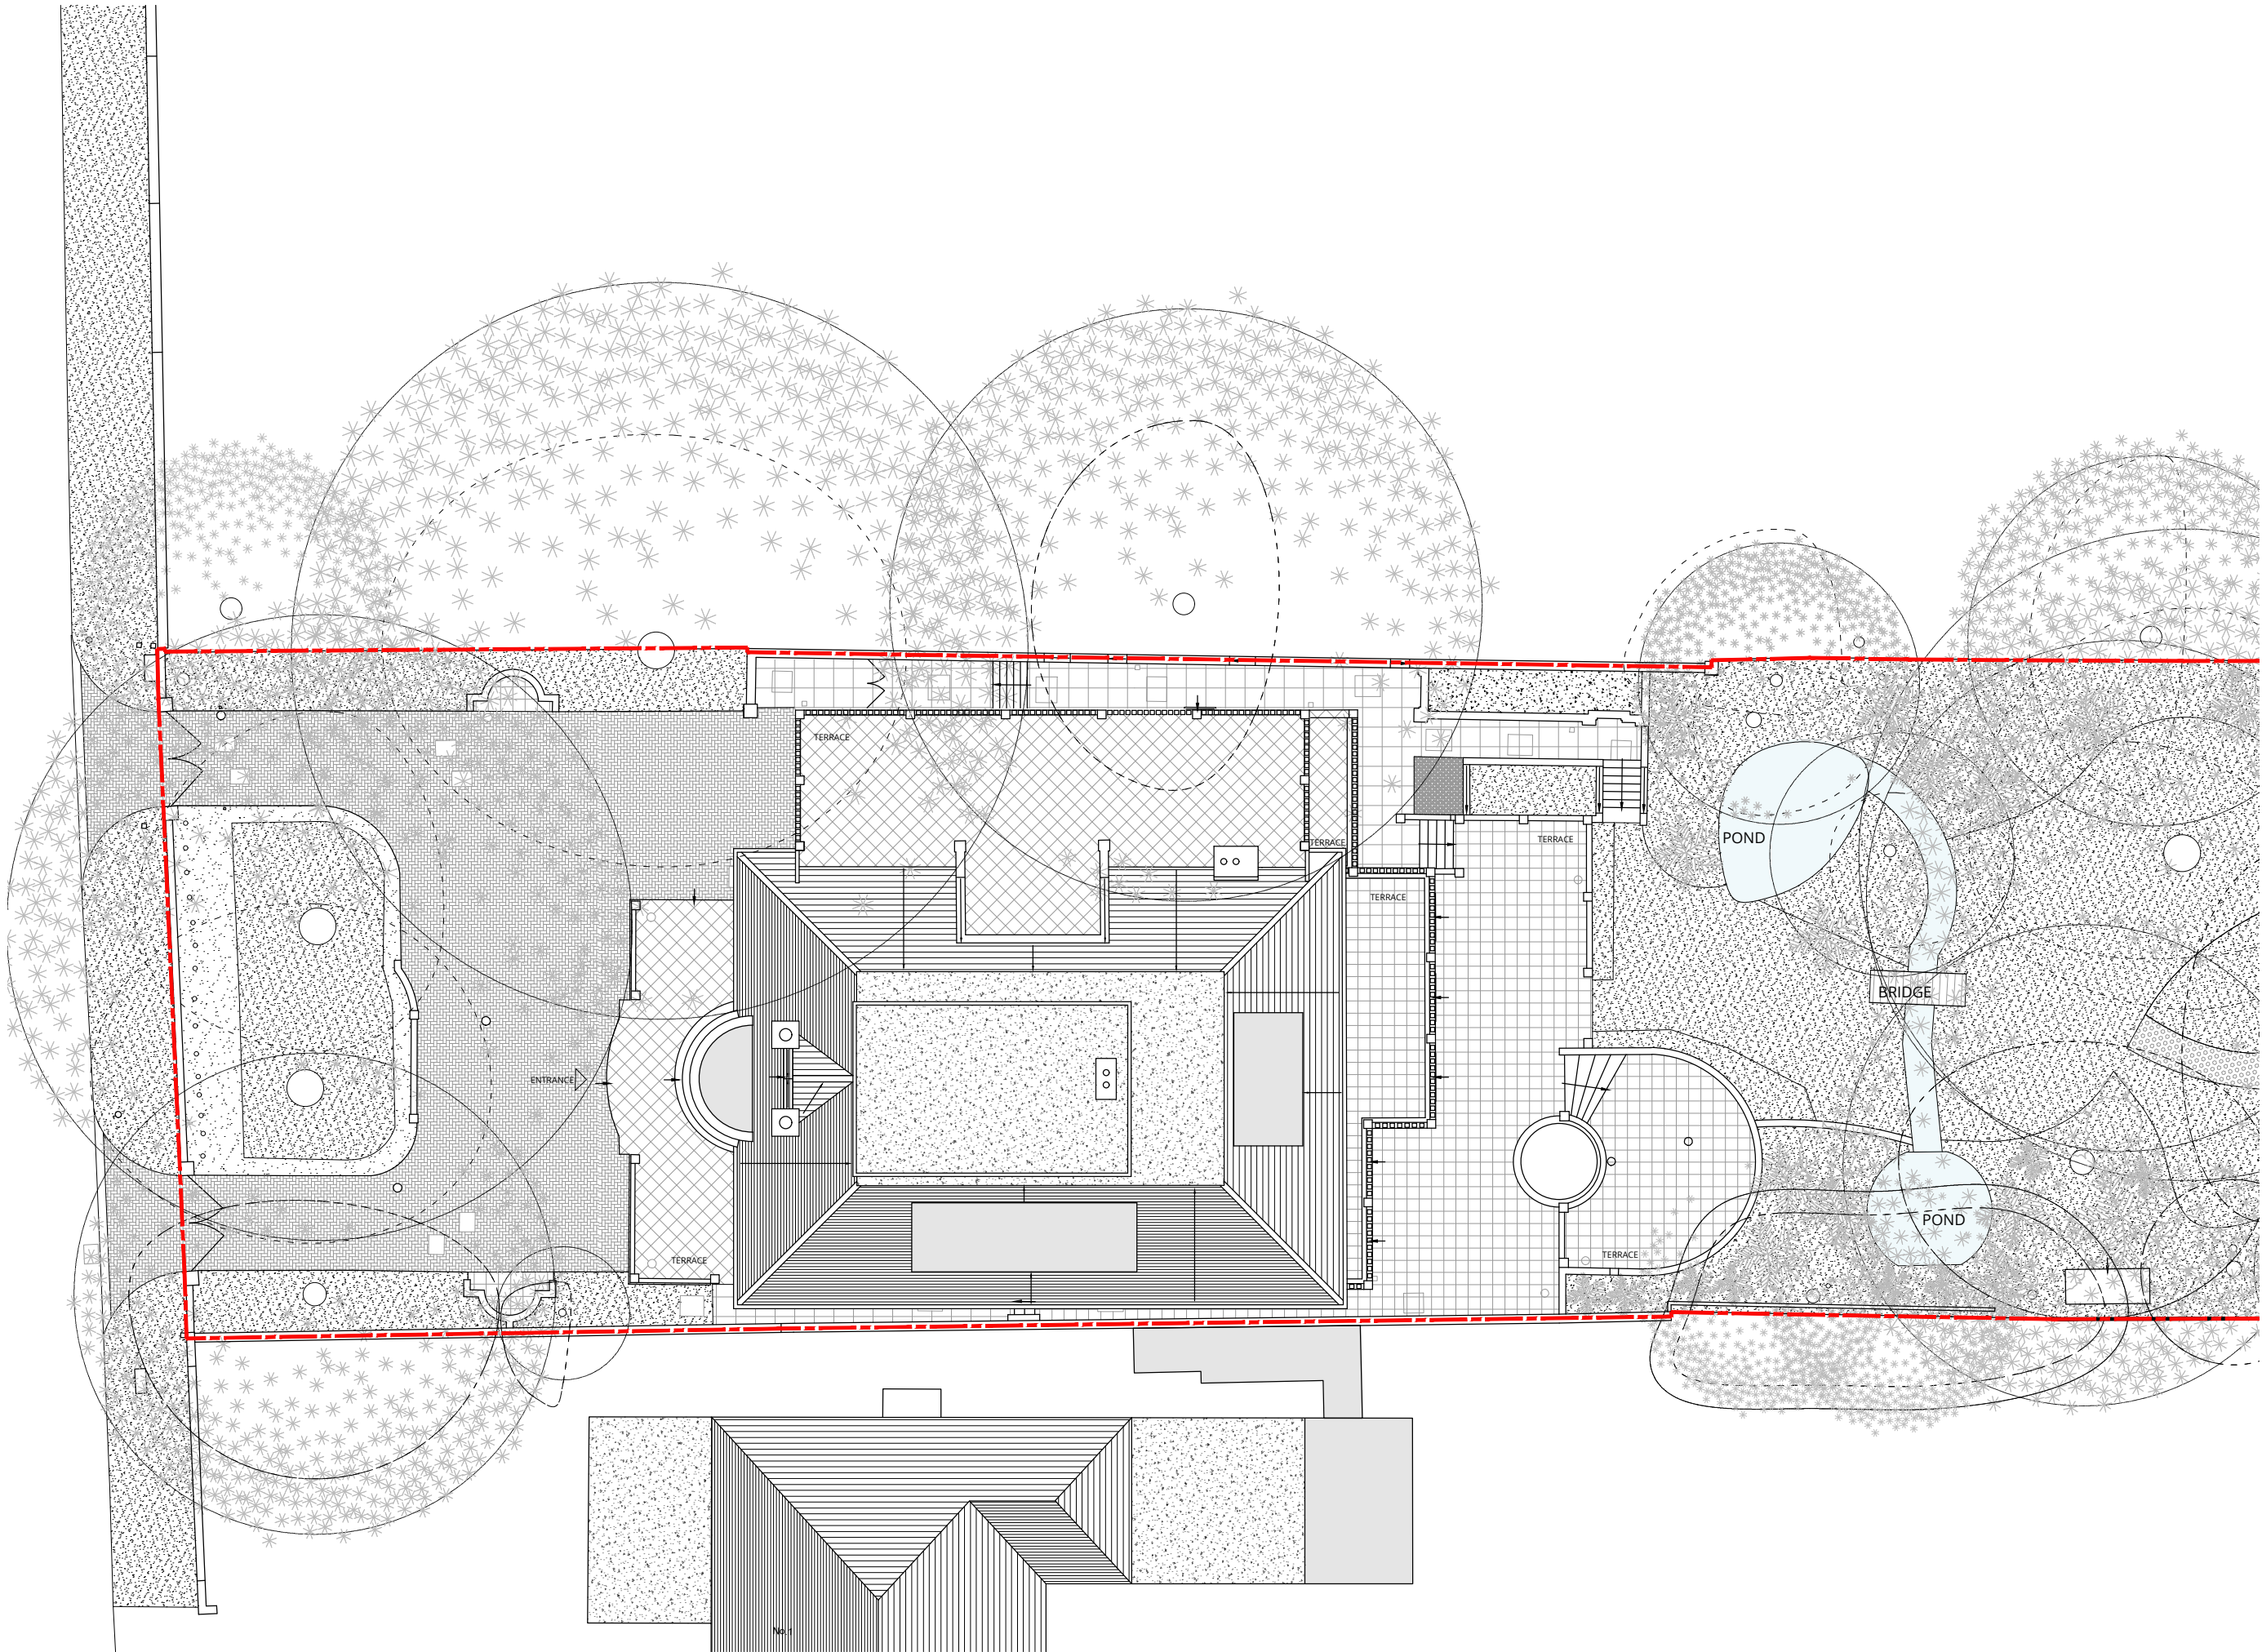

EXISTING SITE PLAN @ 1:200

Rev.	Description	Date
0	First issue.	14.11.22

Project Title Courtenay Avenue, 2 London N6 4LP			
Drawing Title Existing Site Plan 1:200			
Status PLANNING			
Drawn by LO	Checked by NP	Scale 1:200 @ A3	
Project No. 2176	Work Stage PL	Dwg. No. 003	Rev. 0



WOLFF ARCHITECTS


London 16 Lambton Place Notting Hill
London W11 2SH
T +44 (0)20 7229 3125

Oxford Chandos Yard 83 Bicester Road
Long Crendon HP18 9EE
T +44 (0)1844 203310

W www.wolffarchitects.co.uk
E info@wolffarchitects.co.uk

This drawing is protected under Copyright and at no time should any portion be reproduced or copied without the permission of the Architect (Design Copyright Act 1968). It must not be used for purposes other than that for which it is provided. It is supplied without liability for any errors or omissions. All dimensions to be checked on site.

KEY
existing

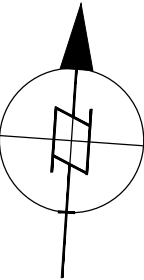

0 1 2 3 4 5m

0	First issue.	14.11.22
Rev.	Description	Date


Project Title
Courtenay Avenue, 2
London N6 4LP

Drawing Title
**Existing
Lower Ground Floor Plan**

Status
PLANNING

Drawn by LO	Checked by NP	Scale 1:100 @ A3
----------------	------------------	---------------------

Project No. 2176	Work Stage PL	Dwg. No. 008	Rev. 0
---------------------	------------------	-----------------	-----------

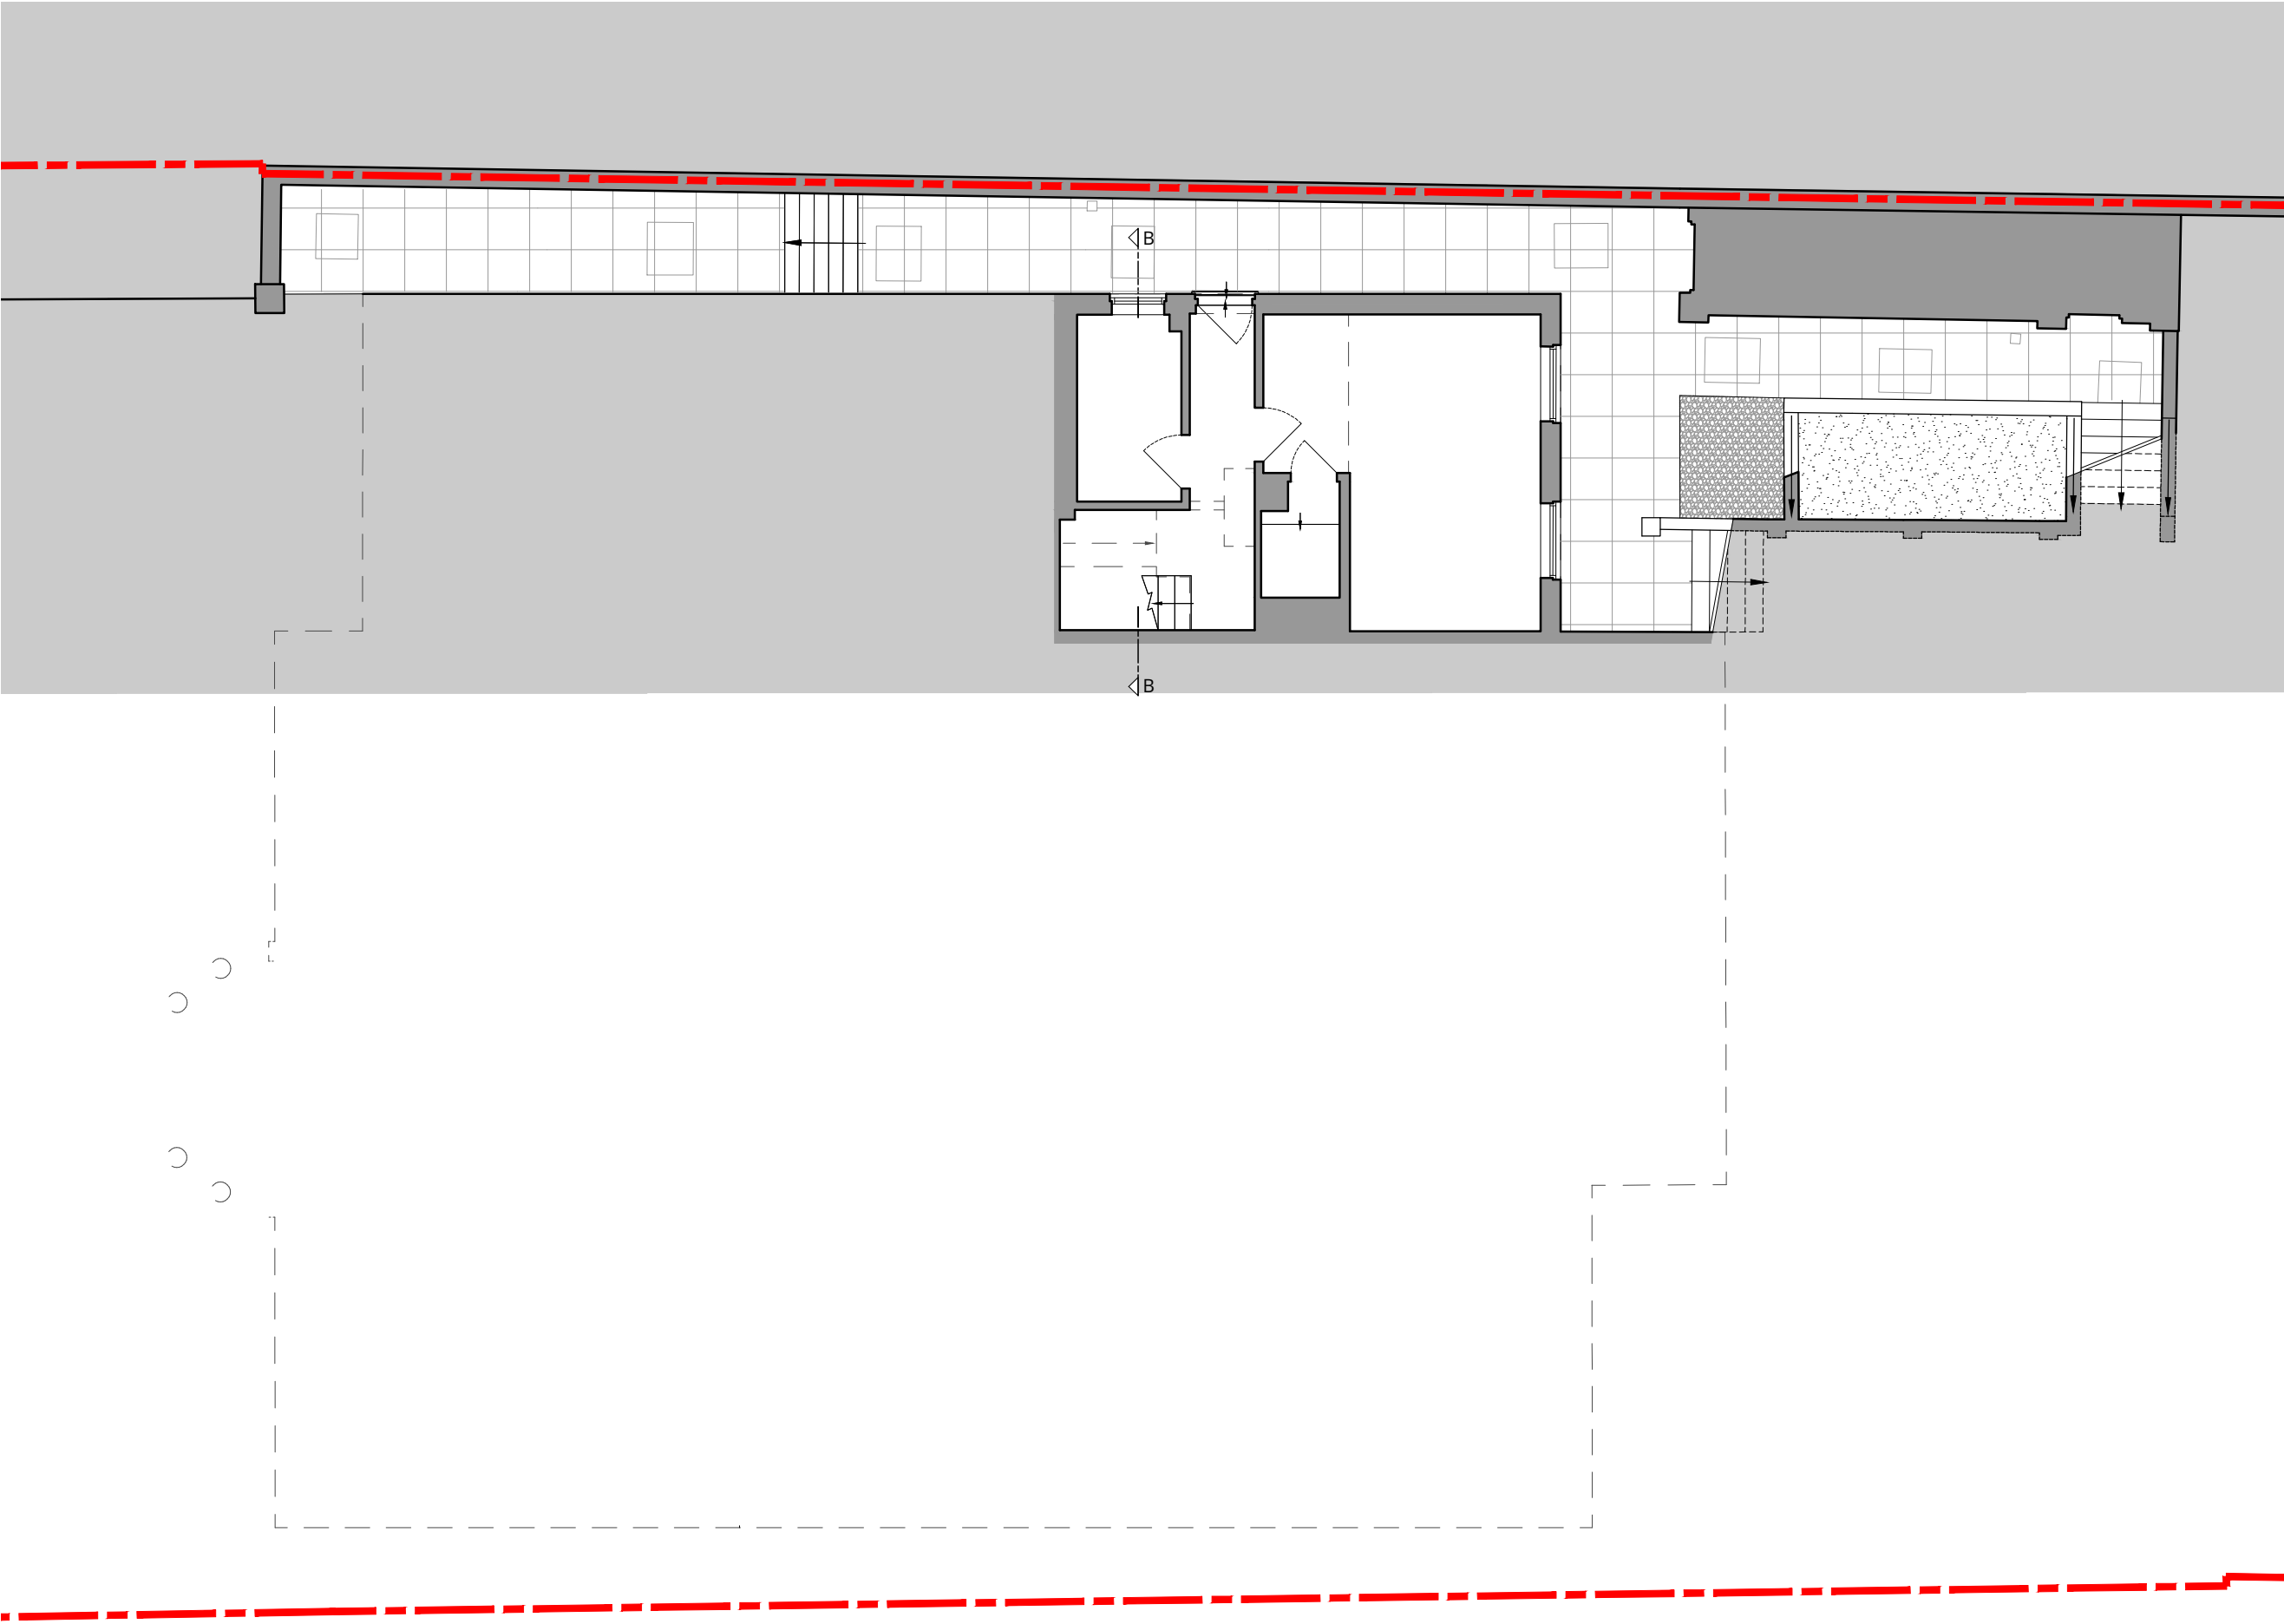

EXISTING LOWER GROUND FLOOR PLAN



WOLFF ARCHITECTS

London 16 Lambton Place Notting Hill
London W11 2SH
T +44 (0)20 7229 3125


Oxford Chandos Yard 83 Bicester Road
Long Crendon HP18 9EE
T +44 (0)1844 203310

W www.wolffarchitects.co.uk
E info@wolffarchitects.co.uk

This drawing is protected under Copyright and at no time should any portion be reproduced or copied without the permission of the Architect (Design Copyright Act 1968). It must not be used for purposes other than that for which it is provided. It is supplied without liability for any errors or omissions. All dimensions to be checked on site.

KEY

existing

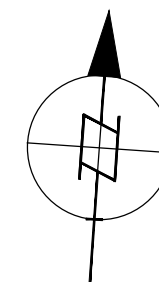

0	First issue.	14.11.22
Rev.	Description	Date


Project Title
Courtenay Avenue, 2
London N6 4LP

Drawing Title
**Existing
Ground Floor Plan**

Status
PLANNING

Drawn by LO	Checked by NP	Scale 1:100 @ A3
Project No. 2176	Work Stage PL	Dwg. No. Rev. 010 - 0

EXISTING GROUND FLOOR PLAN

 



WOLFF ARCHITECTS


London 16 Lambton Place Notting Hill
London W11 2SH
T +44 (0)20 7229 3125

Oxford Chandos Yard 83 Bicester Road
Long Crendon HP18 9EE
T +44 (0)1844 203310

W www.wolffarchitects.co.uk
E info@wolffarchitects.co.uk

This drawing is protected under Copyright and at no time should any portion be reproduced or copied without the permission of the Architect (Design Copyright Act 1968). It must not be used for purposes other than that for which it is provided. It is supplied without liability for any errors or omissions. All dimensions to be checked on site.

KEY
existing

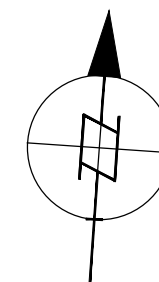

0	First issue.	14.11.22
Rev.	Description	Date


Project Title
Courtenay Avenue, 2
London N6 4LP

Drawing Title
**Existing
First Floor Plan**

Status
PLANNING

Drawn by LO	Checked by NP	Scale 1:100 @ A3
Project No. 2176	Work Stage PL	Dwg. No. 011
Rev. 0		

EXISTING FIRST FLOOR PLAN

 



WOLFF ARCHITECTS

London 16 Lambton Place Notting Hill
London W11 2SH
T +44 (0)20 7229 3125


Oxford Chandos Yard 83 Bicester Road
Long Crendon HP18 9EE
T +44 (0)1844 203310

W www.wolffarchitects.co.uk
E info@wolffarchitects.co.uk

This drawing is protected under Copyright and at no time should any portion be reproduced or copied without the permission of the Architect (Design Copyright Act 1968). It must not be used for purposes other than that for which it is provided. It is supplied without liability for any errors or omissions. All dimensions to be checked on site.

KEY

existing

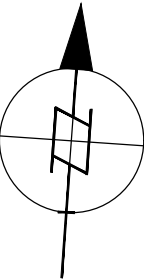

0	First issue.	14.11.22
Rev.	Description	Date


Project Title
Courtenay Avenue, 2
London N6 4LP

Drawing Title
**Existing
Second Floor Plan**

Status
PLANNING

Drawn by LO	Checked by NP	Scale 1:100 @ A3
----------------	------------------	---------------------

Project No. 2176	Work Stage PL	Dwg. No. 012	Rev. 0
---------------------	------------------	-----------------	-----------

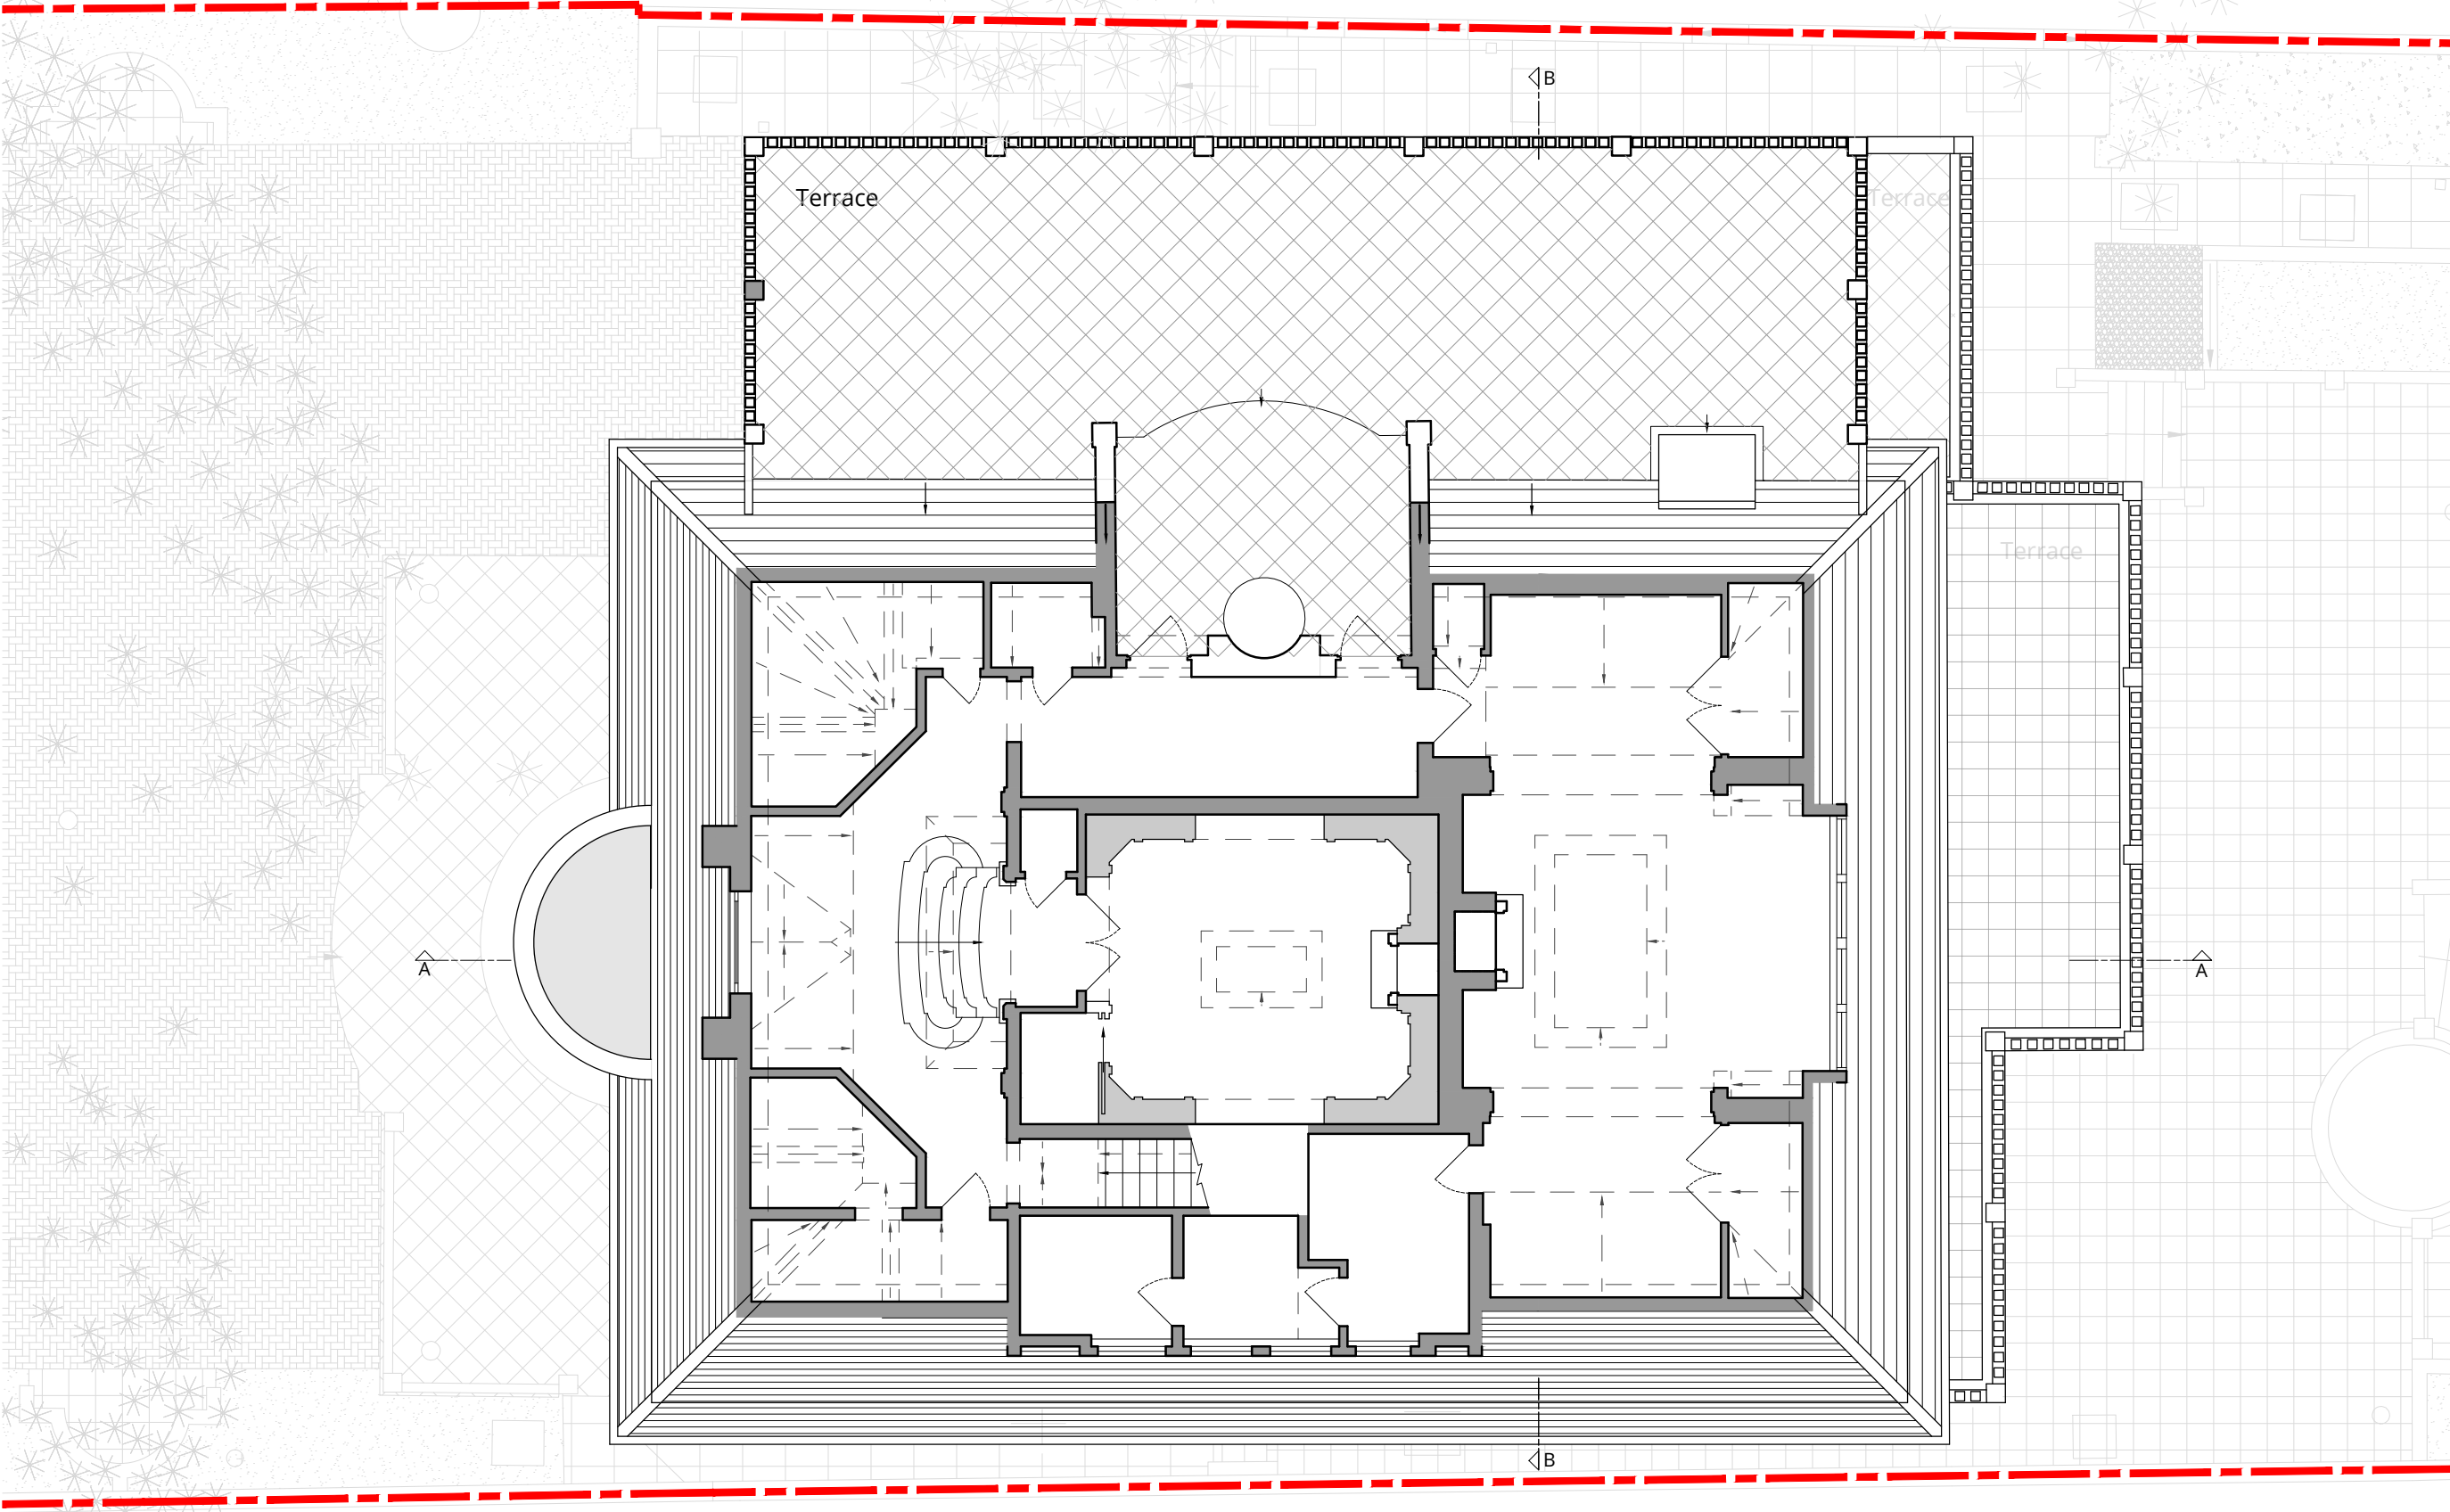

EXISTING SECOND FLOOR PLAN





WOLFF ARCHITECTS

London 16 Lambton Place Notting Hill
London W11 2SH
T +44 (0)20 7229 3125


Oxford Chandos Yard 83 Bicester Road
Long Crendon HP18 9EE
T +44 (0)1844 203310

W www.wolffarchitects.co.uk
E info@wolffarchitects.co.uk

This drawing is protected under Copyright and at no time should any portion be reproduced or copied without the permission of the Architect (Design Copyright Act 1968). It must not be used for purposes other than that for which it is provided. It is supplied without liability for any errors or omissions. All dimensions to be checked on site.

KEY

existing

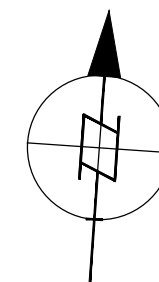

0	First issue.	14.11.22
Rev.	Description	Date

Project Title
Courtenay Avenue, 2
London N6 4LP

Drawing Title
**Existing
Roof Plan**

Status
PLANNING

Drawn by LO	Checked by NP	Scale 1:100 @ A3
Project No. 2176	Work Stage PL	Dwg. No. Rev. 013 - 0

EXISTING ROOF PLAN

0 1 2 3 4 5m



WOLFF ARCHITECTS

London 16 Lambton Place Notting Hill
London W11 2SH
T +44 (0)20 7229 3125

Oxford Chandos Yard 83 Bicester Road
Long Crendon HP18 9EE
T +44 (0)1844 203310

W www.wolffarchitects.co.uk
E info@wolffarchitects.co.uk

This drawing is protected under Copyright and at no time should any portion be reproduced or copied without the permission of the Architect (Design Copyright Act 1968). It must not be used for purposes other than that for which it is provided. It is supplied without liability for any errors or omissions. All dimensions to be checked on site.

KEY

existing



EXISTING FRONT (WEST) ELEVATION - 1:100



EXISTING FRONT (WEST) ELEVATION - 1:200

0 First issue. 14.11.22
Rev. Description Date

Project Title
Courtenay Avenue, 2
London N6 4LP

Drawing Title
Existing Elevation
Front (West)

Status
PLANNING

Drawn by LO Checked by NP Scale 1:100 @ A3
1:200

Project No. 2176 Work Stage PL Dwg. No. 020 Rev. 0



WOLFF ARCHITECTS

London 16 Lambton Place Notting Hill
London W11 2SH
T +44 (0)20 7229 3125

Oxford Chandos Yard 83 Bicester Road
Long Crendon HP18 9EE
T +44 (0)1844 203310

W www.wolffarchitects.co.uk
E info@wolffarchitects.co.uk

This drawing is protected under Copyright and at no time should any portion be reproduced or copied without the permission of the Architect (Design Copyright Act 1968). It must not be used for purposes other than that for which it is provided. It is supplied without liability for any errors or omissions. All dimensions to be checked on site.

KEY

existing



EXISTING REAR (EAST) ELEVATION - 1:100



EXISTING REAR (EAST) ELEVATION - 1:200

0 First issue. 14.11.22
Rev. Description Date

Project Title
Courtenay Avenue, 2
London N6 4LP
Drawing Title
Existing Elevation
Rear (East)

Status
PLANNING
Drawn by LO Checked by NP Scale 1:100 @ A3
Project No. 2176 Work Stage PL Dwg. No. 022 Rev. 0



WOLFF ARCHITECTS

London 16 Lambton Place Notting Hill
London W11 2SH
T +44 (0)20 7229 3125

Oxford Chandos Yard 83 Bicester Road
Long Crendon HP18 9EE
T +44 (0)1844 203310

W www.wolffarchitects.co.uk
E info@wolffarchitects.co.uk

This drawing is protected under Copyright and at no time should any portion be reproduced or copied without the permission of the Architect (Design Copyright Act 1968). It must not be used for purposes other than that for which it is provided. It is supplied without liability for any errors or omissions. All dimensions to be checked on site.

KEY

existing



0	14.11.22
Rev.	Date


Project Title
Courtenay Avenue, 2
London N6 4LP

Drawing Title
Existing Elevation
Side (North)

Status
PLANNING

Drawn by	Checked by	Scale
LO	NP	1:100 @ A3

Project No.	Work Stage	Dwg. No.	Rev.
2176	PL	024	0

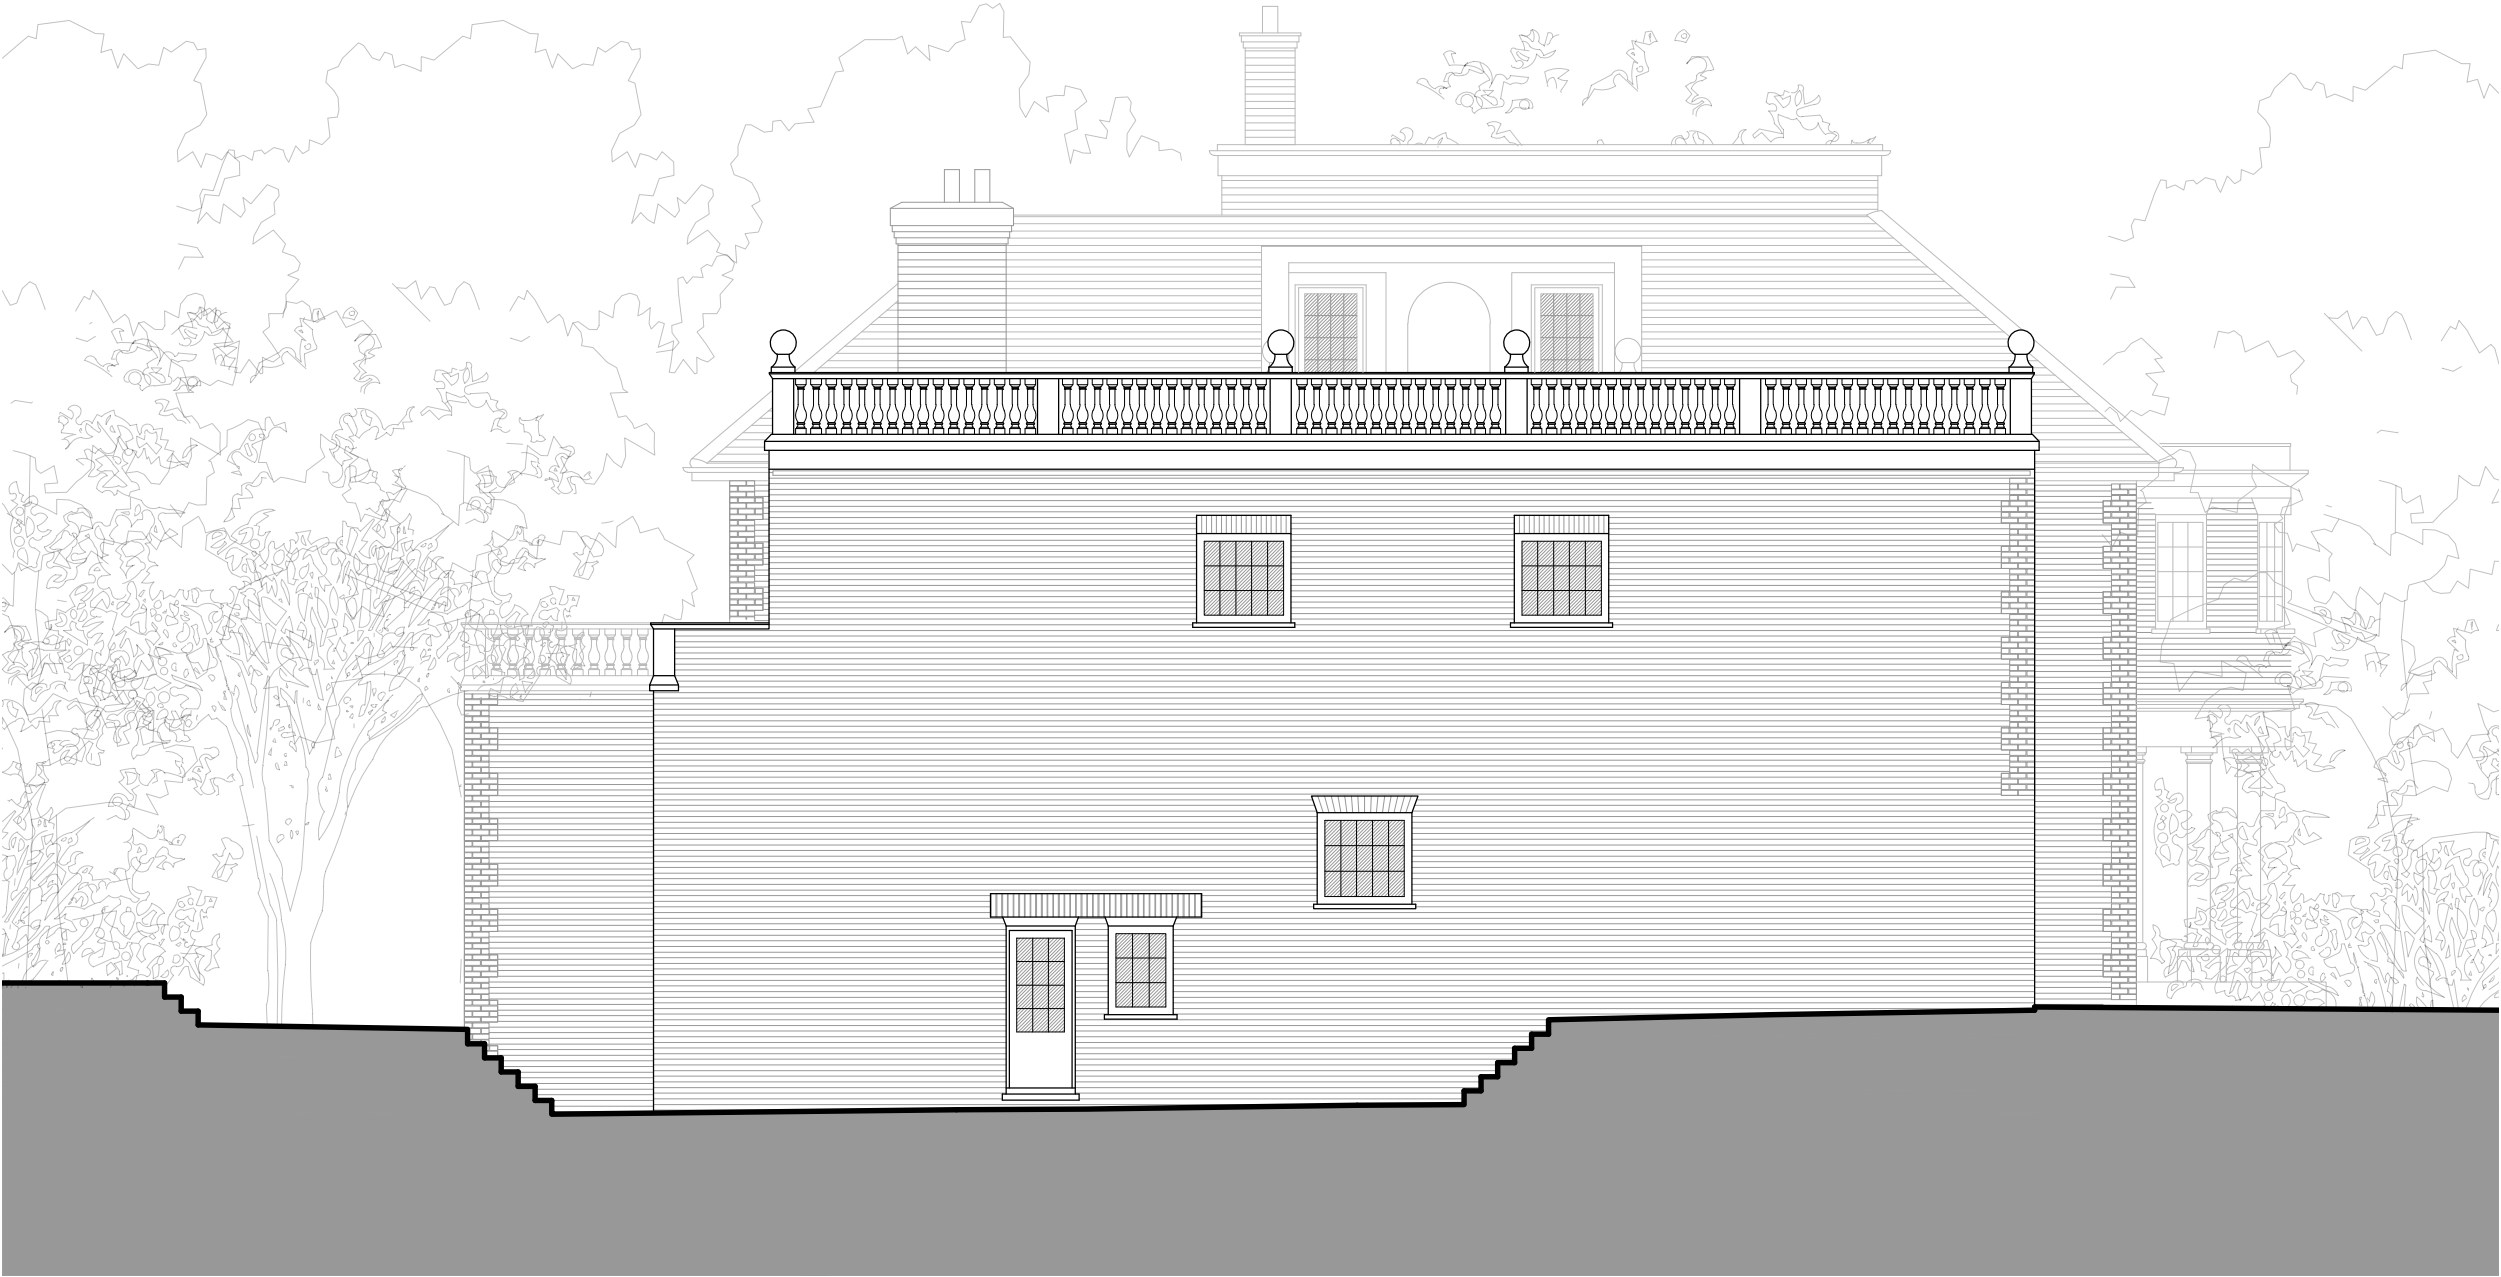

EXISTING SIDE (NORTH) ELEVATION



WOLFF ARCHITECTS

London 16 Lambton Place Notting Hill
London W11 2SH
T +44 (0)20 7229 3125

Oxford Chandos Yard 83 Bicester Road
Long Crendon HP18 9EE
T +44 (0)1844 203310

W www.wolffarchitects.co.uk
E info@wolffarchitects.co.uk

This drawing is protected under Copyright and at no time should any portion be reproduced or copied without the permission of the Architect (Design Copyright Act 1968). It must not be used for purposes other than that for which it is provided. It is supplied without liability for any errors or omissions. All dimensions to be checked on site.

KEY

existing



0	14.11.22
Rev.	Date

Project Title			
Courtenay Avenue, 2			
London N6 4LP			
Drawing Title			
Existing Elevation			
Side (South)			
Status			
PLANNING			
Drawn by	Checked by	Scale	
LO	NP	1:100 @ A3	
Project No.	Work Stage	Dwg. No.	Rev.
2176	PL	026	0



EXISTING SIDE (SOUTH) ELEVATION



WOLFF ARCHITECTS

London 16 Lambton Place Notting Hill
London W11 2SH
T +44 (0)20 7229 3125


Oxford Chandos Yard 83 Bicester Road
Long Crendon HP18 9EE
T +44 (0)1844 203310

W www.wolffarchitects.co.uk
E info@wolffarchitects.co.uk


This drawing is protected under Copyright and at no time should any portion be reproduced or copied without the permission of the Architect (Design Copyright Act 1968). It must not be used for purposes other than that for which it is provided. It is supplied without liability for any errors or omissions. All dimensions to be checked on site.

KEY

existing

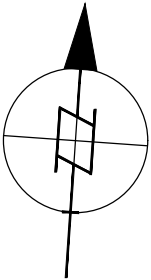


0 1 2 3 4 5m

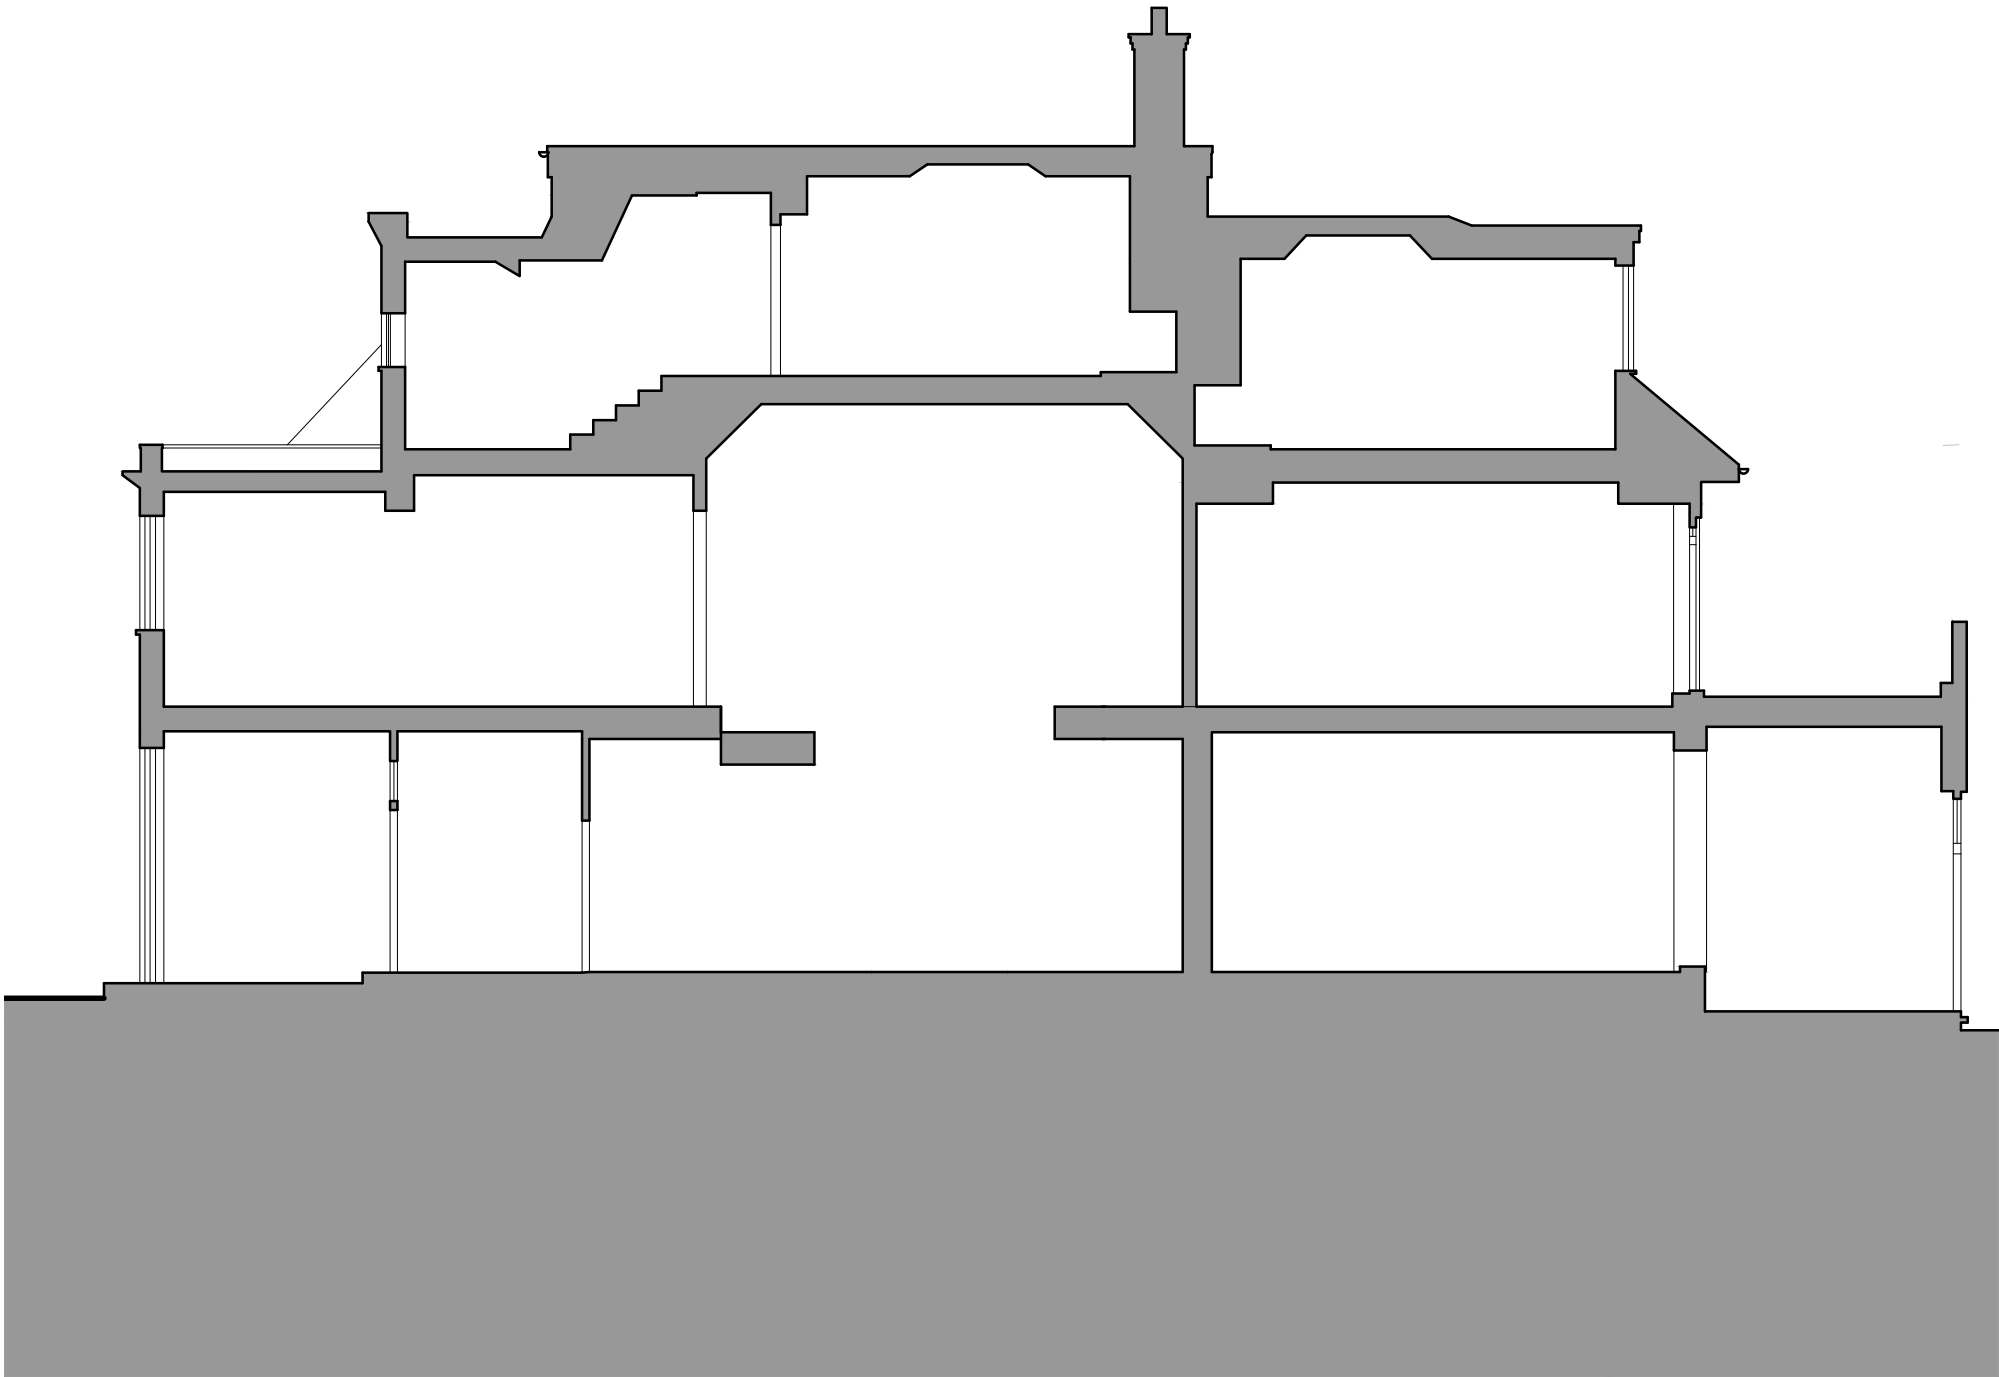

EXISTING SECTION AA

0	First issue.	14.11.22
Rev.	Description	Date

 

Project Title
Courtenay Avenue, 2
London N6 4LP

Drawing Title
Existing Section AA

Status
PLANNING

Drawn by	Checked by	Scale
LO	NP	1:100 @ A3

Project No.	Work Stage	Dwg. No.	Rev.
2176	PL	030	0



WOLFF ARCHITECTS



London 16 Lambton Place Notting Hill
London W11 2SH
T +44 (0)20 7229 3125

Oxford Chandos Yard 83 Bicester Road
Long Crendon HP18 9EE
T +44 (0)1844 203310

W www.wolffarchitects.co.uk
E info@wolffarchitects.co.uk


This drawing is protected under Copyright and at no time should any portion be reproduced or copied without the permission of the Architect (Design Copyright Act 1968). It must not be used for purposes other than that for which it is provided. It is supplied without liability for any errors or omissions. All dimensions to be checked on site.

KEY	
	existing
	demolished
	proposed

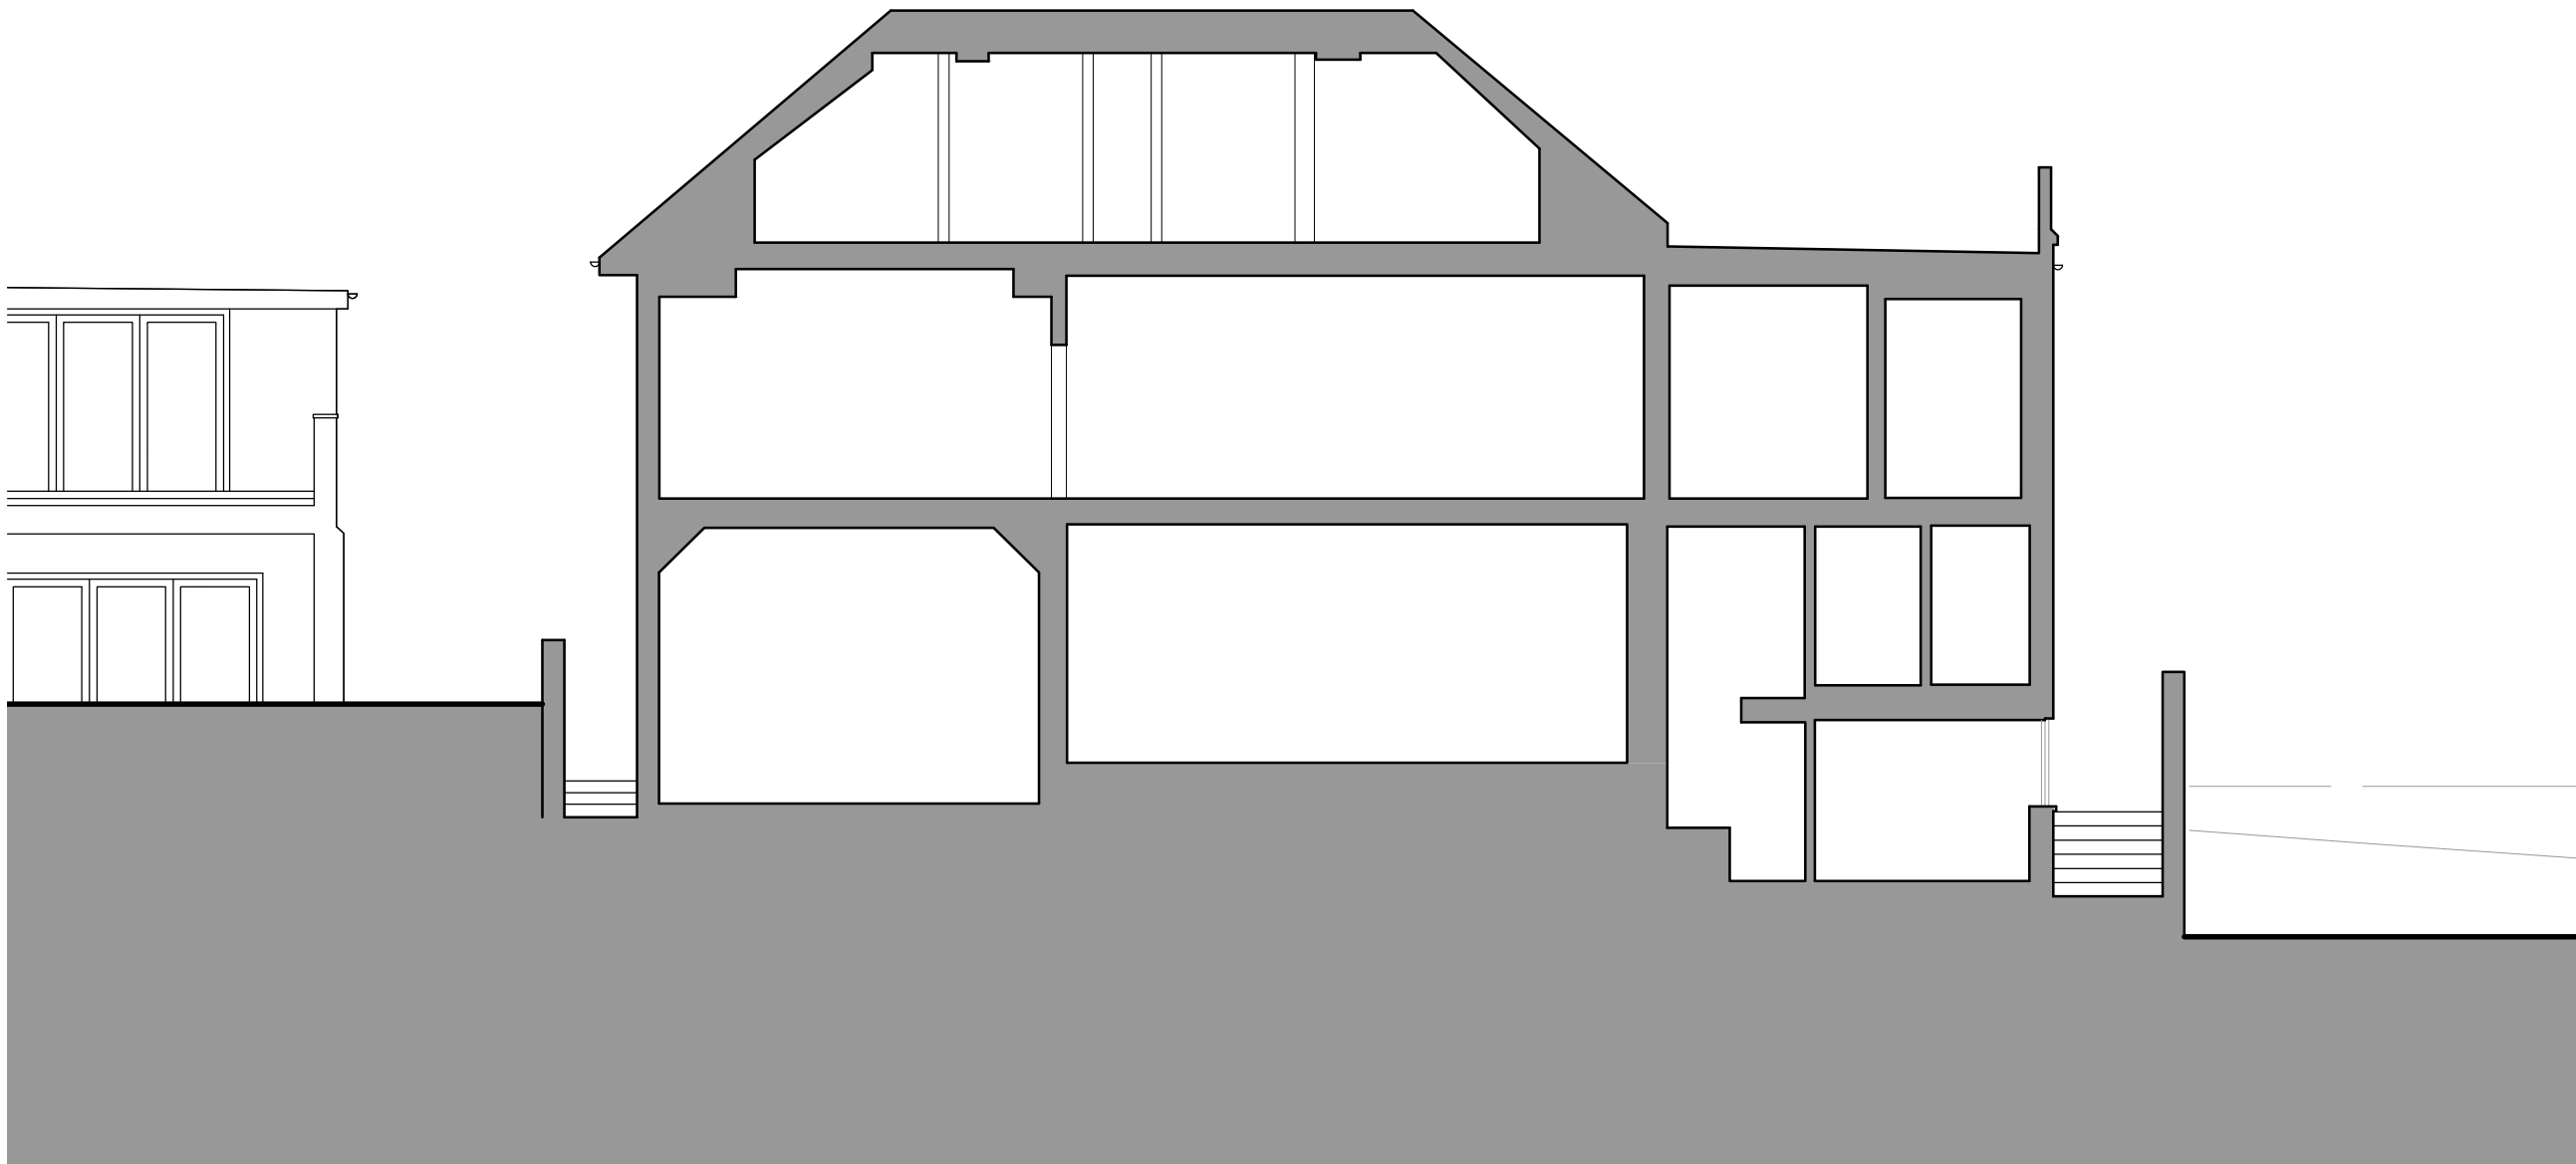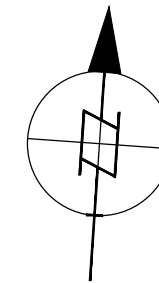

EXISTING SECTION BB

Rev.	Description	Date
0	First issue.	14.11.22

 

Project Title
Courtenay Avenue, 2
London N6 4LP

Drawing Title
Existing Section BB

Status			
PLANNING			
Drawn by	Checked by	Scale	
LO	NP	1:100 @ A3	
Project No.	Work Stage	Dwg. No.	Rev.
2176	PL	032	0