


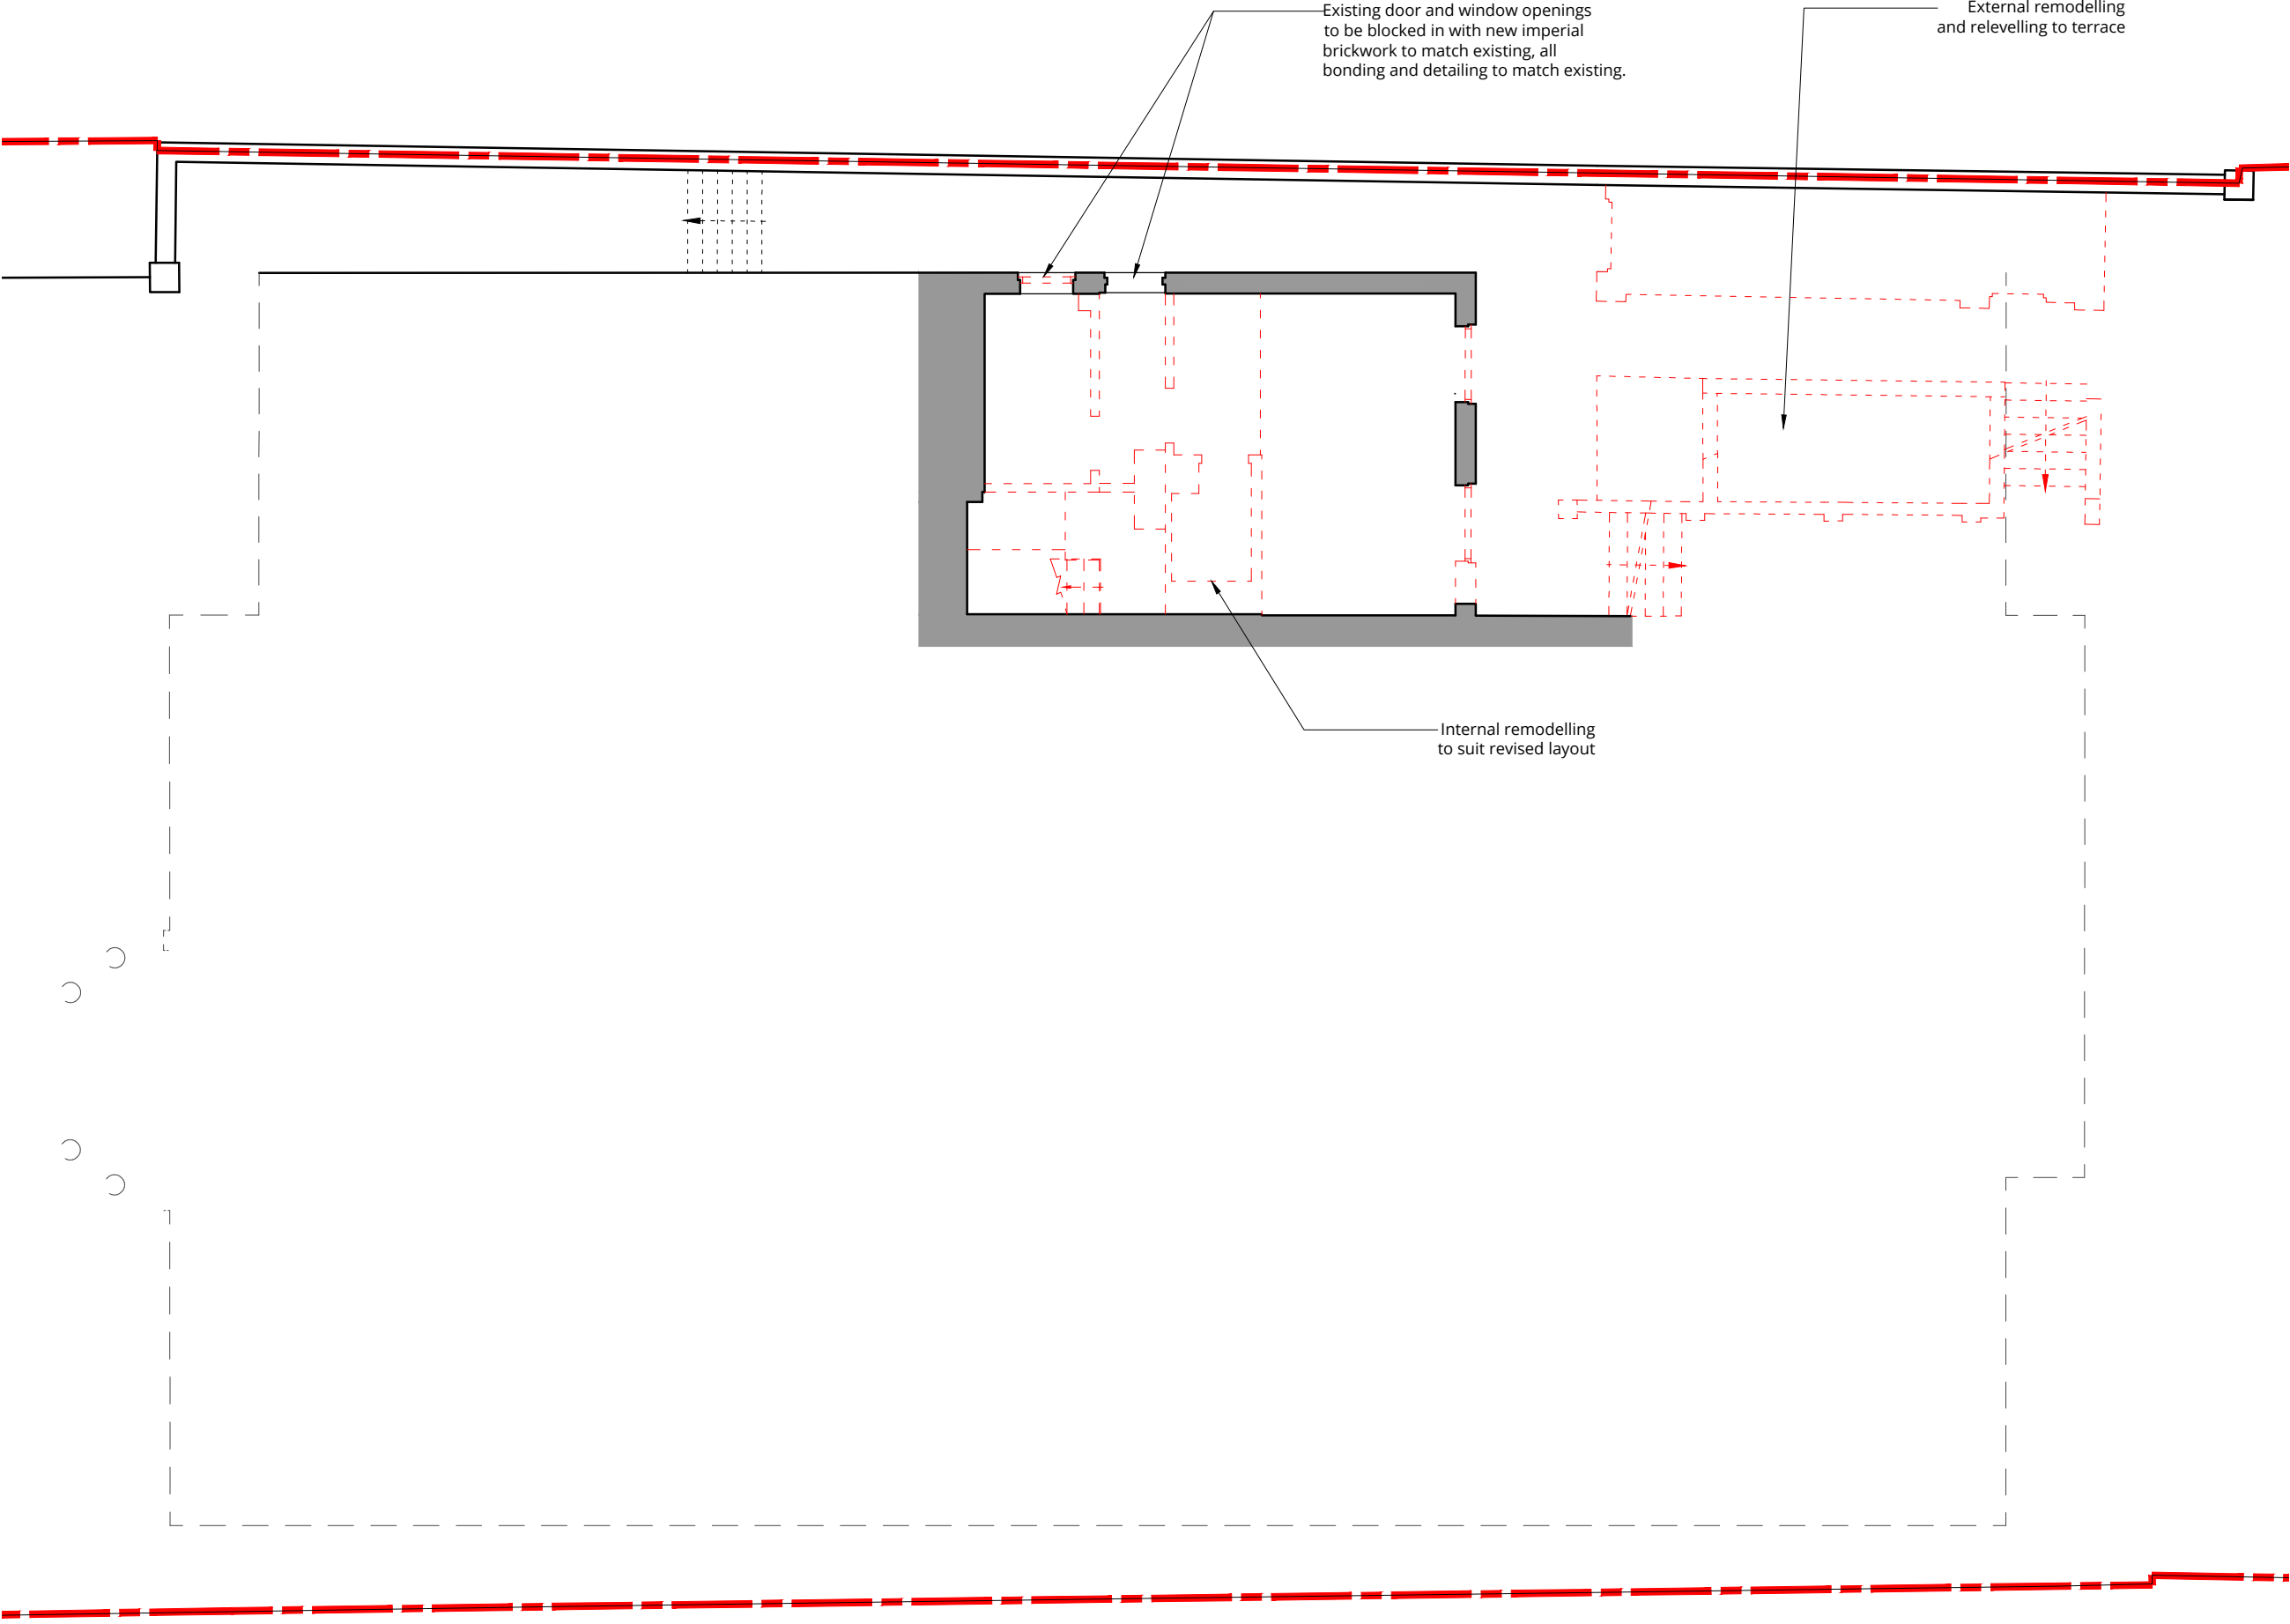

WOLFF ARCHITECTS


London 16 Lambton Place Notting Hill
London W11 2SH
T +44 (0)20 7229 3125

Oxford Chandos Yard 83 Bicester Road
Long Crendon HP18 9EE
T +44 (0)1844 203310

W www.wolffarchitects.co.uk
E info@wolffarchitects.co.uk

This drawing is protected under Copyright and at no time should any portion be reproduced or copied without the permission of the Architect (Design Copyright Act 1968). It must not be used for purposes other than that for which it is provided. It is supplied without liability for any errors or omissions. All dimensions to be checked on site.

KEY	
	existing
	demolished

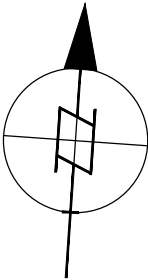

Rev.	Description	Date
0	First issue.	14.11.22



Project Title
Courtenay Avenue, 2
London N6 4LP


Drawing Title
**Demolition
Lower Ground Plan**

Status
PLANNING

Drawn by LO	Checked by NP	Scale 1:100 @ A3
----------------	------------------	---------------------

Project No. 2176	Work Stage PL	Dwg. No. 108	Rev. 0
---------------------	------------------	-----------------	-----------

DEMOLITION LOWER GROUND FLOOR PLAN

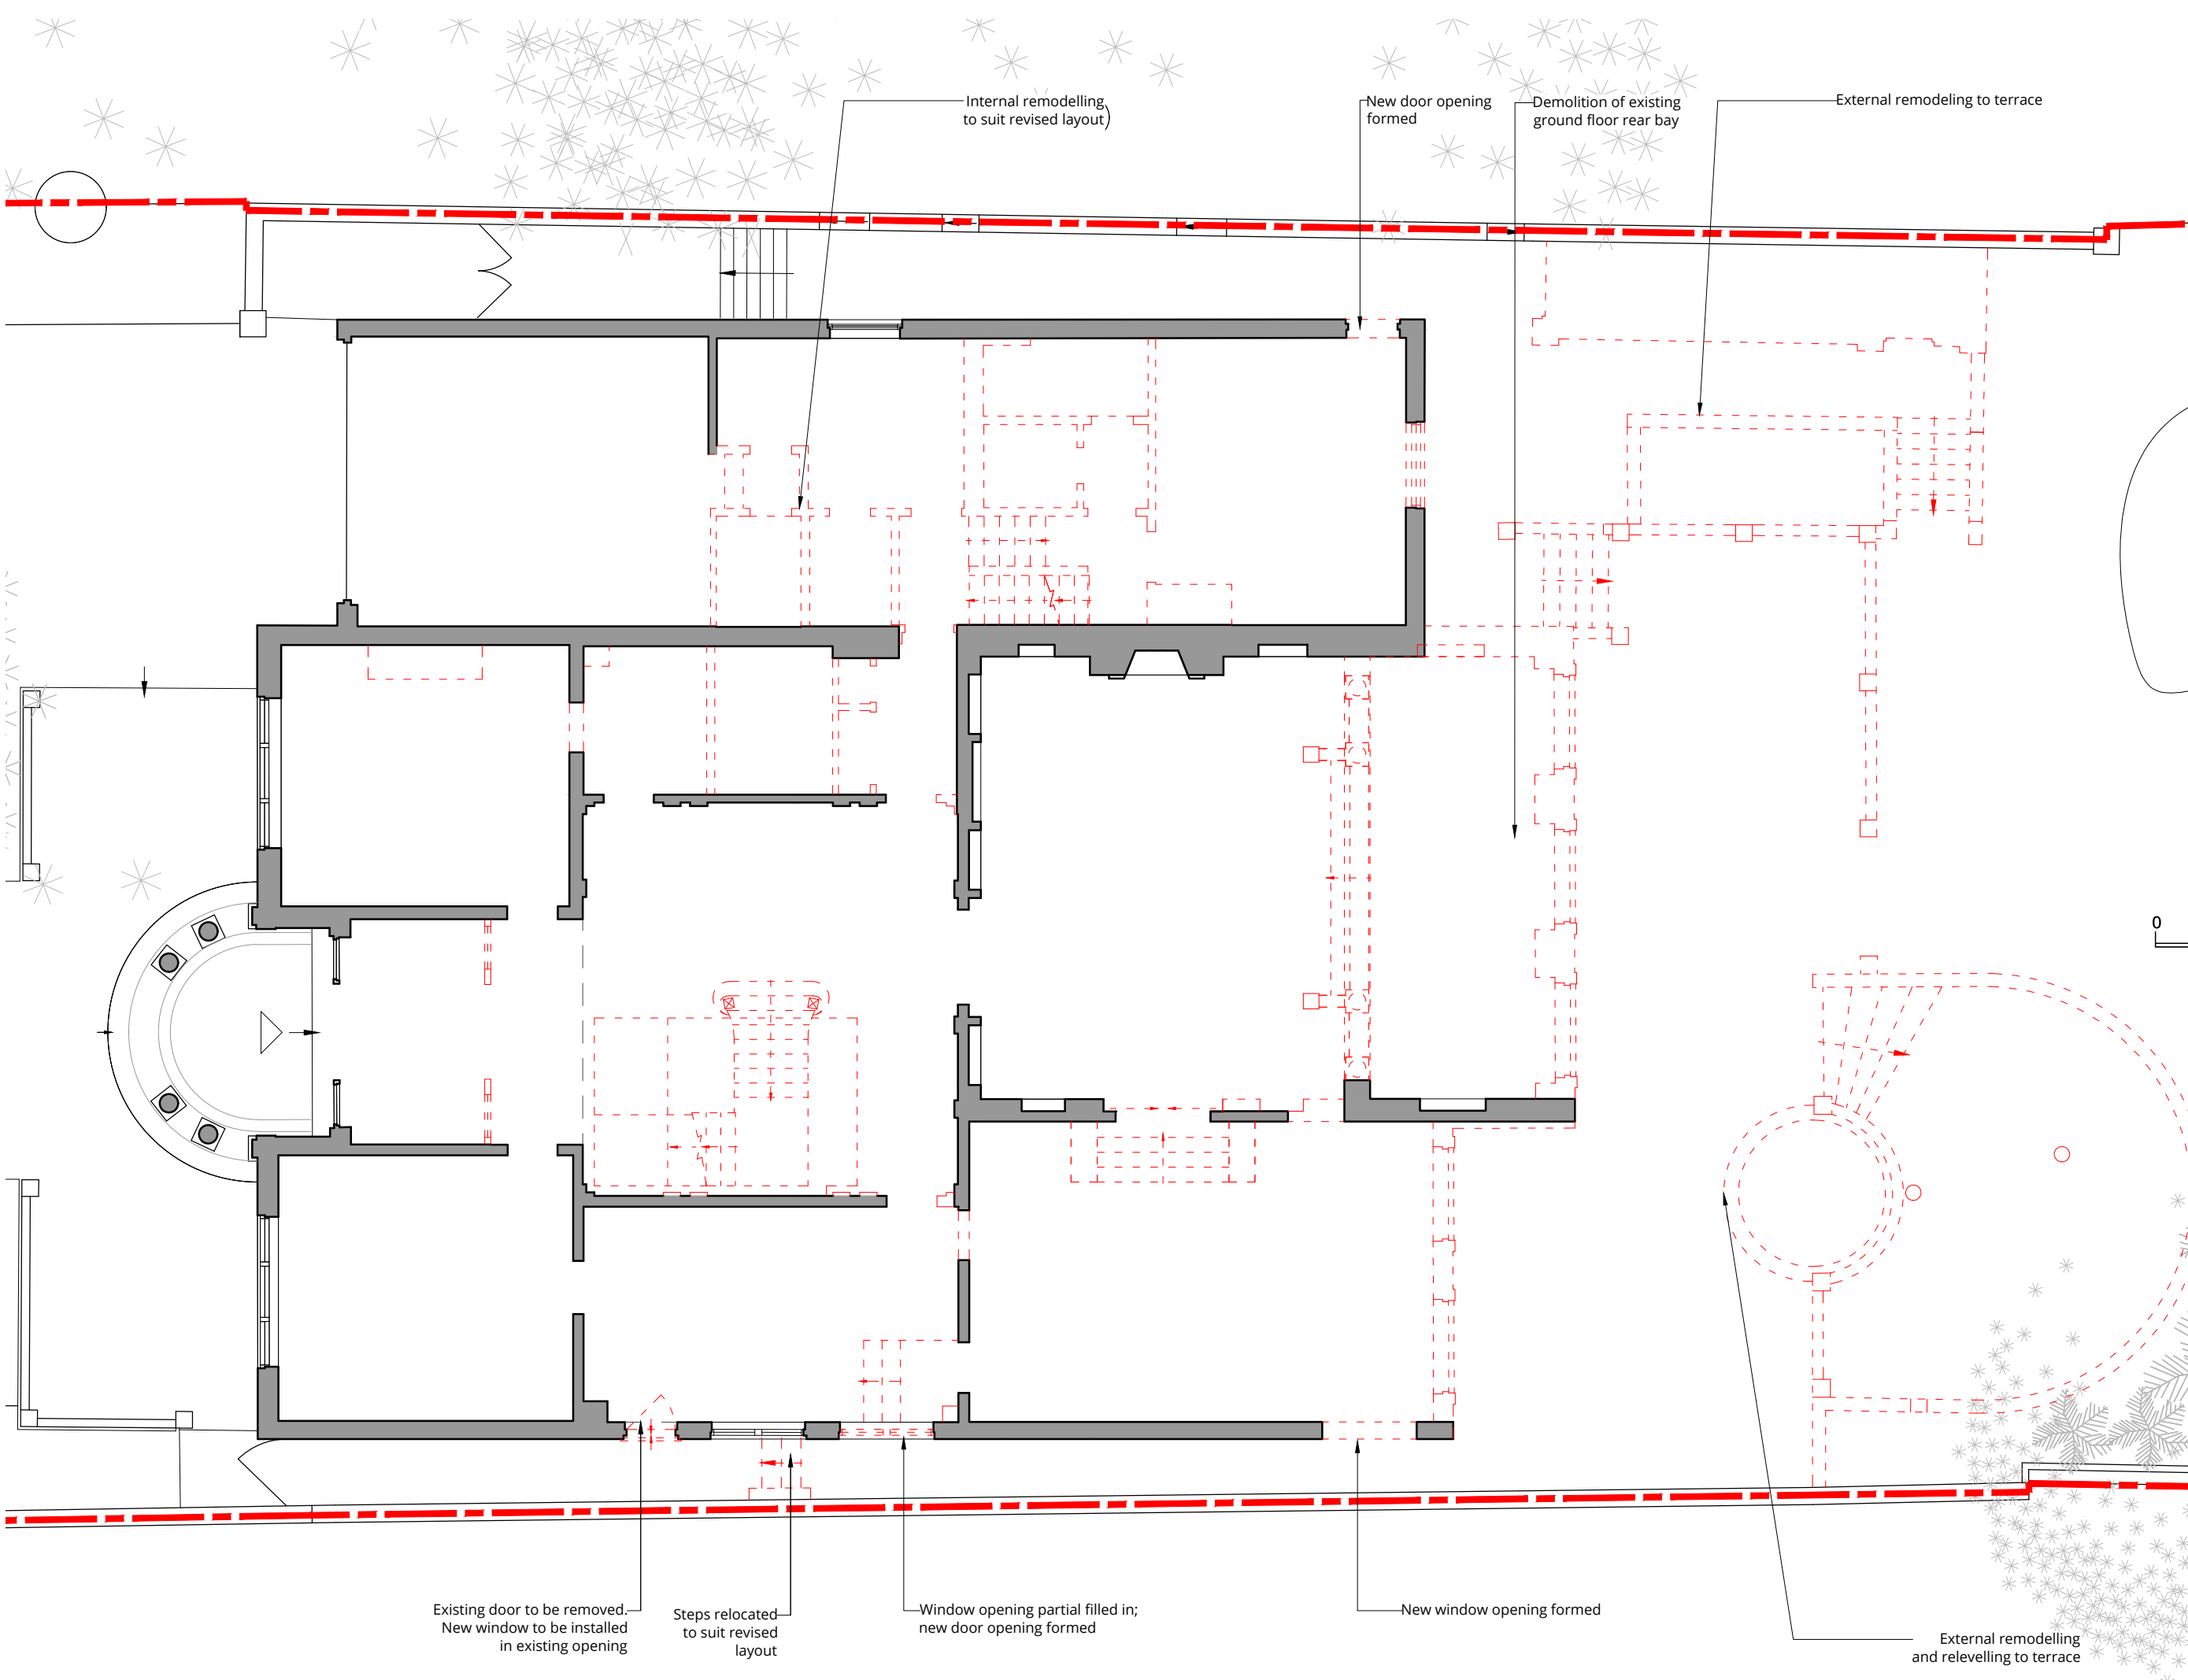

WOLFF ARCHITECTS

London 16 Lambton Place Notting Hill
London W11 2SH
T +44 (0)20 7229 3125

Oxford Chandos Yard 83 Bicester Road
Long Crendon HP18 9EE
T +44 (0)1844 203310

W www.wolffarchitects.co.uk
E info@wolffarchitects.co.uk

This drawing is protected under Copyright and at no time should any portion be reproduced or copied without the permission of the Architect (Design Copyright Act 1968). It must not be used for purposes other than that for which it is provided. It is supplied without liability for any errors or omissions. All dimensions to be checked on site.


KEY

existing

demolished

0 1 2 3 4 5m

0	First issue.	14.11.22
Rev.	Description	Date

 


Project Title
Courtenay Avenue, 2
London N6 4LP

Drawing Title
**Demolition
Ground Floor Plan**

Status
PLANNING

Drawn by LO	Checked by NP	Scale 1:100 @ A3
Project No. 2176	Work Stage PL	Dwg. No. 110
Rev. 0		

DEMOLITION GROUND FLOOR PLAN

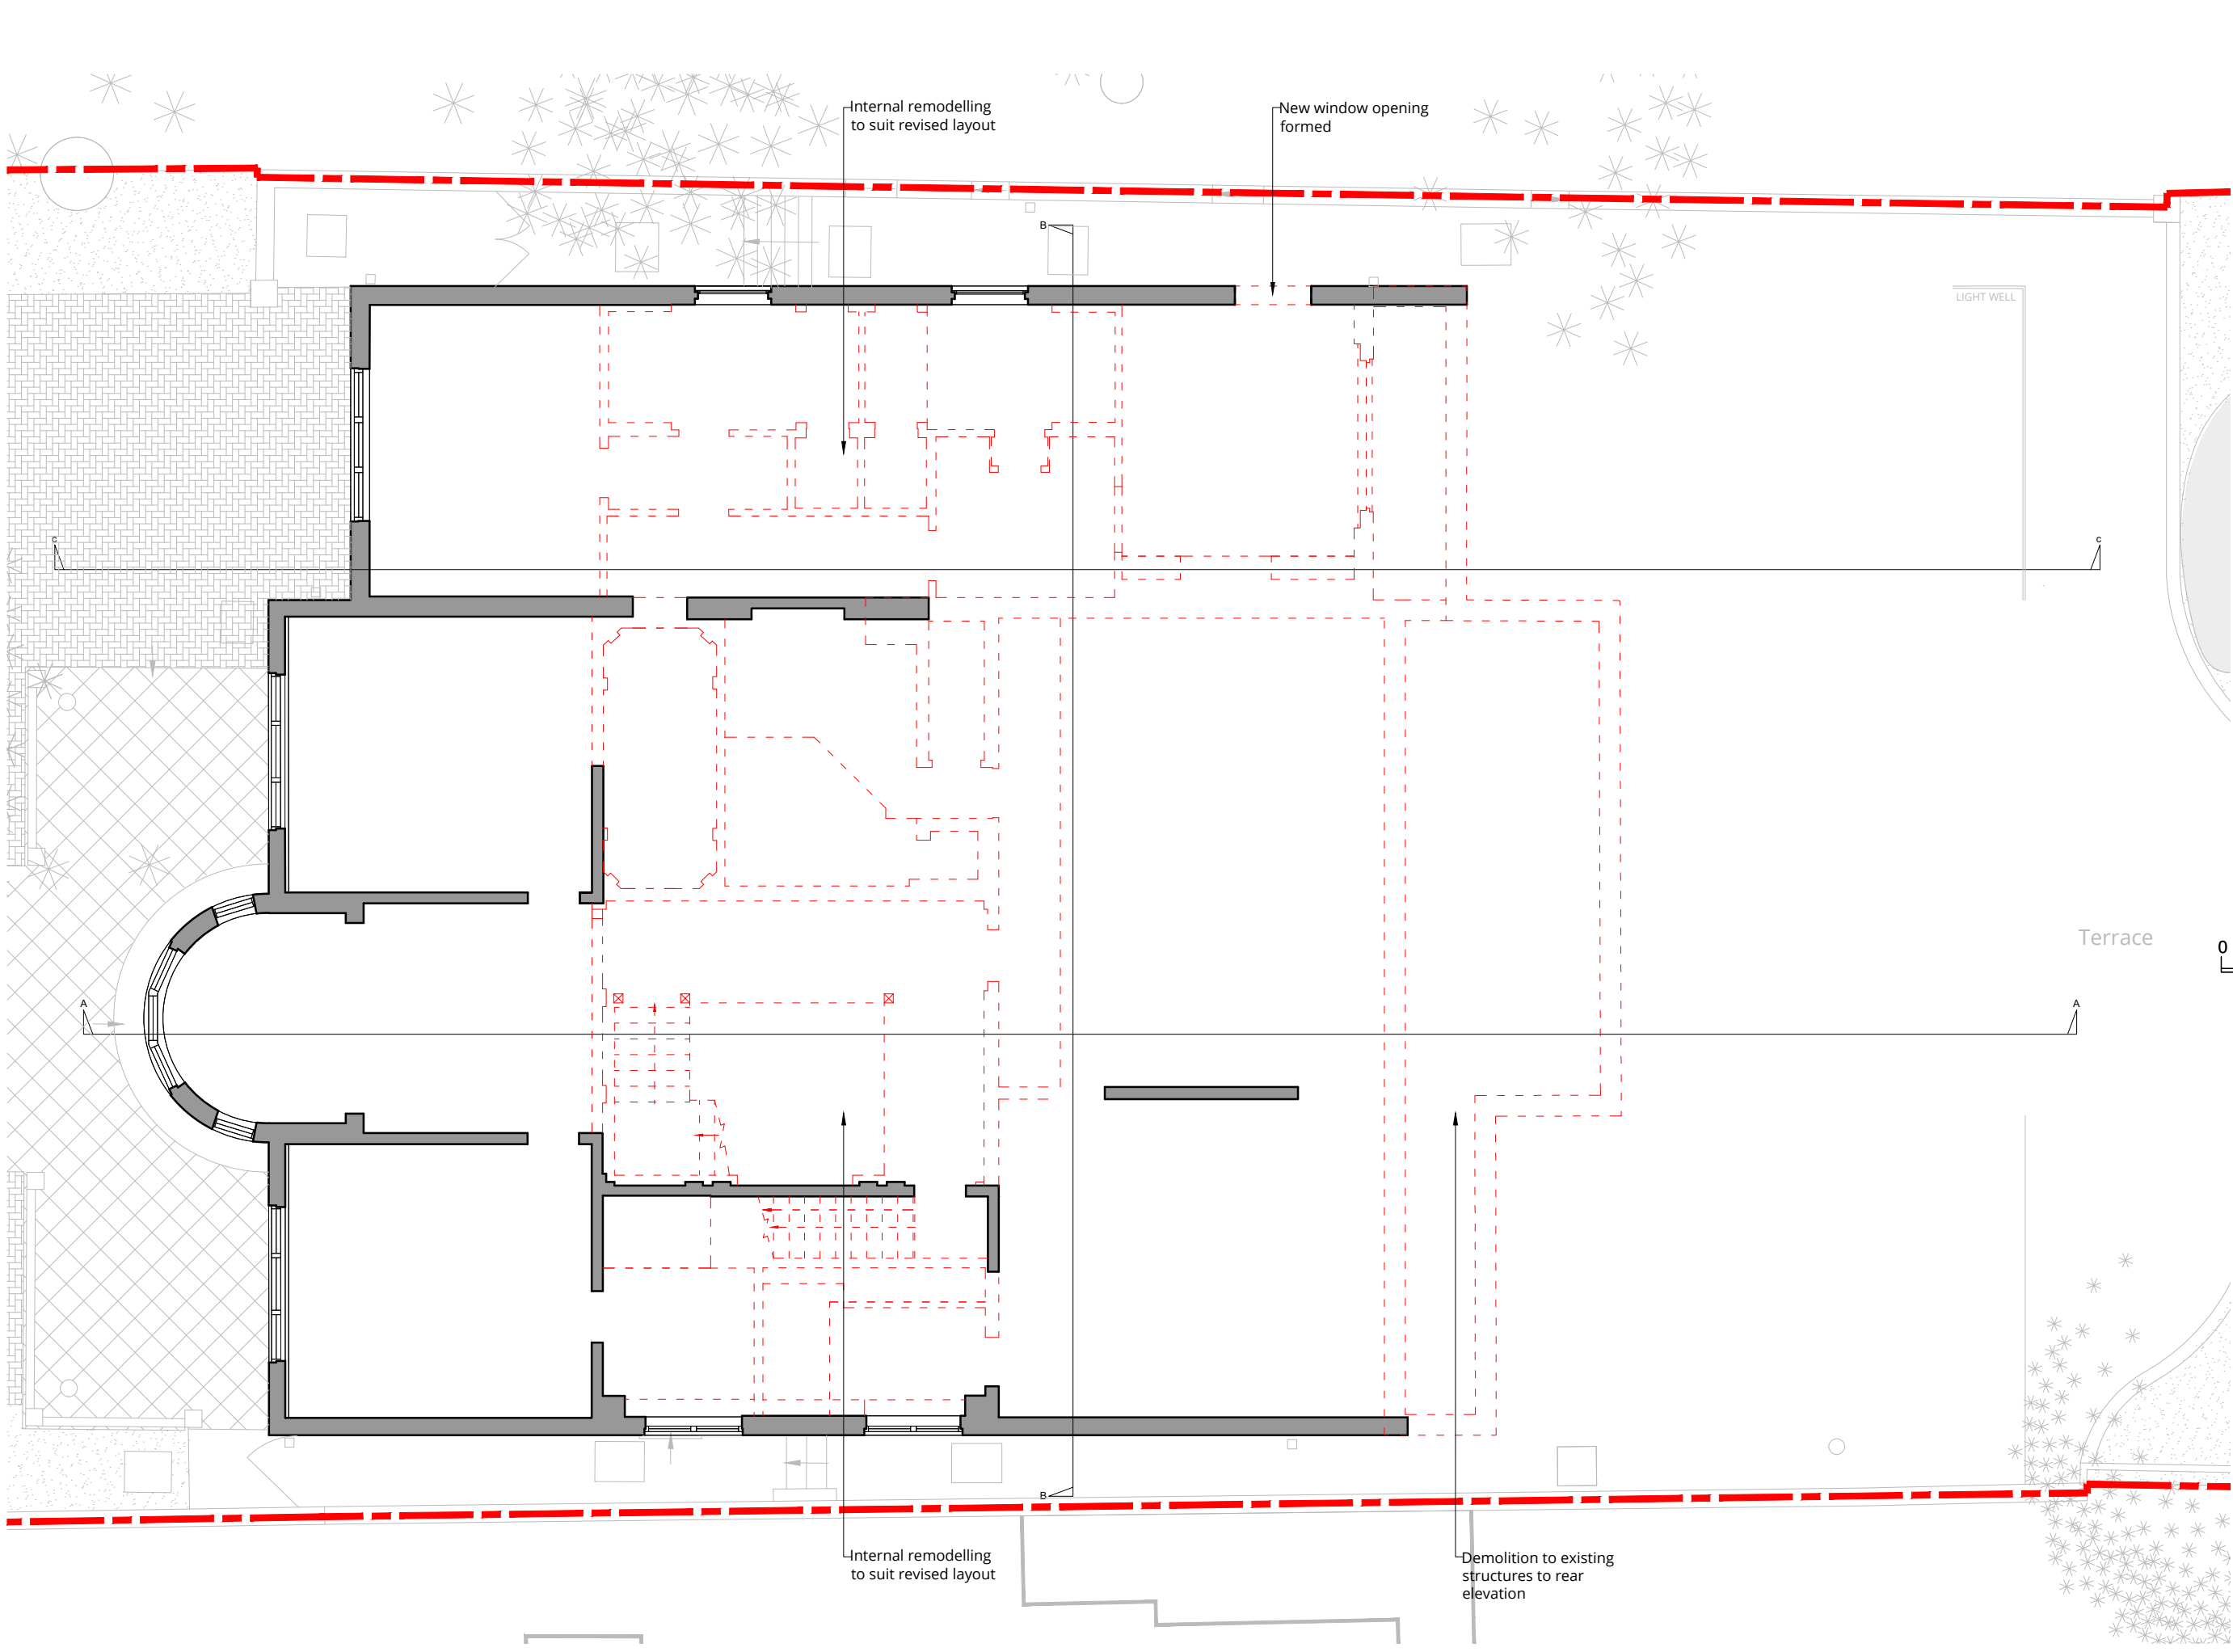

WOLFF ARCHITECTS

London 16 Lambton Place Notting Hill
London W11 2SH
T +44 (0)20 7229 3125



Oxford Chandos Yard 83 Bicester Road
Long Crendon HP18 9EE
T +44 (0)1844 203310

W www.wolffarchitects.co.uk
E info@wolffarchitects.co.uk


This drawing is protected under Copyright and at no time should any portion be reproduced or copied without the permission of the Architect (Design Copyright Act 1968). It must not be used for purposes other than that for which it is provided. It is supplied without liability for any errors or omissions. All dimensions to be checked on site.

KEY

	existing
	demolished

 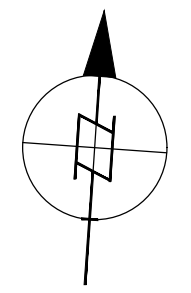

0	First issue.	14.11.22
Rev.	Description	Date

 

Project Title
Courtenay Avenue, 2
London N6 4LP

Drawing Title
Demolition
First Floor Plan

Status
PLANNING

Drawn by	Checked by	Scale
LO	NP	1:100 @ A3

Project No.	Work Stage	Dwg. No.	Rev.
2176	PL	111	0

DEMOLITION FIRST FLOOR PLAN



WOLFF ARCHITECTS



London 16 Lambton Place Notting Hill
London W11 2SH
T +44 (0)20 7229 3125

Oxford Chandos Yard 83 Bicester Road
Long Crendon HP18 9EE
T +44 (0)1844 203310

W www.wolffarchitects.co.uk
E info@wolffarchitects.co.uk

This drawing is protected under Copyright and at no time should any portion be reproduced or copied without the permission of the Architect (Design Copyright Act 1968). It must not be used for purposes other than that for which it is provided. It is supplied without liability for any errors or omissions. All dimensions to be checked on site.

KEY

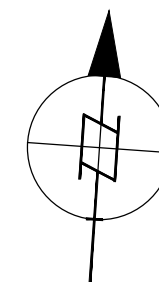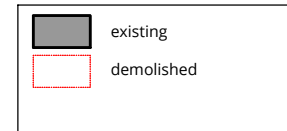

Rev.	Description	Date
0	First issue.	14.11.22


Project Title
Courtenay Avenue, 2
London N6 4LP

Drawing Title
Demolition
Second Floor Plan


Status
PLANNING

Drawn by LO	Checked by NP	Scale 1:100 @ A3
-----------------------	-------------------------	----------------------------

Project No. 2176	Work Stage PL	Dwg. No. 112	Rev. 0
----------------------------	-------------------------	------------------------	------------------

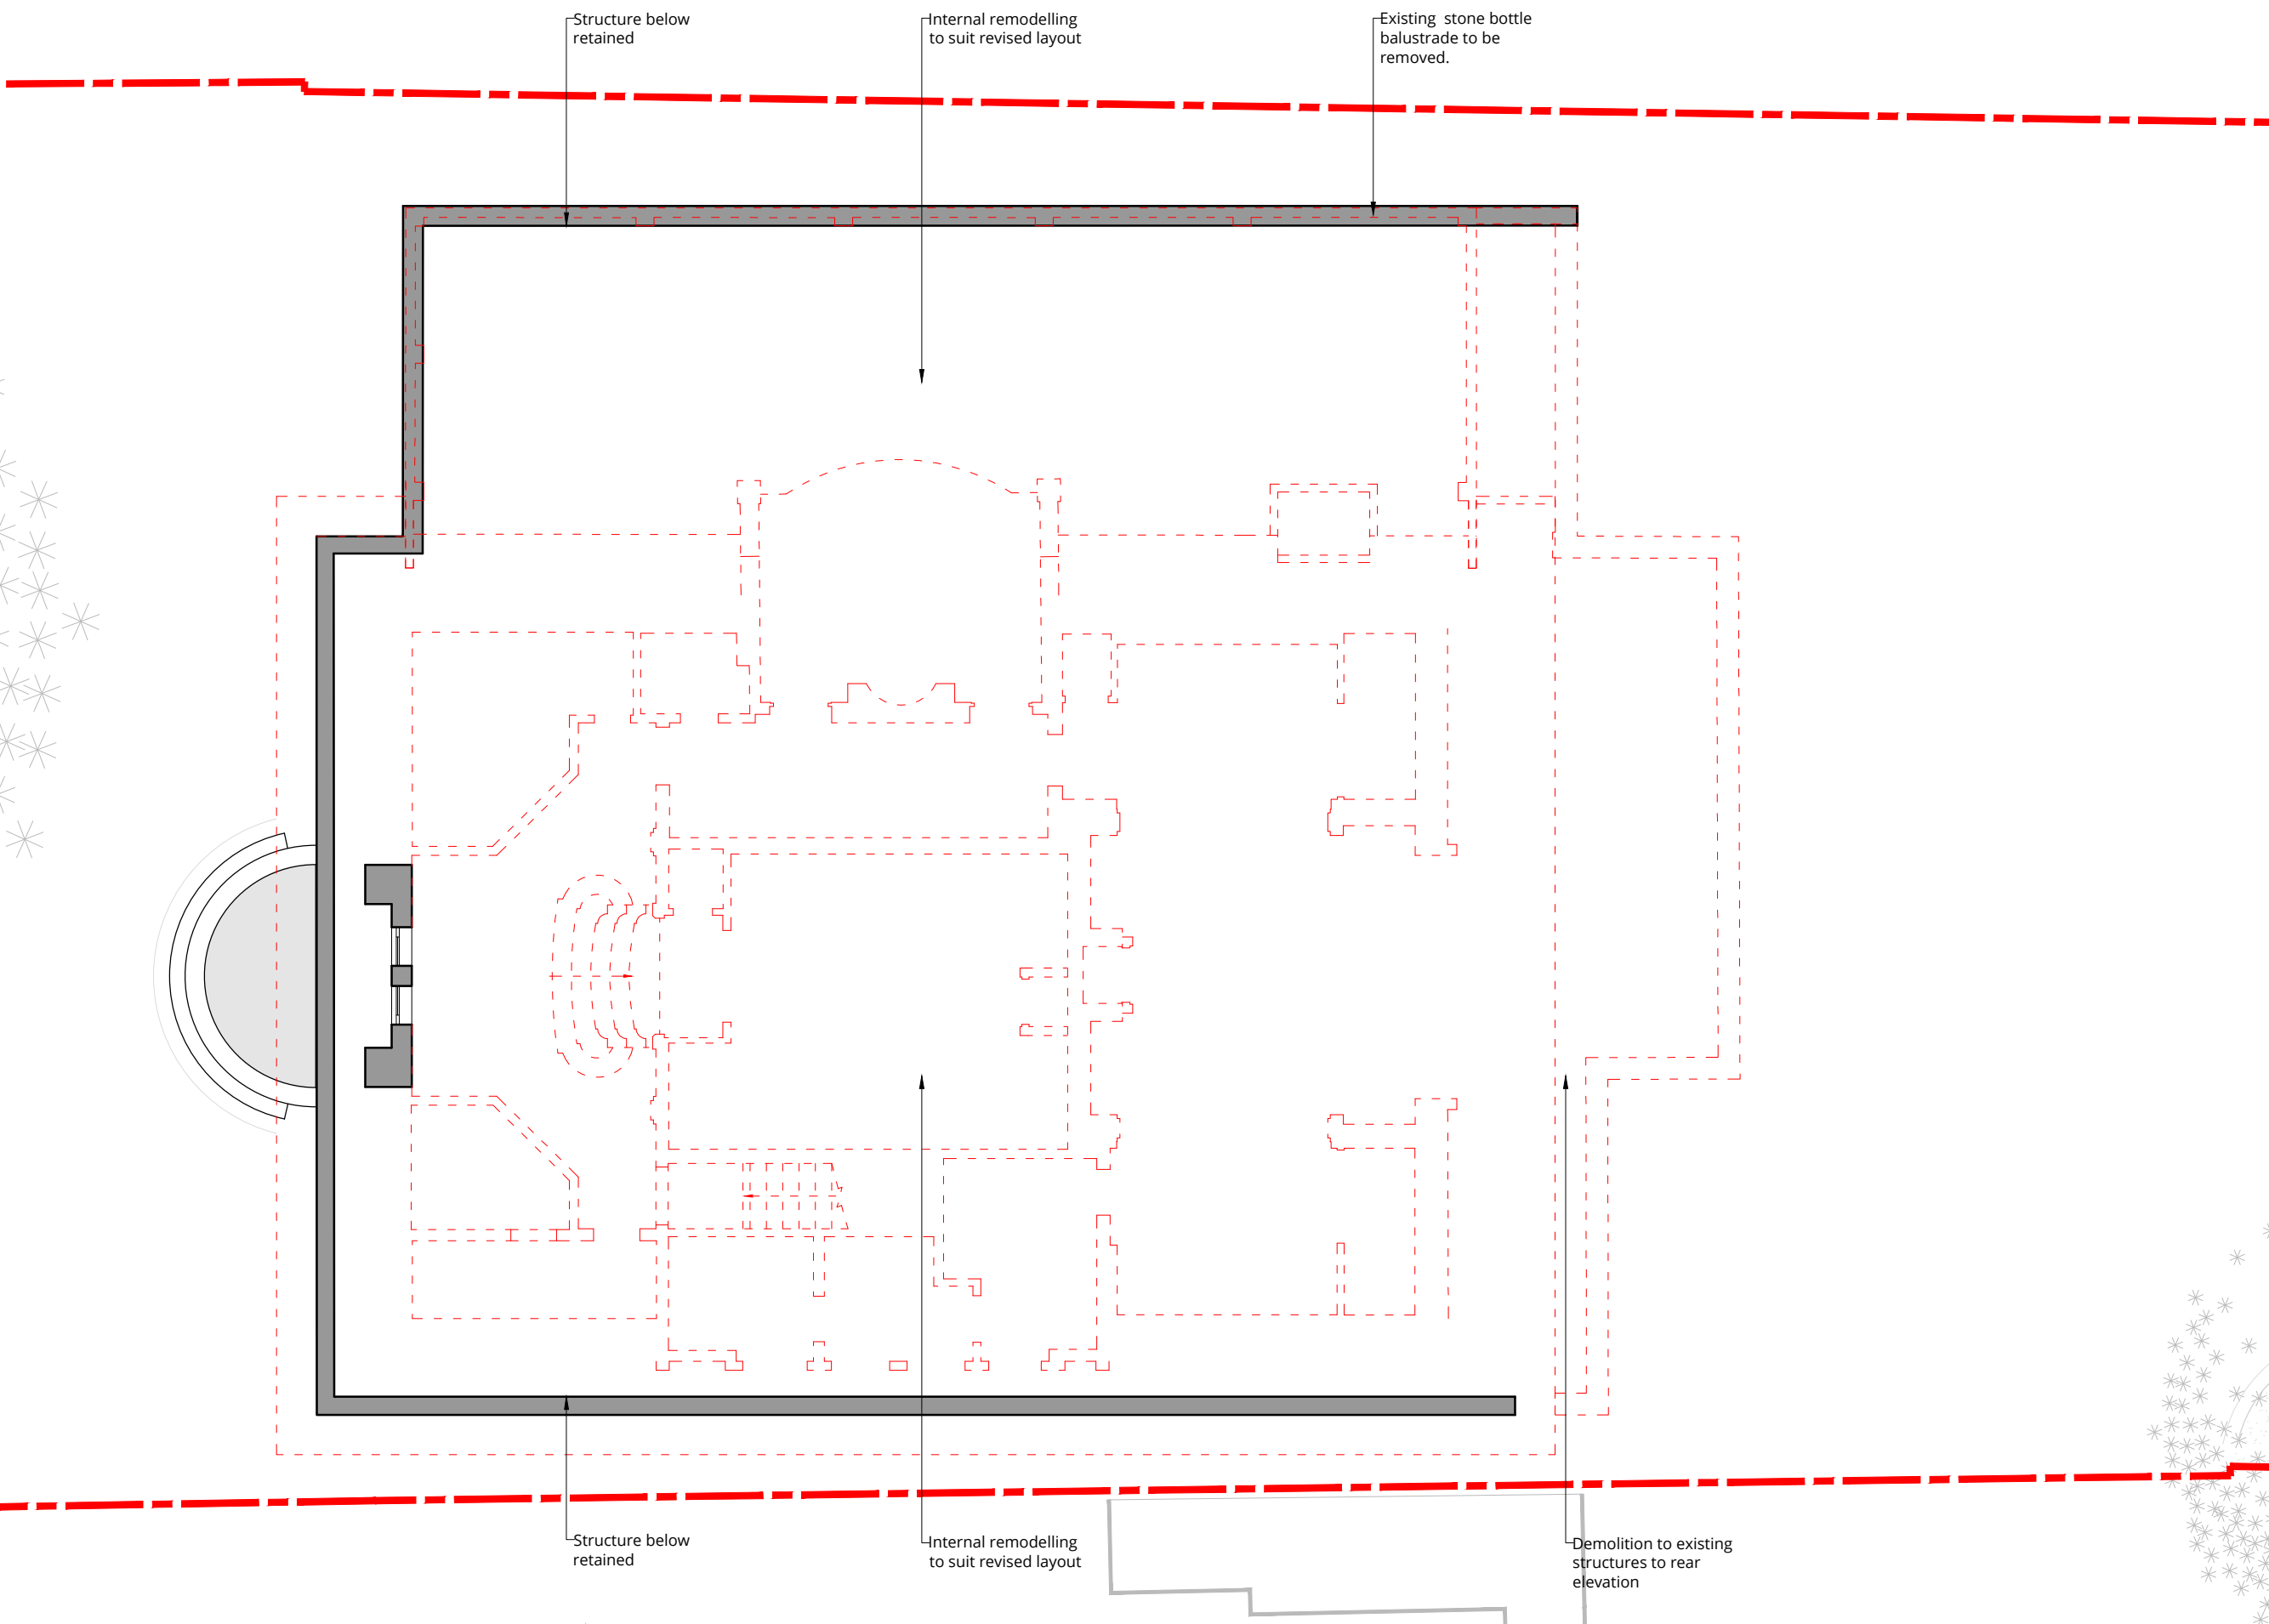

DEMOLITION SECOND FLOOR PLAN

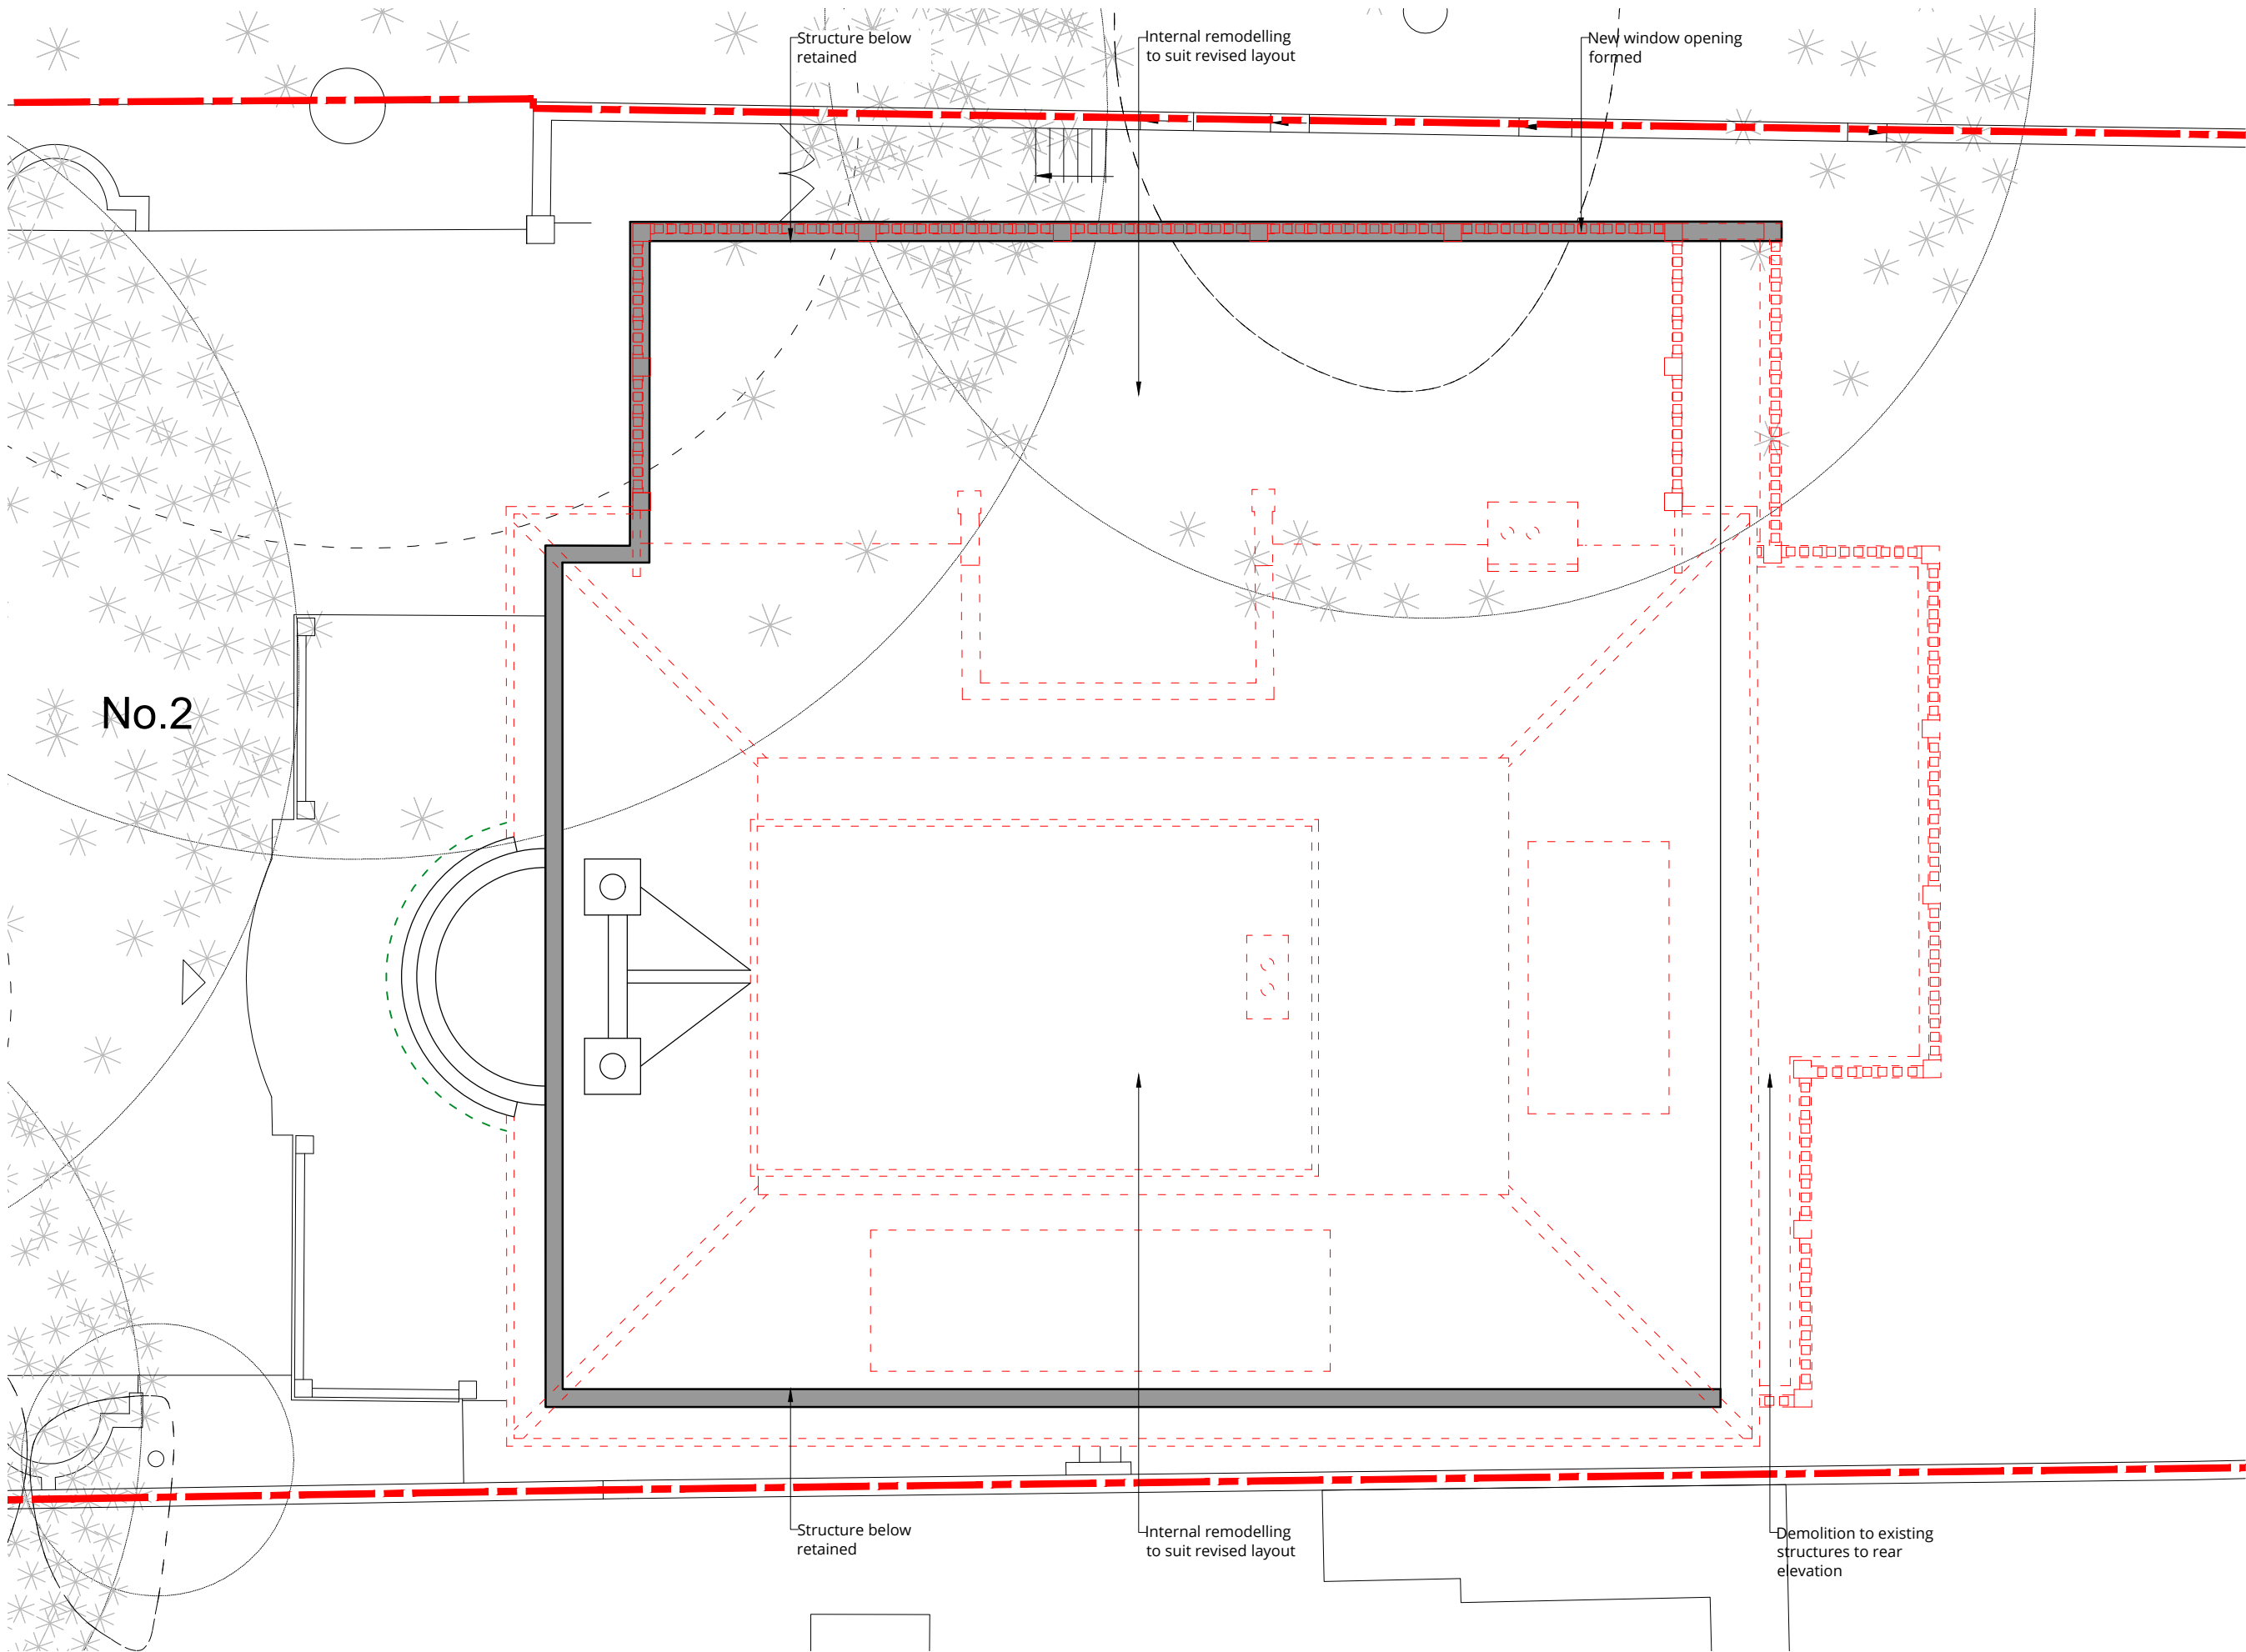



WOLFF ARCHITECTS

London 16 Lambton Place Notting Hill
London W11 2SH
T +44 (0)20 7229 3125

Oxford Chandos Yard 83 Bicester Road
Long Crendon HP18 9EE
T +44 (0)1844 203310

W www.wolffarchitects.co.uk
E info@wolffarchitects.co.uk

This drawing is protected under Copyright and at no time should any portion be reproduced or copied without the permission of the Architect (Design Copyright Act 1968). It must not be used for purposes other than that for which it is provided. It is supplied without liability for any errors or omissions. All dimensions to be checked on site.

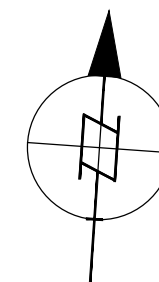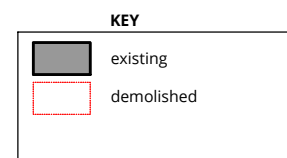

0	First issue.	14.11.22
Rev.	Description	Date

Project Title
Courtenay Avenue, 2
London N6 4LP

Drawing Title
Demolition
Roof Plan

Status
PLANNING

Drawn by LO	Checked by NP	Scale 1:100 @ A3
-----------------------	-------------------------	----------------------------

Project No. 2176	Work Stage PL	Dwg. No. 113	Rev. 0
----------------------------	-------------------------	------------------------	------------------

DEMOLITION ROOF PLAN



WOLFF ARCHITECTS





London 16 Lambton Place Notting Hill
London W11 2SH
T +44 (0)20 7229 3125

Oxford Chandos Yard 83 Bicester Road
Long Crendon HP18 9EE
T +44 (0)1844 203310

W www.wolffarchitects.co.uk
E info@wolffarchitects.co.uk

This drawing is protected under Copyright and at no time should any portion be reproduced or copied without the permission of the Architect (Design Copyright Act 1968). It must not be used for purposes other than that for which it is provided. It is supplied without liability for any errors or omissions. All dimensions to be checked on site.

KEY

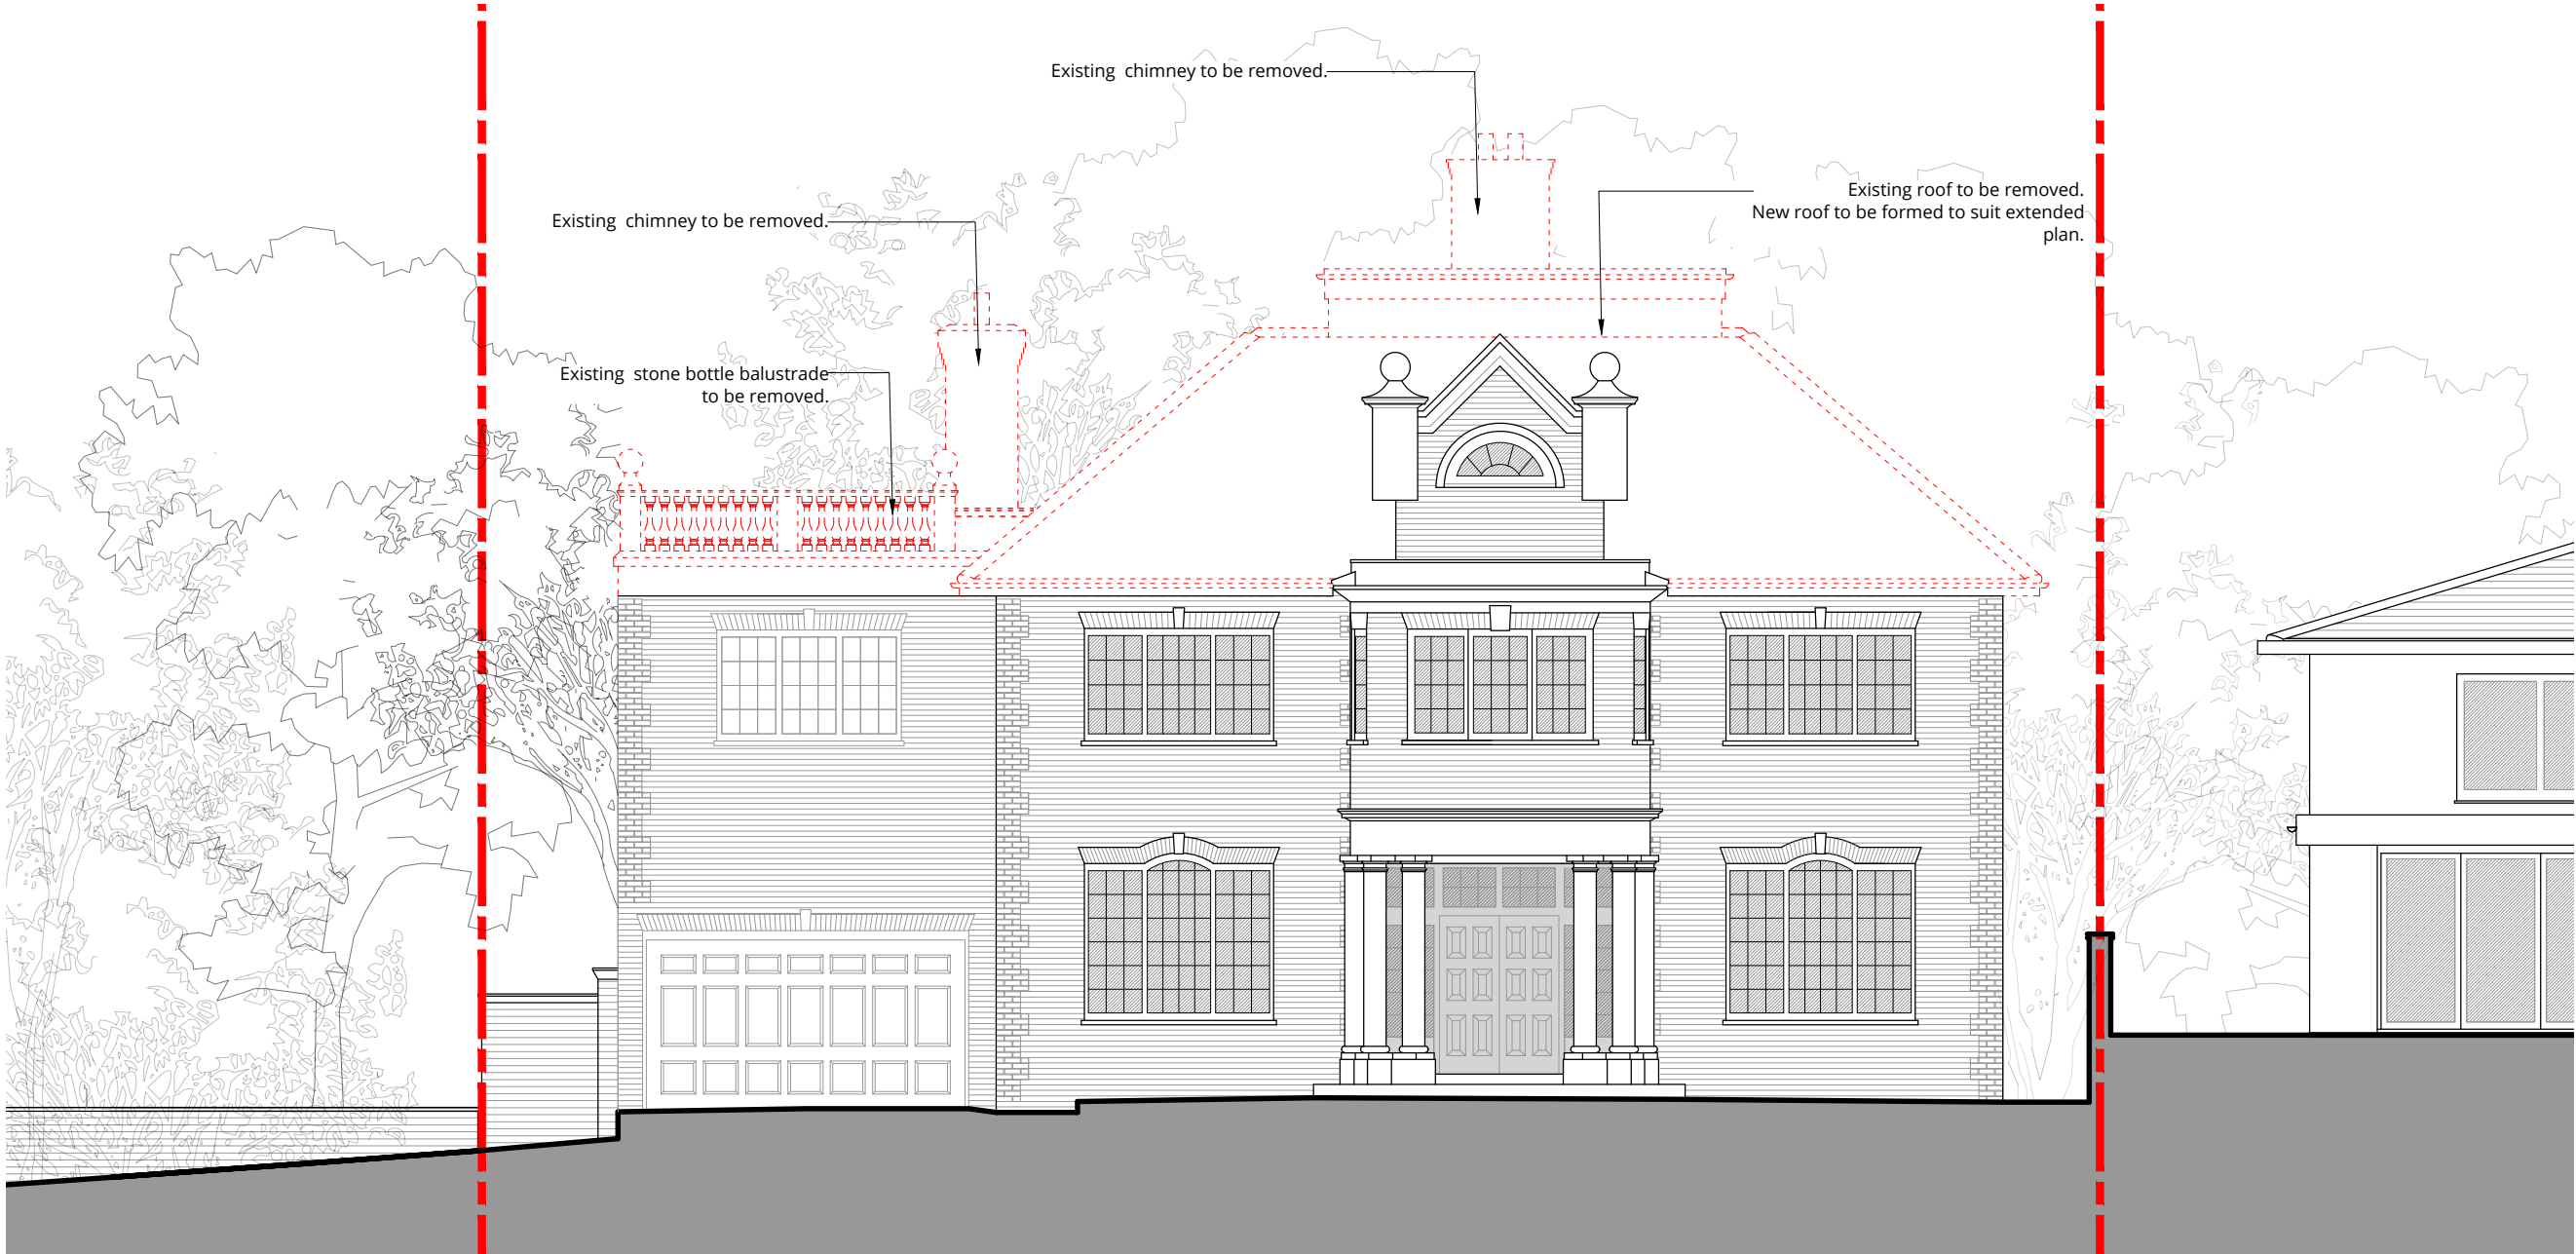 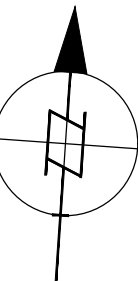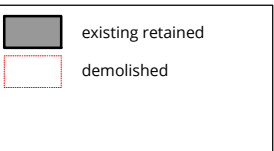

PROPOSED FRONT (WEST) ELEVATION - 1:100



DEMOLITION FRONT (WEST) ELEVATION - 1:200

0 First issue. 14.11.22
Rev. Description Date



Project Title
Courtenay Avenue, 2
London N6 4LP

Drawing Title
Demolition Elevation
Front (West)

Status
PLANNING

Drawn by LO Checked by NP Scale 1:100 @ A3
1:200

Project No. 2176 Work Stage PL Dwg. No. 120 Rev. 0



WOLFF ARCHITECTS

London 16 Lambton Place Notting Hill
London W11 2SH
T +44 (0)20 7229 3125




Oxford Chandos Yard 83 Bicester Road
Long Crendon HP18 9EE
T +44 (0)1844 203310

W www.wolffarchitects.co.uk
E info@wolffarchitects.co.uk

This drawing is protected under Copyright and at no time should any portion be reproduced or copied without the permission of the Architect (Design Copyright Act 1968). It must not be used for purposes other than that for which it is provided. It is supplied without liability for any errors or omissions. All dimensions to be checked on site.

KEY

	existing retained
	demolished

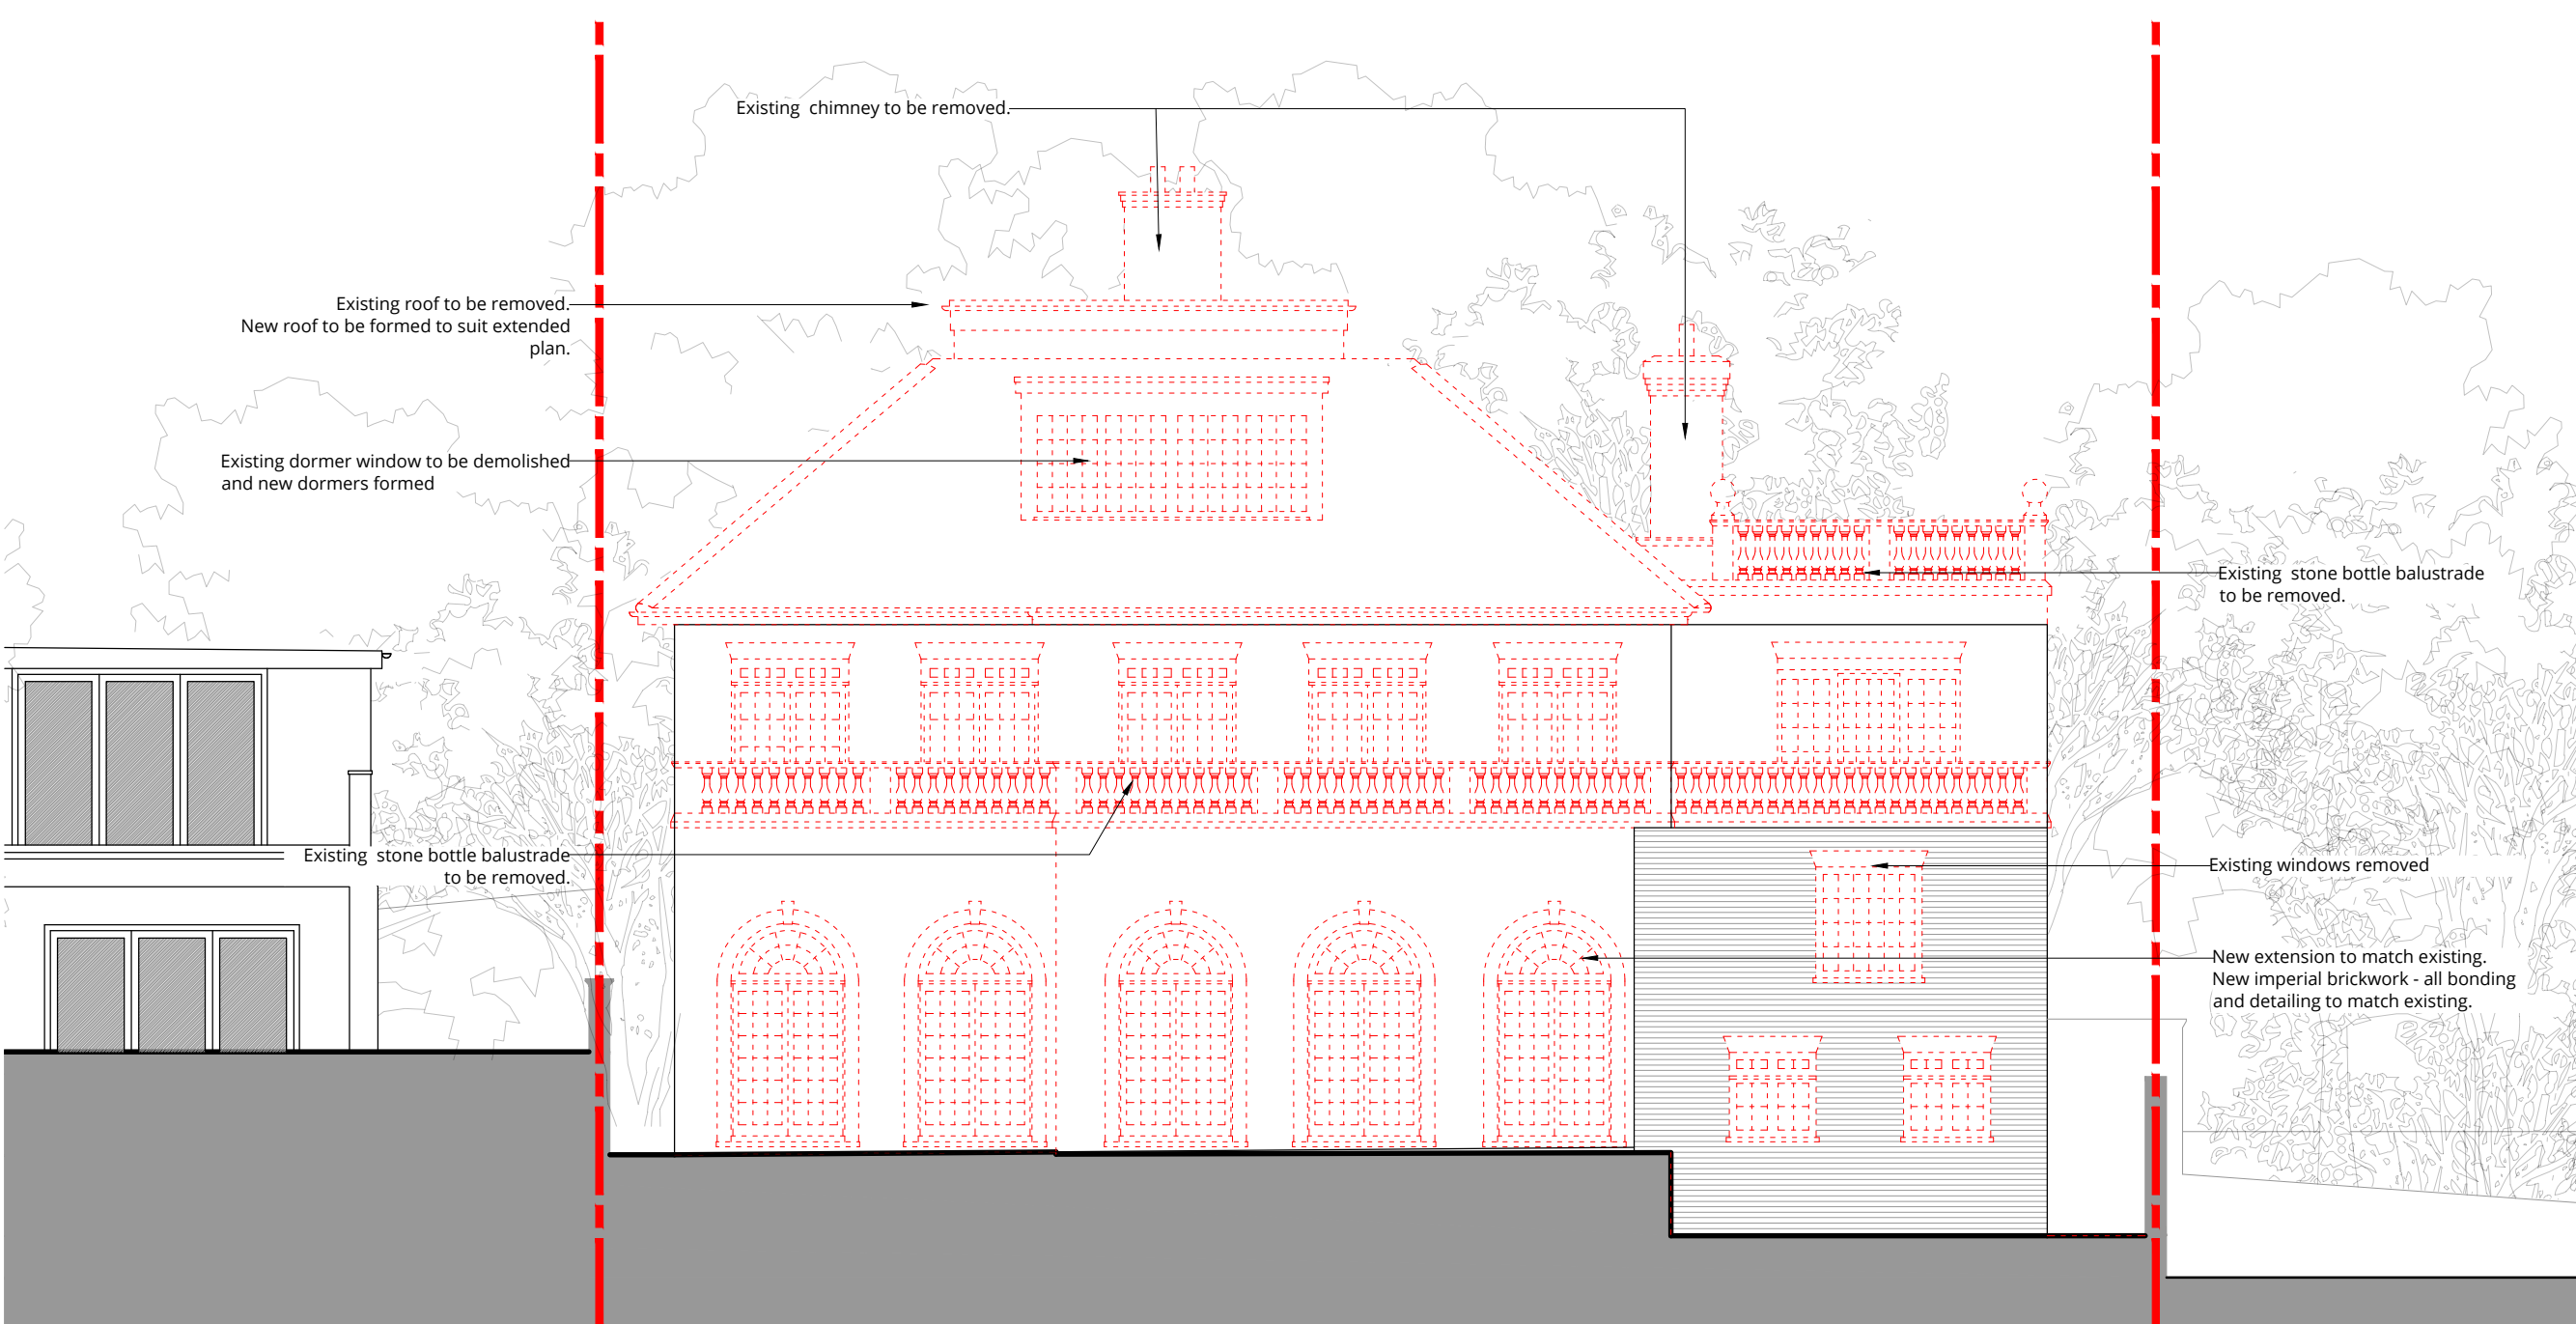 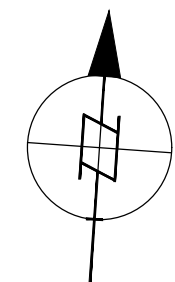


PROPOSED REAR (EAST) ELEVATION - 1:100



DEMOLITION REAR (EAST) ELEVATION - 1:200

0	First issue.	14.11.22
Rev.	Description	Date

 

Project Title
Courtenay Avenue, 2
London N6 4LP

Drawing Title
**Demolition Elevation
Rear (East)**

Status
PLANNING

Drawn by LO	Checked by NP	Scale 1:100 1:200	@ A3
Project No. 2176	Work Stage PL	Dwg. No. 122	Rev. 0



WOLFF ARCHITECTS



London 16 Lambton Place Notting Hill
London W11 2SH
T +44 (0)20 7229 3125

Oxford Chandos Yard 83 Bicester Road
Long Crendon HP18 9EE
T +44 (0)1844 203310

W www.wolffarchitects.co.uk
E info@wolffarchitects.co.uk

This drawing is protected under Copyright and at no time should any portion be reproduced or copied without the permission of the Architect (Design Copyright Act 1968). It must not be used for purposes other than that for which it is provided. It is supplied without liability for any errors or omissions. All dimensions to be checked on site.

KEY

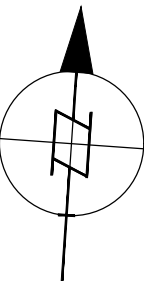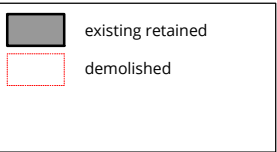

0	First issue.	14.11.22
Rev.	Description	Date

Project Title
Courtenay Avenue, 2
London N6 4LP

Drawing Title
Demolition Elevation
Side (North)

Status
PLANNING

Drawn by LO	Checked by NP	Scale 1:100 @ A3
----------------	------------------	---------------------

Project No. 2176	Work Stage PL	Dwg. No. 124	Rev. 0
---------------------	------------------	-----------------	-----------

Existing chimneys to be demolished

Existing dormer window to be demolished and new dormers formed

Existing pitched roof to be removed and replaced with new pitched roof with clay tiles to match existing.

Demolition of existing ground floor rear bay

New window and door openings formed

Existing door and window openings to be blocked in with new imperial brickwork to match existing, all bonding and detailing to match existing.

DEMOLITION SIDE (NORTH) ELEVATION






WOLFF ARCHITECTS

London 16 Lambton Place Notting Hill
London W11 2SH
T +44 (0)20 7229 3125

Oxford Chandos Yard 83 Bicester Road
Long Crendon HP18 9EE
T +44 (0)1844 203310

W www.woffarchitects.co.uk
E info@woffarchitects.co.uk

This drawing is protected under Copyright and at no time should any portion be reproduced or copied without the permission of the Architect (Design Copyright Act 1968). It must not be used for purposes other than that for which it is provided. It is supplied without liability for any errors or omissions. All dimensions to be checked on site.

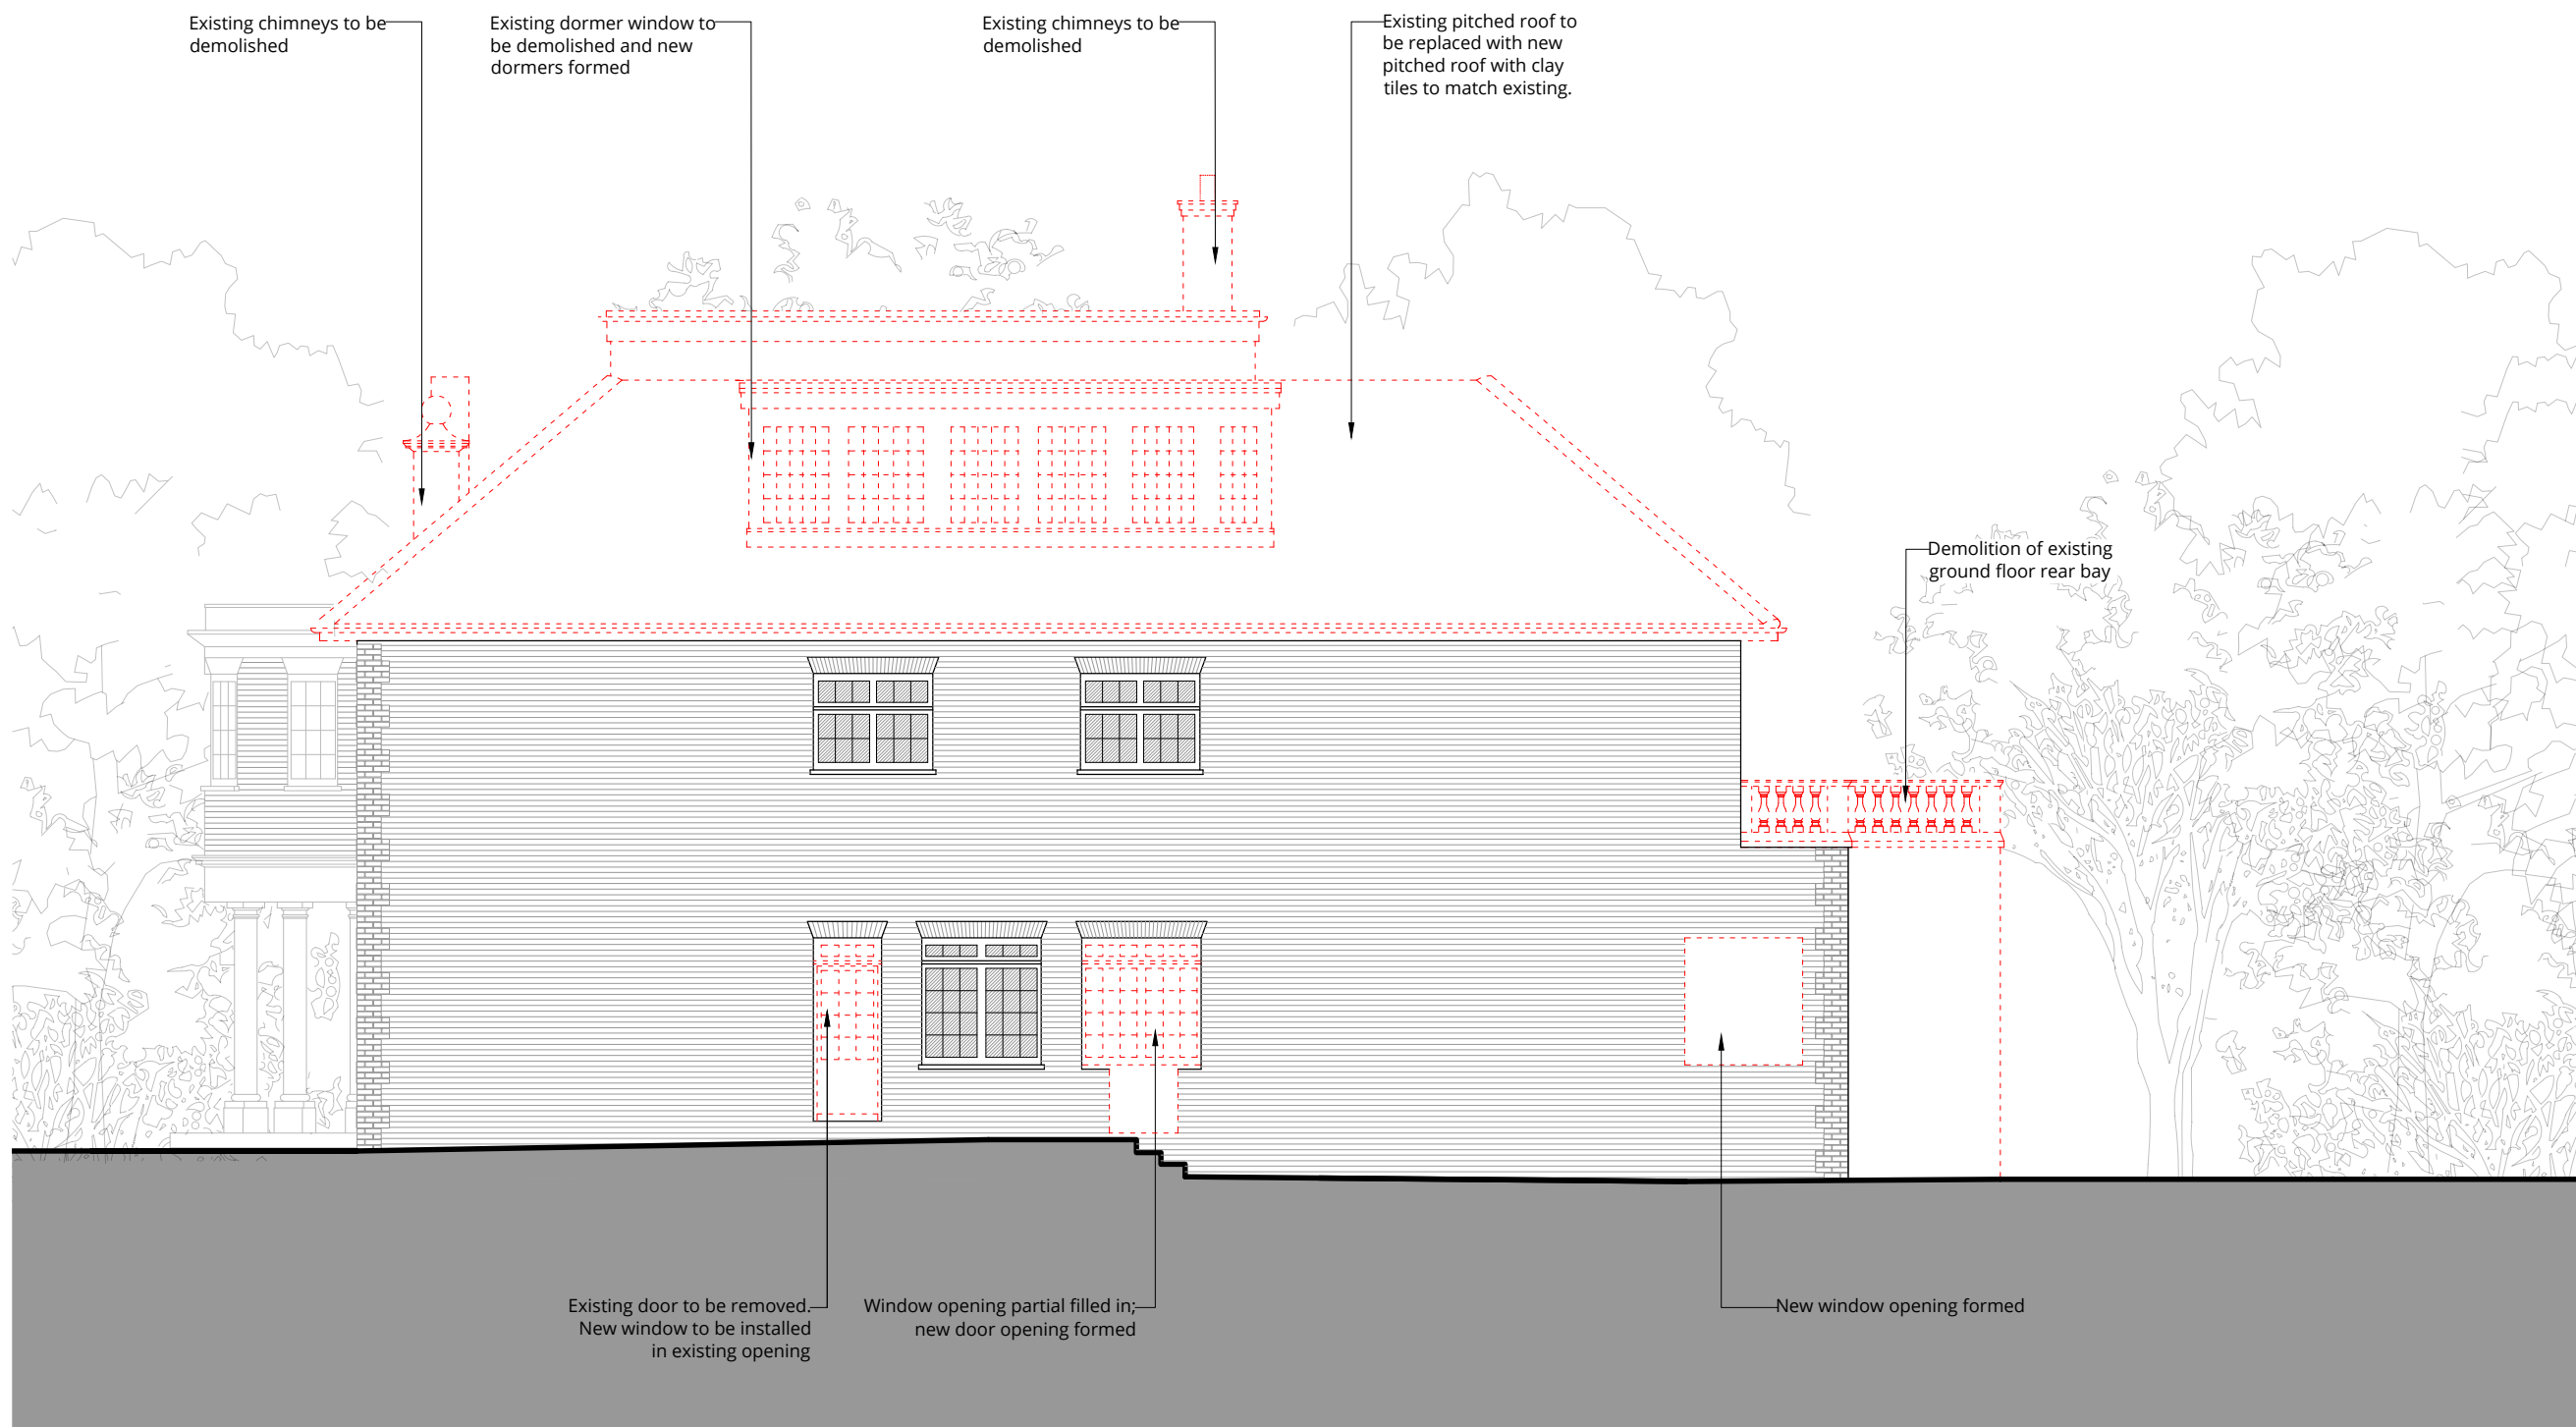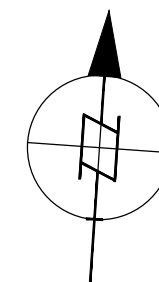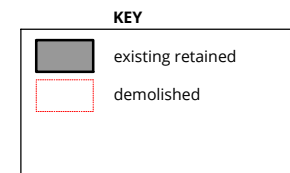

DEMOLITION SIDE (SOUTH) ELEVATION

0	First issue.	14.11.22
Rev.	Description	Date

Project Title
Courtenay Avenue, 2
London N6 4LP

Drawing Title
**Demolition Elevation
Side (South)**

Status

PLANNING

Drawn by	Checked by	Scale
LO	NP	1:100 @ A3

Project No.	Work Stage	Dwg. No.	Rev.
2176	PL	126	0



WOLFF ARCHITECTS

London 16 Lambton Place Notting Hill
London W11 2SH
T +44 (0)20 7229 3125




Oxford Chandos Yard 83 Bicester Road
Long Crendon HP18 9EE
T +44 (0)1844 203310

W www.wolffarchitects.co.uk
E info@wolffarchitects.co.uk

This drawing is protected under Copyright and at no time should any portion be reproduced or copied without the permission of the Architect (Design Copyright Act 1968). It must not be used for purposes other than that for which it is provided. It is supplied without liability for any errors or omissions. All dimensions to be checked on site.


KEY

	existing
	demolished

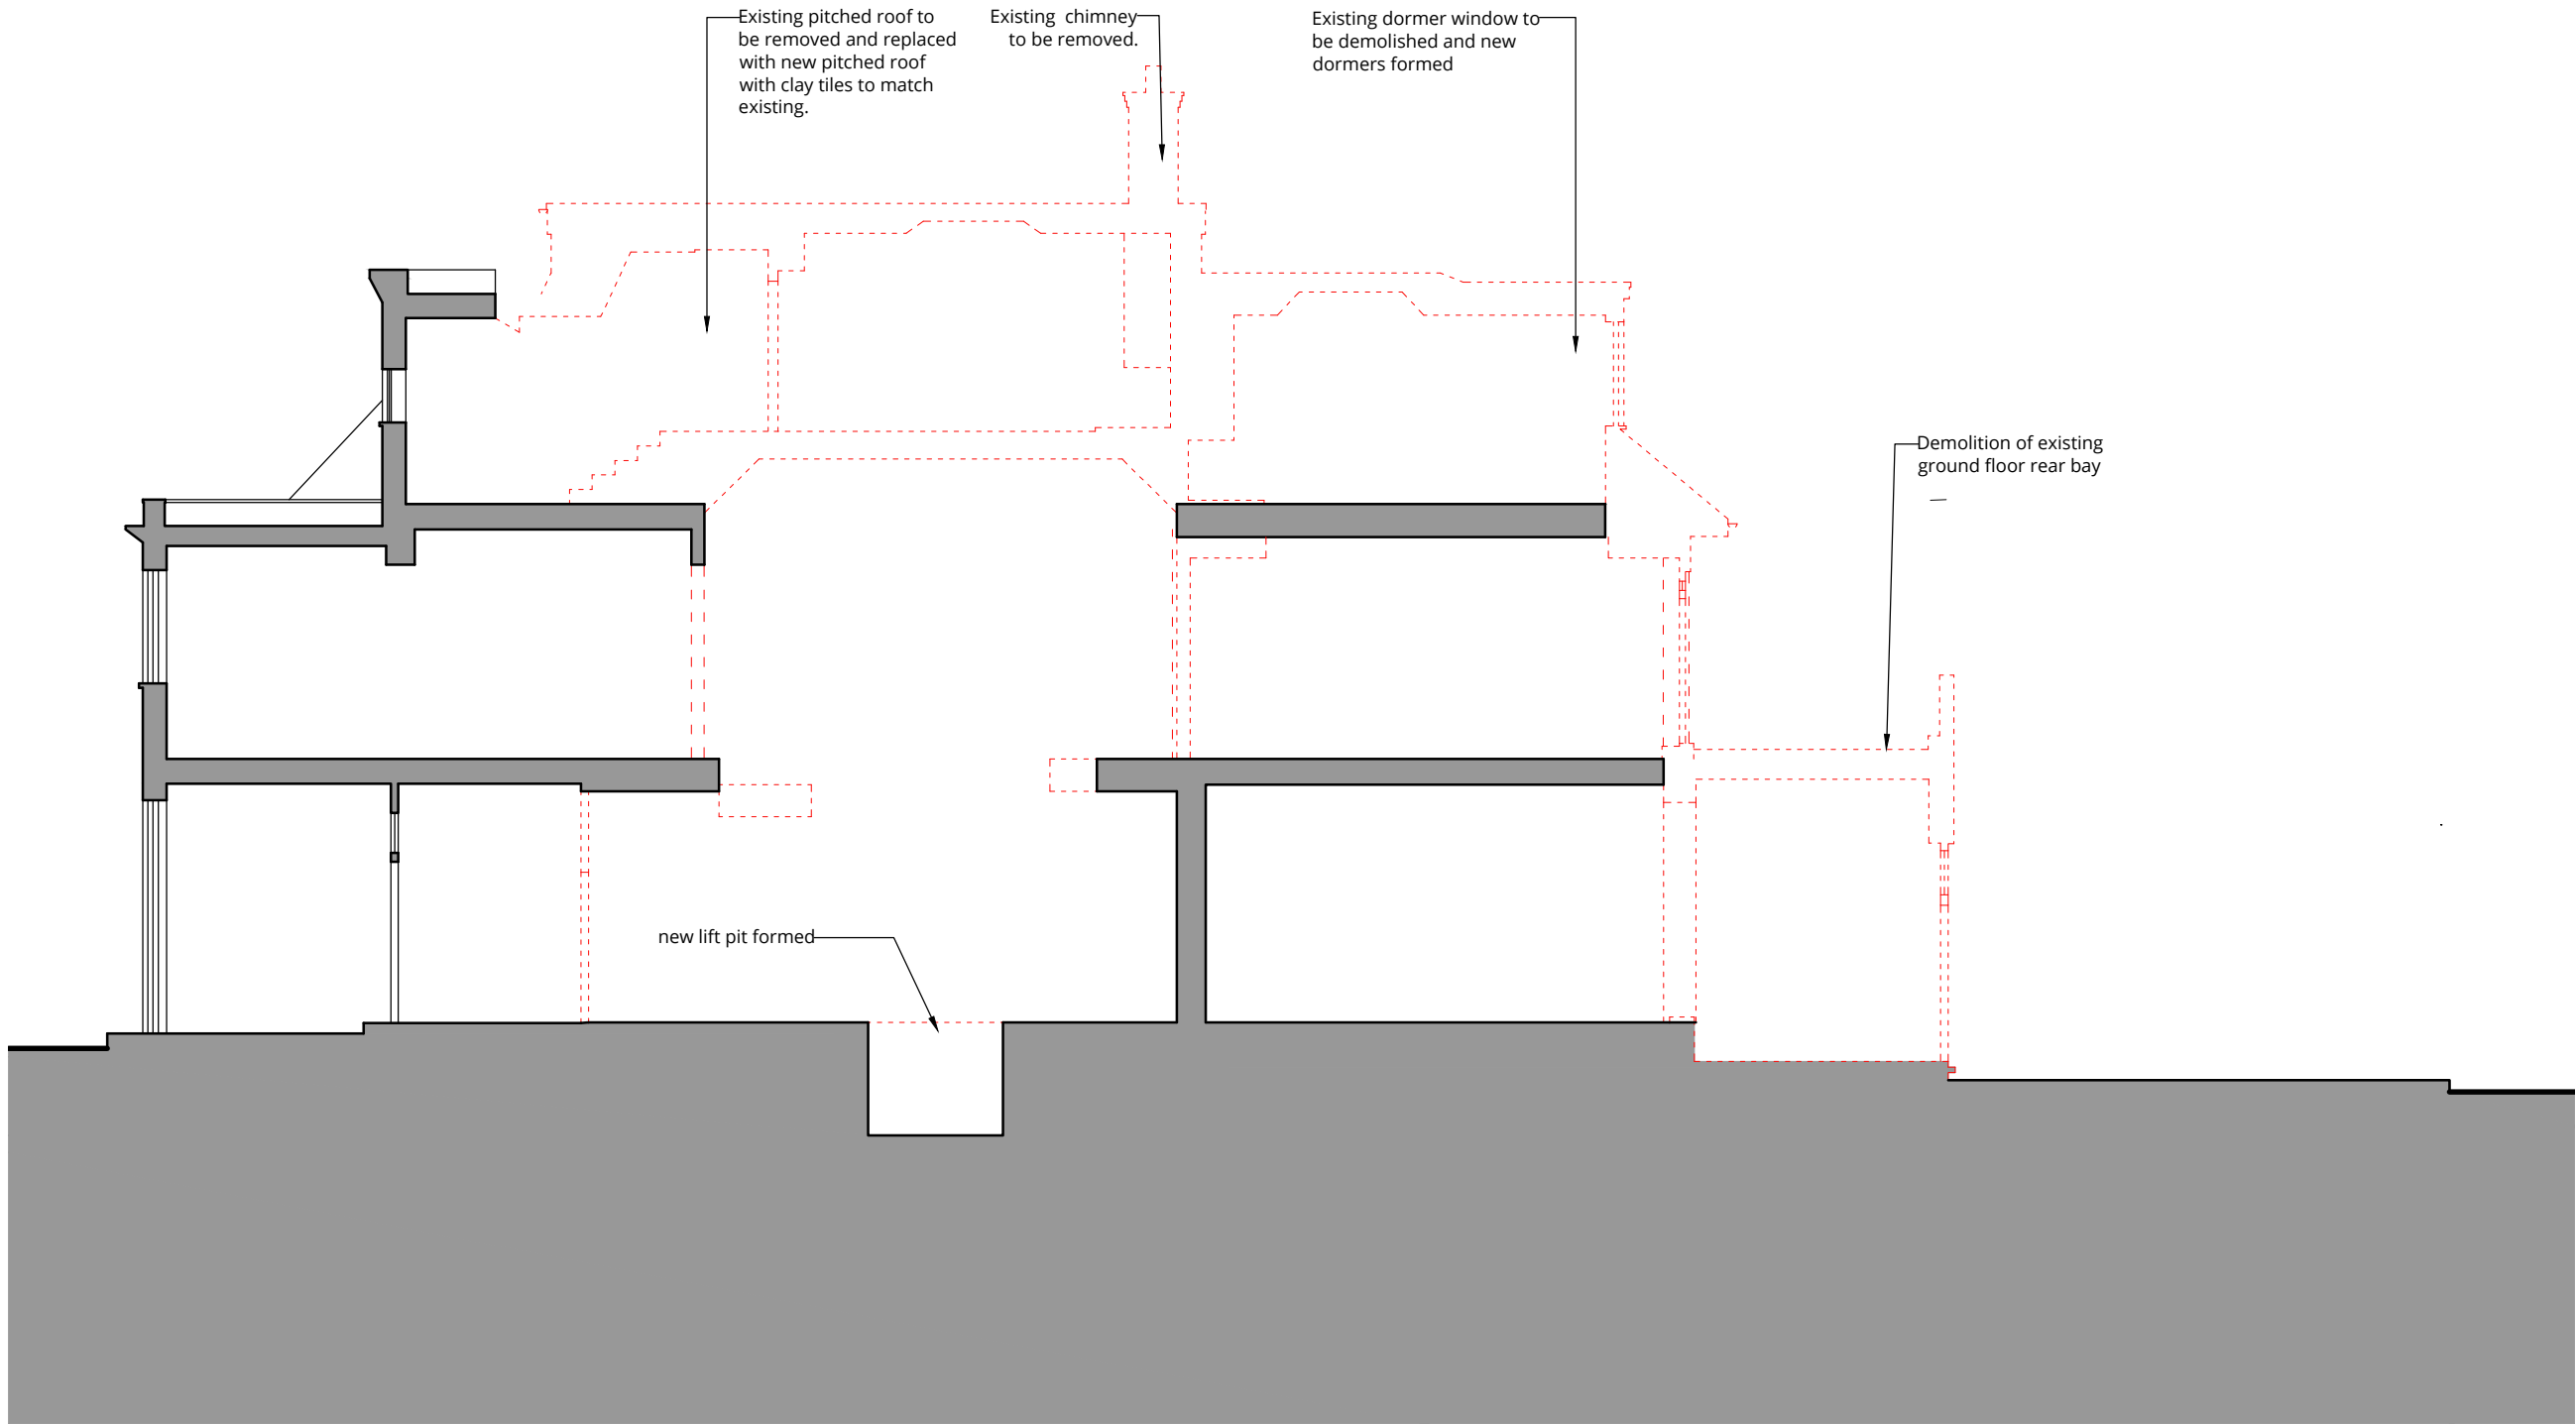 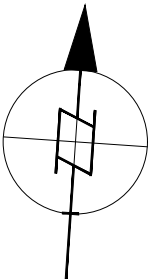

DEMOLITION SECTION AA

0	First issue.	14.11.22
Rev.	Description	Date

 

Project Title
Courtenay Avenue, 2
London N6 4LP

Drawing Title
Demolition Section AA

Status
PLANNING

Drawn by LO	Checked by NP	Scale 1:100 @ A3
----------------	------------------	---------------------

Project No. 2176	Work Stage PL	Dwg. No. 130	Rev. 0
---------------------	------------------	-----------------	-----------



WOLFF ARCHITECTS

London 16 Lambton Place Notting Hill
London W11 2SH
T +44 (0)20 7229 3125




Oxford Chandos Yard 83 Bicester Road
Long Crendon HP18 9EE
T +44 (0)1844 203310

W www.wolffarchitects.co.uk
E info@wolffarchitects.co.uk

This drawing is protected under Copyright and at no time should any portion be reproduced or copied without the permission of the Architect (Design Copyright Act 1968). It must not be used for purposes other than that for which it is provided. It is supplied without liability for any errors or omissions. All dimensions to be checked on site.

KEY

	existing
	demolished

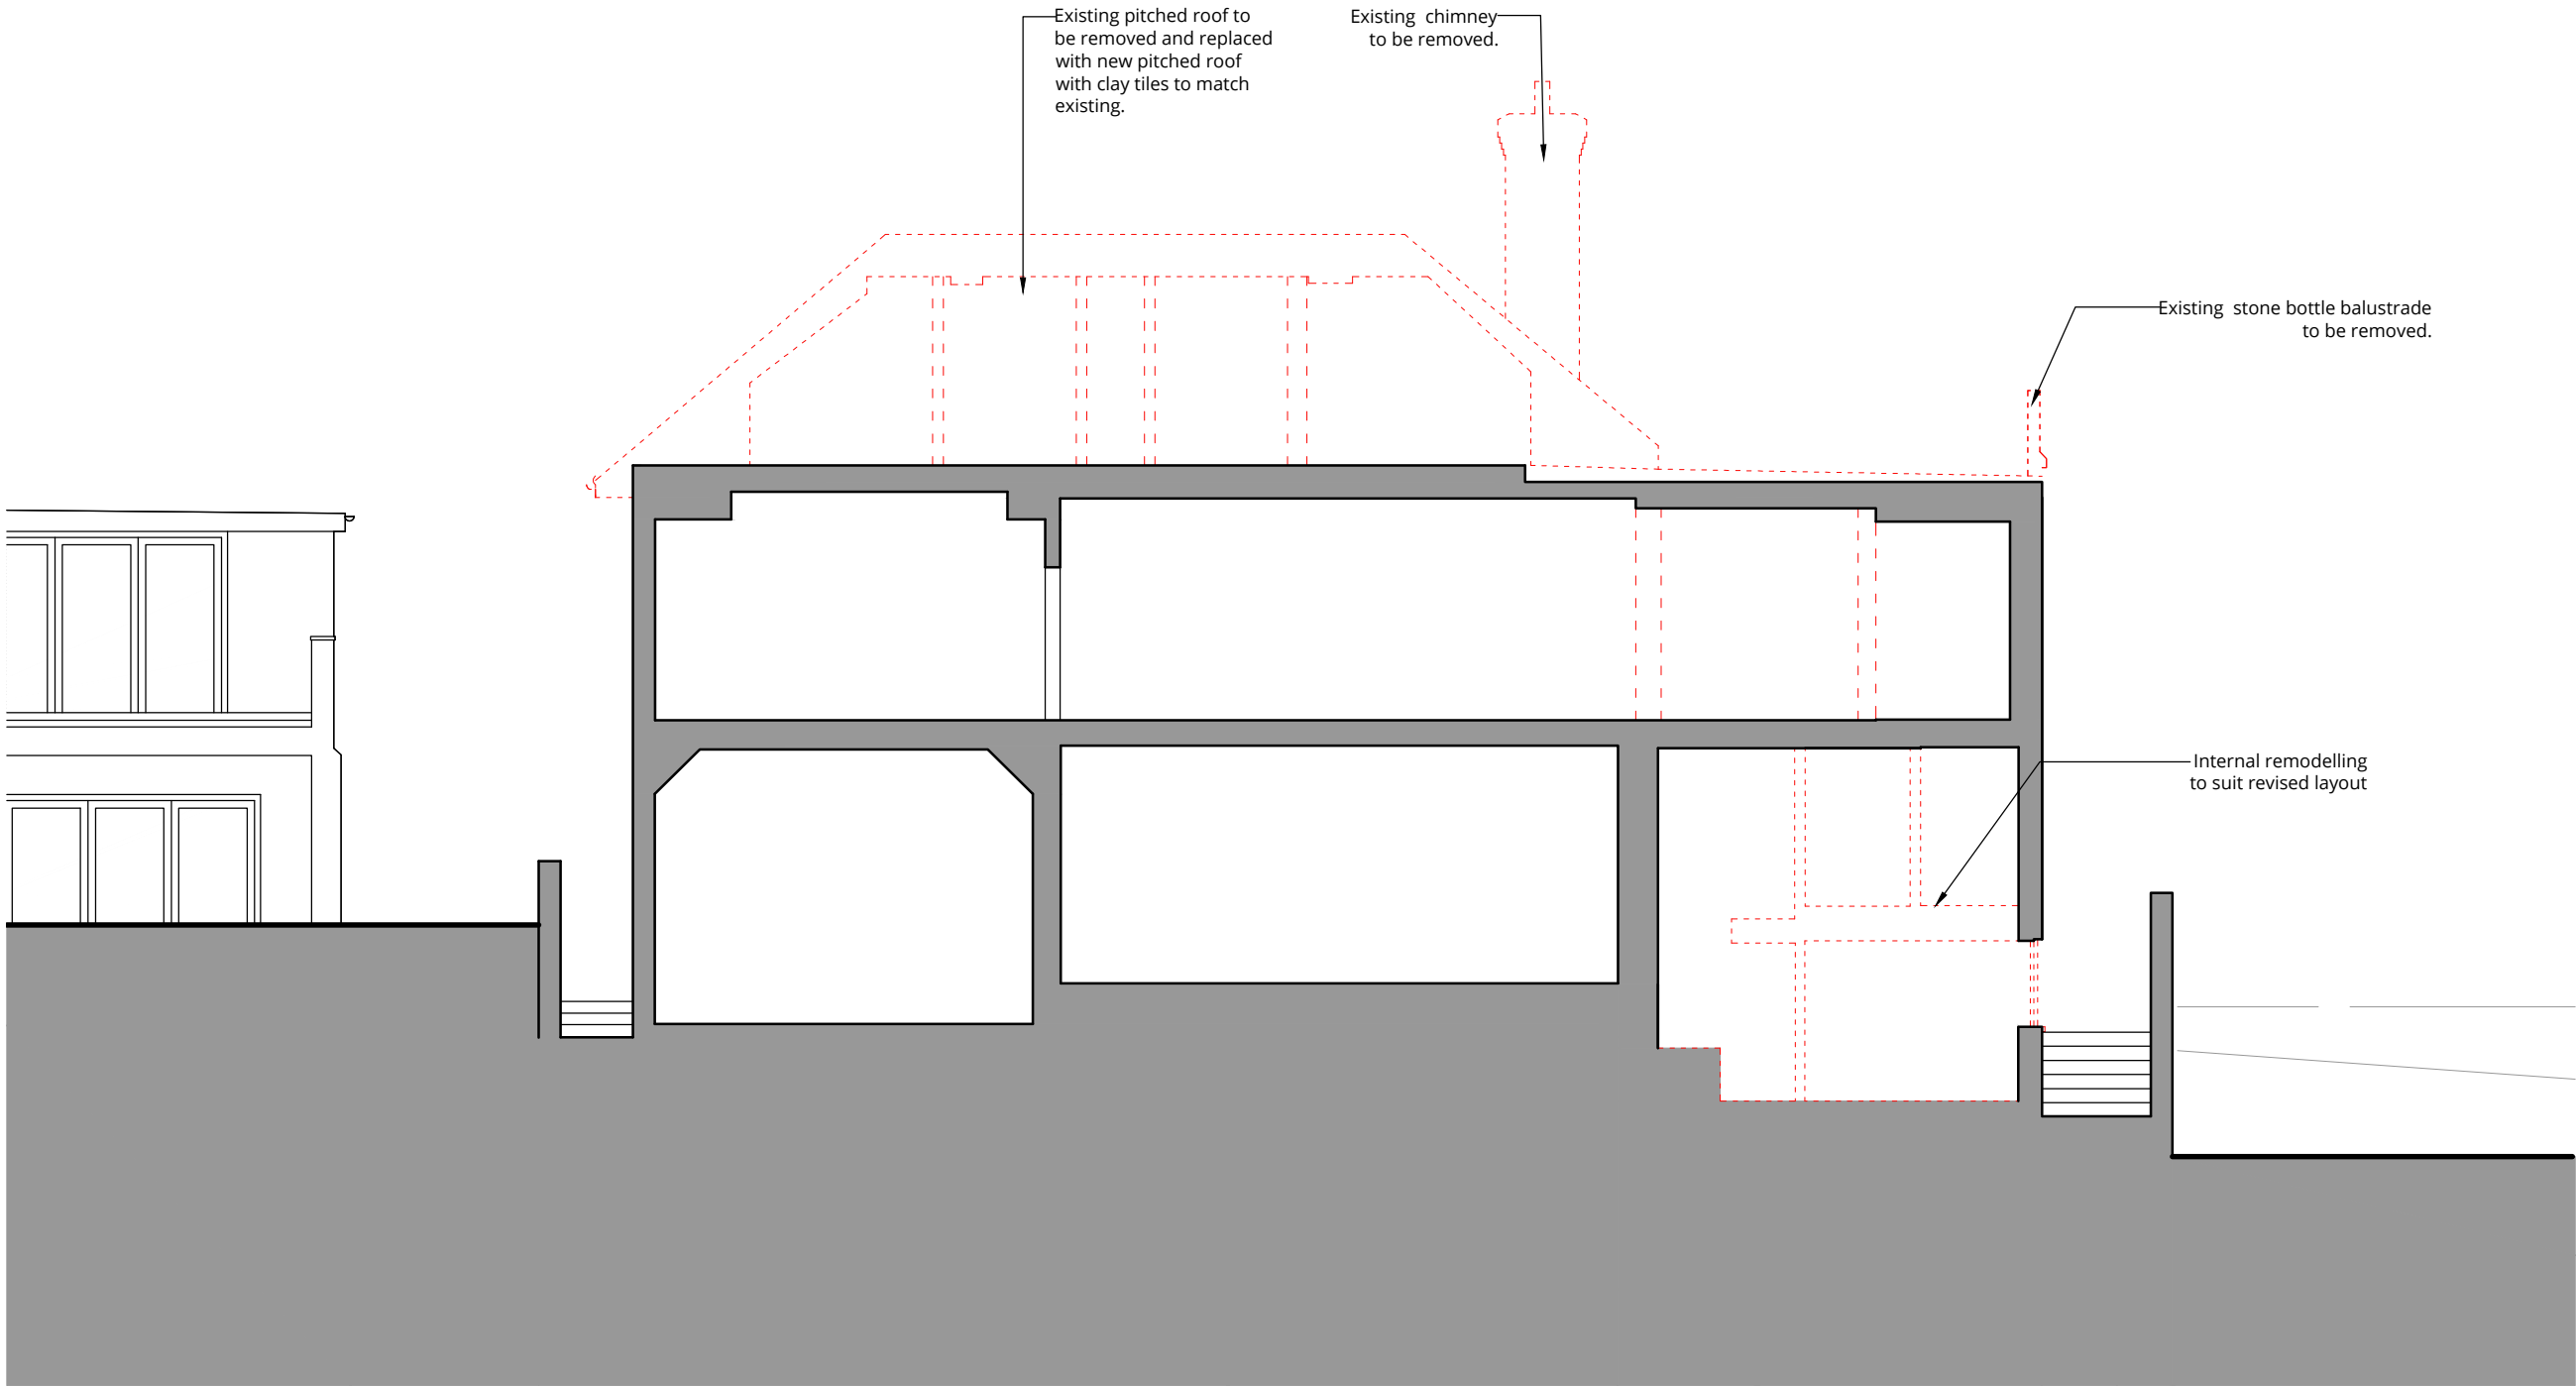 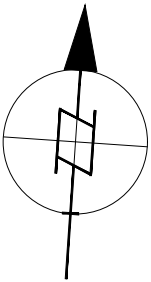

DEMOLITION SECTION BB

0	First issue.	14.11.22
Rev.	Description	Date



Project Title
Courtenay Avenue, 2
London N6 4LP

Drawing Title
Demolition Section BB

Status PLANNING			
Drawn by LO	Checked by NP	Scale 1:100 @ A3	
Project No. 2176	Work Stage PL	Dwg. No. 132	Rev. 0