



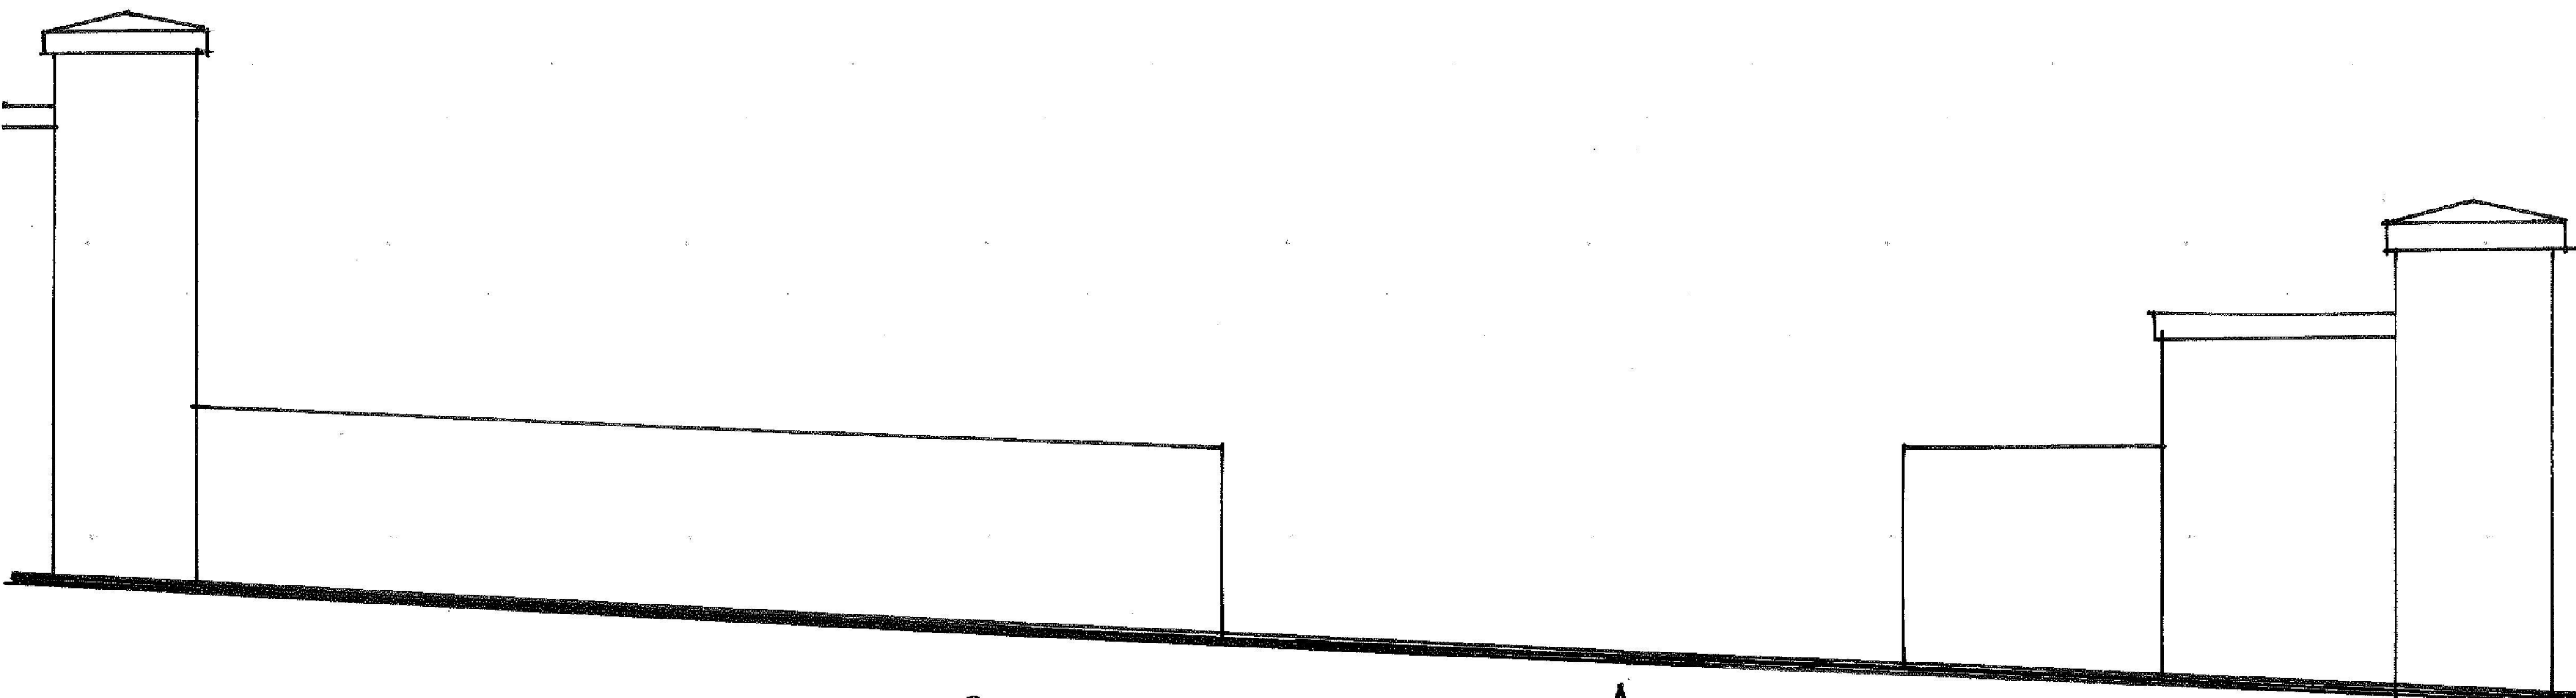

ELEVATION

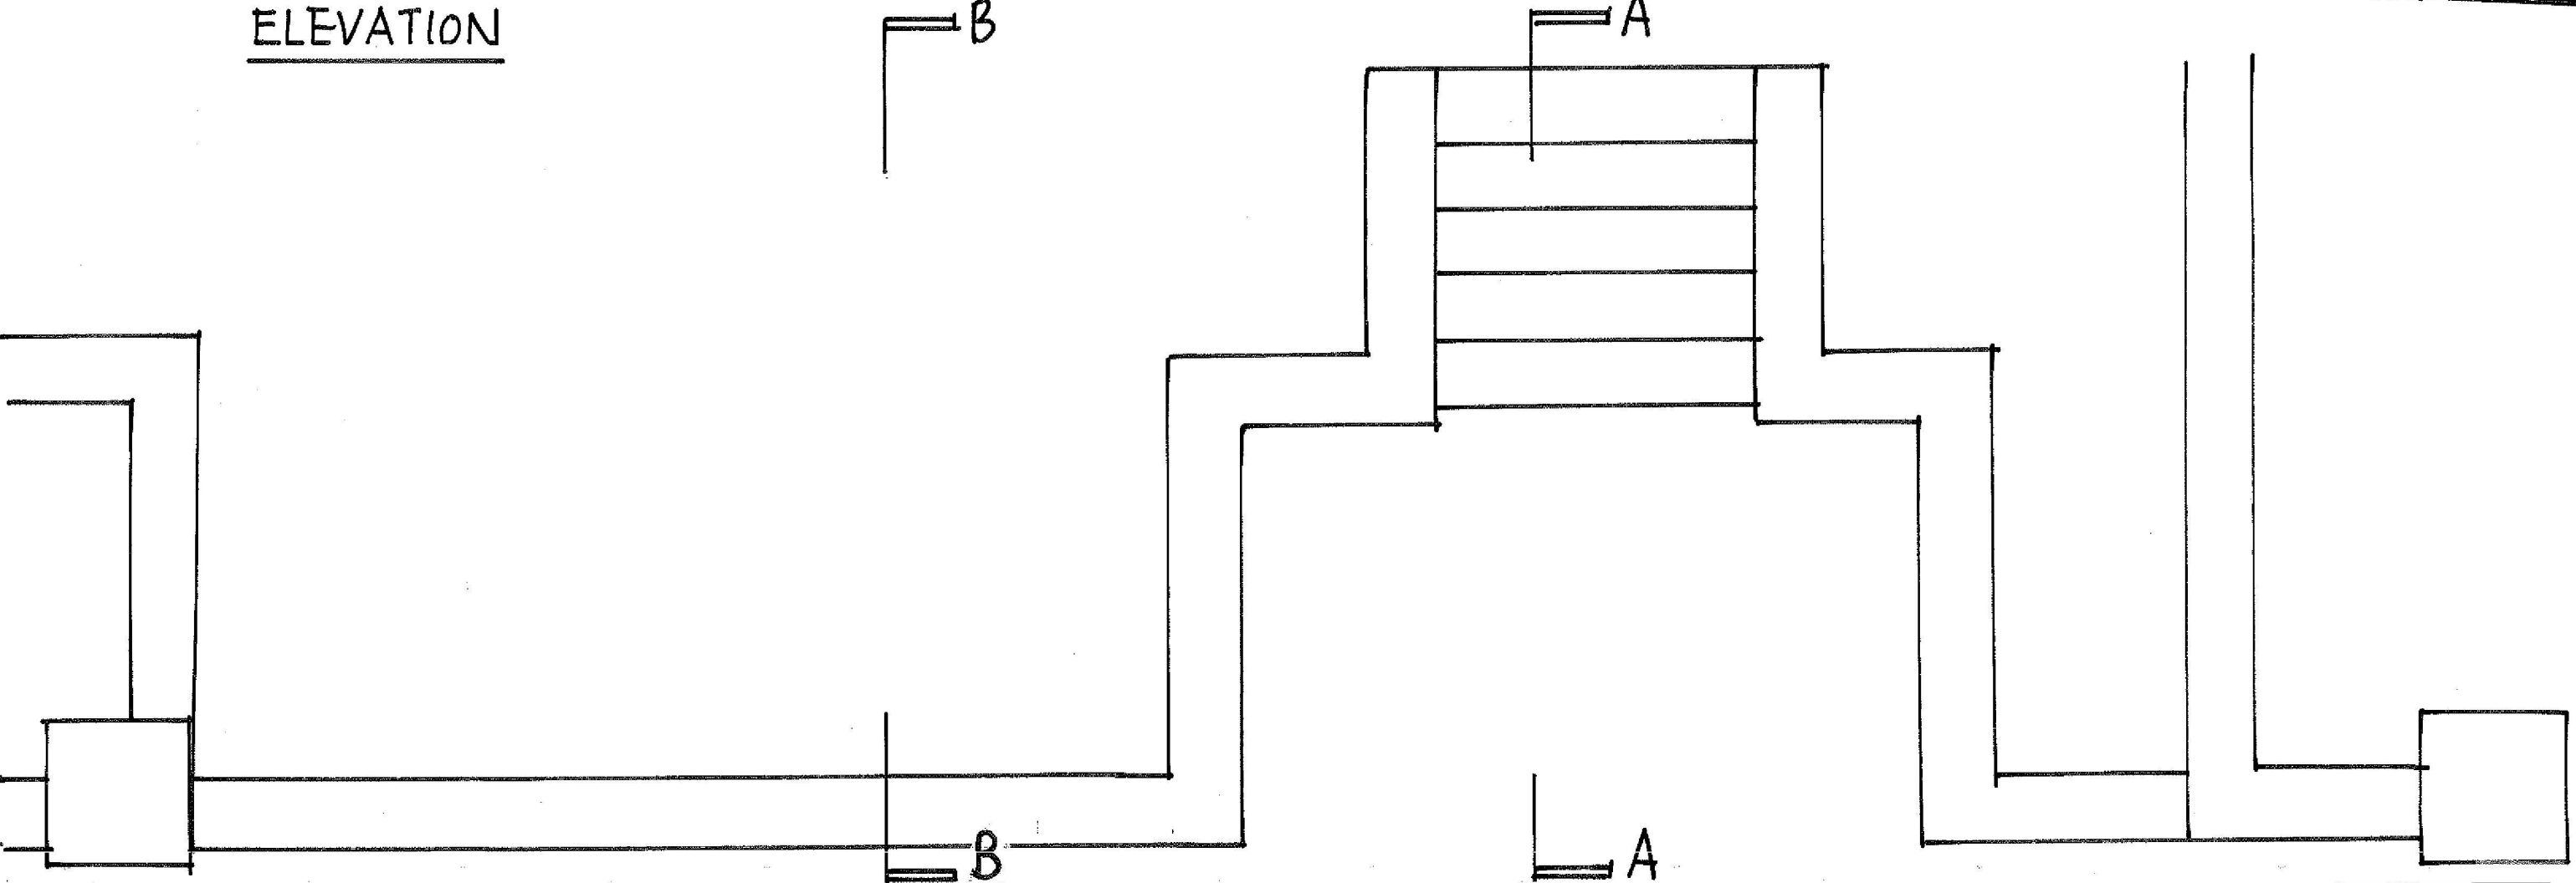


PLAN




archplan

architects and property management
1 Millfield Place, Highgate, London N6 6JP
Tel: 020 8341 5628 e-mail: archplan@hotmail.com

Date Nov 2015 Drawn by Checked by	Scale 1:20 At A3	Project 32 CROMWELL AVENUE LONDON N6 5HL FRONT WALL AS EXISTING	Drawing no. CA/ 20 Copyright Archplan 2015
--	------------------------	---	---

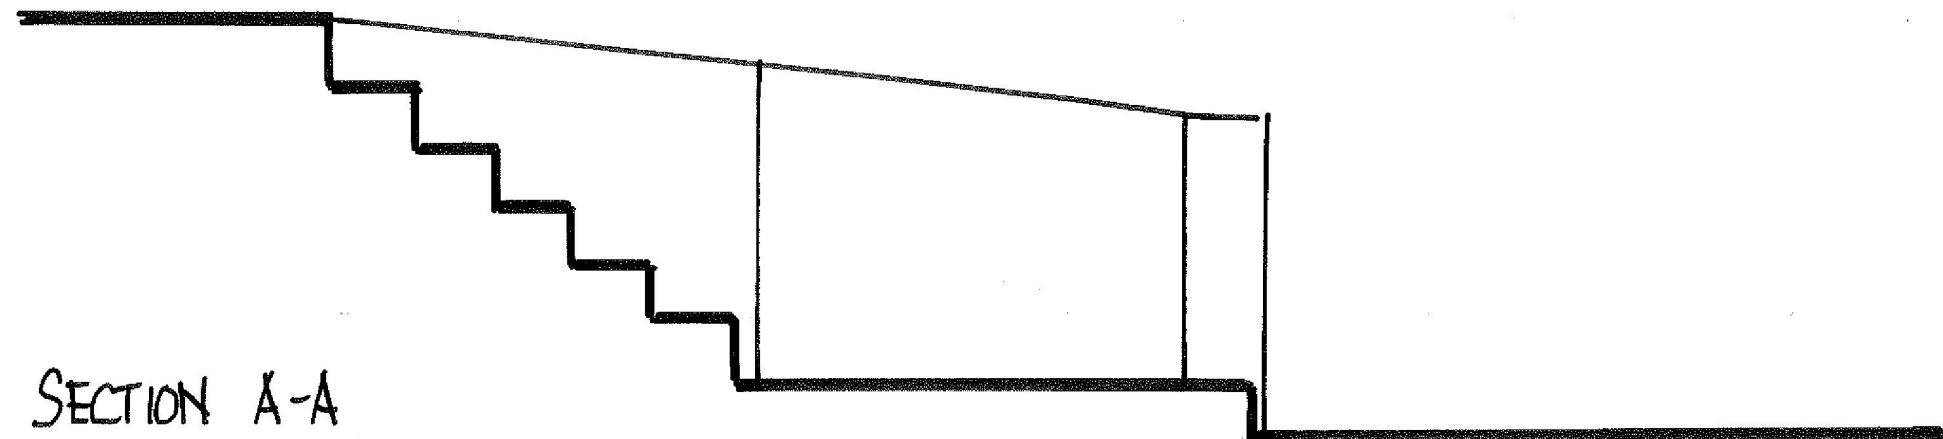

SECTION A-A

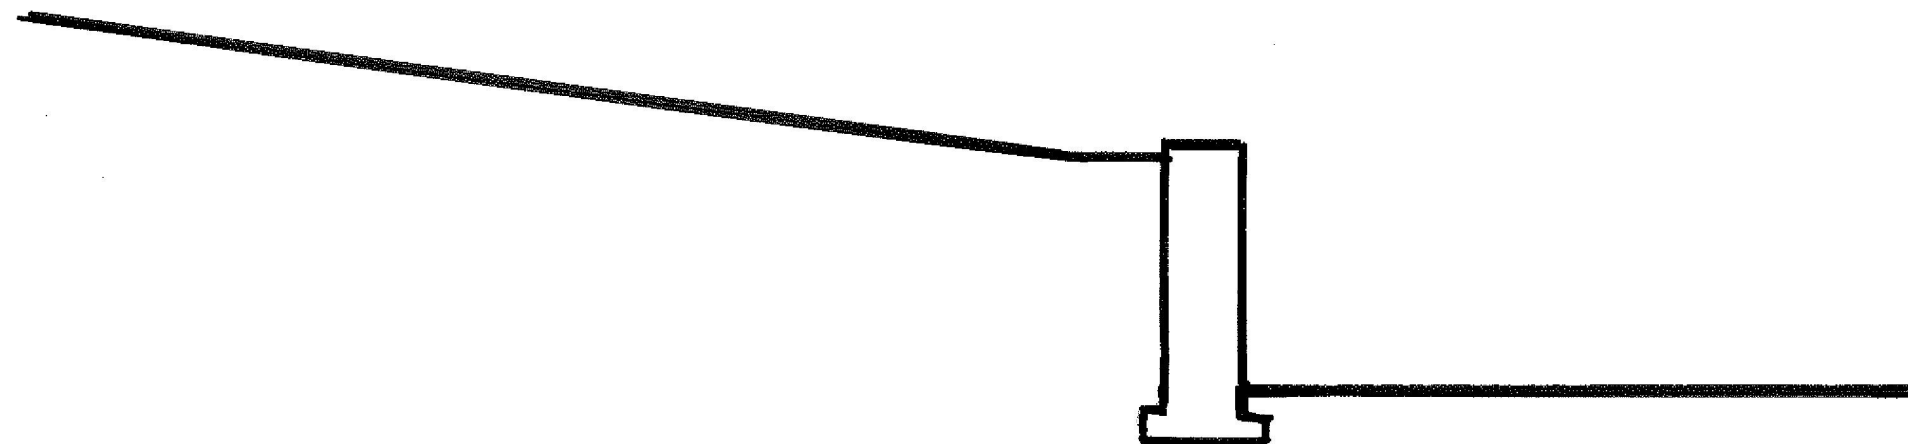

SECTION B-B



archplan

architects and property management

1 Millfield Place, Highgate, London N6 6JP
Tel: 020 8341 5628 e-mail: archplan@hotmail.com

Date
Nov 2015

Drawn by

Checked by

Scale
1:20
At A3

Project
32 CROMWELL AVENUE
LONDON N6 5HL
**FRONT WALL SECTIONS
AS EXISTING**

Title

Drawing no.

CA/ 21

Copyright
Archplan 2015