

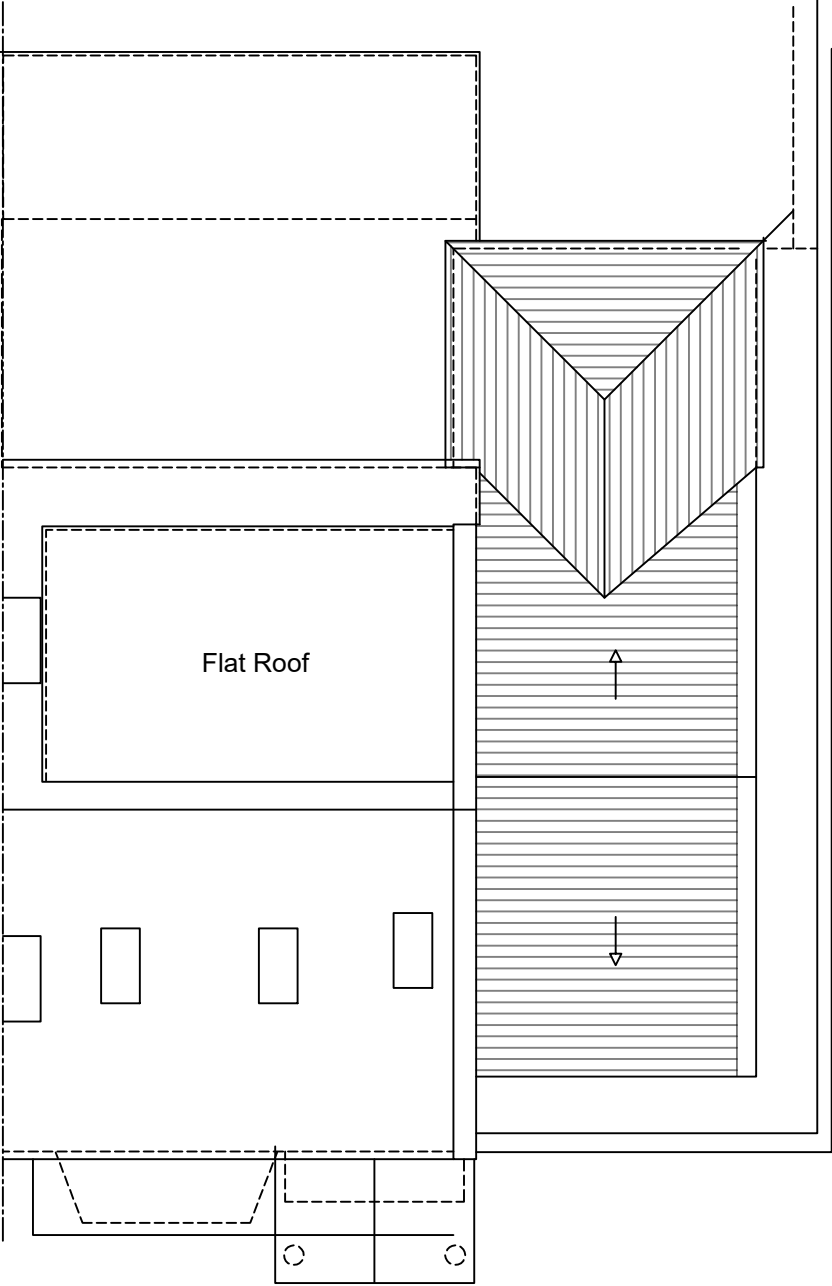
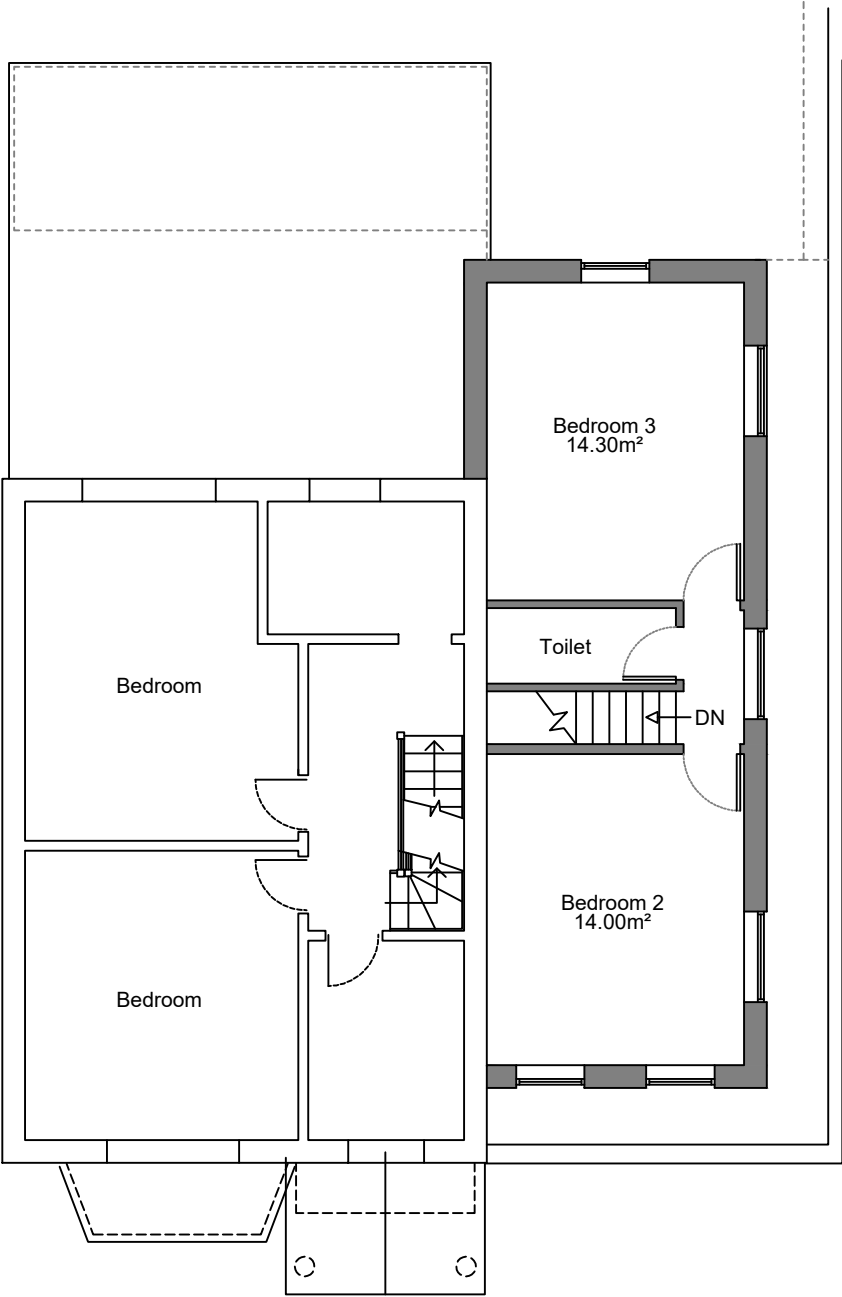


Boundary Line

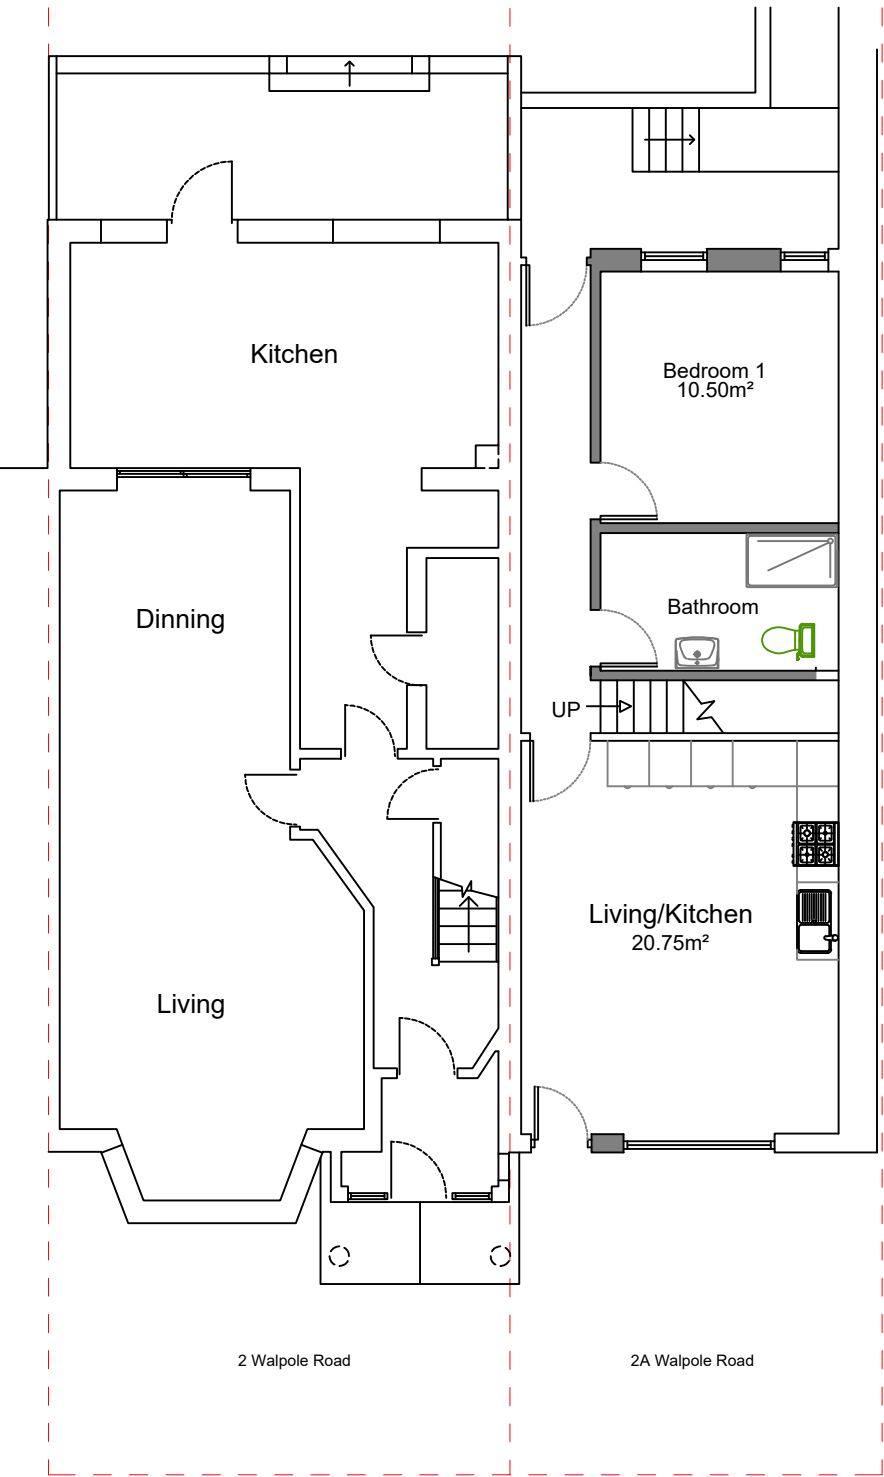

Notes :  
2. Planning permission granted and 2A Walpole road under construction.  
Application reference: HGY/2021/2598

 

Disclaimer:  
All the written dimensions to be checked on site before work commences. Discrepancies, where identified, must be reported to the designer.  
This drawing must not be reproduced or used in conjunction with any unauthorized person either wholly or in part without valid consent.

|   |                                     |            |  |
|---|-------------------------------------|------------|--|
| Xline Architecture                                                                                  |                                     |            |  |
| T: 0208 050 9695<br>M: 07733726997<br>w: xlinearchitecture.co.uk<br>e: info@xlinearchitecture.co.uk |                                     |            |  |
| Purpose of Issue                                                                                    |                                     |            |  |
| Planning                                                                                            |                                     |            |  |
| Project Description                                                                                 | Loft Conversion                     |            |  |
| Project Address                                                                                     | 2A Walpole Rd,<br>N17 6BJ<br>London |            |  |
| Drawn by                                                                                            | AYR                                 | Checked by |  |
| Date                                                                                                | 30/11/2022                          |            |  |
| Drawing Title                                                                                       | Existing Floor Plans                |            |  |
| Scale                                                                                               | 1:100 @ A3                          |            |  |
| Drawing Number                                                                                      | XLN01                               |            |  |
| Revision Number                                                                                     | 0                                   |            |  |