



Boundary Line

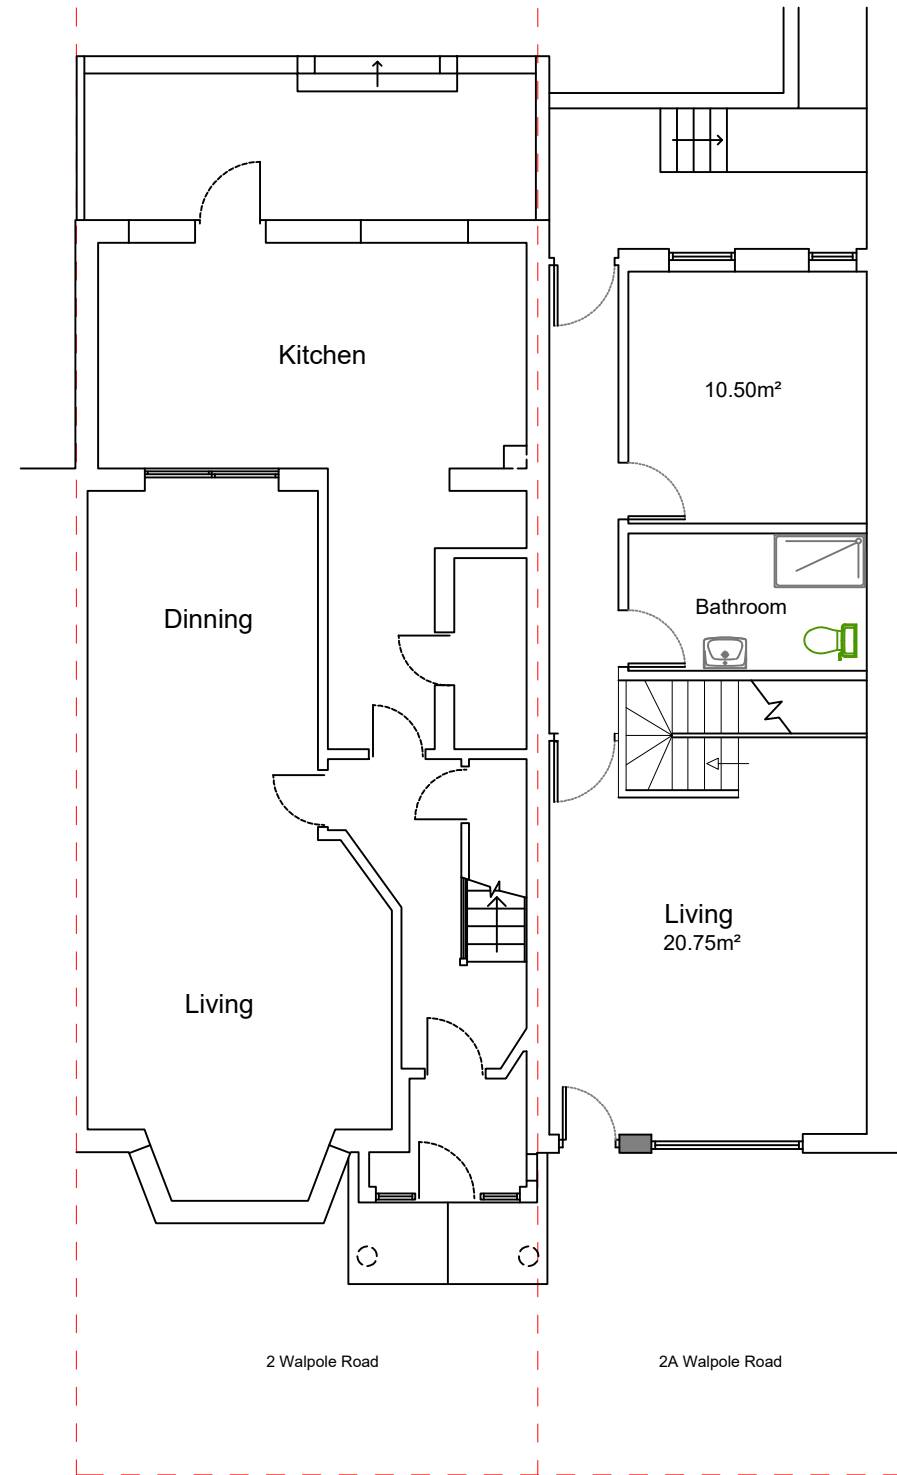


Proposed Ground Floor

Boundary Line

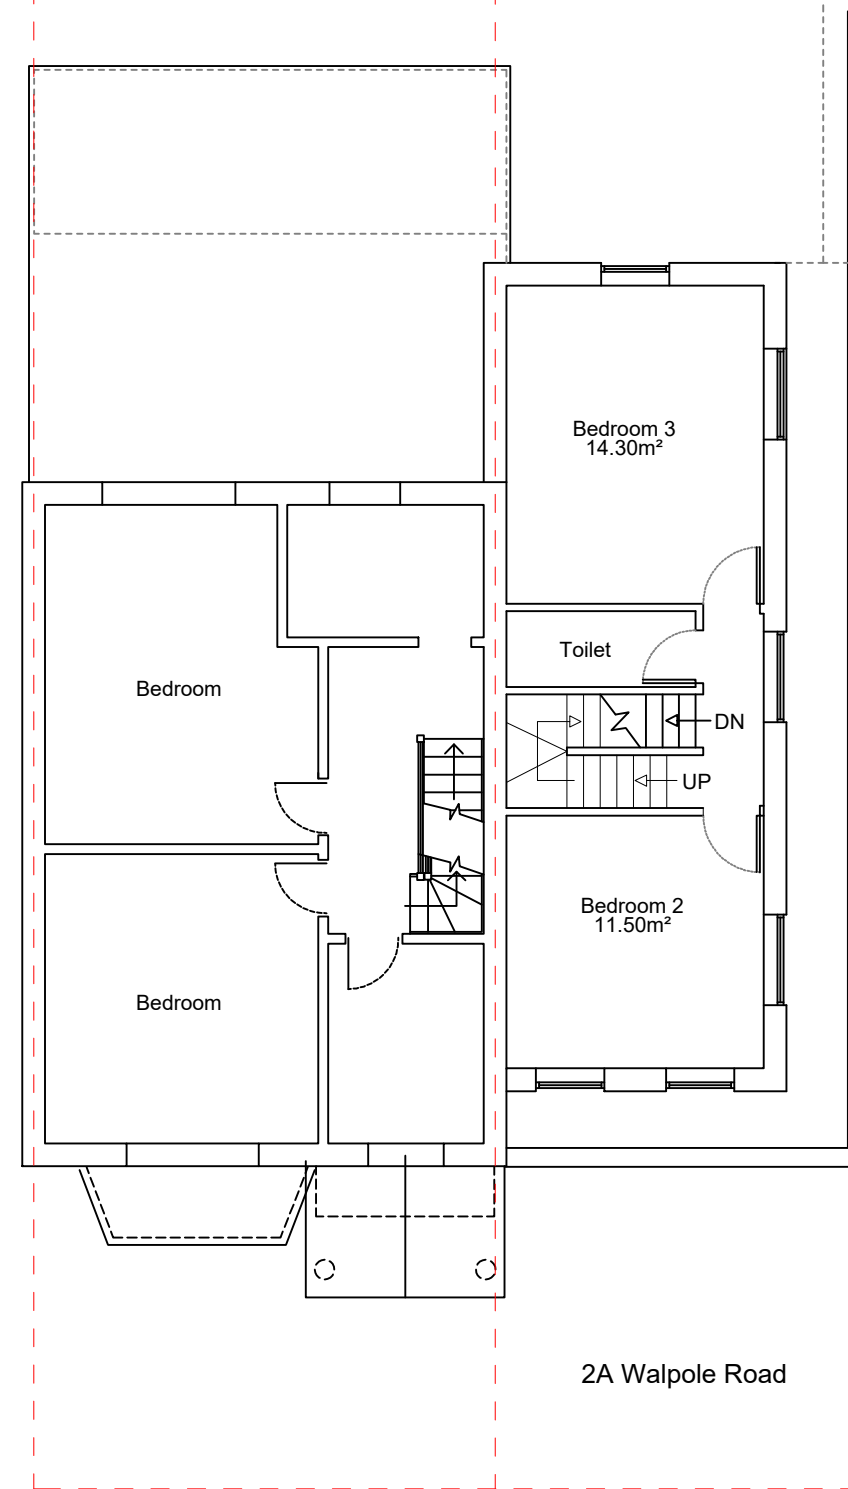

Proposed First Floor

Notes :
2. Matching materials to be used for the proposed loft conversion.

 

Xline Architecture

T: 0208 050 9695
M: 07733726997
w: xlinearchitecture.co.uk
e: info@xlinearchitecture.co.uk

Purpose of Issue

Planning

Project Description
Loft Conversion

Project Address
2A Walpole Rd,
N17 6BJ
London

Drawn by
AYR Checked by

Date
30/11/2022

Drawing Title
Proposed Floor Plans

Scale
1:100 @ A3

Drawing Number
XLN02

Revision Number
0

Disclaimer:

All the written dimensions to be checked on site before work commences. Discrepancies, where identified, must be reported to the designer. This drawing must not be reproduced or used in conjunction with any unauthorized person either wholly or in part without valid consent.