





Existing Front Elevation

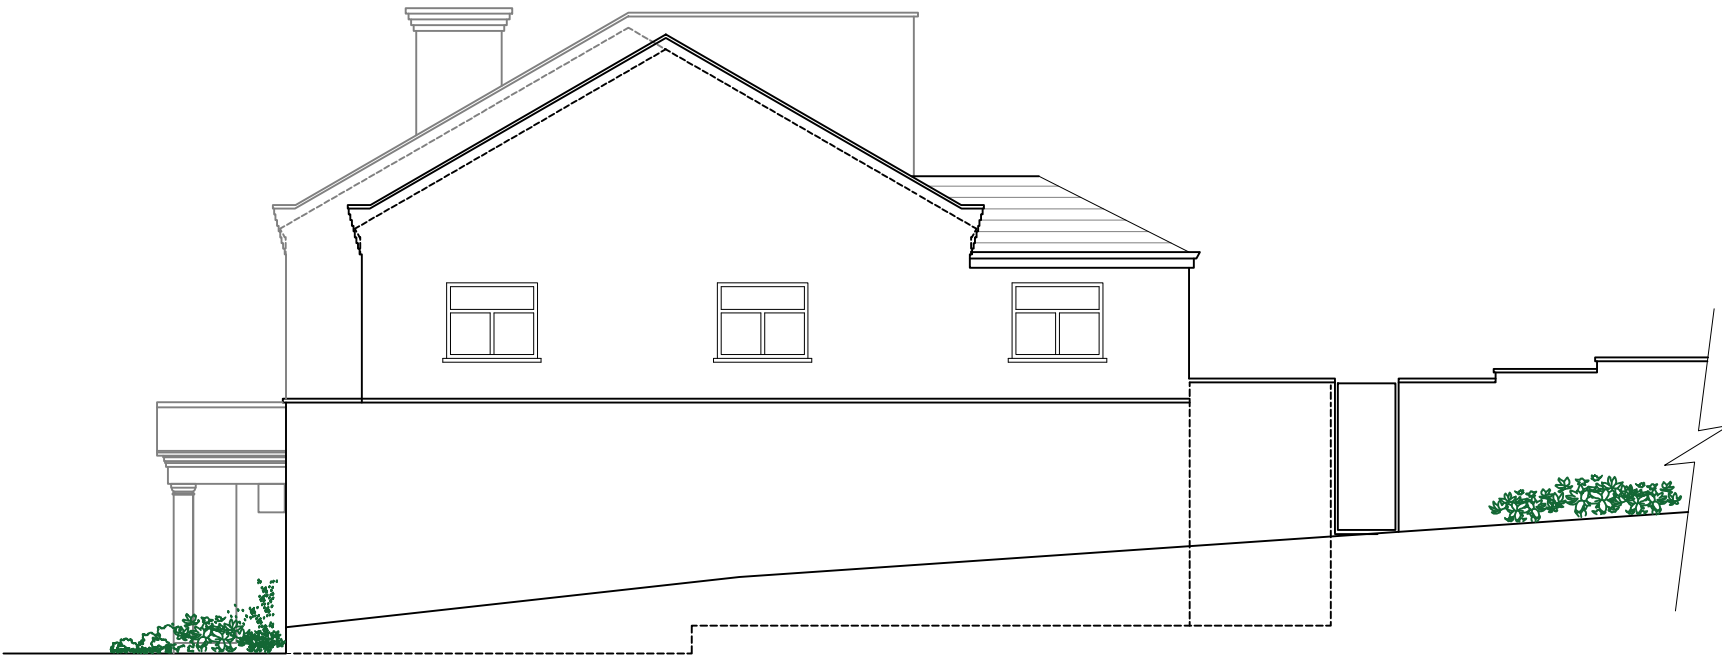

Existing Right Elevation

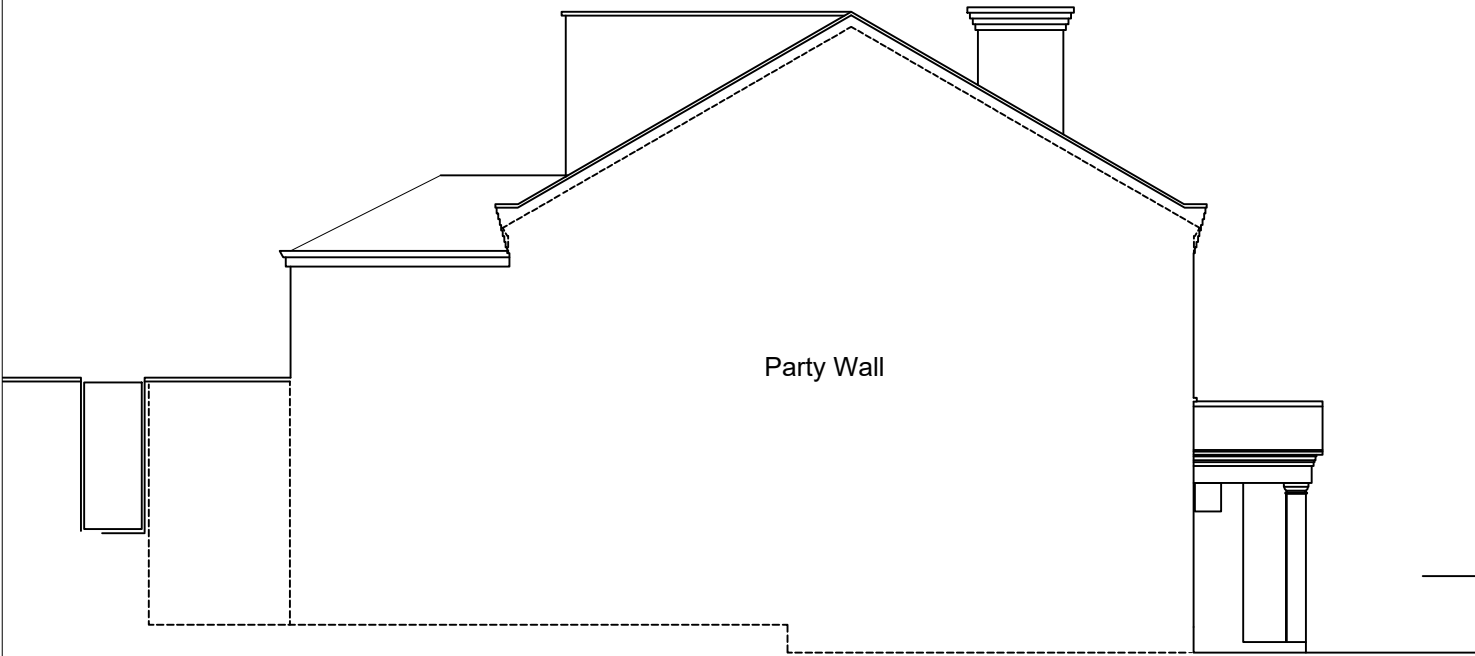


Existing Left Elevation



Existing Rear Elevation

Party Wall

 

1:100 Scale Bar

Xline Architecture			
T: 0208 050 9695			
M: 07733726997			
w: xlinearchitecture.co.uk			
e: info@xlinearchitecture.co.uk			
Purpose of Issue			
Planning			
Project Description	Loft Conversion		
Project Address	2A Walpole Rd, N17 6BJ London		
Drawn by	AYR	Checked by	
Date	30/11/2022		
Drawing Title	Existing Elevations		
Scale	1:100 @ A3		
Drawing Number	XLN04		
Revision Number	0		

Disclaimer:
All the written dimensions to be checked on site before work commences. Discrepancies, where identified, must be reported to the designer.
This drawing must not be reproduced or used in conjunction with any unauthorized person either wholly or in part without valid consent.