
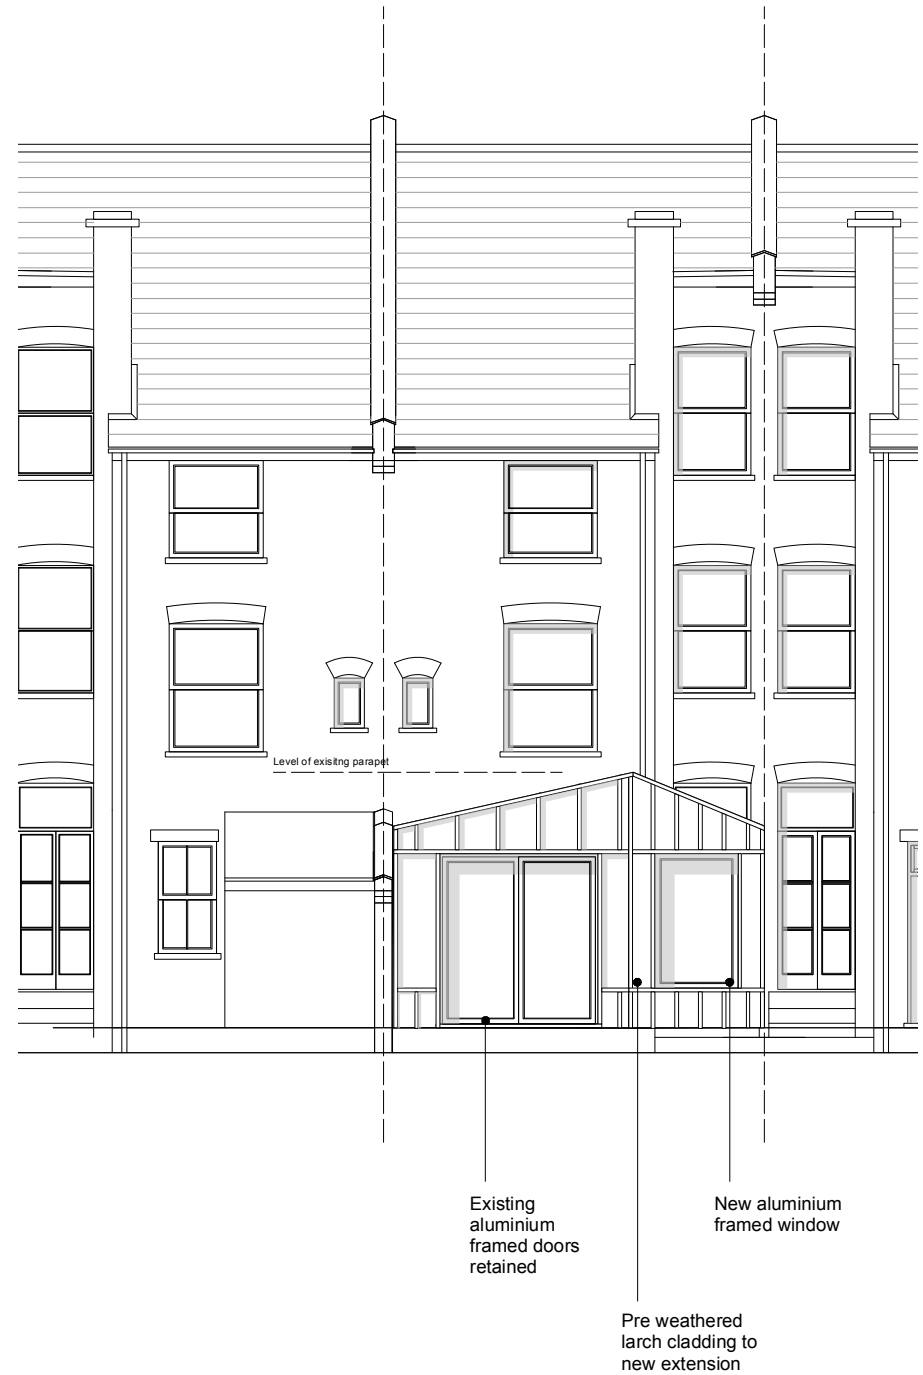
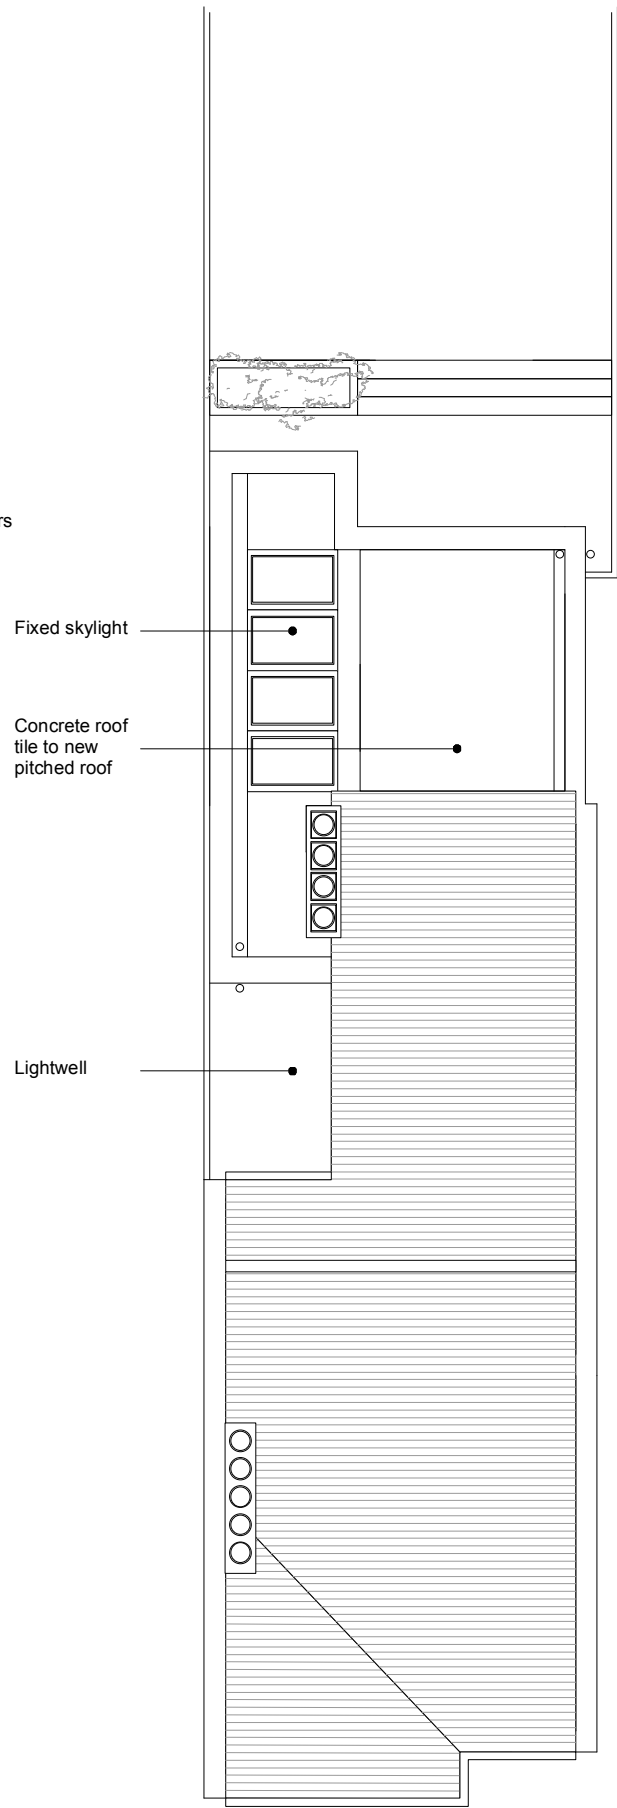


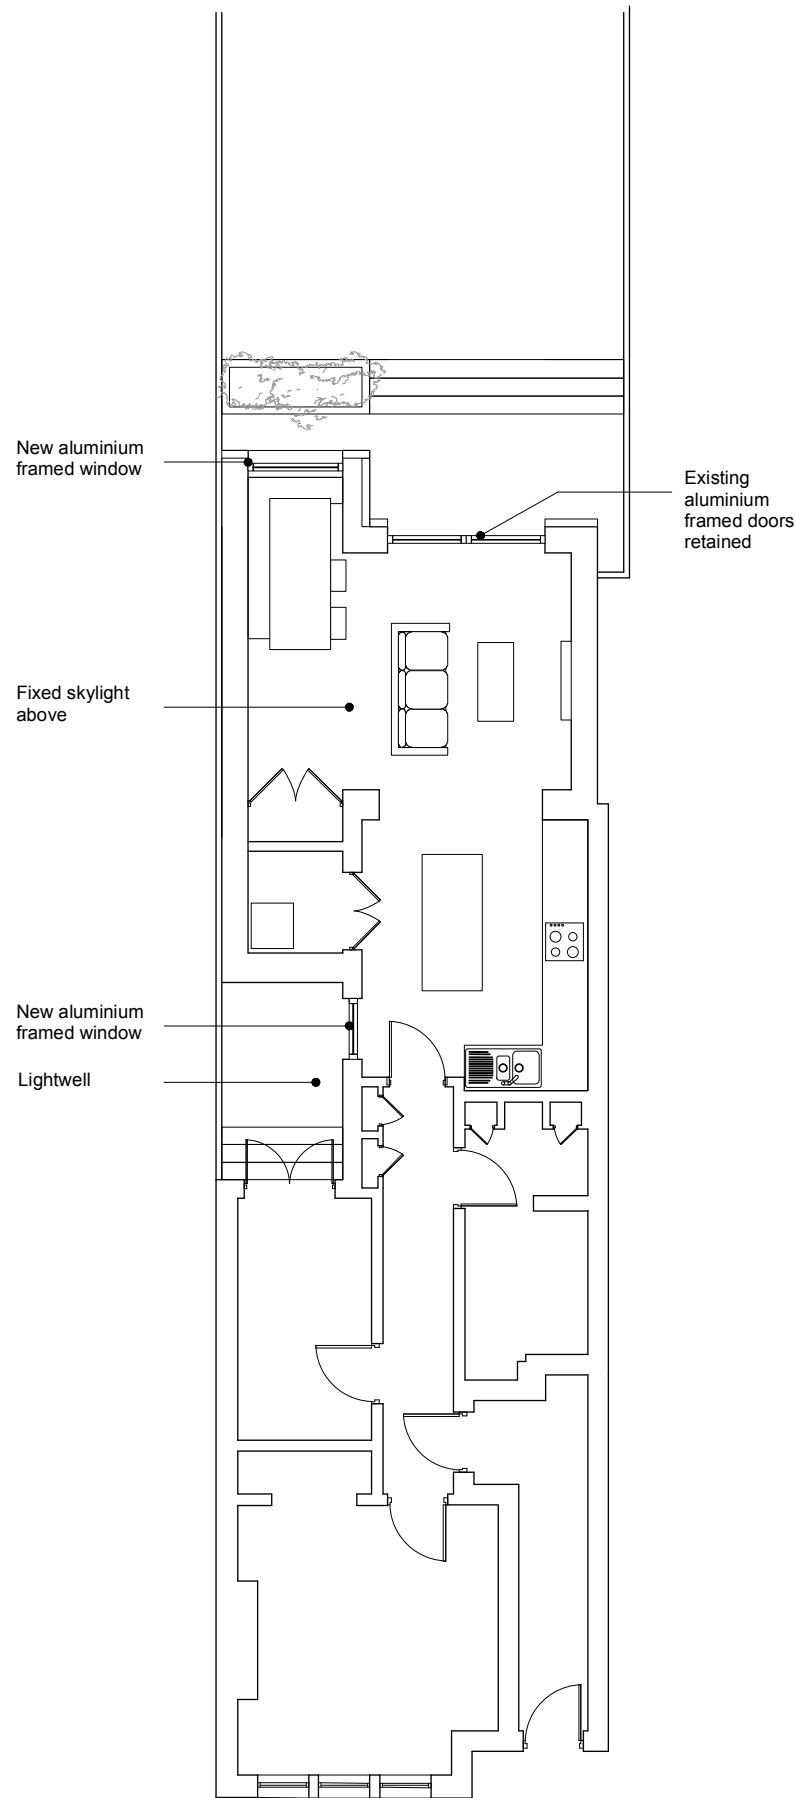

01 Proposed Ground Floor Plan
Scale @ A3 1:100

02 Proposed Roof Plan
Scale @ A3 1:100

03 Proposed Rear Elevation
Scale @ A3 1:100

1. Do not scale this drawing.
2. For structural dimensions and details see Structural Engineers drawings.
3. All dimensions to be checked on site prior to commencement of any works or preparation of any shop drawings.
4. All errors in co-ordinates, levels and dimensions, are to be reported to the Architect.
5. All temporary works to be responsibility of the contractor.

Revision	Date	Description
-	02.12.22	Planning

Notes

N Scale Bar 0 1 2 3 1:100 @ A3	
Project Title	Author
27Kimberley Gardens	JC
Date Created	Checked By
12/10/22	JC
	Client
	Mr Fagbemi
	Ms Weigel
Drawing Title	Purpose of Issue
Proposed Plans and Elevation	Planning
Drawing Number	Revision
018/100/PR/01	-

perit

24 Jerningham Road,
London SE15 5NX