


A

A

01

Proposed Ground Floor Plan
Scale @ A3 1:200

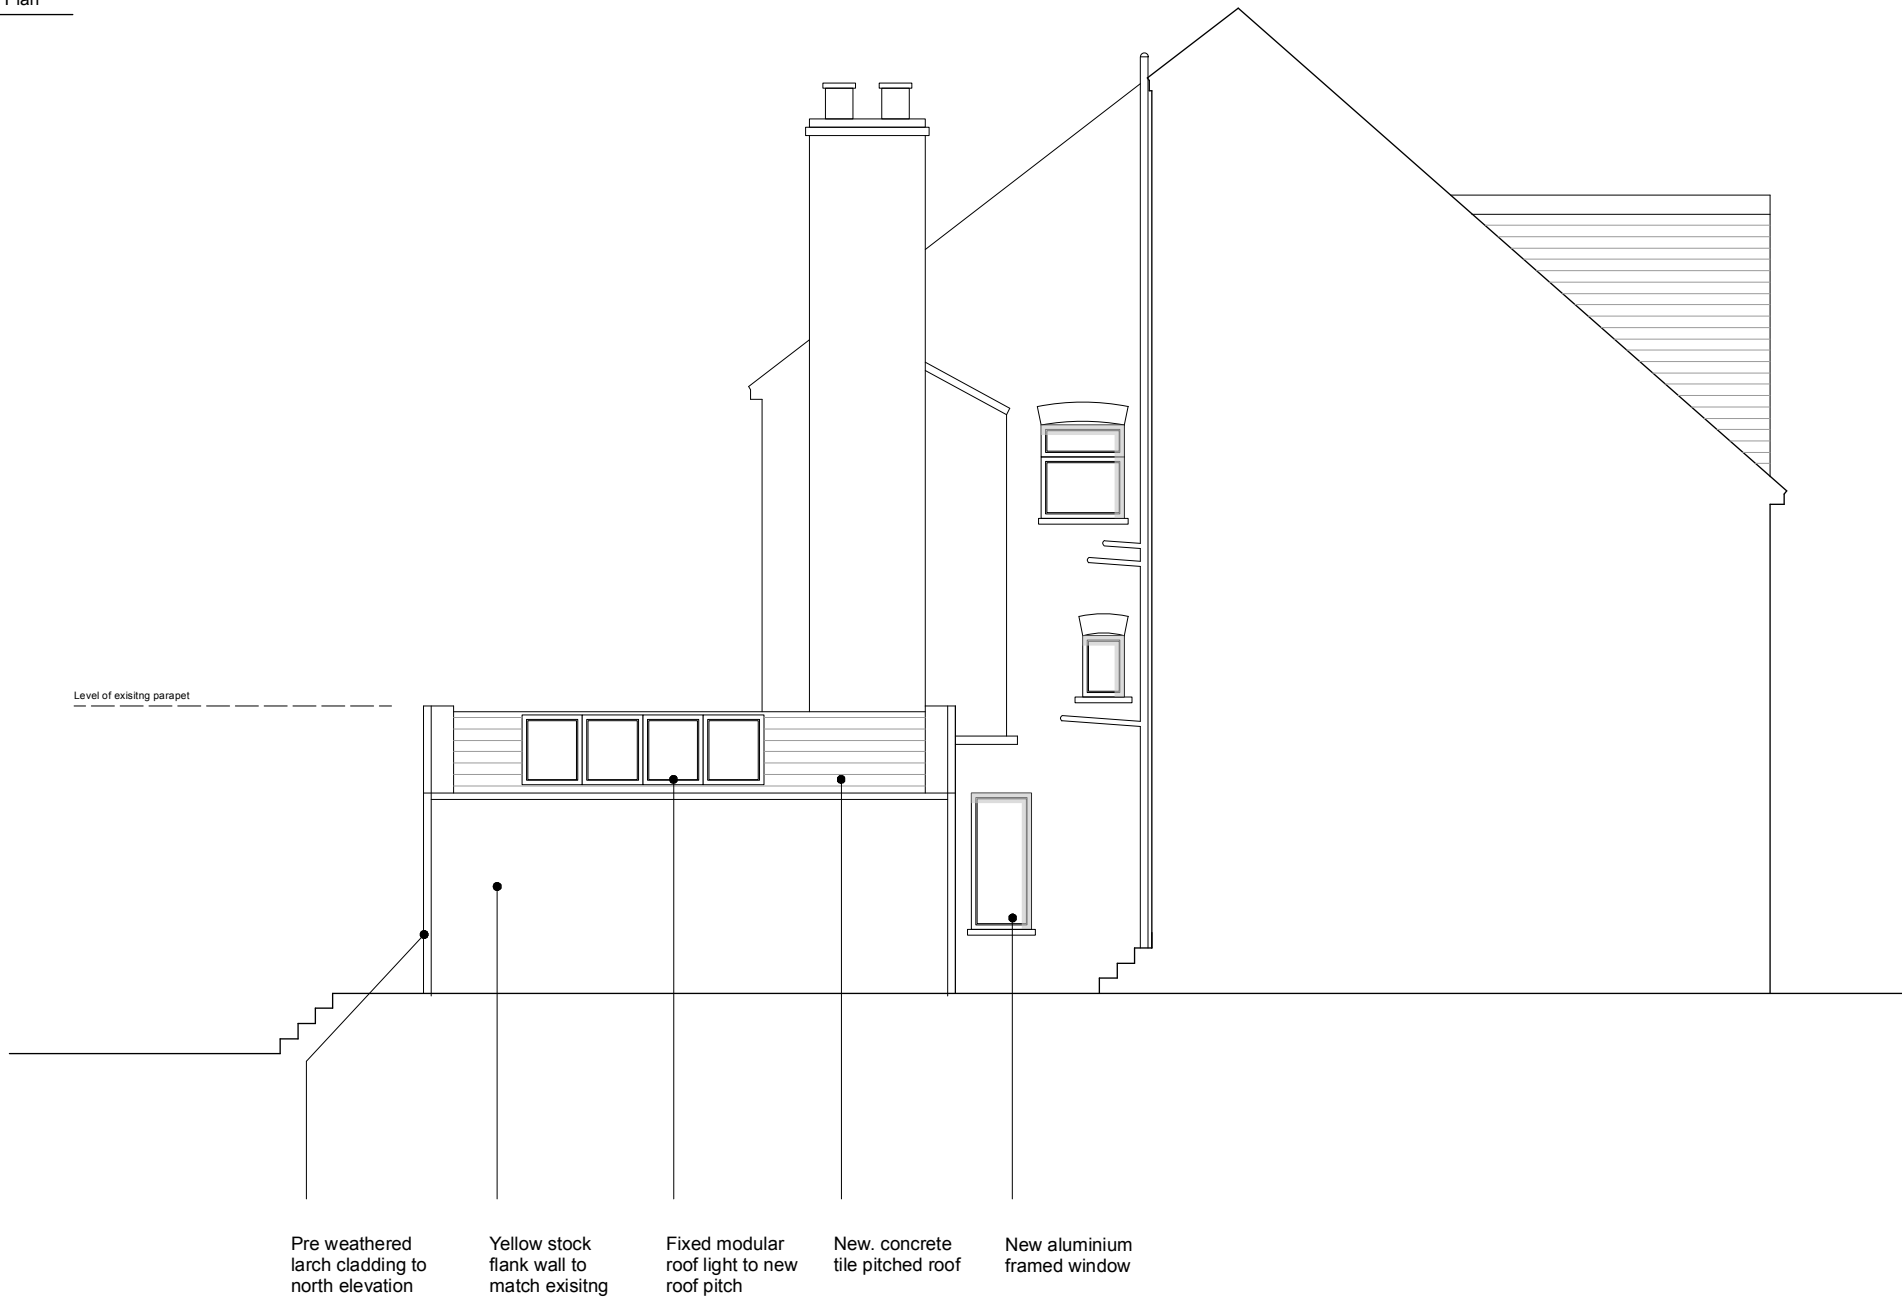

02

Proposed West Elevation - A
Scale @ A3 1:100


1. Do not scale this drawing.
2. For structural dimensions and details see Structural Engineers drawings.
3. All dimensions to be checked on site prior to commencement of any works or preparation of any shop drawings.
4. All errors in co-ordinates, levels and dimensions, are to be reported to the Architect.
5. All temporary works to be responsibility of the contractor.

Revision	Date	Description
-	02.12.22	Planning

Notes



Scale Bar

 

Project Title 27Kimberley Gardens	Author	JC
	Checked By	JC
Date Created 12/10/22	Client Mr Fagbemi Ms Weigel	
Drawing Title Proposed Side Elevation	Purpose of Issue Planning	
Drawing Number 018/100/PR/02		Revision -

perit

24 Jerningham Road,
London SE15 5NX