



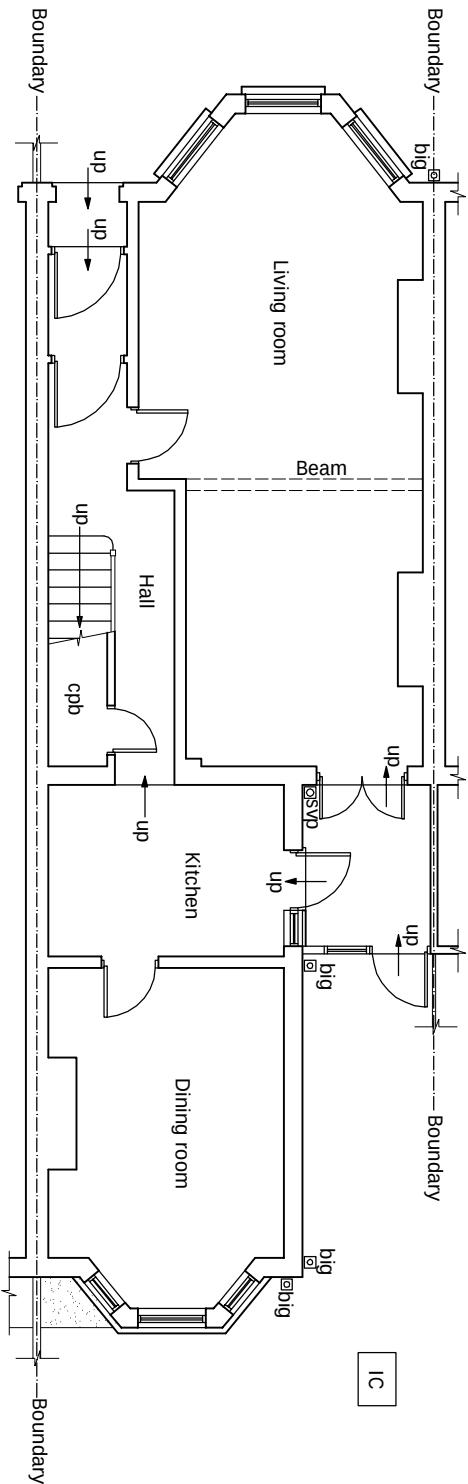

An inspection of the underground drainage was not possible on survey. Contractor should check drainage runs and invert levels prior to starting work on site and notify building control of results. THE DRAINAGE SHOWN IS ASSUMED AND MUST BE VERIFIED BY THE CONTRACTOR.


EXISTING GROUND FLOOR PLAN

scale 1:100

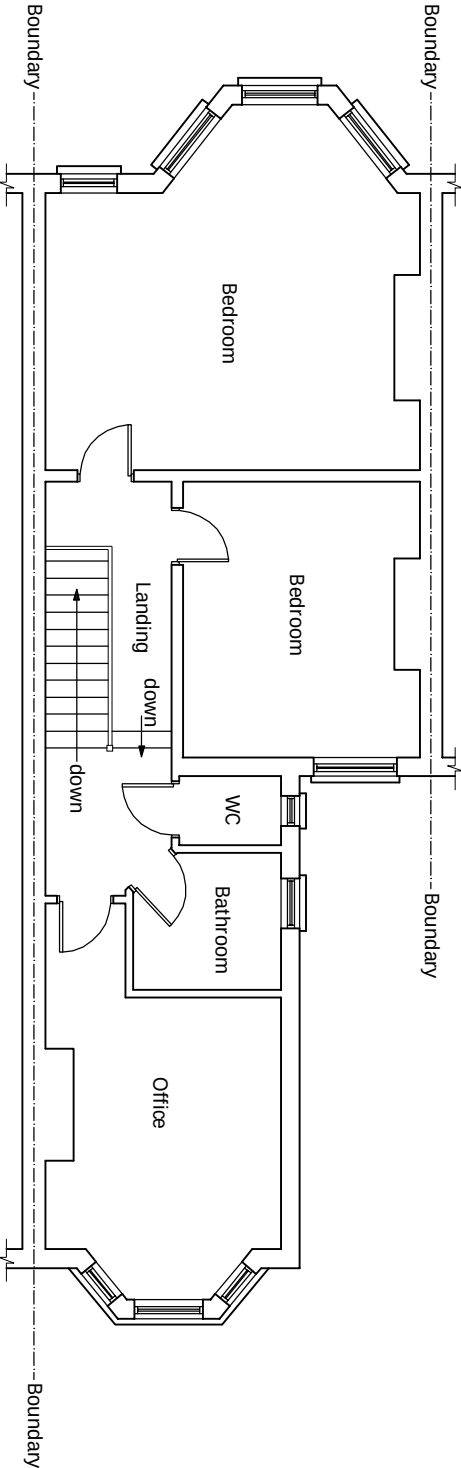

EXISTING FIRST FLOOR PLAN

scale 1:100

 


GENERAL NOTES:


All dimensions are approximate. Construction details are indicative only. Actual construction method and details to be determined on site. All construction work on site to be reviewed and approved by building control and structural engineer before construction. Contractors' responsibility to ensure all works comply with building control. All structural and services design is indicative only. Please refer to structural engineers' drawings for structural design. Refer to structural engineer's drawings and consultants' drawings for details and setting out. All works relating to glazing and roof lights to be reviewed and approved by glazing contractor if required.

ALL STRUCTURAL ELEMENTS (such as beams, lintels, joists, rafters, columns, walls, foundations and etc.) SHOWN ON DRAWINGS ARE ONLY INDICATIVE. THEY ARE SUBJECTED TO FURTHER STRUCTURAL ENGINEER'S CONSIDERATION.

SITE ADDRESS		
114 CARLINGFORD ROAD, SOUTH TOTTENHAM, LONDON, N15 3ER		
DRAWING TITLE		
EXISTING DRAWINGS		
DRAWN AT	HEAD OFFICE	
SCALE	AS SHOWN	@ A3 21. SEPT. 2022
DRAWING NO.	REVISION	
01.	-	

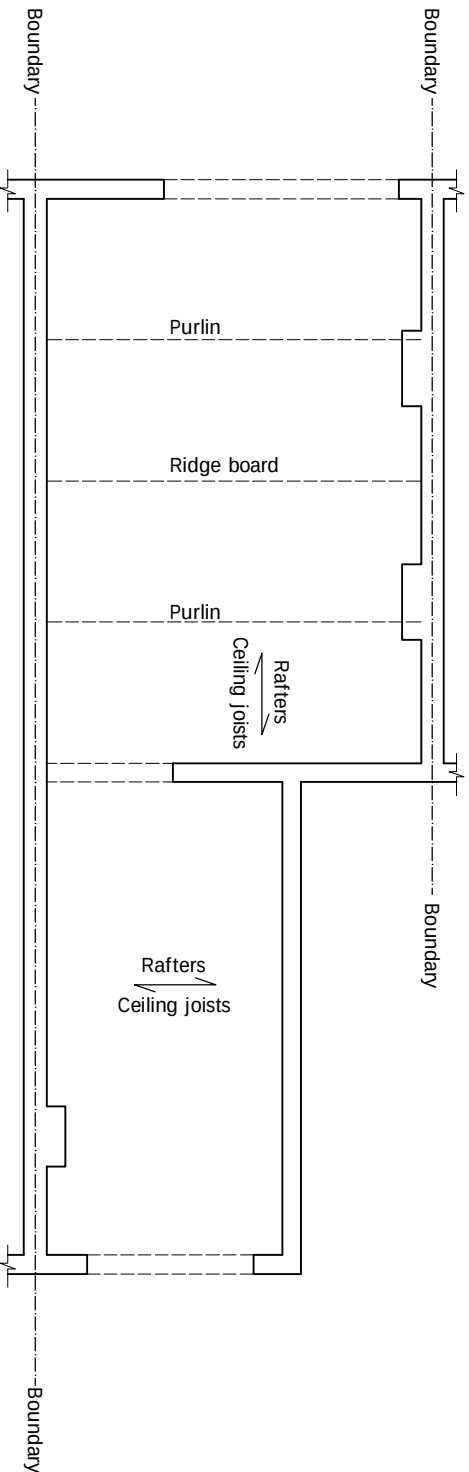

EXISTING ATTIC FLOOR PLAN
scale 1:100

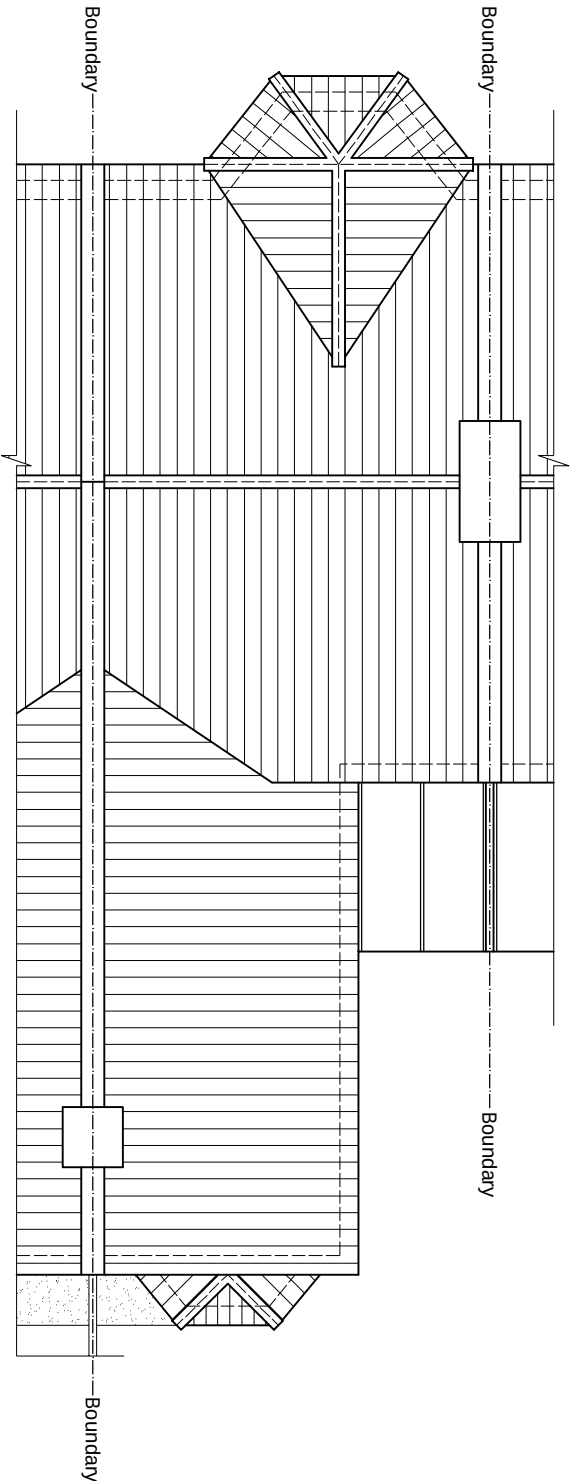


EXISTING ROOF PLAN
scale 1:100



GENERAL NOTES:
All dimensions are approximate. Construction details are indicative only. Actual construction method and details to be determined on site. All construction work on site to be reviewed and approved by building control and structural engineer before construction. Contractors' responsibility to ensure all works comply with building control. All structural and services design is indicative only. Please refer to structural engineers' drawings for structural design. Refer to structural engineer's drawings and consultants' drawings for details and setting out. All works relating to glazing and roof lights to be reviewed and approved by glazing contractor if required.

ALL STRUCTURAL ELEMENTS (such as beams, lintels, joists, rafters, columns, walls, foundations and etc.) SHOWN ON DRAWINGS ARE ONLY INDICATIVE. THEY ARE SUBJECTED TO FURTHER STRUCTURAL ENGINEER'S CONSIDERATION.

SITE ADDRESS			114 CARLINGFORD ROAD, SOUTH TOTTENHAM, LONDON, N15 3ER		
DRAWING TITLE			EXISTING DRAWINGS		
DRAWN AT		HEAD OFFICE		DRAWN BY	
SCALE		AS SHOWN		@ A3 21. SEPT. 2022	
DRAWING NO.		02.		REVISION	

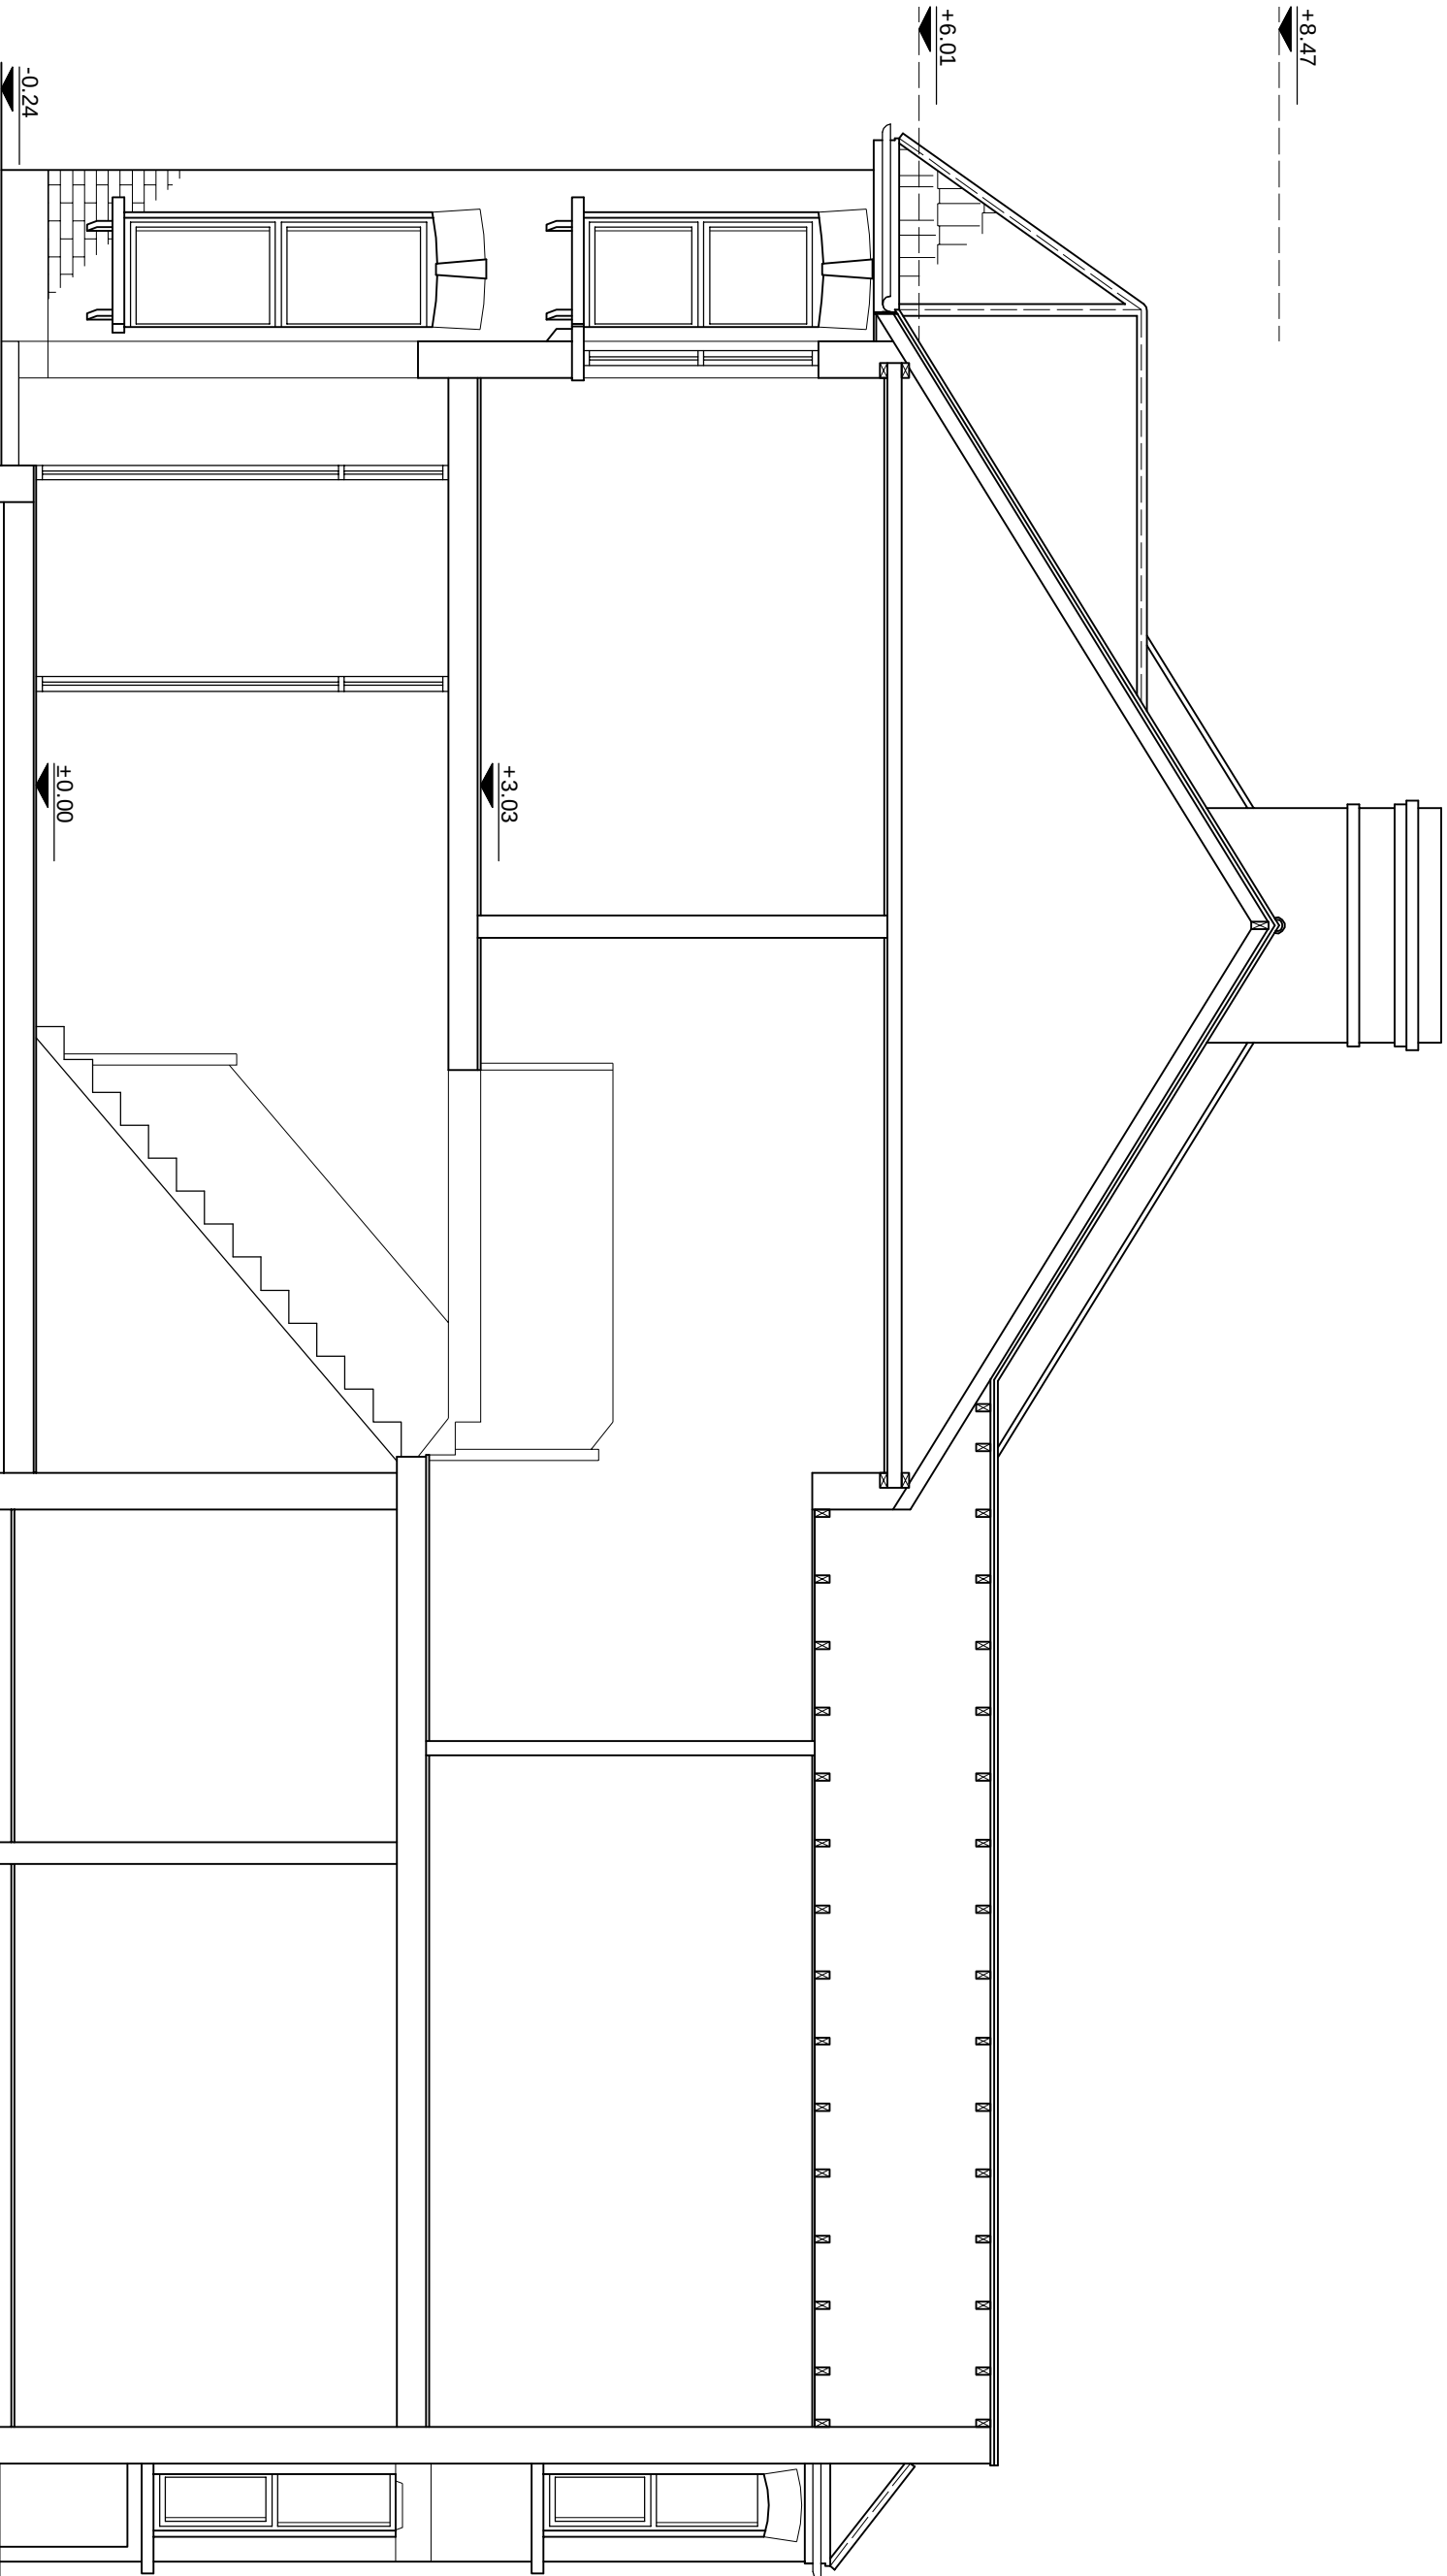


EXISTING SECTION
scale 1:50

GENERAL NOTES:

All dimensions are approximate. Construction details are indicative only. Actual construction method and details to be determined on site. All construction work on site to be reviewed and approved by building control and structural engineer before construction. Contractors' responsibility to ensure all works comply with building control. All structural and services design is indicative only. Please refer to structural engineers' drawings for structural design. Refer to structural engineer's drawings and consultants' drawings for details and setting out. All works relating to glazing and roof lights to be reviewed and approved by glazing contractor if required.


ALL STRUCTURAL ELEMENTS (such as beams, lintels, joists, rafters, columns, walls, foundations and etc.) SHOWN ON DRAWINGS ARE ONLY INDICATIVE. THEY ARE SUBJECTED TO FURTHER STRUCTURAL ENGINEER'S CONSIDERATION.

SITE ADDRESS		
114 CARLINGFORD ROAD, SOUTH TOTTENHAM, LONDON, N15 3ER		
DRAWING TITLE		
EXISTING DRAWINGS		
DRAWN AT	HEAD OFFICE	
SCALE AS SHOWN	@ A3	21. SEPT. 2022
DRAWING NO.	REVISION	
03.	-	

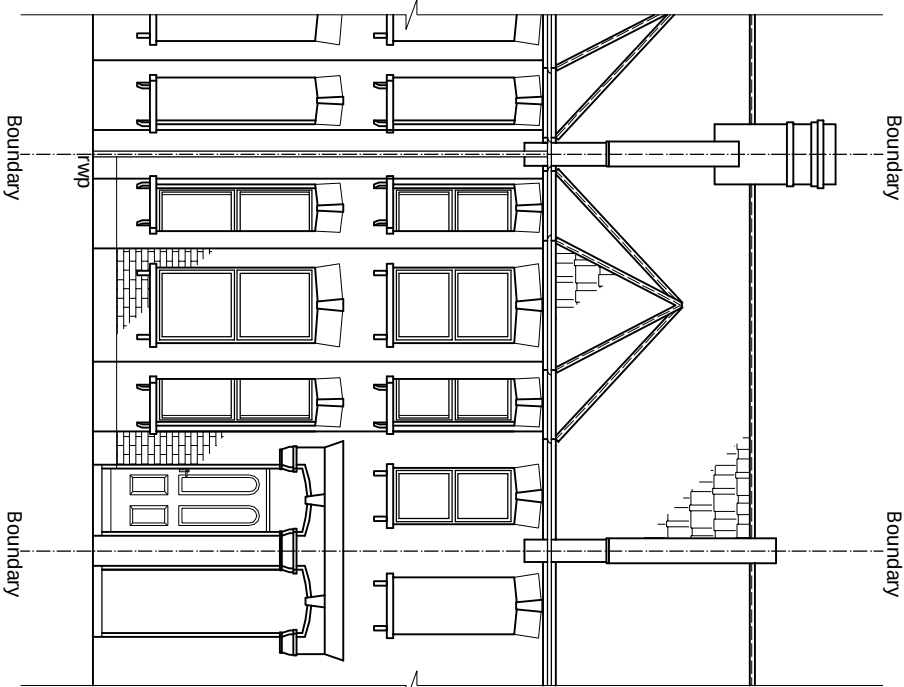

EXISTING FRONT ELEVATION

scale 1:100

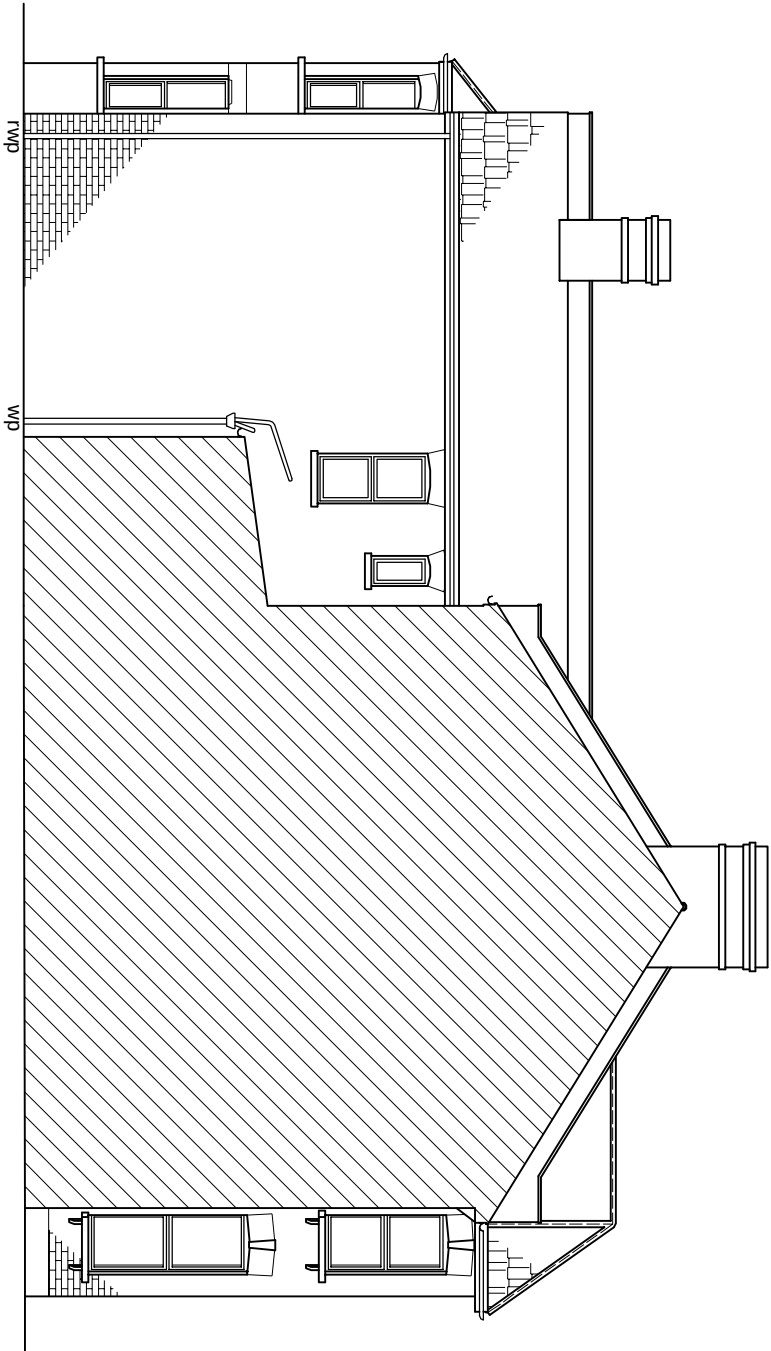

EXISTING SIDE ELEVATION

scale 1:100



GENERAL NOTES:

All dimensions are approximate. Construction details are indicative only. Actual construction method and details to be determined on site. All construction work on site to be reviewed and approved by building control and structural engineer before construction. Contractors' responsibility to ensure all works comply with building control. All structural and services design is indicative only. Please refer to structural engineers' drawings for structural design. Refer to structural engineer's drawings and consultants' drawings for details and setting out. All works relating to glazing and roof lights to be reviewed and approved by glazing contractor if required.

ALL STRUCTURAL ELEMENTS (such as beams, lintels, joists, rafters, columns, walls, foundations and etc.) SHOWN ON DRAWINGS ARE ONLY INDICATIVE. THEY ARE SUBJECTED TO FURTHER STRUCTURAL ENGINEER'S CONSIDERATION.

SITE ADDRESS

114 CARLINGFORD ROAD, SOUTH
TOTTENHAM, LONDON, N15 3ER

DRAWING TITLE

EXISTING DRAWINGS

DRAWN AT HEAD OFFICE


SCALE AS SHOWN @ A3 | 21. SEPT. 2022

DRAWING NO.

04.


REVISION

-

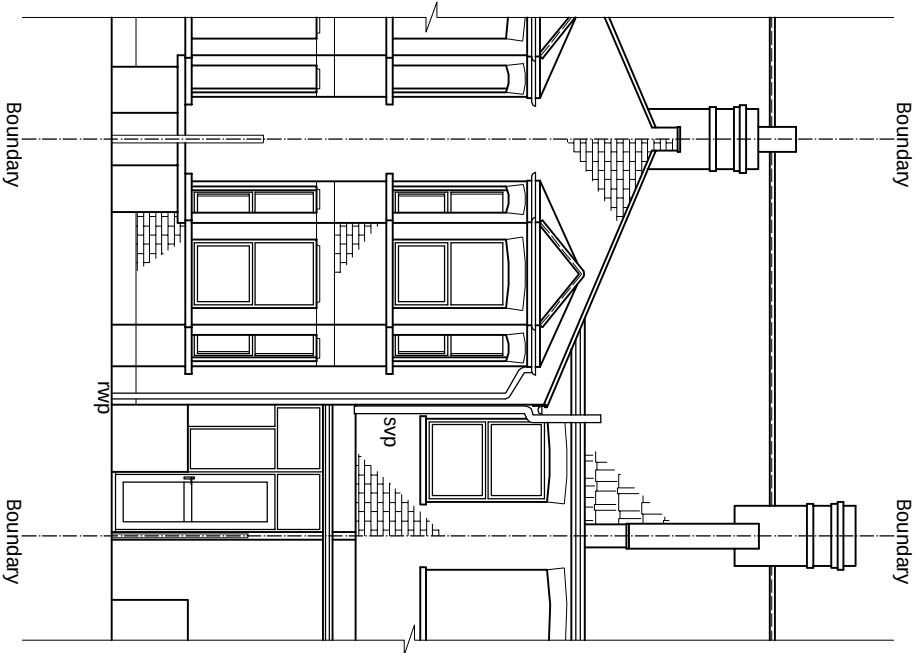

EXISTING REAR ELEVATION

scale 1:100

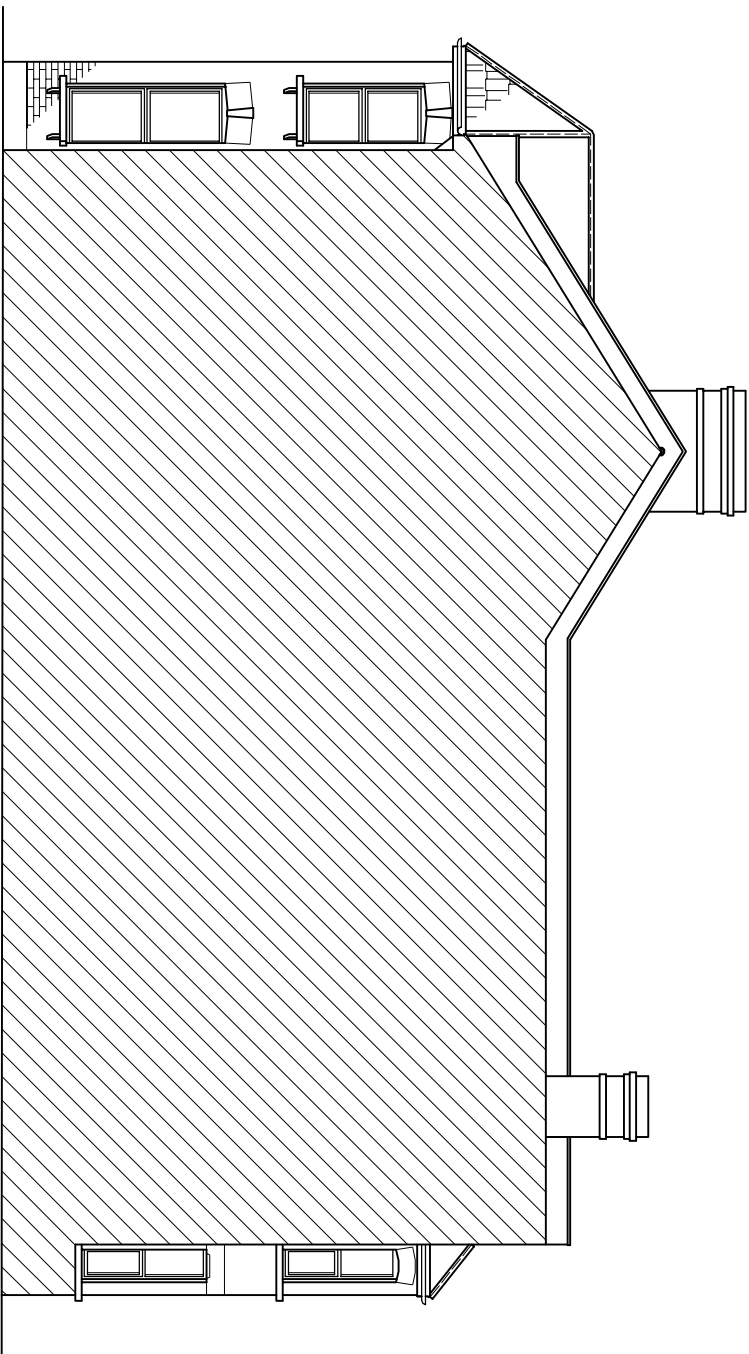

EXISTING Adj. SIDE ELEVATION

scale 1:100



GENERAL NOTES:


All dimensions are approximate. Construction details are indicative only. Actual construction method and details to be determined on site. All construction work on site to be reviewed and approved by building control and structural engineer before construction. Contractors' responsibility to ensure all works comply with building control. All structural and services design is indicative only. Please refer to structural engineers' drawings for structural design. Refer to structural engineer's drawings and consultants' drawings for details and setting out. All works relating to glazing and roof lights to be reviewed and approved by glazing contractor if required.

ALL STRUCTURAL ELEMENTS (such as beams, lintels, joists, rafters, columns, walls, foundations and etc.) SHOWN ON DRAWINGS ARE ONLY INDICATIVE. THEY ARE SUBJECTED TO FURTHER STRUCTURAL ENGINEER'S CONSIDERATION.

SITE ADDRESS		
114 CARLINGFORD ROAD, SOUTH TOTTENHAM, LONDON, N15 3ER		
DRAWING TITLE		
EXISTING DRAWINGS		
DRAWN AT	HEAD OFFICE	DRAWN BY
SCALE AS SHOWN	@ A3	21. SEPT. 2022
DRAWING NO.	REVISION	
05.	-	

New internal doors to have 10mm air gap to underside.

An inspection of the underground drainage was not possible on survey. Contractor should check drainage runs and invert levels prior to starting work on site and notify building control of results.
THE DRAINAGE SHOWN IS ASSUMED AND MUST BE VERIFIED BY THE CONTRACTOR.

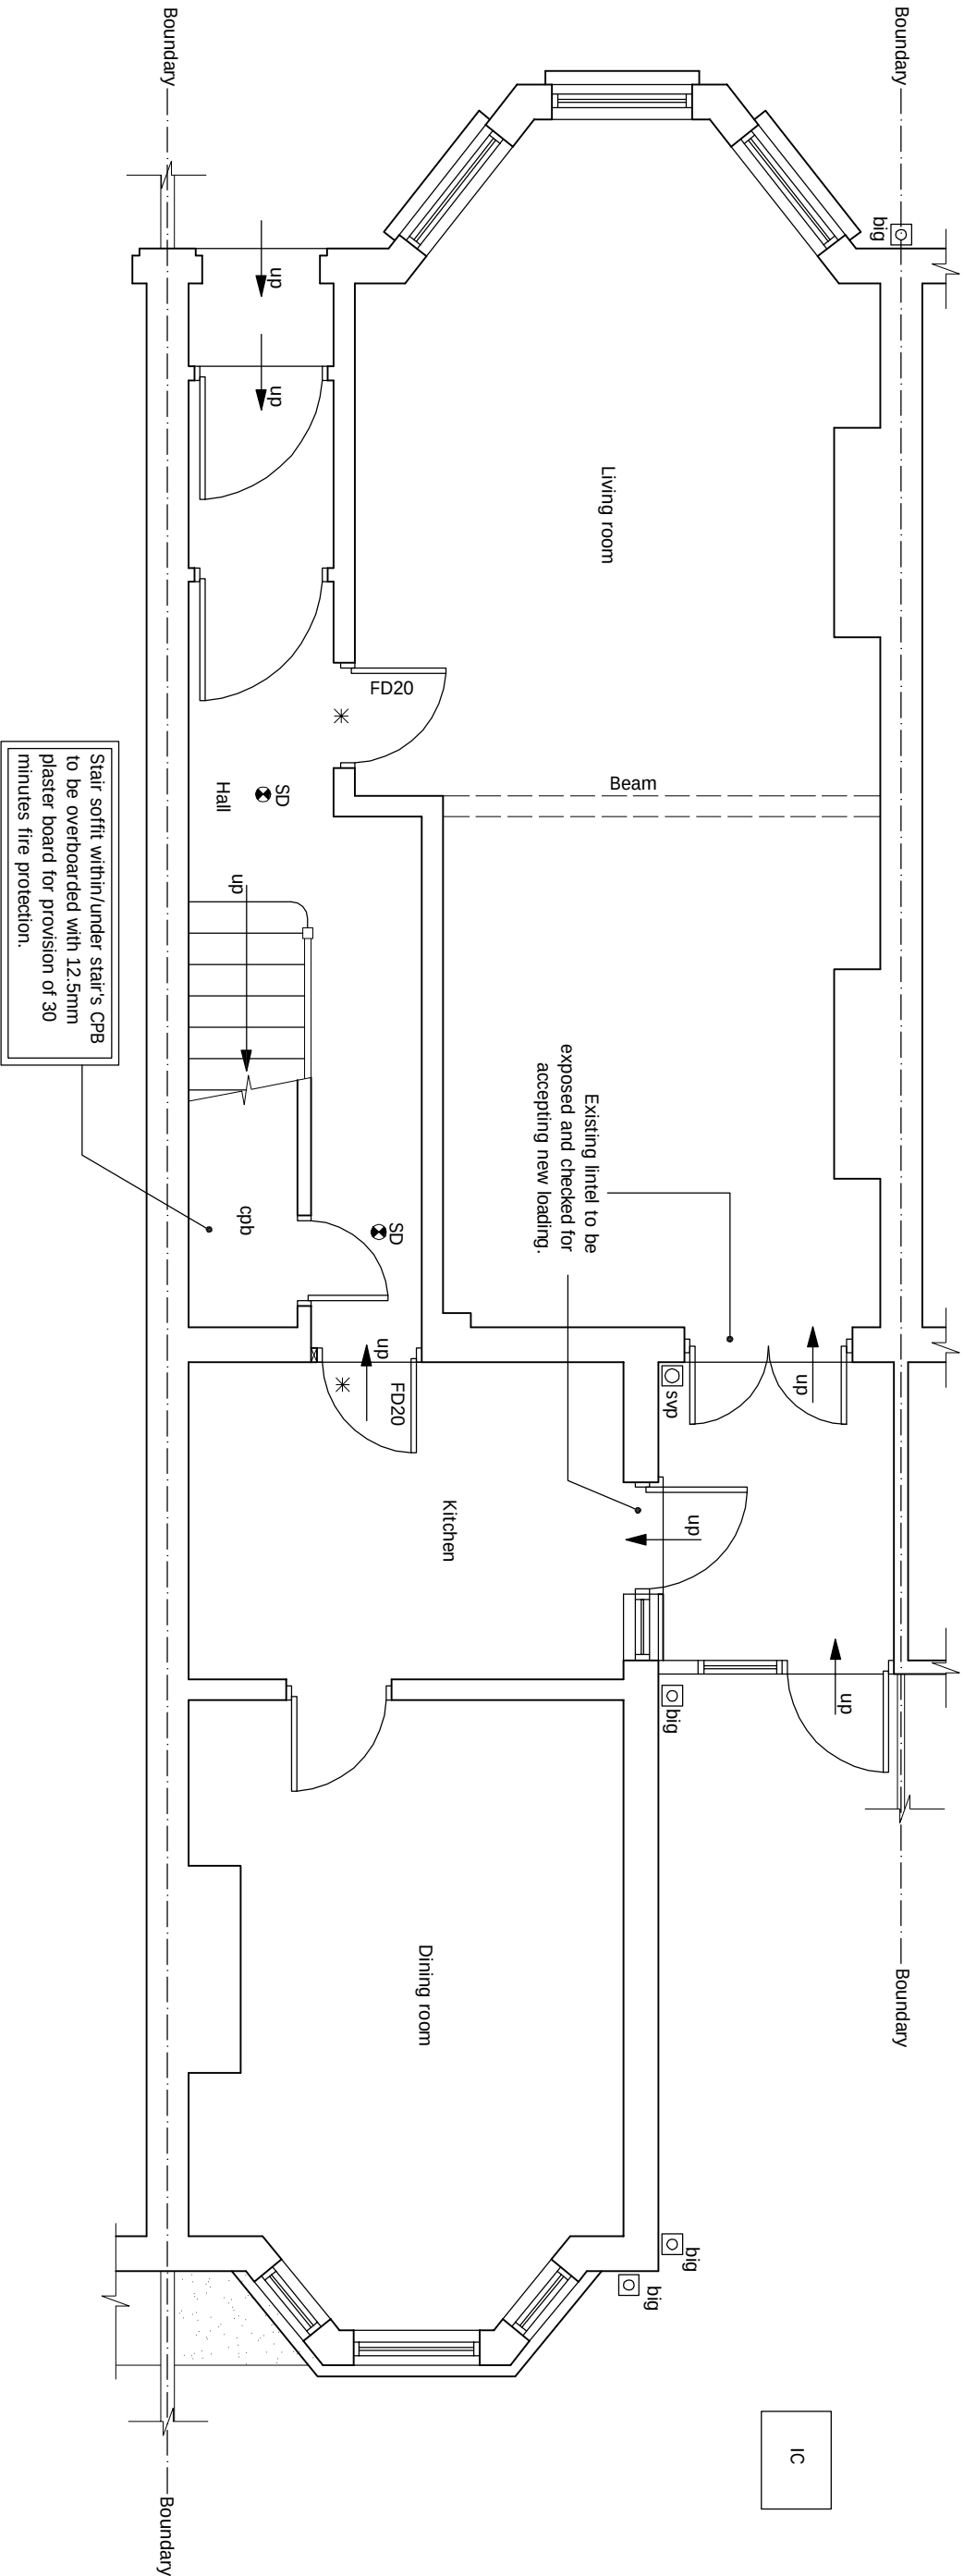

PROPOSED GROUND FLOOR PLAN

Scale 1:50



ALL STRUCTURAL ELEMENTS (such as beams, lintels, joists, rafters, columns, walls, foundations and etc.) SHOWN ON DRAWINGS ARE ONLY INDICATIVE. THEY ARE SUBJECT TO FURTHER STRUCTURAL ENGINEER'S CONSIDERATION.

GENERAL NOTES:

All dimensions are approximate. Construction details are indicative only. Actual construction method and details to be determined on site. All construction work on site to be reviewed and approved by building control and structural engineer before construction. Contractors' responsibility to ensure all works comply with building control. All structural and services design is indicative only. Please refer to structural engineers' drawings for structural design. Refer to structural engineer's drawings and consultants' drawings for details and setting out. All works relating to glazing and roof lights to be reviewed and approved by glazing contractor if required.

SITE ADDRESS

114 CARLINGFORD ROAD, SOUTH
TOTTENHAM, LONDON, N15 3ER

DRAWING TITLE

PROPOSED DRAWINGS

DRAWN AT HEAD OFFICE

DRAWN BY

SCALE AS SHOWN @ A3 | 21. SEPT. 2022


DRAWING NO.

06.

REVISION

-

New internal doors to have 10mm
air gap to underside.

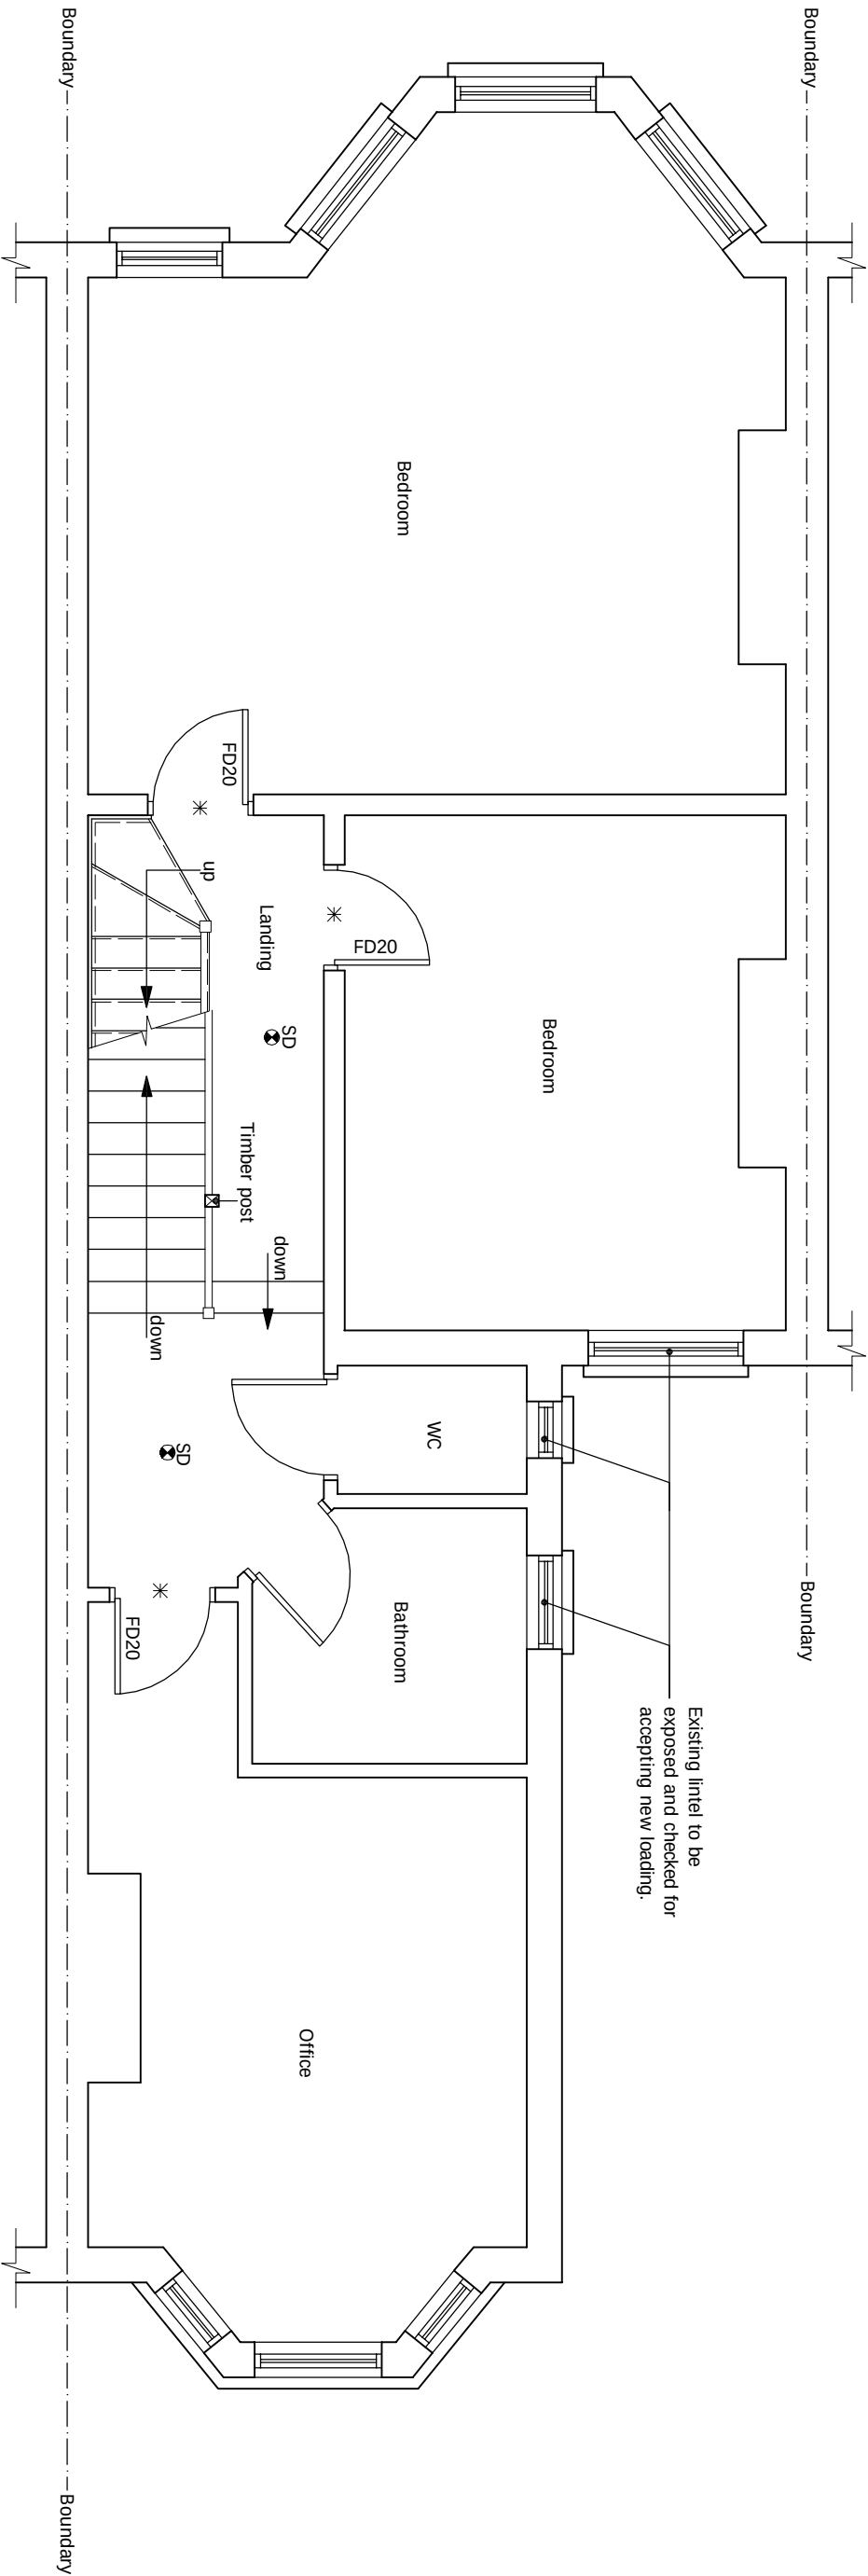

PROPOSED FIRST FLOOR PLAN

scale 1:50




GENERAL NOTES:

All dimensions are approximate. Construction details are indicative only. Actual construction method and details to be determined on site. All construction work on site to be reviewed and approved by building control and structural engineer before construction. Contractors' responsibility to ensure all works comply with building control. All structural and services design is indicative only. Please refer to structural engineers' drawings for structural design. Refer to structural engineer's drawings and consultants' drawings for details and setting out. All works relating to glazing and roof lights to be reviewed and approved by glazing contractor if required.

ALL STRUCTURAL ELEMENTS (such as beams, lintels, joists, rafters, columns, walls, foundations and etc.) SHOWN ON DRAWINGS ARE ONLY INDICATIVE. THEY ARE SUBJECTED TO FURTHER STRUCTURAL ENGINEER'S CONSIDERATION.

SITE ADDRESS		
114 CARLINGFORD ROAD, SOUTH TOTTENHAM, LONDON, N15 3ER		
DRAWING TITLE		
PROPOSED DRAWINGS		
DRAWN AT	HEAD OFFICE	DRAWN BY
SCALE	AS SHOWN	@ A3 21. SEPT. 2022
DRAWING NO.	REVISION	
07.	-	

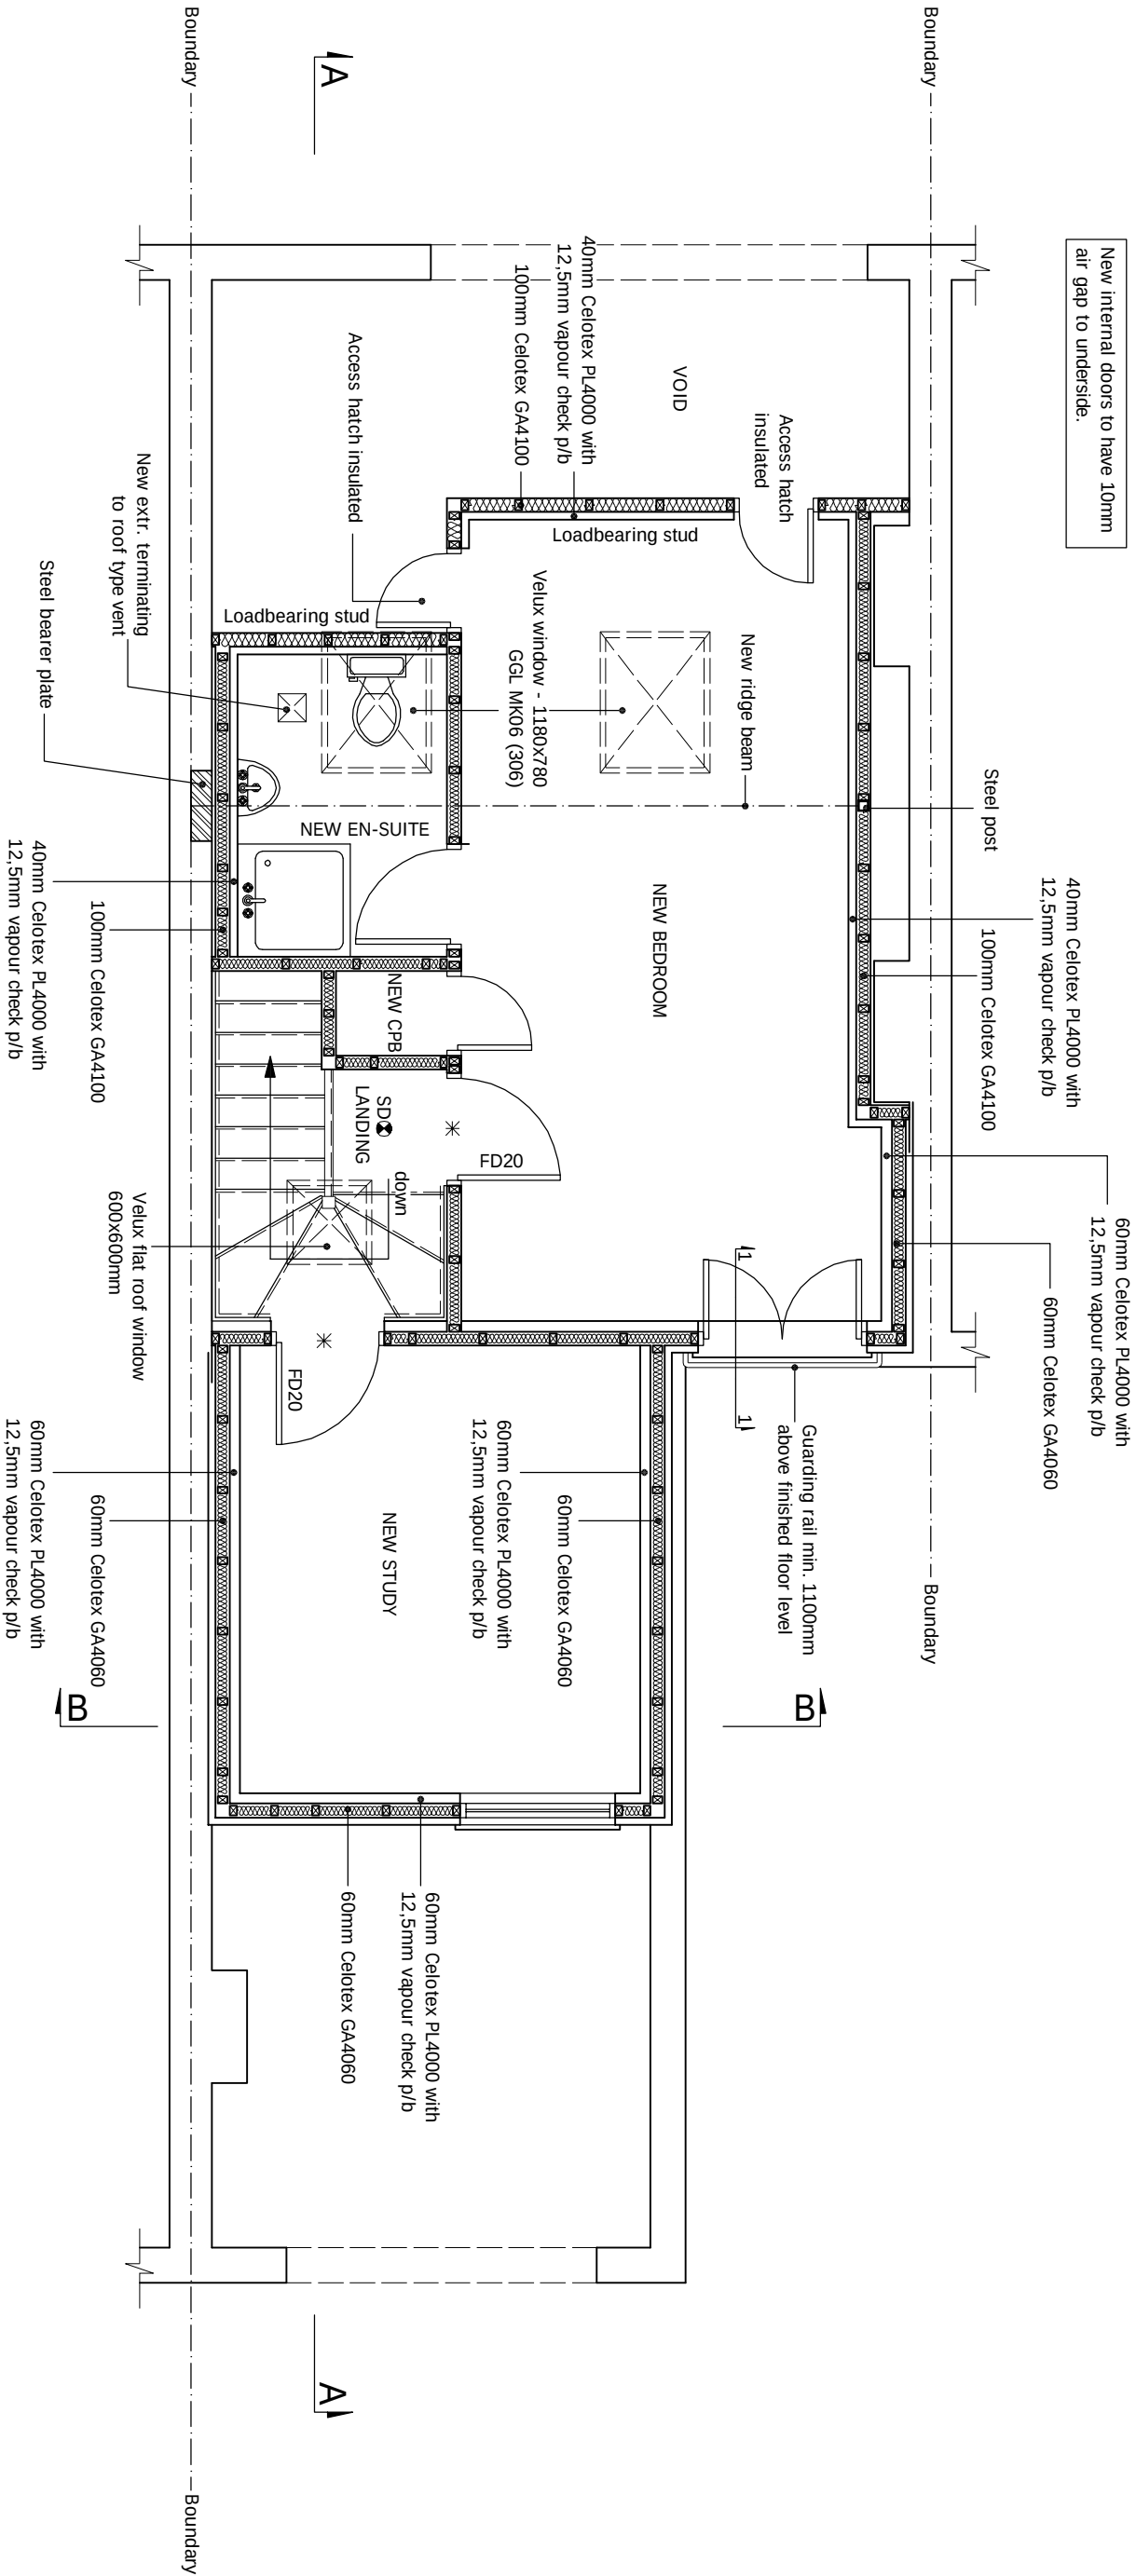

PROPOSED ATTIC FLOOR PLAN

scale 1:50



GENERAL NOTES:

All dimensions are approximate. Construction details are indicative only. Actual construction method and details to be determined on site. All construction work on site to be reviewed and approved by building control and structural engineer before construction. Contractors' responsibility to ensure all works comply with building control. All structural and services design is indicative only. Please refer to structural engineers' drawings for structural design. Refer to structural engineer's drawings and consultants' drawings for details and setting out. All works relating to glazing and roof lights to be reviewed and approved by glazing contractor if required.

ALL STRUCTURAL ELEMENTS (such as beams, lintels, joists, rafters, columns, walls, foundations and etc.) SHOWN ON DRAWINGS ARE ONLY INDICATIVE. THEY ARE SUBJECTED TO FURTHER STRUCTURAL ENGINEER'S CONSIDERATION.

SITE ADDRESS
114 CARLINGFORD ROAD, SOUTH
TOTTENHAM, LONDON, N15 3ER

DRAWING TITLE
PROPOSED DRAWINGS

DRAWN AT HEAD OFFICE


SCALE AS SHOWN @ A3 | 21. SEPT. 2022

DRAWING NO.

08.

REVISION

-

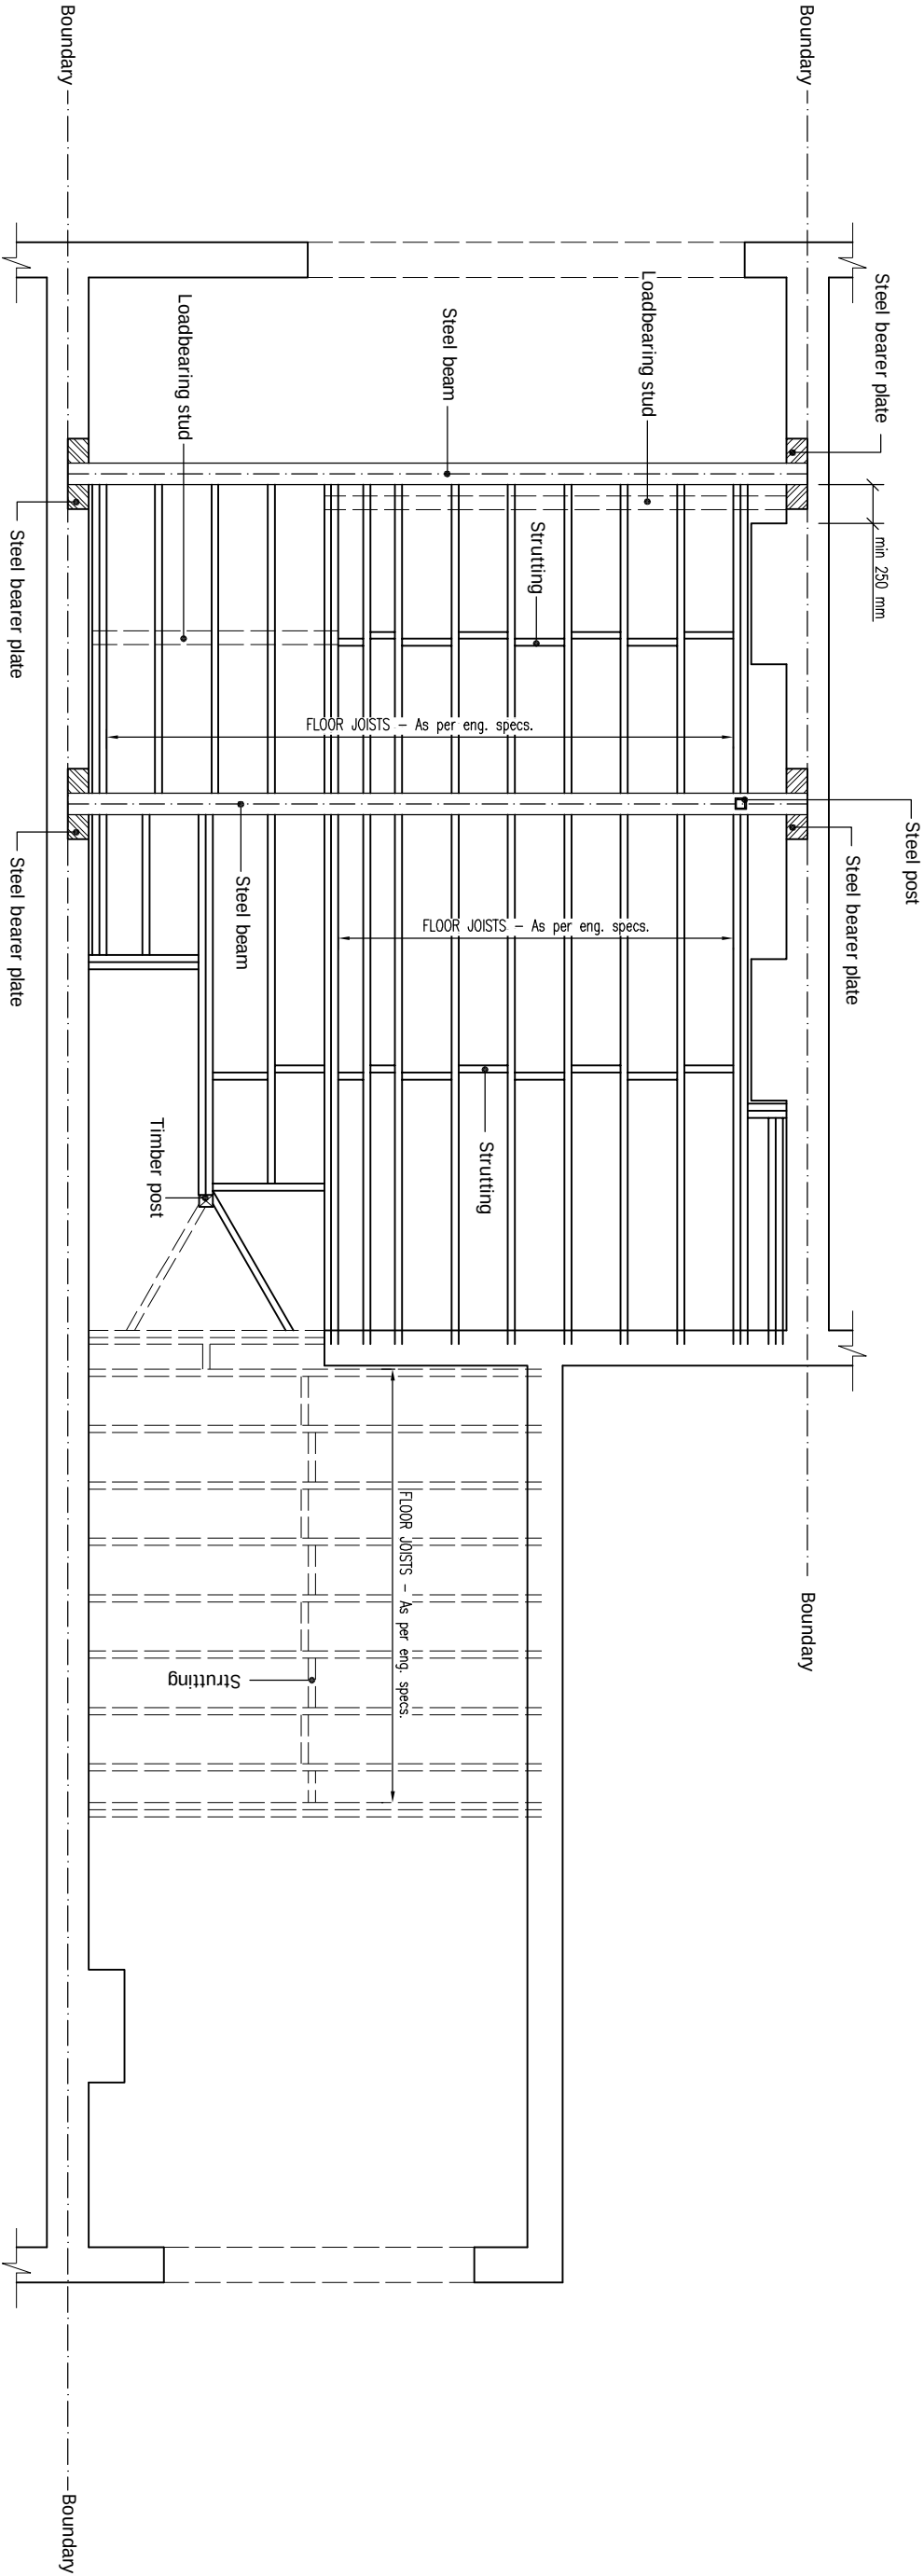

STEEL WORK AND JOISTS LAYOUT

scale 1:50




GENERAL NOTES:

All dimensions are approximate. Construction details are indicative only. Actual construction method and details to be determined on site. All construction work on site to be reviewed and approved by building control and structural engineer before construction. Contractors' responsibility to ensure all works comply with building control.


All structural and services design is indicative only. Please refer to structural engineers' drawings for structural design. Refer to structural engineer's drawings and consultants' drawings for details and setting out. All works relating to glazing and roof lights to be reviewed and approved by glazing contractor if required.

ALL STRUCTURAL ELEMENTS (such as beams, lintels, joists, rafters, columns, walls, foundations and etc.) SHOWN ON DRAWINGS ARE ONLY INDICATIVE. THEY ARE SUBJECT TO FURTHER STRUCTURAL ENGINEER'S CONSIDERATION.

SITE ADDRESS			114 CARLINGFORD ROAD, SOUTH TOTTENHAM, LONDON, N15 3ER	
DRAWING TITLE			PROPOSED DRAWINGS	
DRAWN AT		HEAD OFFICE		DRAWN BY
SCALE		AS SHOWN		@ A3 21. SEPT. 2022
DRAWING NO.		09.		REVISION

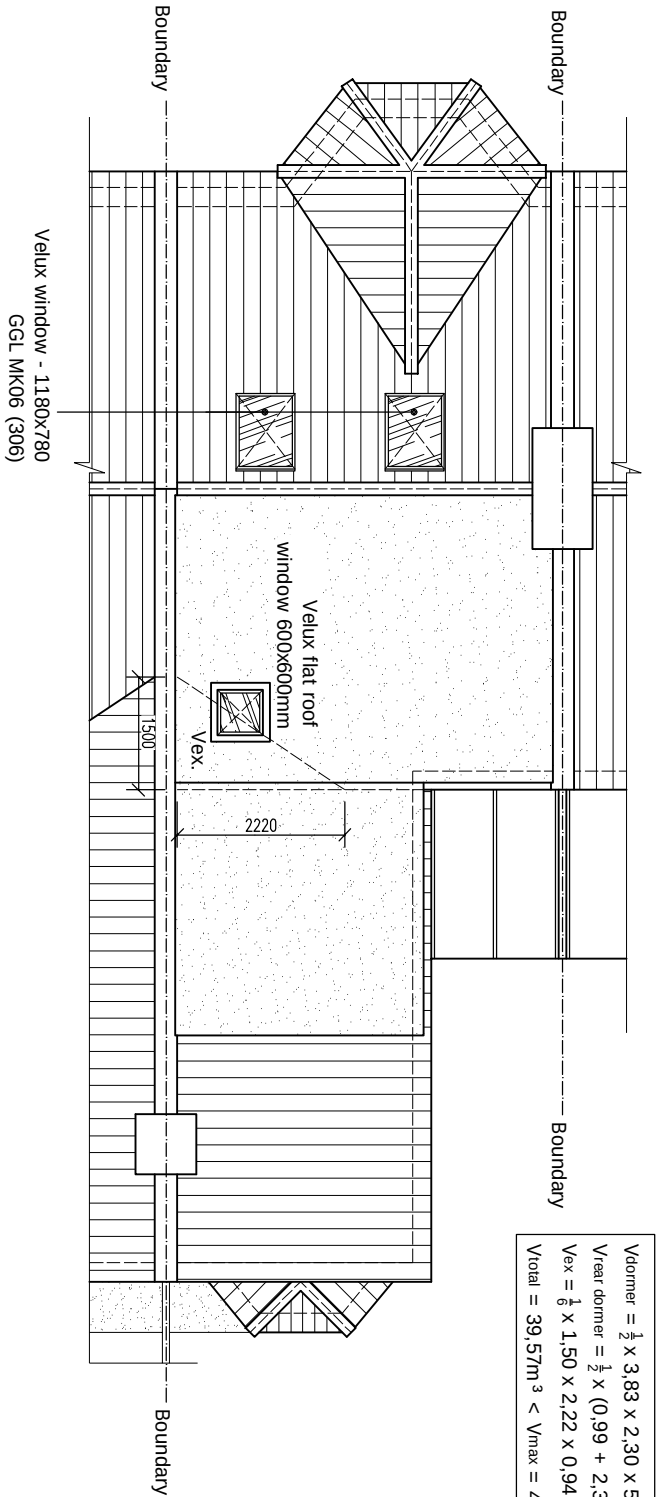

$$V_{\text{dormer}} = \frac{1}{2} \times 3.83 \times 2.30 \times 5.00 = 22.02\text{m}^3$$
$$V_{\text{rear dormer}} = \frac{1}{2} \times (0.99 + 2.32) \times 3.26 \times 3.35 = 18.07\text{m}^3$$
$$V_{\text{ex}} = \frac{1}{6} \times 1.50 \times 2.22 \times 0.94 = 0.52\text{m}^3$$
$$V_{\text{total}} = 39.57\text{m}^3 < V_{\text{max}} = 40\text{m}^3$$

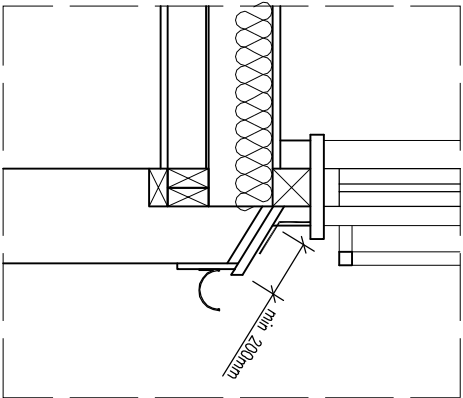


PROPOSED ROOF PLAN

scale 1:100


DETAIL 1-1

scale 1:20

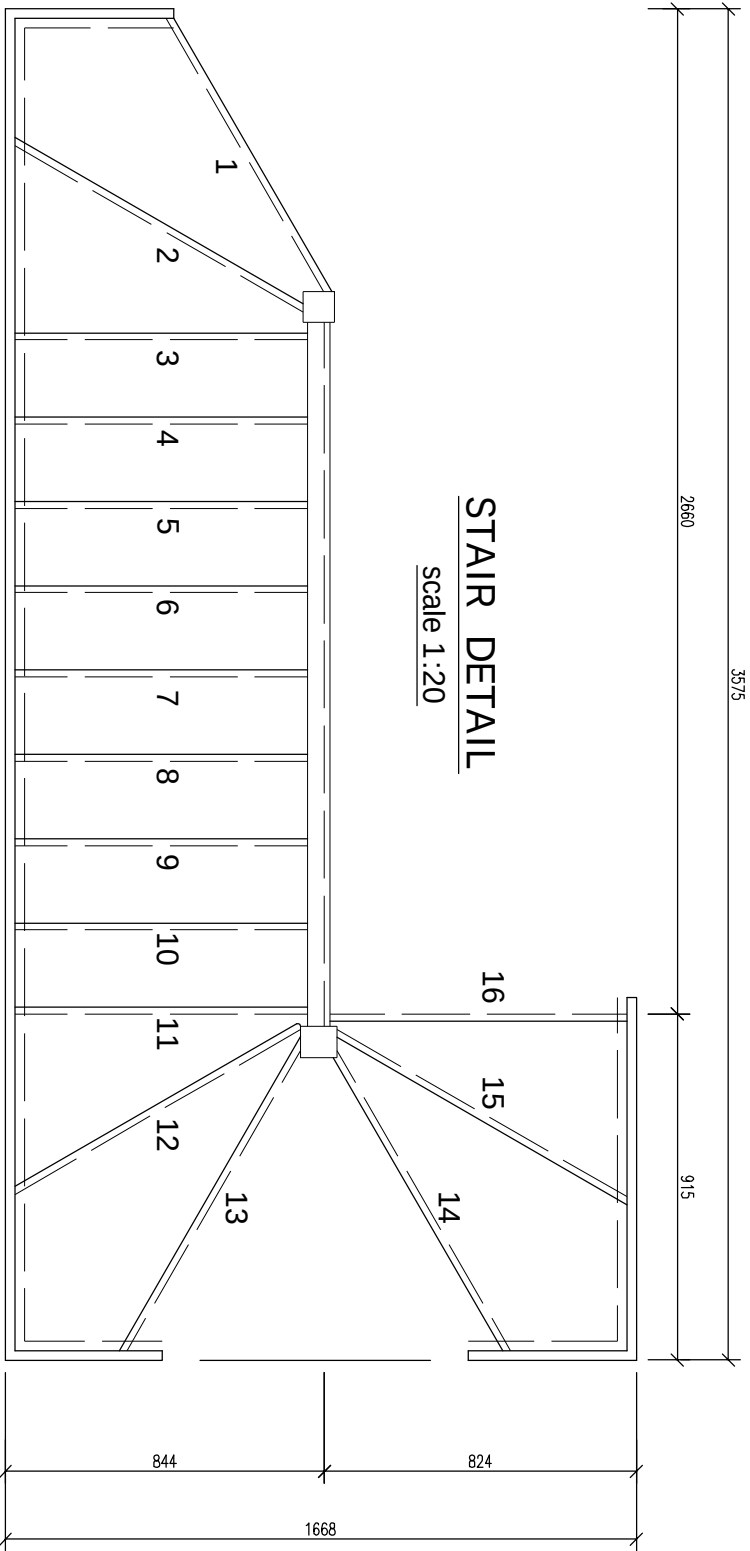

STAIR DETAIL

scale 1:20

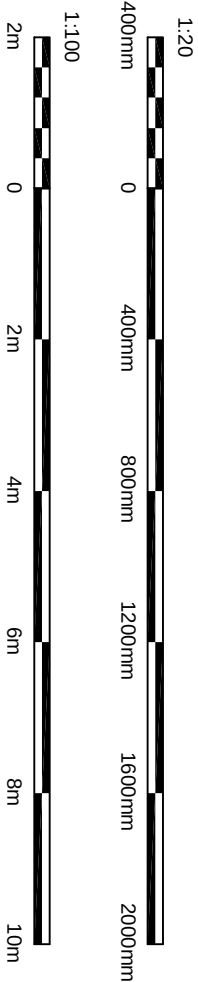


GENERAL NOTES:

All dimensions are approximate. Construction details are indicative only. Actual construction method and details to be determined on site. All construction work on site to be reviewed and approved by building control and structural engineer before construction. Contractors' responsibility to ensure all works comply with building control. All structural and services design is indicative only. Please refer to structural engineers' drawings for structural design. Refer to structural engineer's drawings and consultants' drawings for details and setting out. All works relating to glazing and roof lights to be reviewed and approved by glazing contractor if required.

ALL STRUCTURAL ELEMENTS (such as beams, lintels, joists, rafters, columns, walls, foundations and etc.) SHOWN ON DRAWINGS ARE ONLY INDICATIVE. THEY ARE SUBJECTED TO FURTHER STRUCTURAL ENGINEER'S CONSIDERATION.

SITE ADDRESS		
114 CARLINGFORD ROAD, SOUTH TOTTENHAM, LONDON, N15 3ER		
DRAWING TITLE		
PROPOSED DRAWINGS		
DRAWN AT	HEAD OFFICE	DRAWN BY
SCALE AS SHOWN	@ A3	21. SEPT. 2022
DRAWING NO.	REVISION	
10.	-	

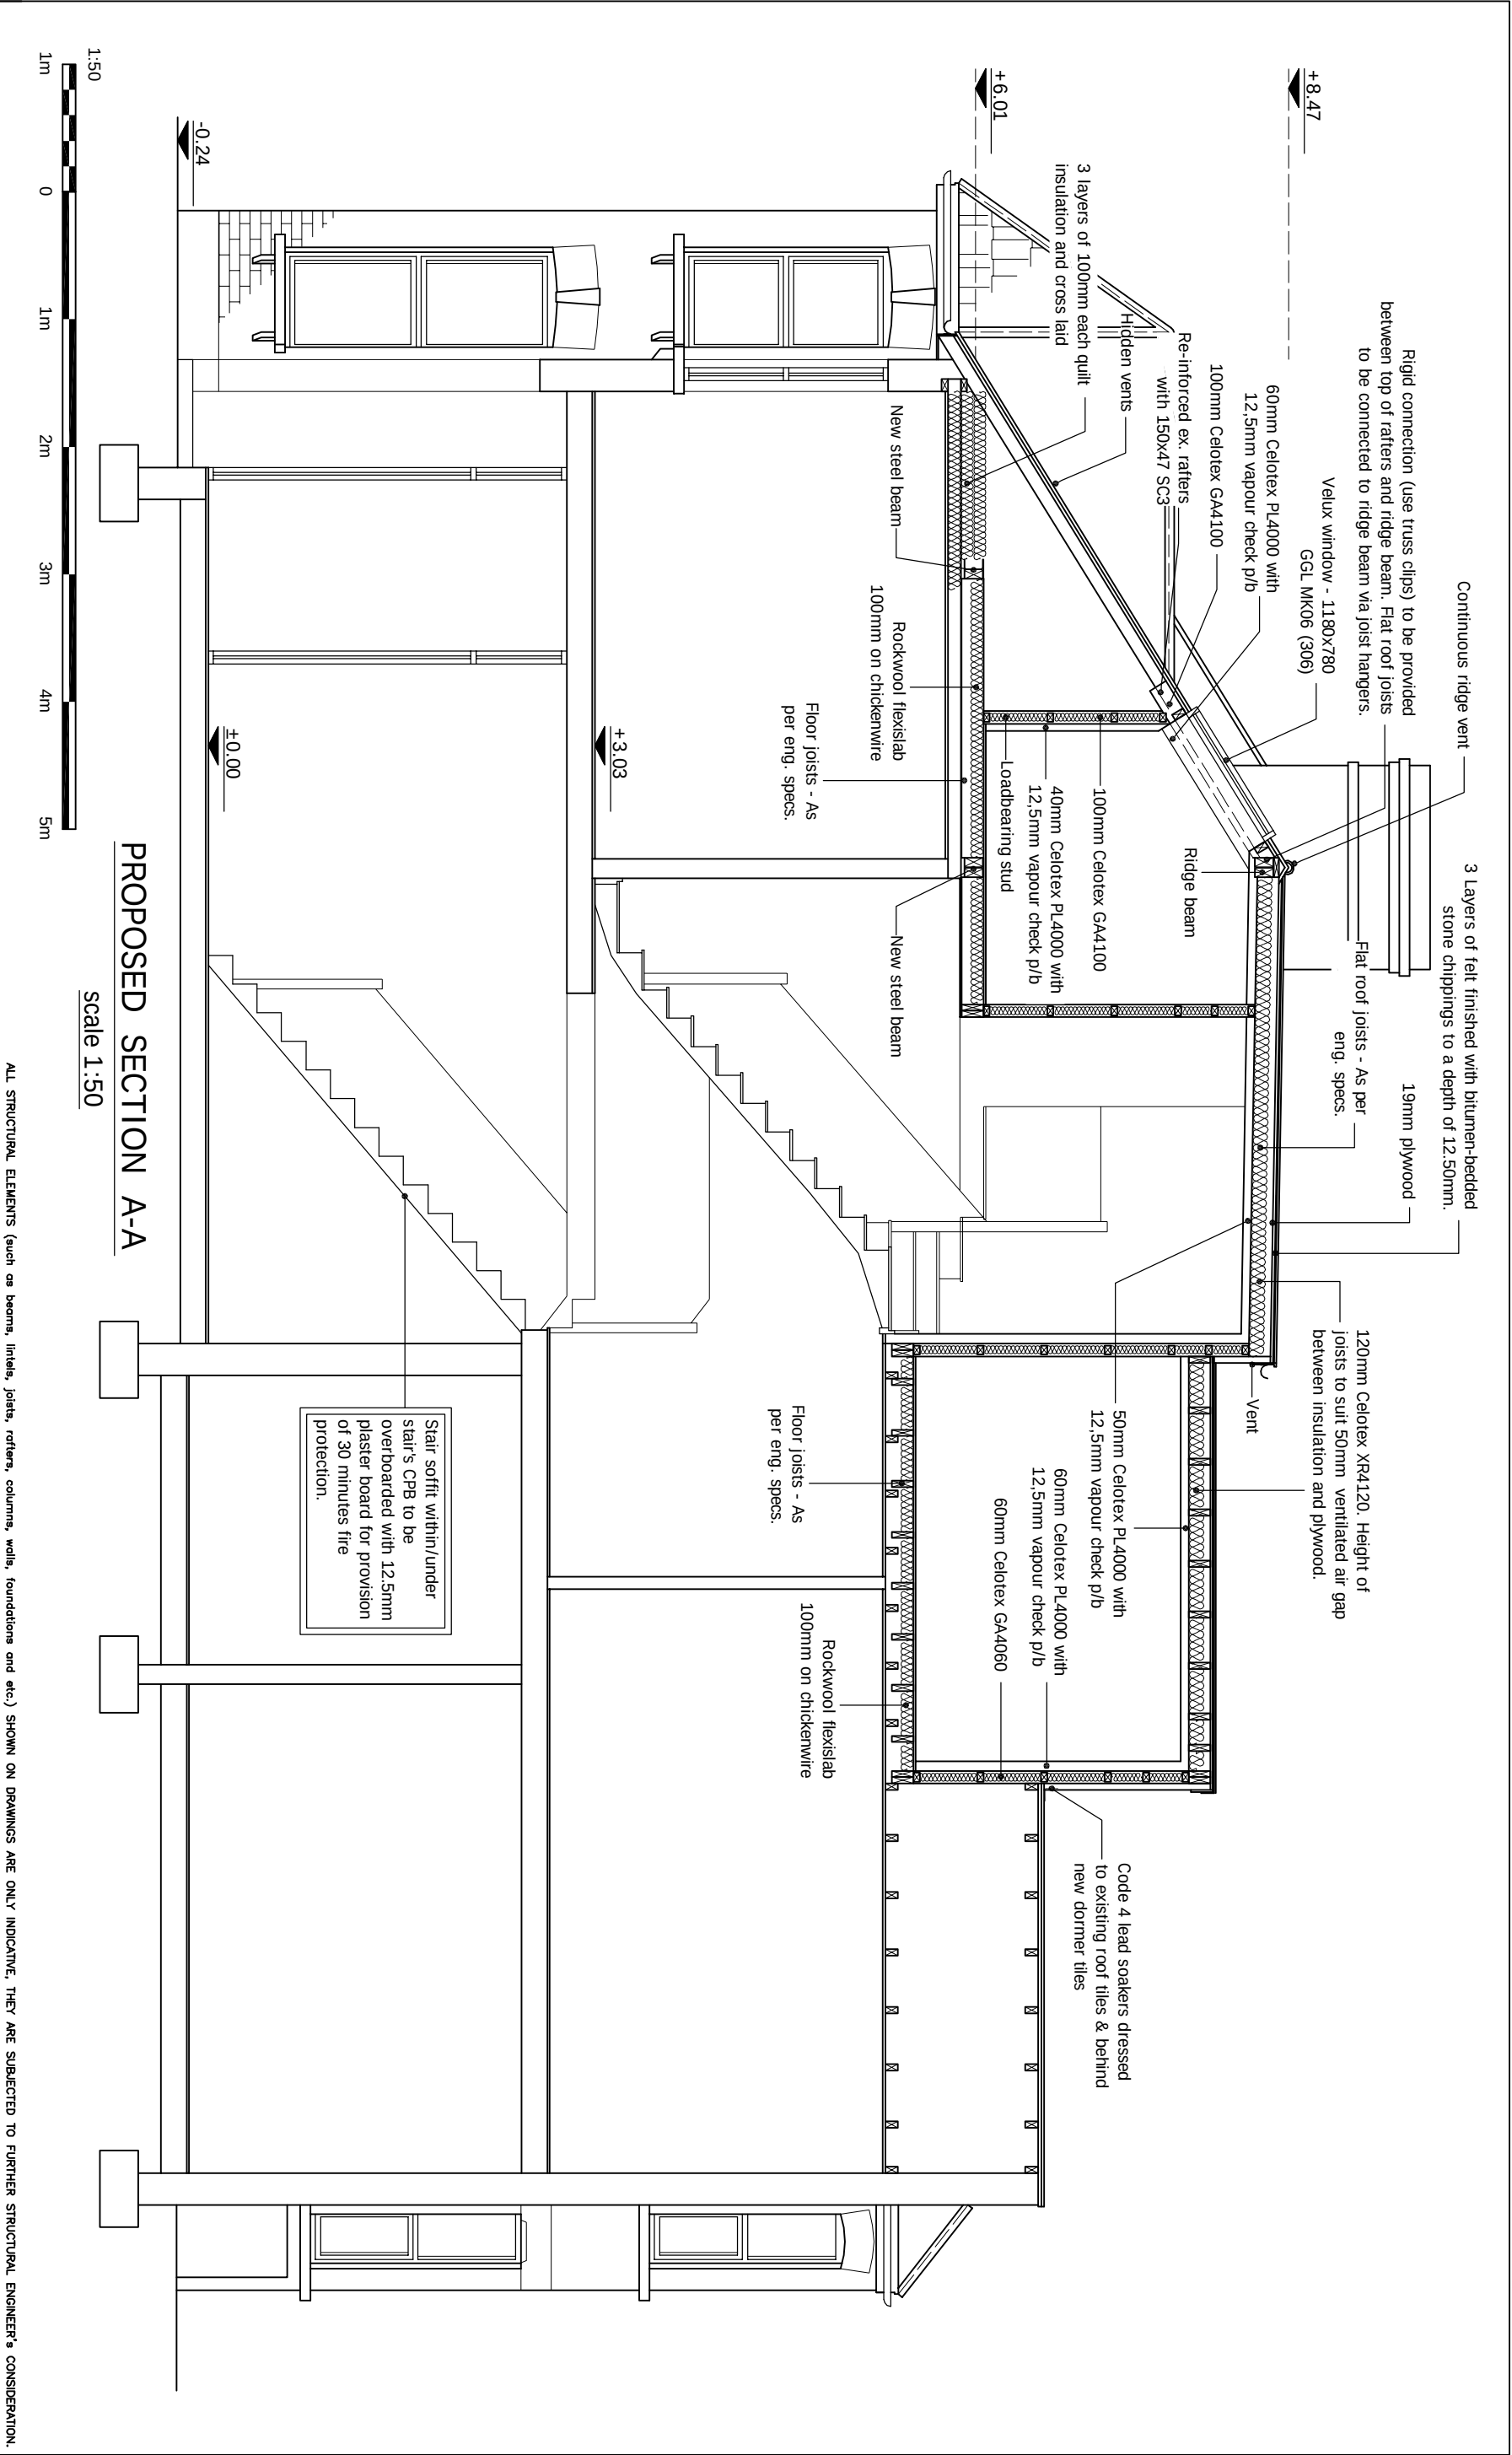


GENERAL NOTES:

All dimensions are approximate. Construction details are indicative only. Actual construction method and details to be determined on site. All construction work on site to be reviewed and approved by building control and structural engineer before construction. Contractors' responsibility to ensure all works comply with building control.

All structural and services design is indicative only. Please refer to structural engineers' drawings for structural design. Refer to structural engineer's drawings and consultants' drawings for details and setting out. All works relating to glazing and roof lights to be reviewed and approved by glazing contractor if required.

ALL STRUCTURAL ELEMENTS (such as beams, lintels, joists, rafters, columns, walls, foundations and etc.) SHOWN ON DRAWINGS ARE ONLY INDICATIVE. THEY ARE SUBJECTED TO FURTHER STRUCTURAL ENGINEER'S CONSIDERATION.


SITE ADDRESS			114 CARLINGFORD ROAD, SOUTH TOTTENHAM, LONDON, N15 3ER
DRAWING TITLE			PROPOSED DRAWINGS
DRAWN AT	HEAD OFFICE	DRAWN BY	
SCALE	AS SHOWN	@ A3	21. SEPT. 2022
DRAWING NO.	REVISION		
11.	-		

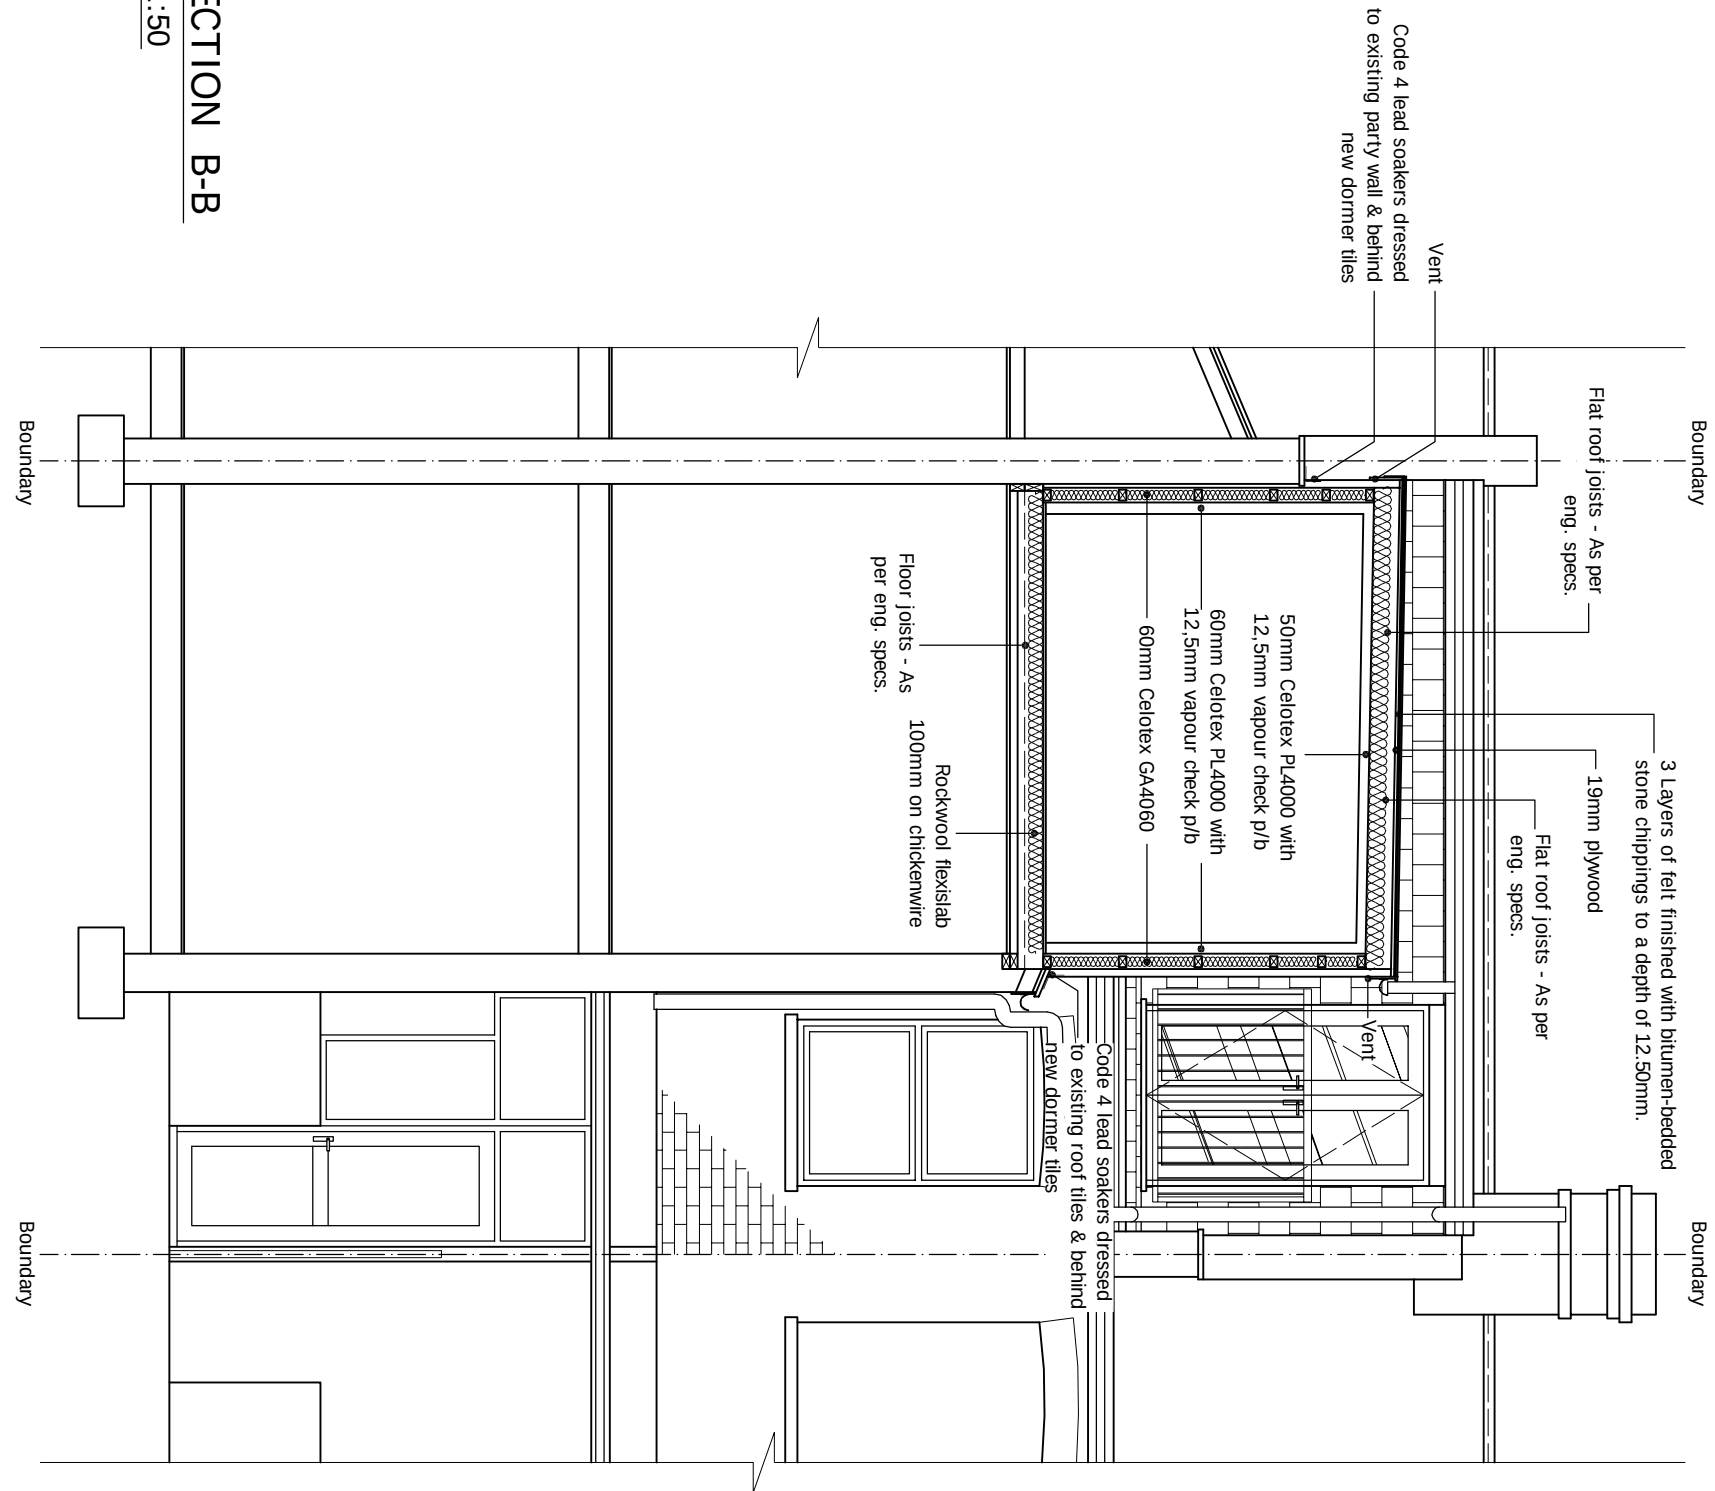

ALL STRUCTURAL ELEMENTS (such as beams, lintels, joists, rafters, columns, walls, foundations and etc.) SHOWN ON DRAWINGS ARE ONLY INDICATIVE. THEY ARE SUBJECTED TO FURTHER STRUCTURAL ENGINEER'S CONSIDERATION.

GENERAL NOTES:
All dimensions are approximate. Construction details are indicative only. Actual construction method and details to be determined on site. All construction work on site to be reviewed and approved by building control and structural engineer before construction. Contractors' responsibility to ensure all works comply with building control. All structural and services design is indicative only. Please refer to structural engineers' drawings for structural design. Refer to structural engineer's drawings and consultants' drawings for details and setting out. All works relating to glazing and roof lights to be reviewed and approved by glazing contractor if required.

SITE ADDRESS		
114 CARLINGFORD ROAD, SOUTH TOTTENHAM, LONDON, N15 3ER		
DRAWING TITLE		
PROPOSED DRAWINGS		
DRAWN AT	HEAD OFFICE	DRAWN BY
SCALE	AS SHOWN	@ A3 21. SEPT. 2022
DRAWING NO.	REVISION	
12.	-	

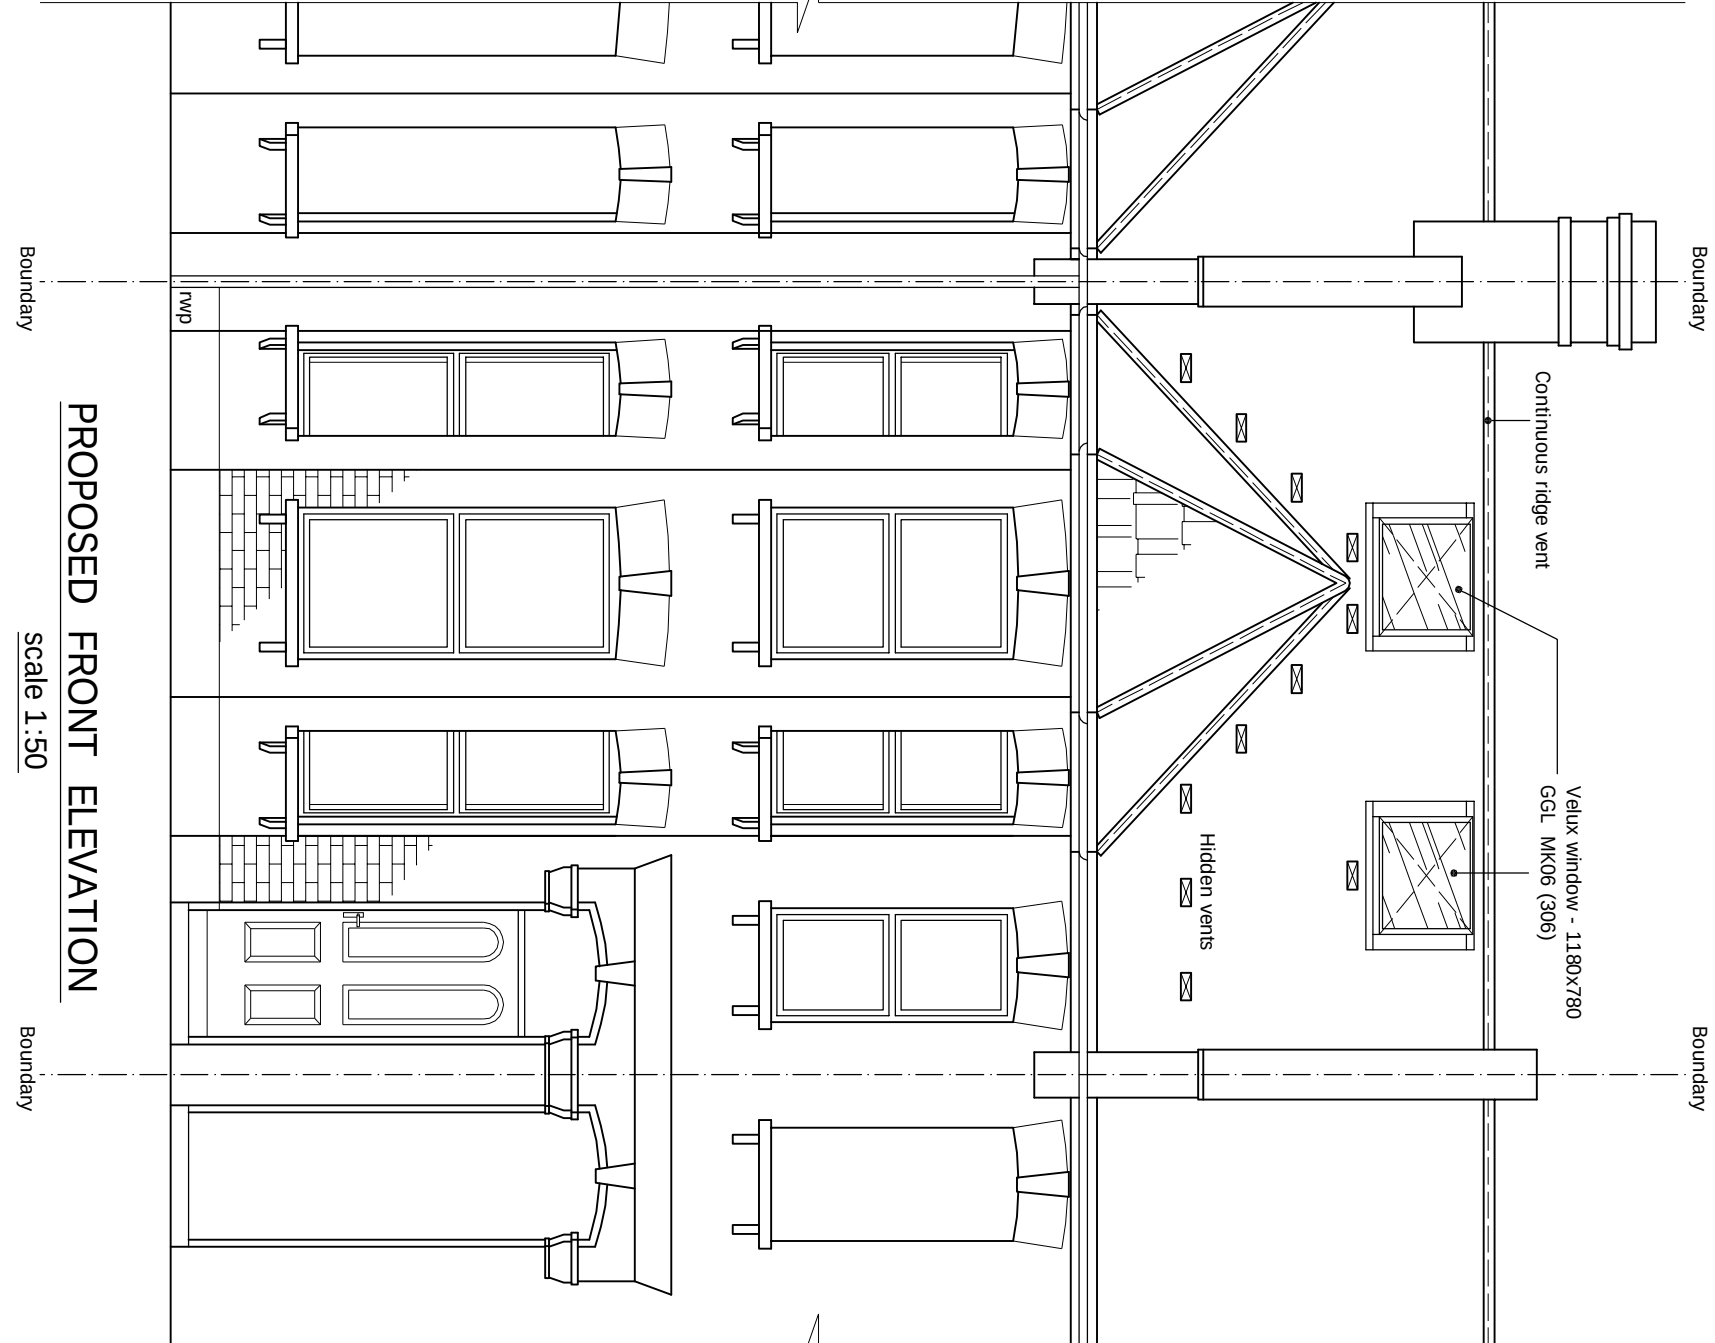

ALL STRUCTURAL ELEMENTS (such as beams, inlets, joists, rafters, columns, walls, foundations and etc.) SHOWN ON DRAWINGS ARE ONLY INDICATIVE. THEY ARE SUBJECTED TO FURTHER STRUCTURAL ENGINEER'S CONSIDERATION.


GENERAL NOTES:

All dimensions are approximate. Construction details are indicative only. Actual construction method and details to be determined on site. All construction work on site to be reviewed and approved by building control and structural engineer before construction. Contractors' responsibility to ensure all works comply with building control.

All structural and services design is indicative only. Please refer to structural engineers' drawings for structural design. Refer to structural engineer's drawings and consultants' drawings for details and setting out. All works relating to glazing and roof lights to be reviewed and approved by glazing contractor if required.

SITE ADDRESS		
114 CARLINGFORD ROAD, SOUTH TOTTENHAM, LONDON, N15 3ER		
DRAWING TITLE		
PROPOSED DRAWINGS		
DRAWN AT	HEAD OFFICE	
SCALE AS SHOWN	@ A3	21. SEPT. 2022
DRAWING NO.	REVISION	
13.	-	

Vdormer = $\frac{1}{2} \times 3.83 \times 2.30 \times 5.00 = 22.02\text{m}^3$
Vrear dormer = $\frac{1}{2} \times (0.99 + 2.32) \times 3.26 \times 3.35 = 18.07\text{m}^3$
Vex = $\frac{1}{6} \times 1.50 \times 2.22 \times 0.94 = 0.52\text{m}^3$
Vtotal = $39.57\text{m}^3 < V_{\text{max}} = 40\text{m}^3$

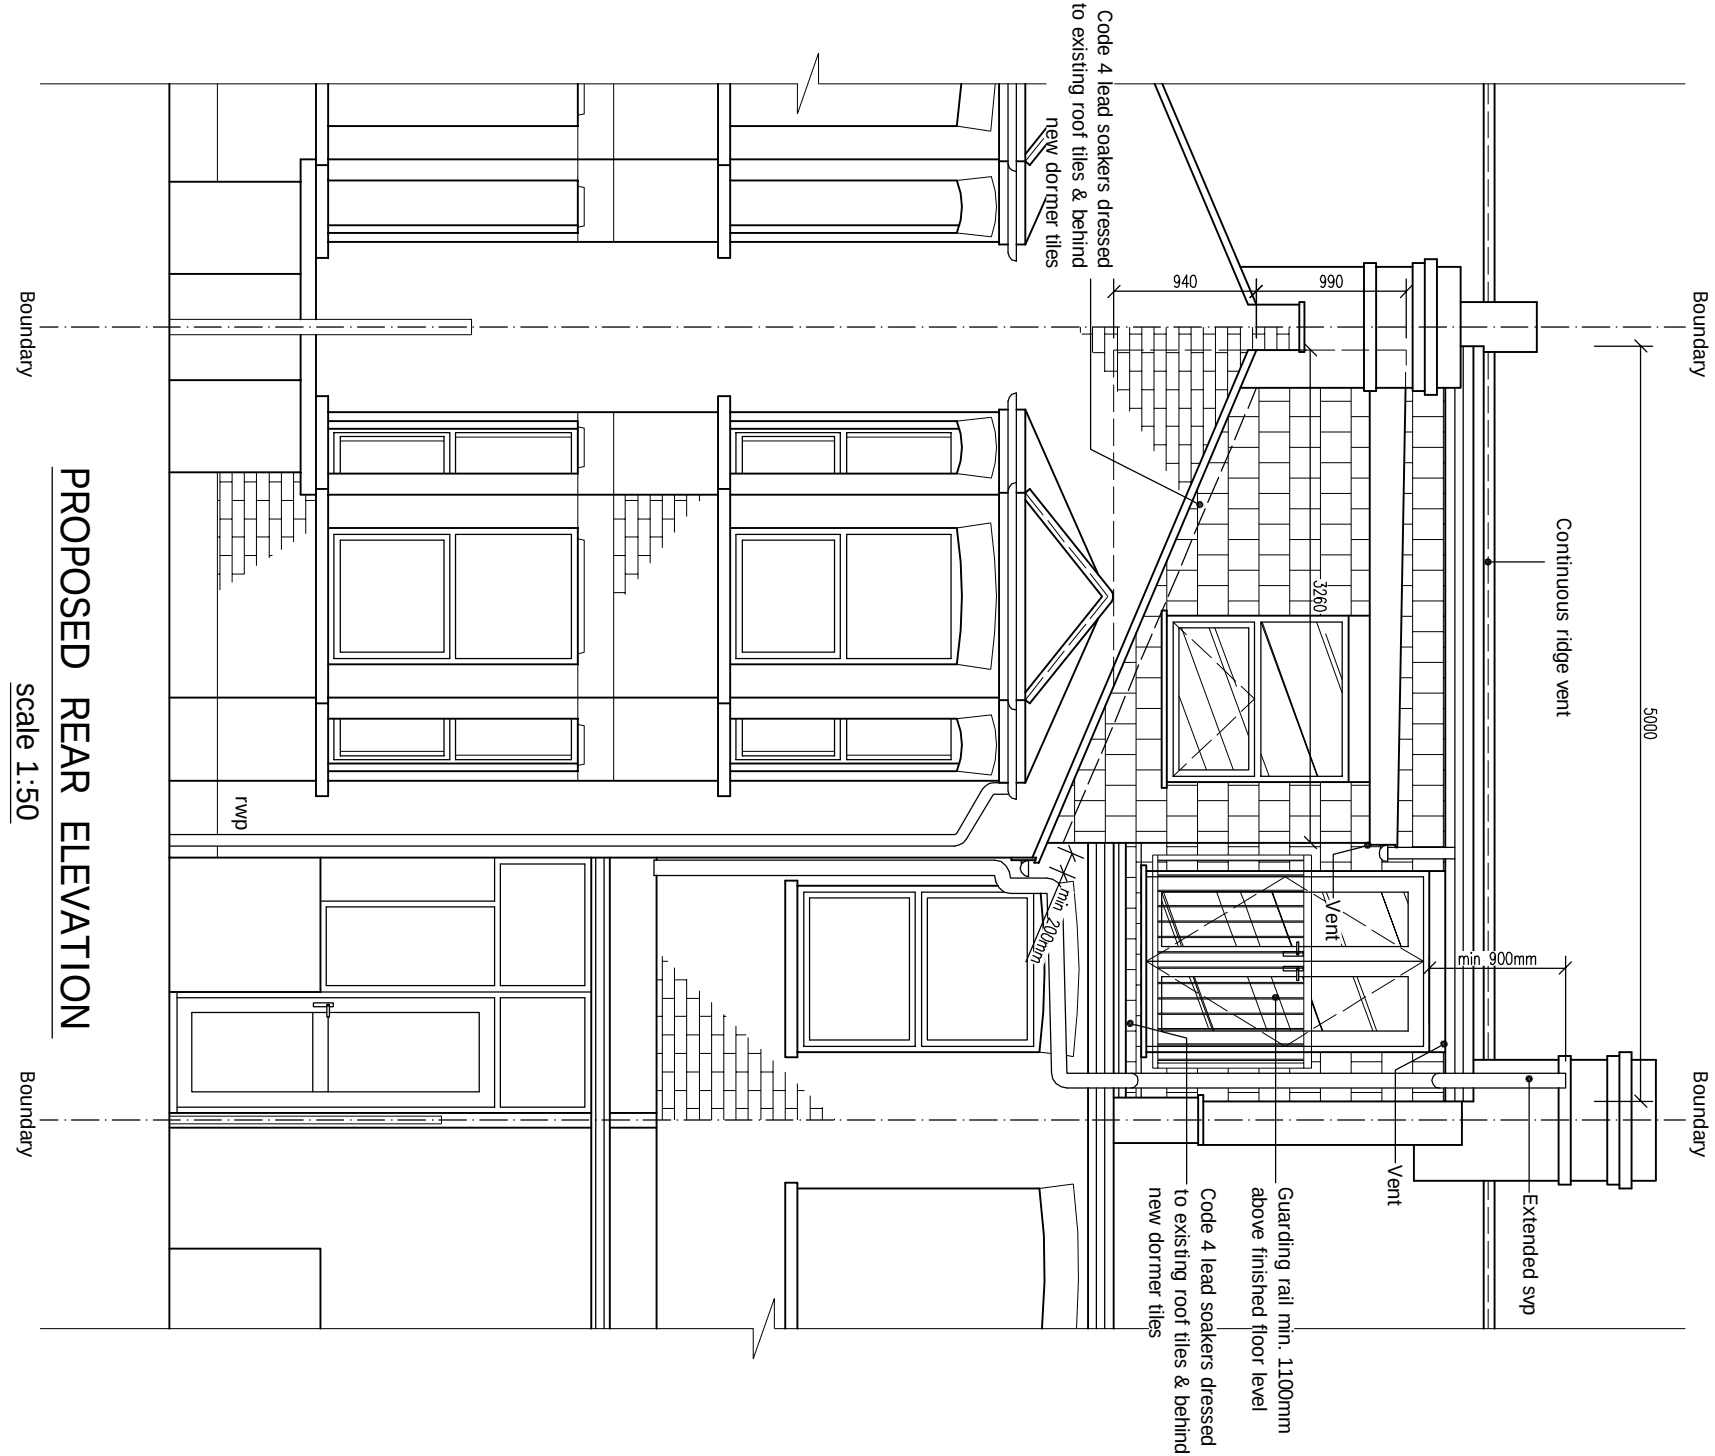



PROPOSED REAR ELEVATION
scale 1:50

ALL STRUCTURAL ELEMENTS (such as beams, lintels, joists, rafters, columns, walls, foundations and etc.) SHOWN ON DRAWINGS ARE ONLY INDICATIVE. THEY ARE SUBJECTED TO FURTHER STRUCTURAL ENGINEER'S CONSIDERATION.

GENERAL NOTES:
All dimensions are approximate. Construction details are indicative only. Actual construction method and details to be determined on site. All construction work on site to be reviewed and approved by building control and structural engineer before construction. Contractors' responsibility to ensure all works comply with building control. All structural and services design is indicative only. Please refer to structural engineers' drawings for structural design. Refer to structural engineer's drawings and consultants' drawings for details and setting out. All works relating to glazing and roof lights to be reviewed and approved by glazing contractor if required.

SITE ADDRESS		
114 CARLINGFORD ROAD, SOUTH TOTTENHAM, LONDON, N15 3ER		
DRAWING TITLE		
PROPOSED DRAWINGS		
DRAWN AT	HEAD OFFICE	DRAWN BY
SCALE	as shown	@ A3 21. SEPT. 2022
DRAWING NO.	REVISION	
14.	-	

Vdormer = $\frac{1}{2} \times 3,83 \times 2,30 \times 5,00 = 22,02m^3$
Vreat dormer = $\frac{1}{2} \times (0,99 + 2,32) \times 3,26 \times 3,35 = 18,07m^3$
Vex = $\frac{1}{6} \times 1,50 \times 2,22 \times 0,94 = 0,52m^3$
Vtotal = 39,57m³ < Vmax = 40m³

 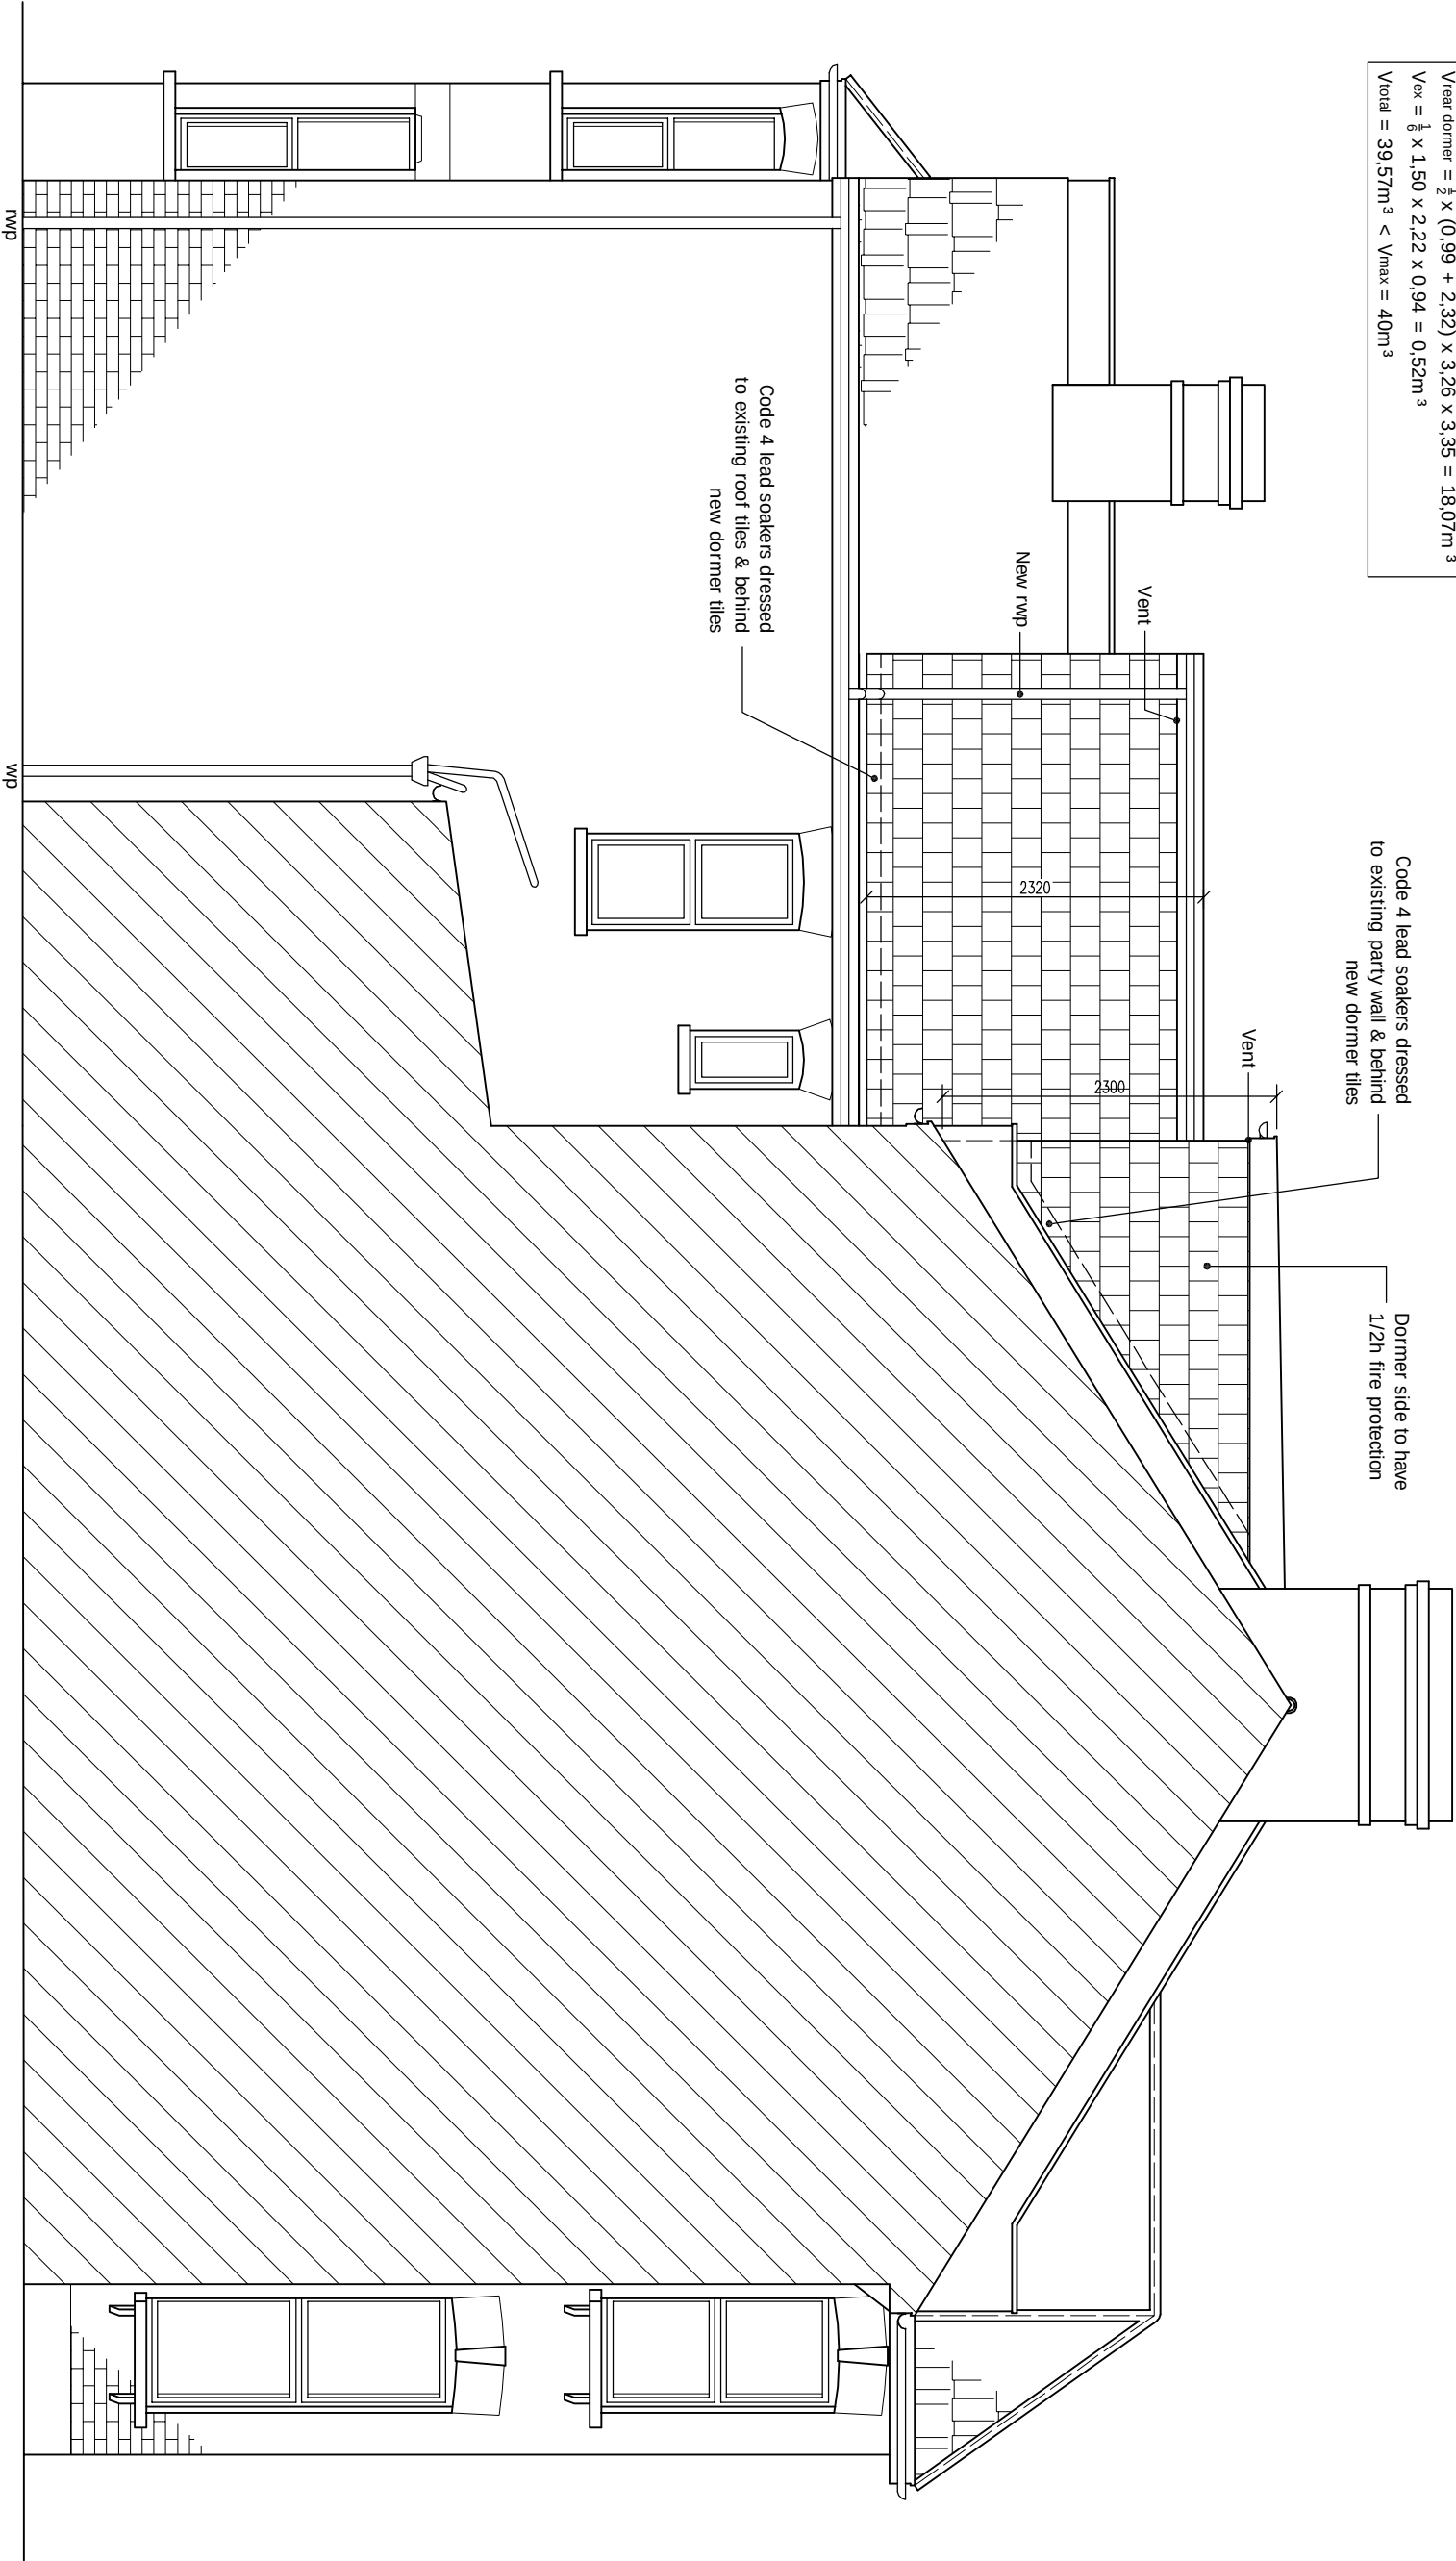

PROPOSED SIDE ELEVATION

Scale 1:50

ALL STRUCTURAL ELEMENTS (such as beams, lintels, joists, rafters, columns, walls, foundations and etc.) SHOWN ON DRAWINGS ARE ONLY INDICATIVE. THEY ARE SUBJECTED TO FURTHER STRUCTURAL ENGINEER'S CONSIDERATION.

GENERAL NOTES:

All dimensions are approximate. Construction details are indicative only. Actual construction method and details to be determined on site. All construction work on site to be reviewed and approved by building control and structural engineer before construction. Contractors' responsibility to ensure all works comply with building control. All structural and services design is indicative only. Please refer to structural engineers' drawings for structural design. Refer to structural engineer's drawings and consultants' drawings for details and setting out. All works relating to glazing and roof lights to be reviewed and approved by glazing contractor if required.

SITE ADDRESS

114 CARLINGFORD ROAD, SOUTH
TOTTENHAM, LONDON, N15 3ER

DRAWING TITLE

PROPOSED DRAWINGS

DRAWN AT HEAD OFFICE

DRAWN BY

SCALE AS SHOWN @ A3 | 21. SEPT. 2022



DRAWING NO.

15.

REVISION

-

Vdormer = $\frac{1}{2} \times 3,83 \times 2,30 \times 5,00 = 22,02m^3$
Vreat dormer = $\frac{1}{2} \times (0,99 + 2,32) \times 3,26 \times 3,35 = 18,07m^3$
Vex = $\frac{1}{6} \times 1,50 \times 2,22 \times 0,94 = 0,52m^3$
Vtotal = 39,57m³ < Vmax = 40m³

 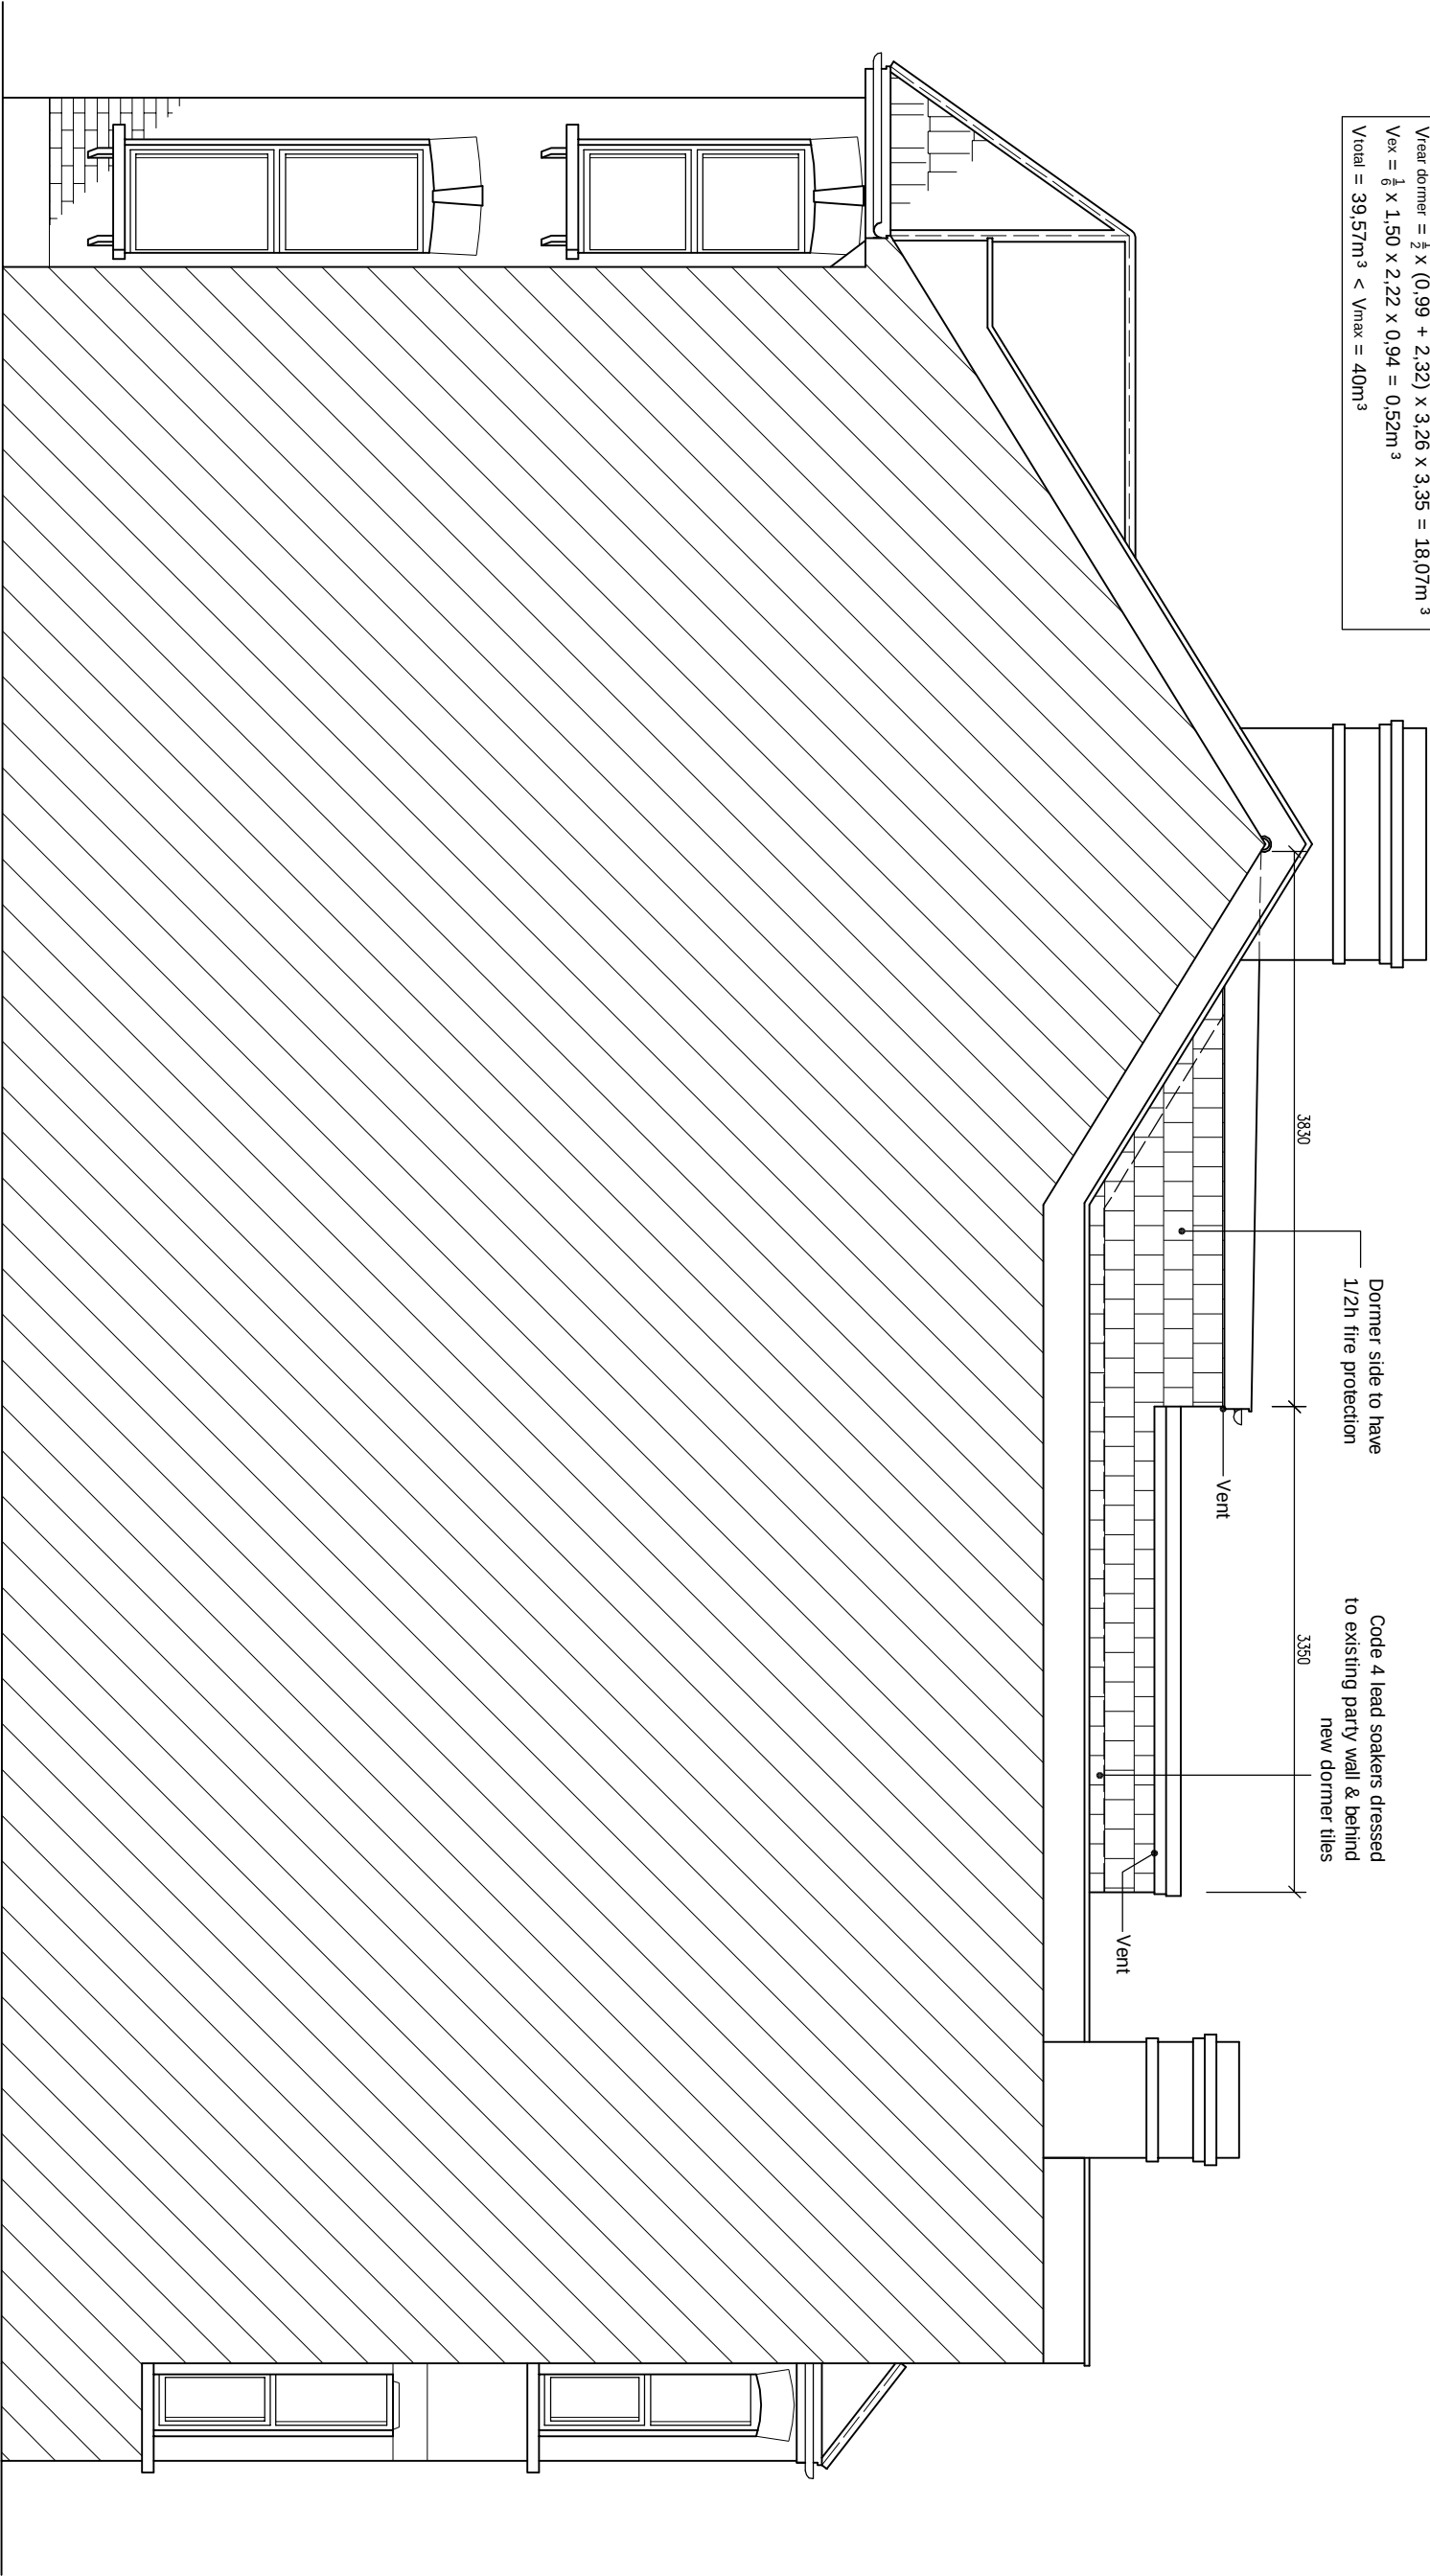

ALL STRUCTURAL ELEMENTS (such as beams, lintels, joists, rafters, columns, walls, foundations and etc.) SHOWN ON DRAWINGS ARE ONLY INDICATIVE. THEY ARE SUBJECTED TO FURTHER STRUCTURAL ENGINEER'S CONSIDERATION.

GENERAL NOTES:

All dimensions are approximate. Construction details are indicative only. Actual construction method and details to be determined on site. All construction work on site to be reviewed and approved by building control and structural engineer before construction. Contractors' responsibility to ensure all works comply with building control. All structural and services design is indicative only. Please refer to structural engineers' drawings for structural design. Refer to structural engineer's drawings and consultants' drawings for details and setting out. All works relating to glazing and roof lights to be reviewed and approved by glazing contractor if required.

PROPOSED Adj. SIDE ELEVATION

Scale 1:50

SITE ADDRESS		
114 CARLINGFORD ROAD, SOUTH TOTTENHAM, LONDON, N15 3ER		
DRAWING TITLE		
PROPOSED DRAWINGS		
DRAWN AT	HEAD OFFICE	DRAWN BY
SCALE AS SHOWN	@ A3	21. SEPT. 2022
DRAWING NO.	REVISION	
16.	-	