



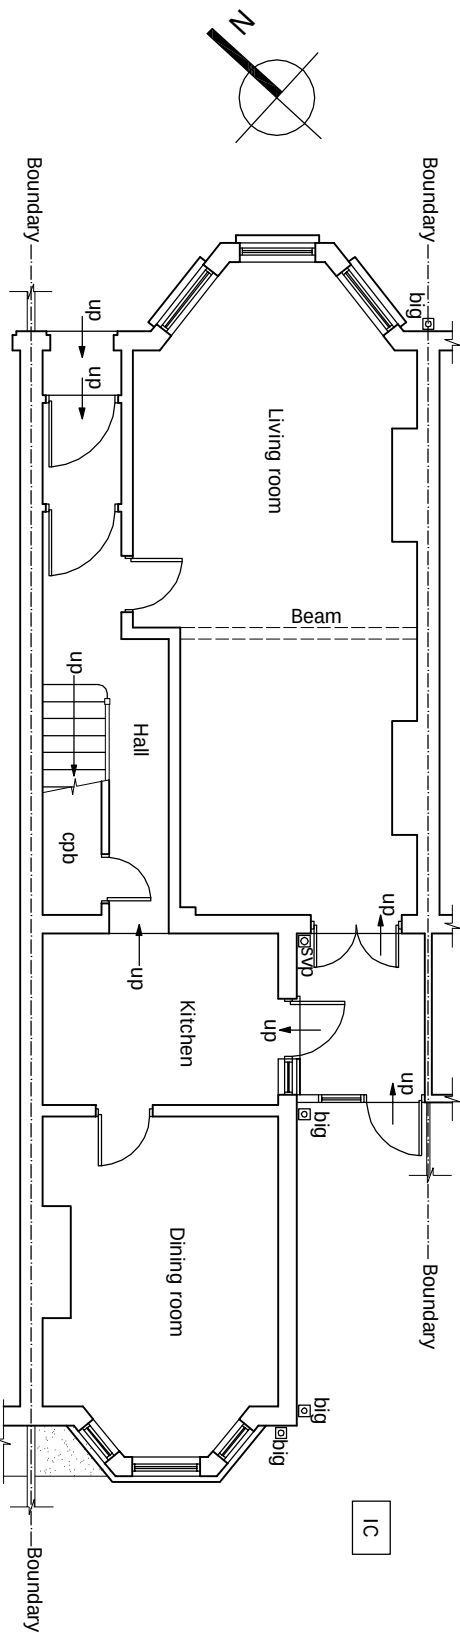

EXISTING GROUND FLOOR PLAN

Scale 1:100

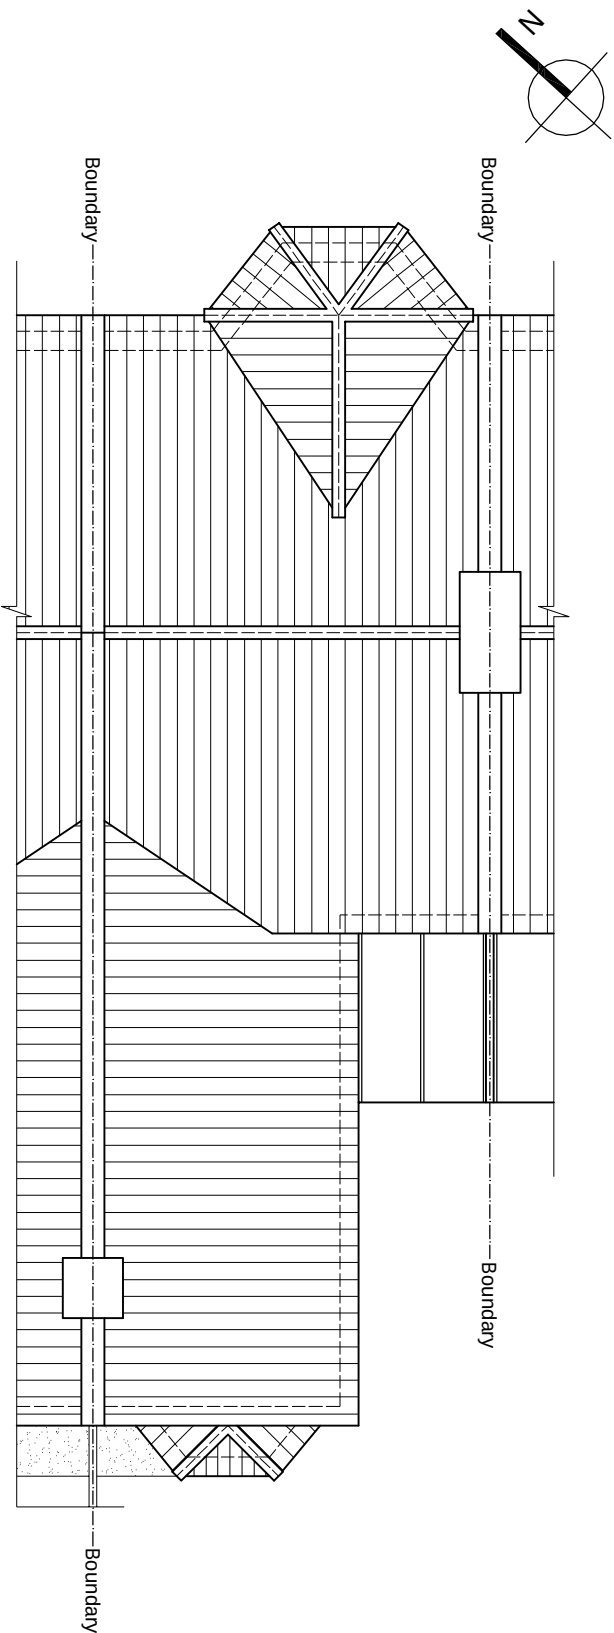

EXISTING ROOF PLAN


Scale 1:100

ALL STRUCTURAL ELEMENTS (such as beams, inlets, joists, rafters, columns, walls, foundations and etc.) SHOWN ON DRAWINGS ARE ONLY INDICATIVE. THEY ARE SUBJECTED TO FURTHER STRUCTURAL ENGINEER'S CONSIDERATION.

GENERAL NOTES:
All dimensions are approximate. Construction details are indicative only. Actual construction method and details to be determined on site. All construction work on site to be reviewed and approved by building control and structural engineer before construction. Contractors' responsibility to ensure all works comply with building control. All structural and services design is indicative only. Please refer to structural engineers' drawings for structural design. Refer to structural engineer's drawings and consultants' drawings for details and setting out. All works relating to glazing and roof lights to be reviewed and approved by glazing contractor if required.

An inspection of the underground drainage was not possible on survey. Contractor should check drainage runs and invert levels prior to starting work on site and notify building control of results. THE DRAINAGE SHOWN IS ASSUMED AND MUST BE VERIFIED BY THE CONTRACTOR.

SITE ADDRESS		
114 CARLINGFORD ROAD, SOUTH TOTTENHAM, LONDON, N15 3ER		
DRAWING TITLE		
EXISTING DRAWINGS - rear extension		
DRAWN AT	HEAD OFFICE	DRAWN BY
SCALE	as shown	@ A3 18. NOV. 2022
DRAWING NO.	REVISION	
01.	-	

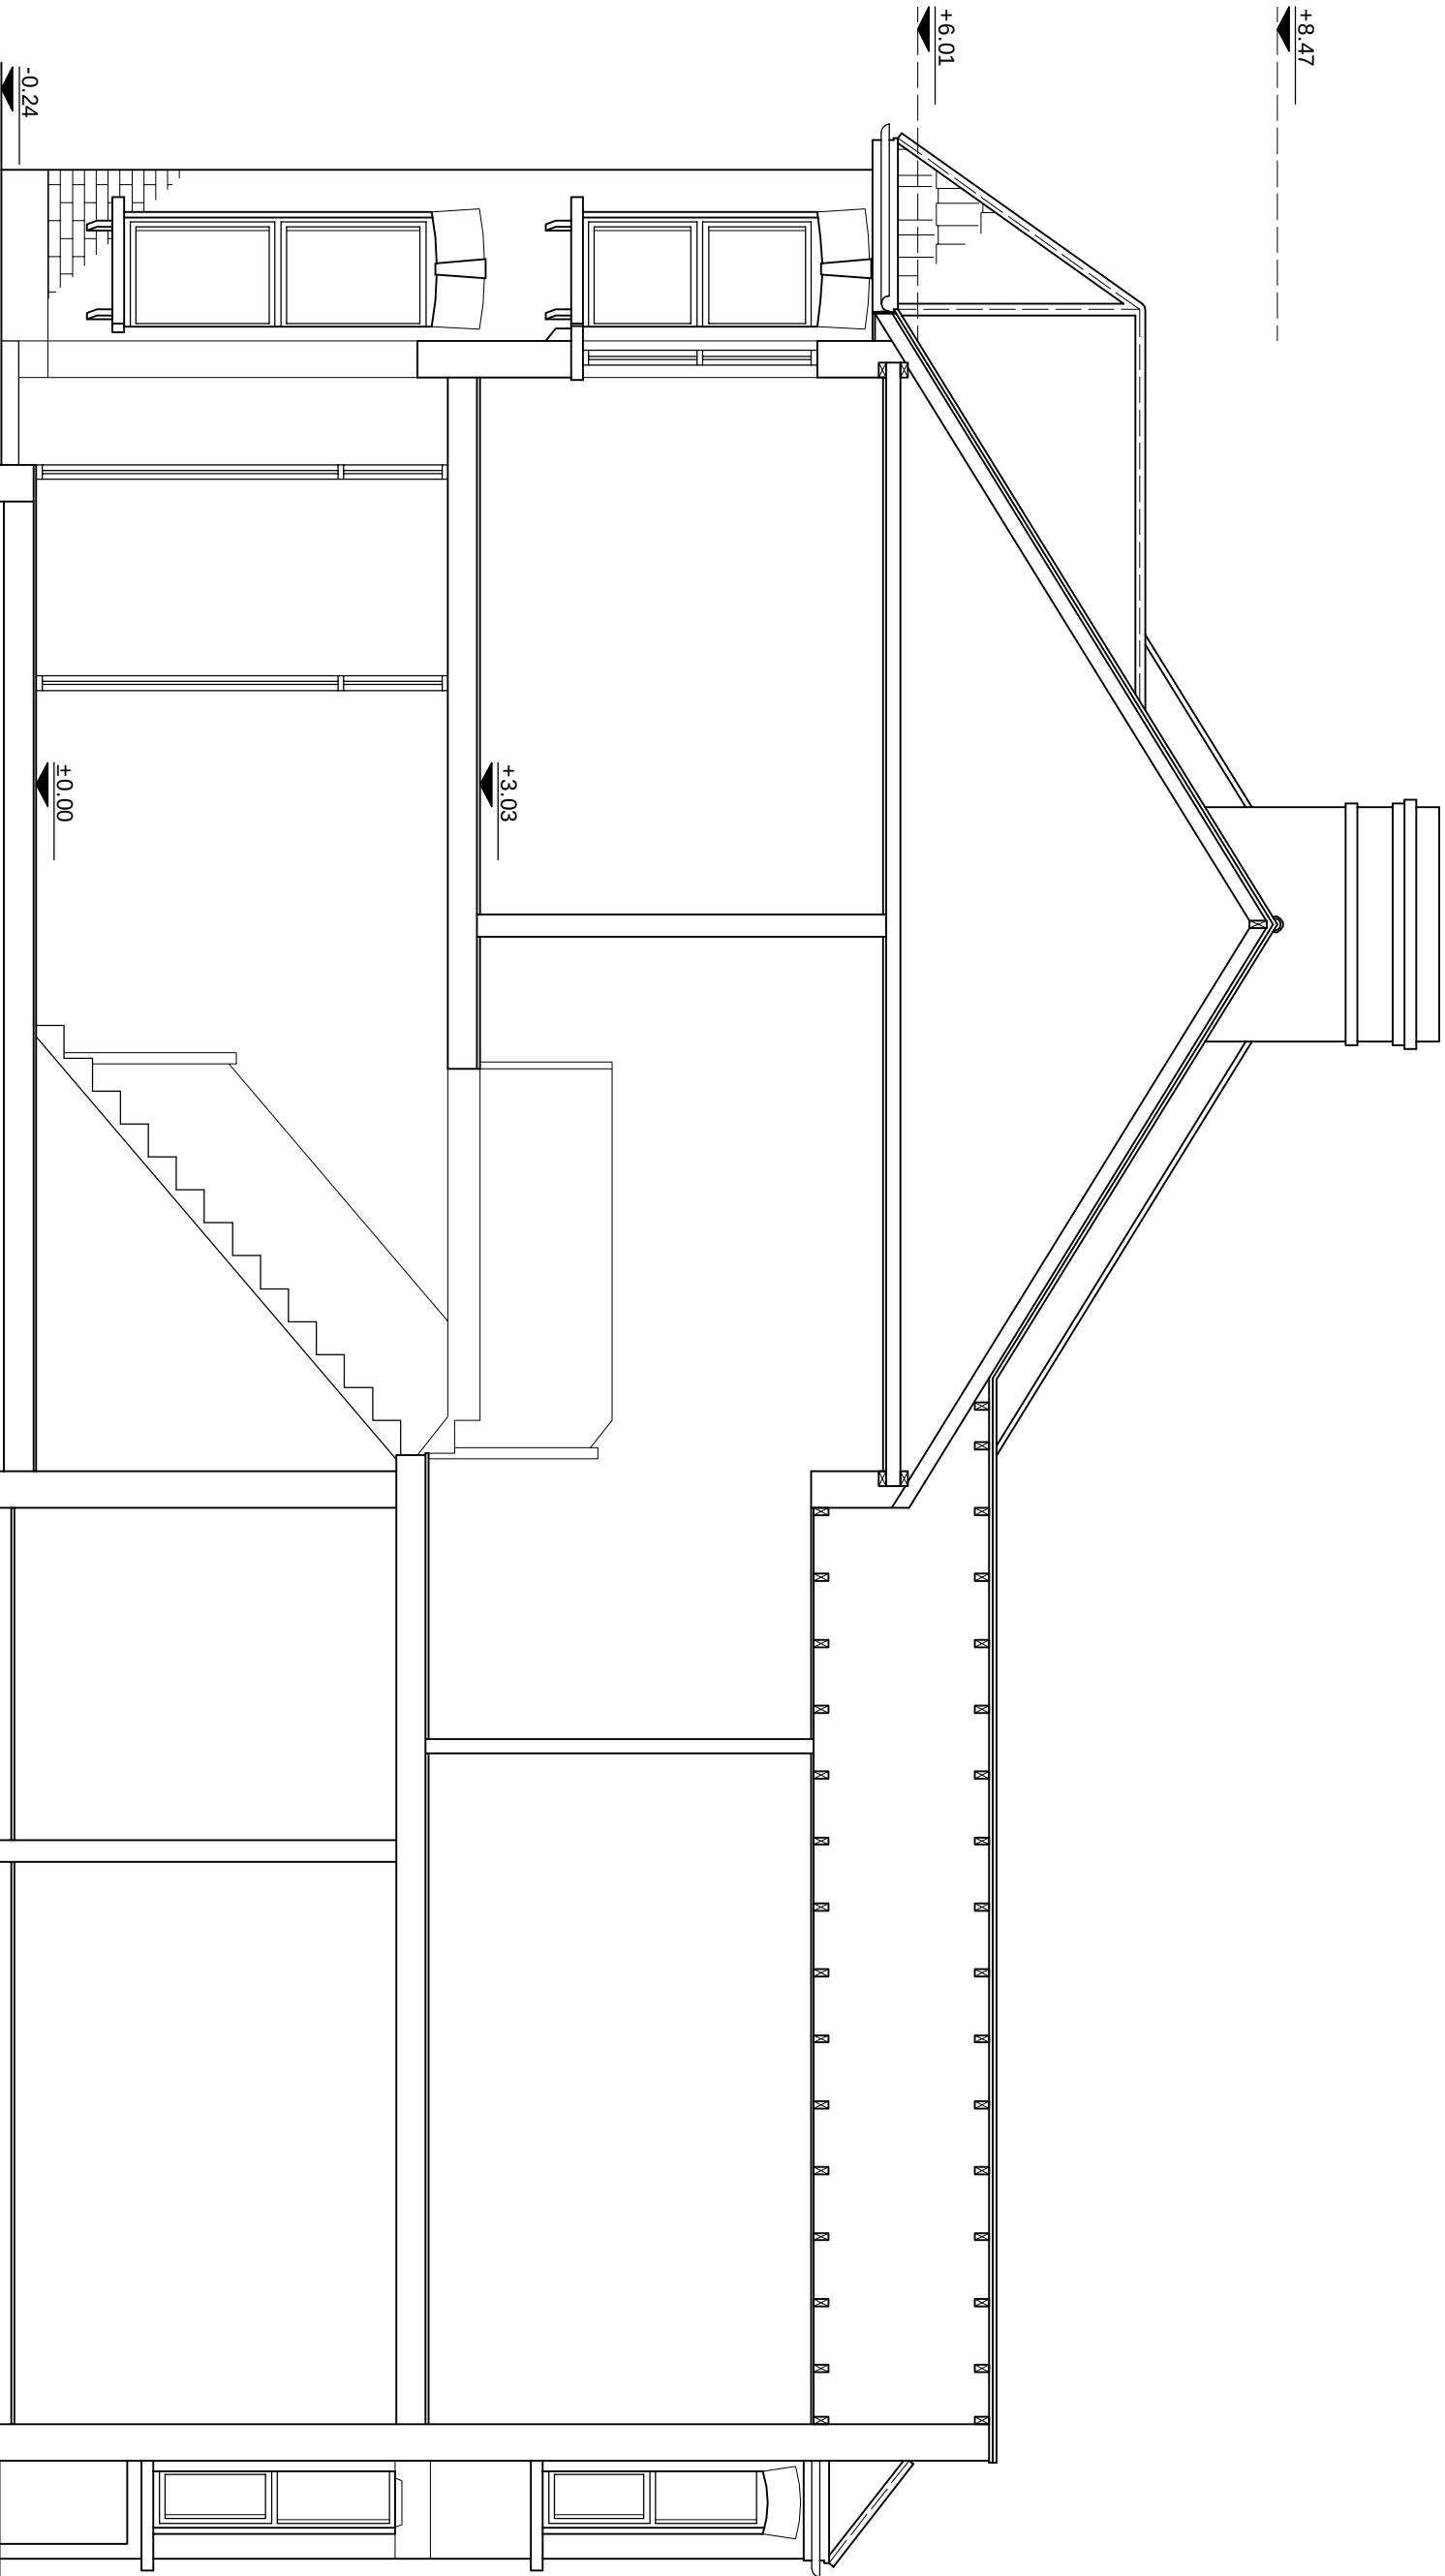


EXISTING SECTION
scale 1:50

ALL STRUCTURAL ELEMENTS (such as beams, lintels, joists, rafters, columns, walls, foundations and etc.) SHOWN ON DRAWINGS ARE ONLY INDICATIVE. THEY ARE SUBJECTED TO FURTHER STRUCTURAL ENGINEER'S CONSIDERATION.


GENERAL NOTES:
All dimensions are approximate. Construction details are indicative only. Actual construction method and details to be determined on site. All construction work on site to be reviewed and approved by building control and structural engineer before construction. Contractors' responsibility to ensure all works comply with building control. All structural and services design is indicative only. Please refer to structural engineers' drawings for structural design. Refer to structural engineer's drawings and consultants' drawings for details and setting out. All works relating to glazing and roof lights to be reviewed and approved by glazing contractor if required.

SITE ADDRESS		
114 CARLINGFORD ROAD, SOUTH TOTTENHAM, LONDON, N15 3ER		
DRAWING TITLE		
EXISTING DRAWINGS - rear extension		
DRAWN AT	HEAD OFFICE	DRAWN BY
SCALE	as shown	@ A3 18. NOV. 2022
DRAWING NO.	REVISION	
02.	-	

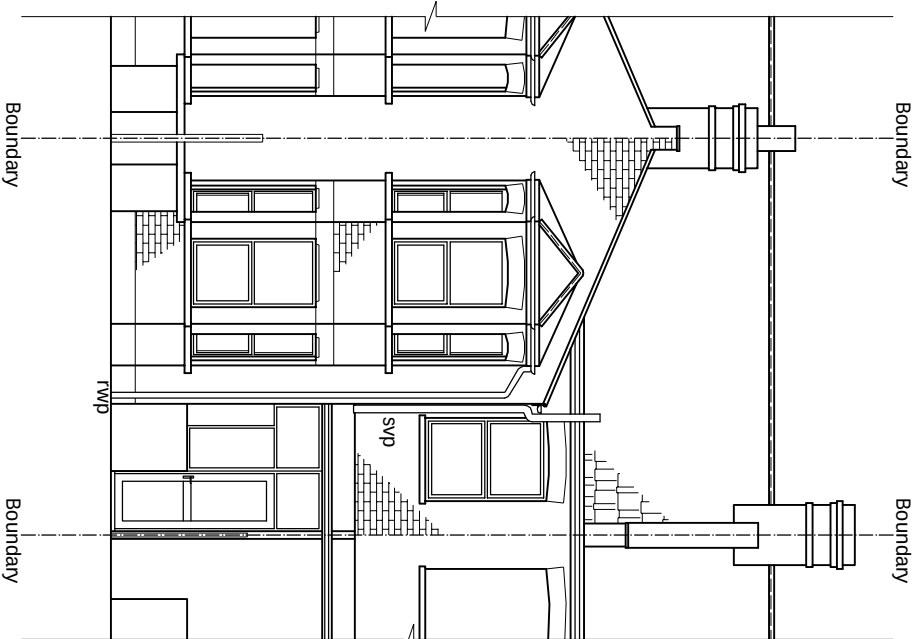

EXISTING REAR ELEVATION

scale 1:100

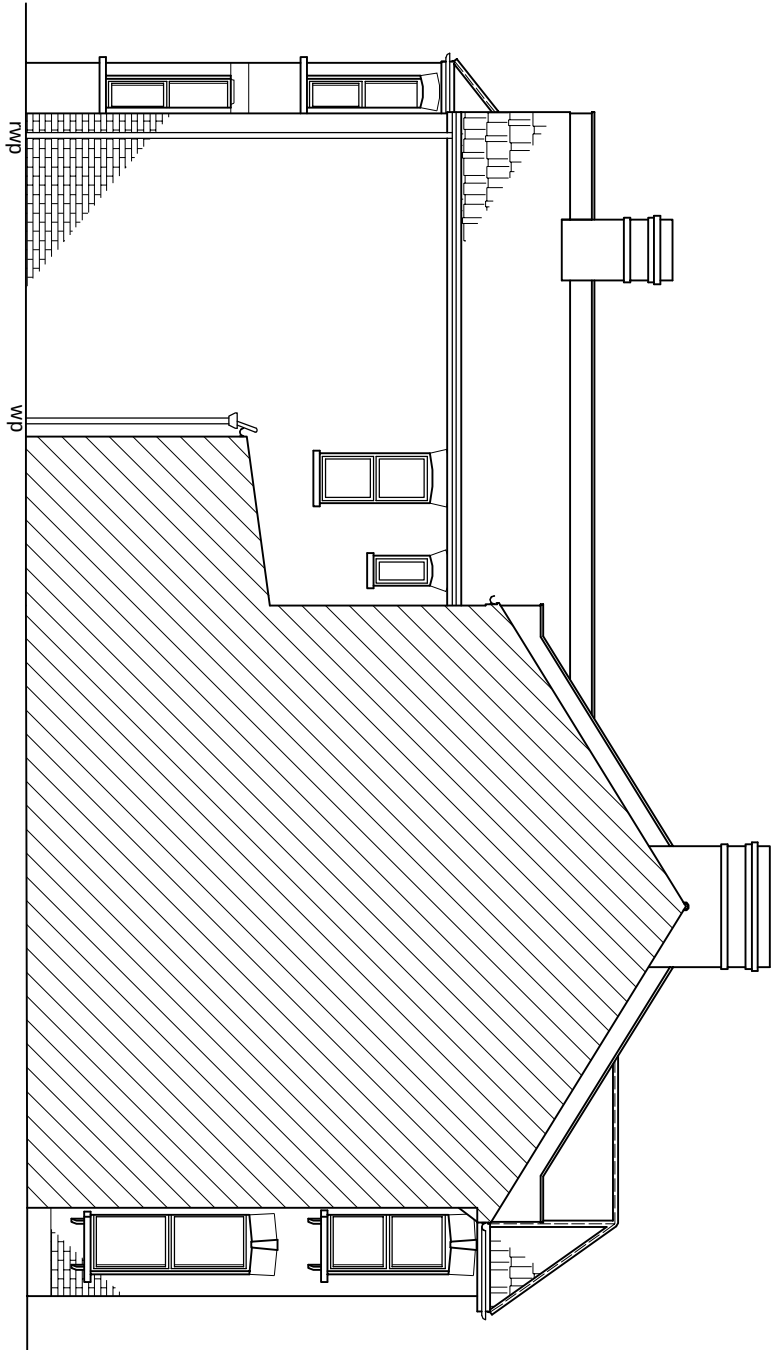

EXISTING SIDE ELEVATION

scale 1:100



GENERAL NOTES:

All dimensions are approximate. Construction details are indicative only. Actual construction method and details to be determined on site. All construction work on site to be reviewed and approved by building control and structural engineer before construction. Contractors' responsibility to ensure all works comply with building control. All structural and services design is indicative only. Please refer to structural engineers' drawings for structural design. Refer to structural engineer's drawings and consultants' drawings for details and setting out. All works relating to glazing and roof lights to be reviewed and approved by glazing contractor if required.



ALL STRUCTURAL ELEMENTS (such as beams, lintels, joists, rafters, columns, walls, foundations and etc.) SHOWN ON DRAWINGS ARE ONLY INDICATIVE. THEY ARE SUBJECTED TO FURTHER STRUCTURAL ENGINEER'S CONSIDERATION.

SITE ADDRESS		
114 CARLINGFORD ROAD, SOUTH TOTTENHAM, LONDON, N15 3ER		
DRAWING TITLE		
EXISTING DRAWINGS - rear extension		
DRAWN AT	HEAD OFFICE	DRAWN BY
SCALE	AS SHOWN	@ A3 18. NOV. 2022
DRAWING NO.	REVISION	
03.	-	

total area of new windows and doors = 6.65 m²
total area of windows and doors which no longer exist = 5.95 m²
total area of new floor = 8.35 m²

New internal doors to have 10mm air gap to underside.

An inspection of the underground drainage was not possible on survey. Contractor should check drainage runs and invert levels prior to starting work on site and notify building control of results.

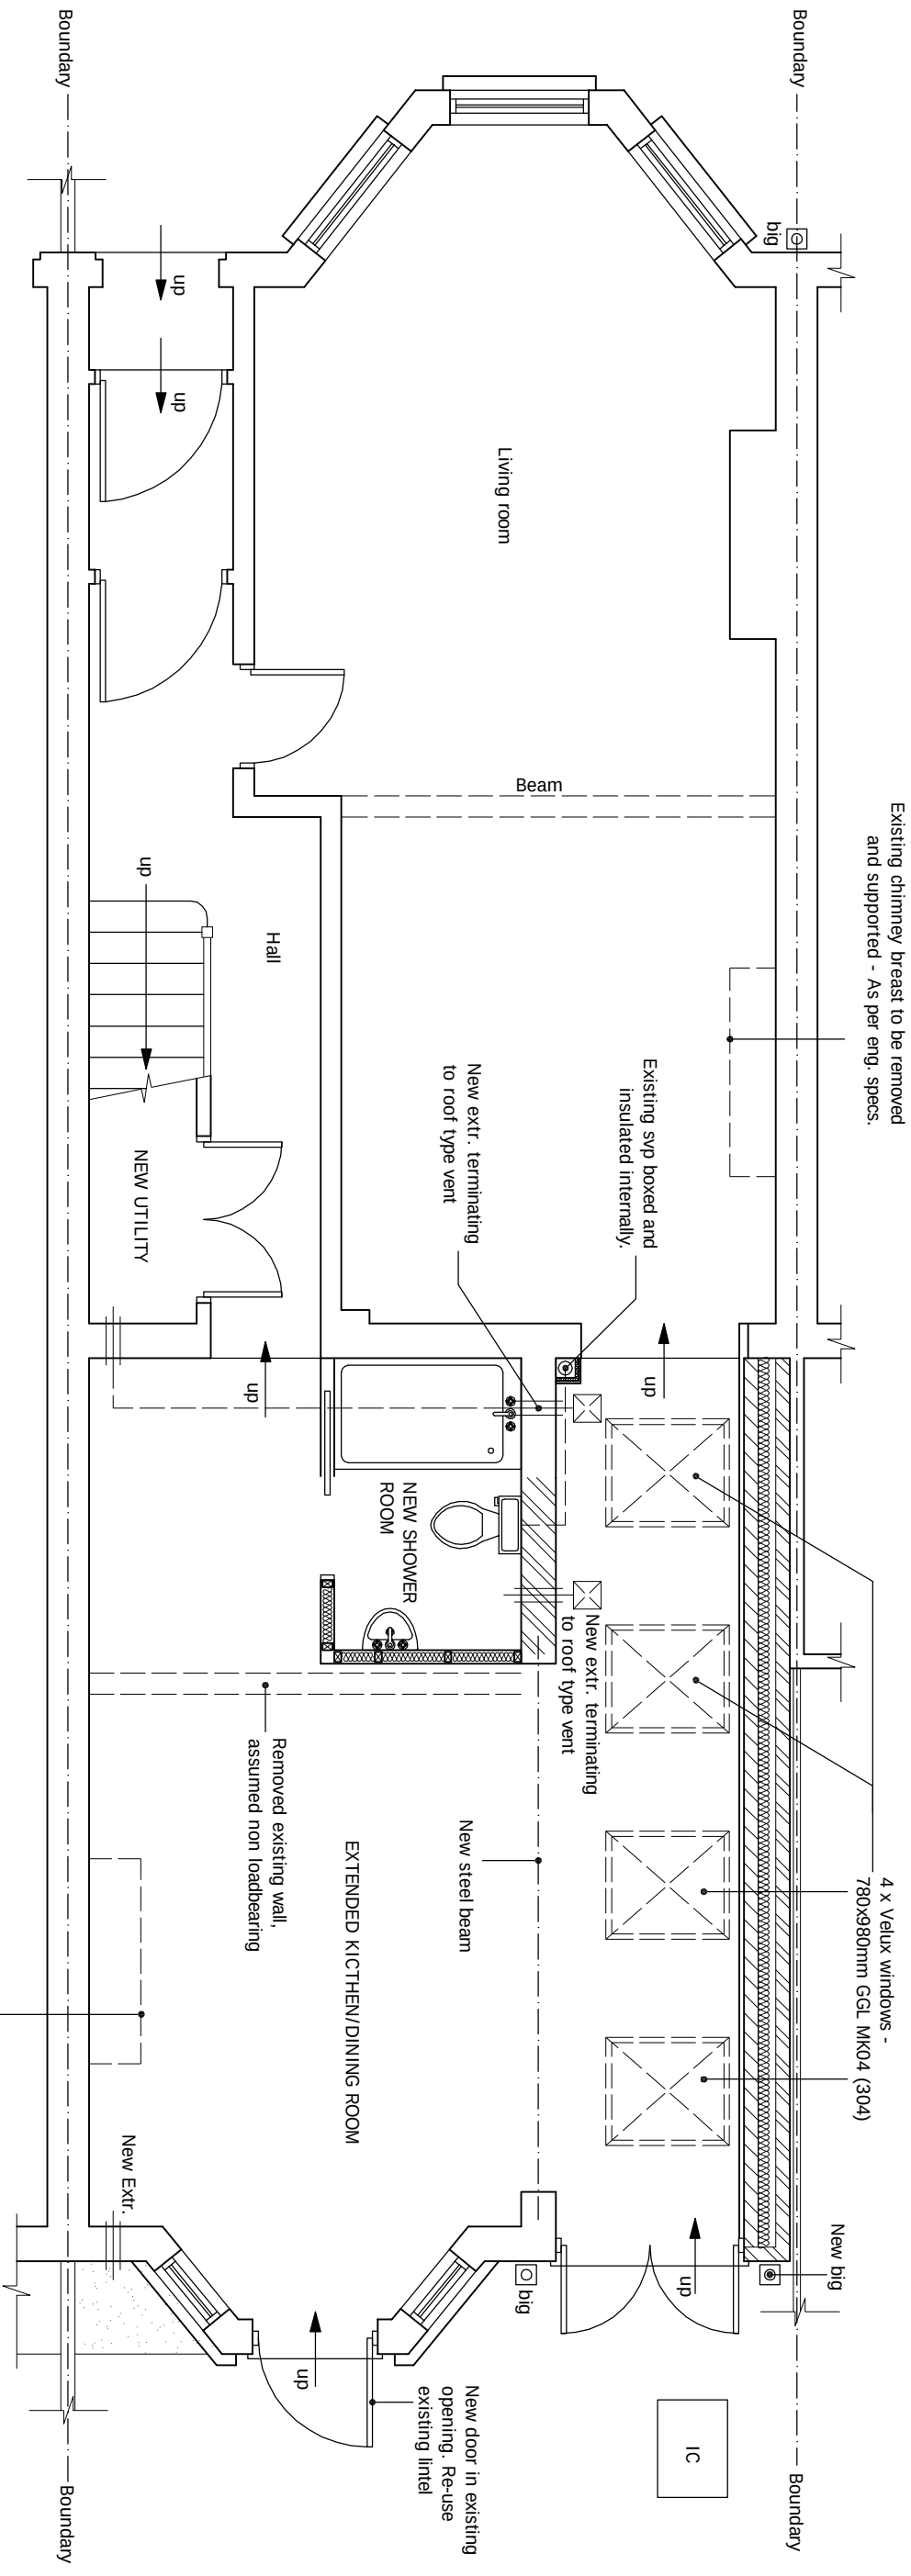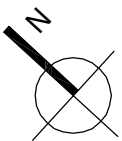

PROPOSED GROUND FLOOR PLAN

scale 1:50


Existing chimney breast to be removed and supported - As per eng. specs.

GENERAL NOTES:


All dimensions are approximate. Construction details are indicative only. Actual construction method and details to be determined on site. All construction work on site to be reviewed and approved by building control and structural engineer before construction. Contractors' responsibility to ensure all works comply with building control. All structural and services design is indicative only. Please refer to structural engineers' drawings for structural design. Refer to structural engineer's drawings and consultants' drawings for details and setting out. All works relating to glazing and roof lights to be reviewed and approved by glazing contractor if required.

ALL STRUCTURAL ELEMENTS (such as beams, lintels, joists, rafters, columns, walls, foundations and etc.) SHOWN ON DRAWINGS ARE ONLY INDICATIVE. THEY ARE SUBJECTED TO FURTHER STRUCTURAL ENGINEER'S CONSIDERATION.

SITE ADDRESS 114 CARLINGFORD ROAD, SOUTH TOTTENHAM, LONDON, N15 3ER	
<u>DRAWING TITLE</u> PROPOSED DRAWINGS - rear extension	
DRAWN AT	HEAD OFFICE
SCALE	as shown @ A3
18. NOV. 2022	
REVISION	-
04.	

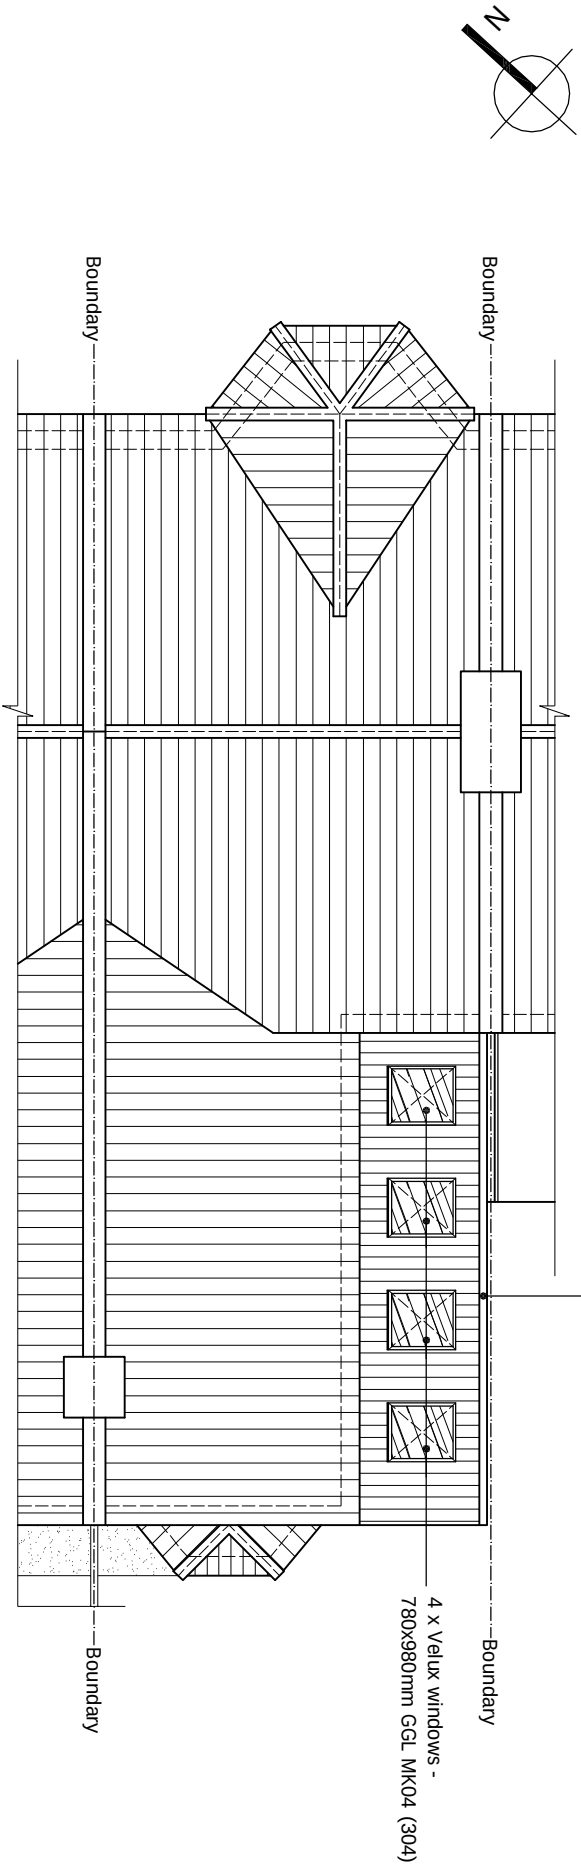


PROPOSED ROOF PLAN
Scale 1:100

 

GENERAL NOTES:
All dimensions are approximate. Construction details are indicative only. Actual construction method and details to be determined on site. All construction work on site to be reviewed and approved by building control and structural engineer before construction. Contractors' responsibility to ensure all works comply with building control. All structural and services design is indicative only. Please refer to structural engineers' drawings for structural design. Refer to structural engineer's drawings and consultants' drawings for details and setting out. All works relating to glazing and roof lights to be reviewed and approved by glazing contractor if required.


ALL STRUCTURAL ELEMENTS (such as beams, lintels, joists, rafters, columns, walls, foundations and etc.) SHOWN ON DRAWINGS ARE ONLY INDICATIVE. THEY ARE SUBJECTED TO FURTHER STRUCTURAL ENGINEER'S CONSIDERATION.

SITE ADDRESS			114 CARLINGFORD ROAD, SOUTH TOTTENHAM, LONDON, N15 3ER		
DRAWING TITLE			PROPOSED DRAWINGS - rear extension		
DRAWN AT HEAD OFFICE		DRAWN BY			
SCALE AS SHOWN		@ A3		18. NOV. 2022	
DRAWING NO.		REVISION			
05.					

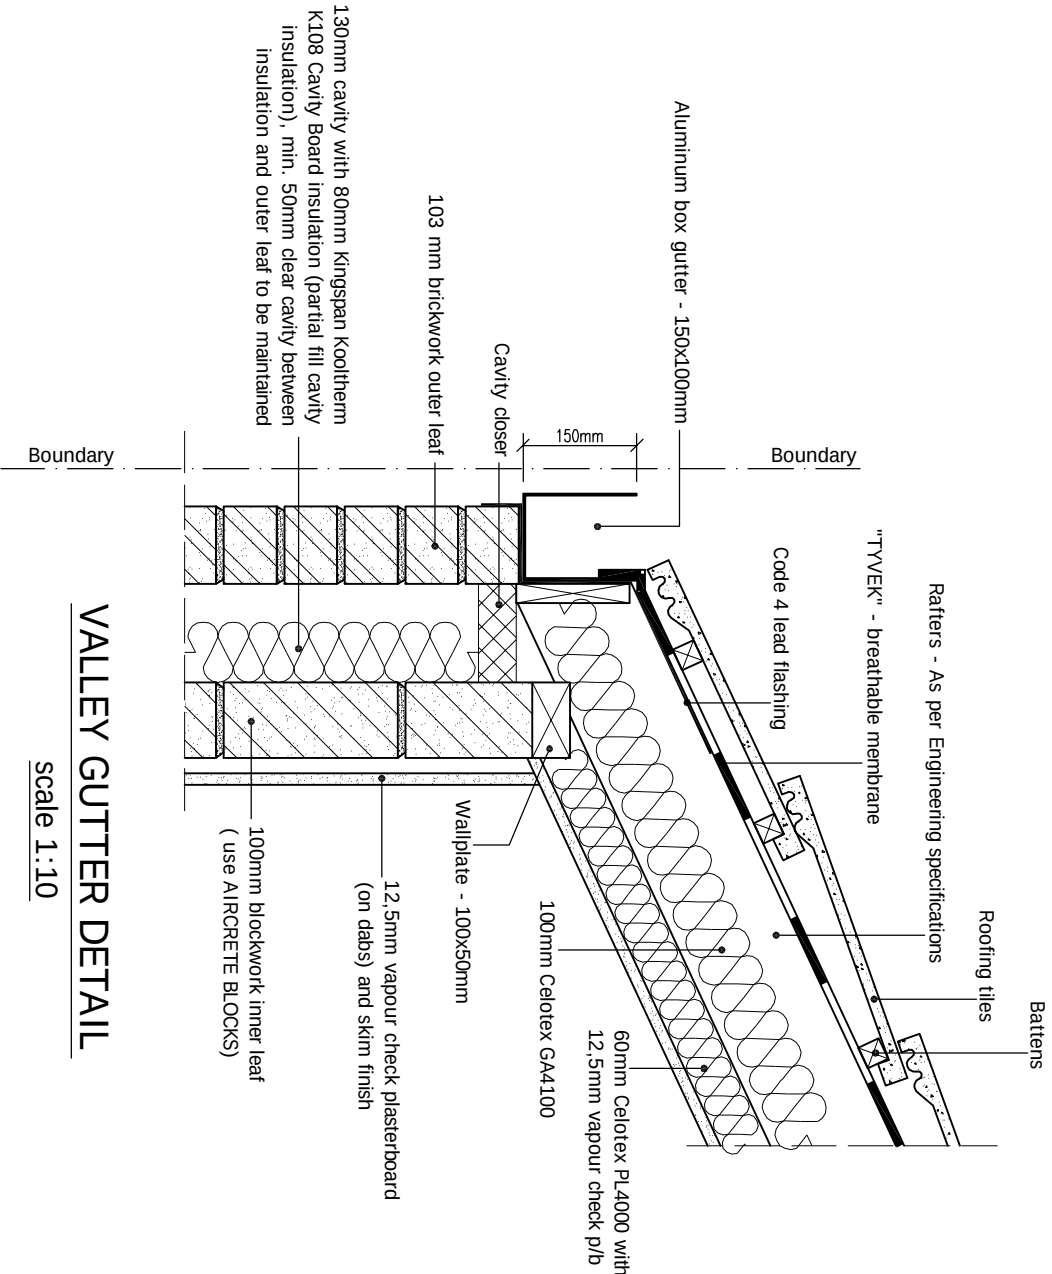


VALLEY GUTTER DETAIL

scale 1:10

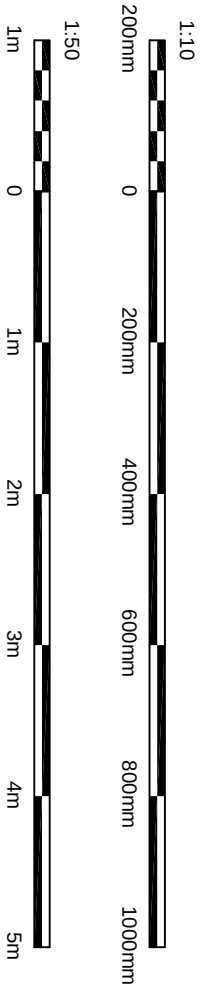

GENERAL NOTES:

All dimensions are approximate. Construction details are indicative only. Actual construction method and details to be determined on site. All construction work on site to be reviewed and approved by building control and structural engineer before construction. Contractors' responsibility to ensure all works comply with building control. All structural and services design is indicative only. Please refer to structural engineers' drawings for structural design. Refer to structural engineer's drawings and consultants' drawings for details and setting out. All works relating to glazing and roof lights to be reviewed and approved by glazing contractor if required.

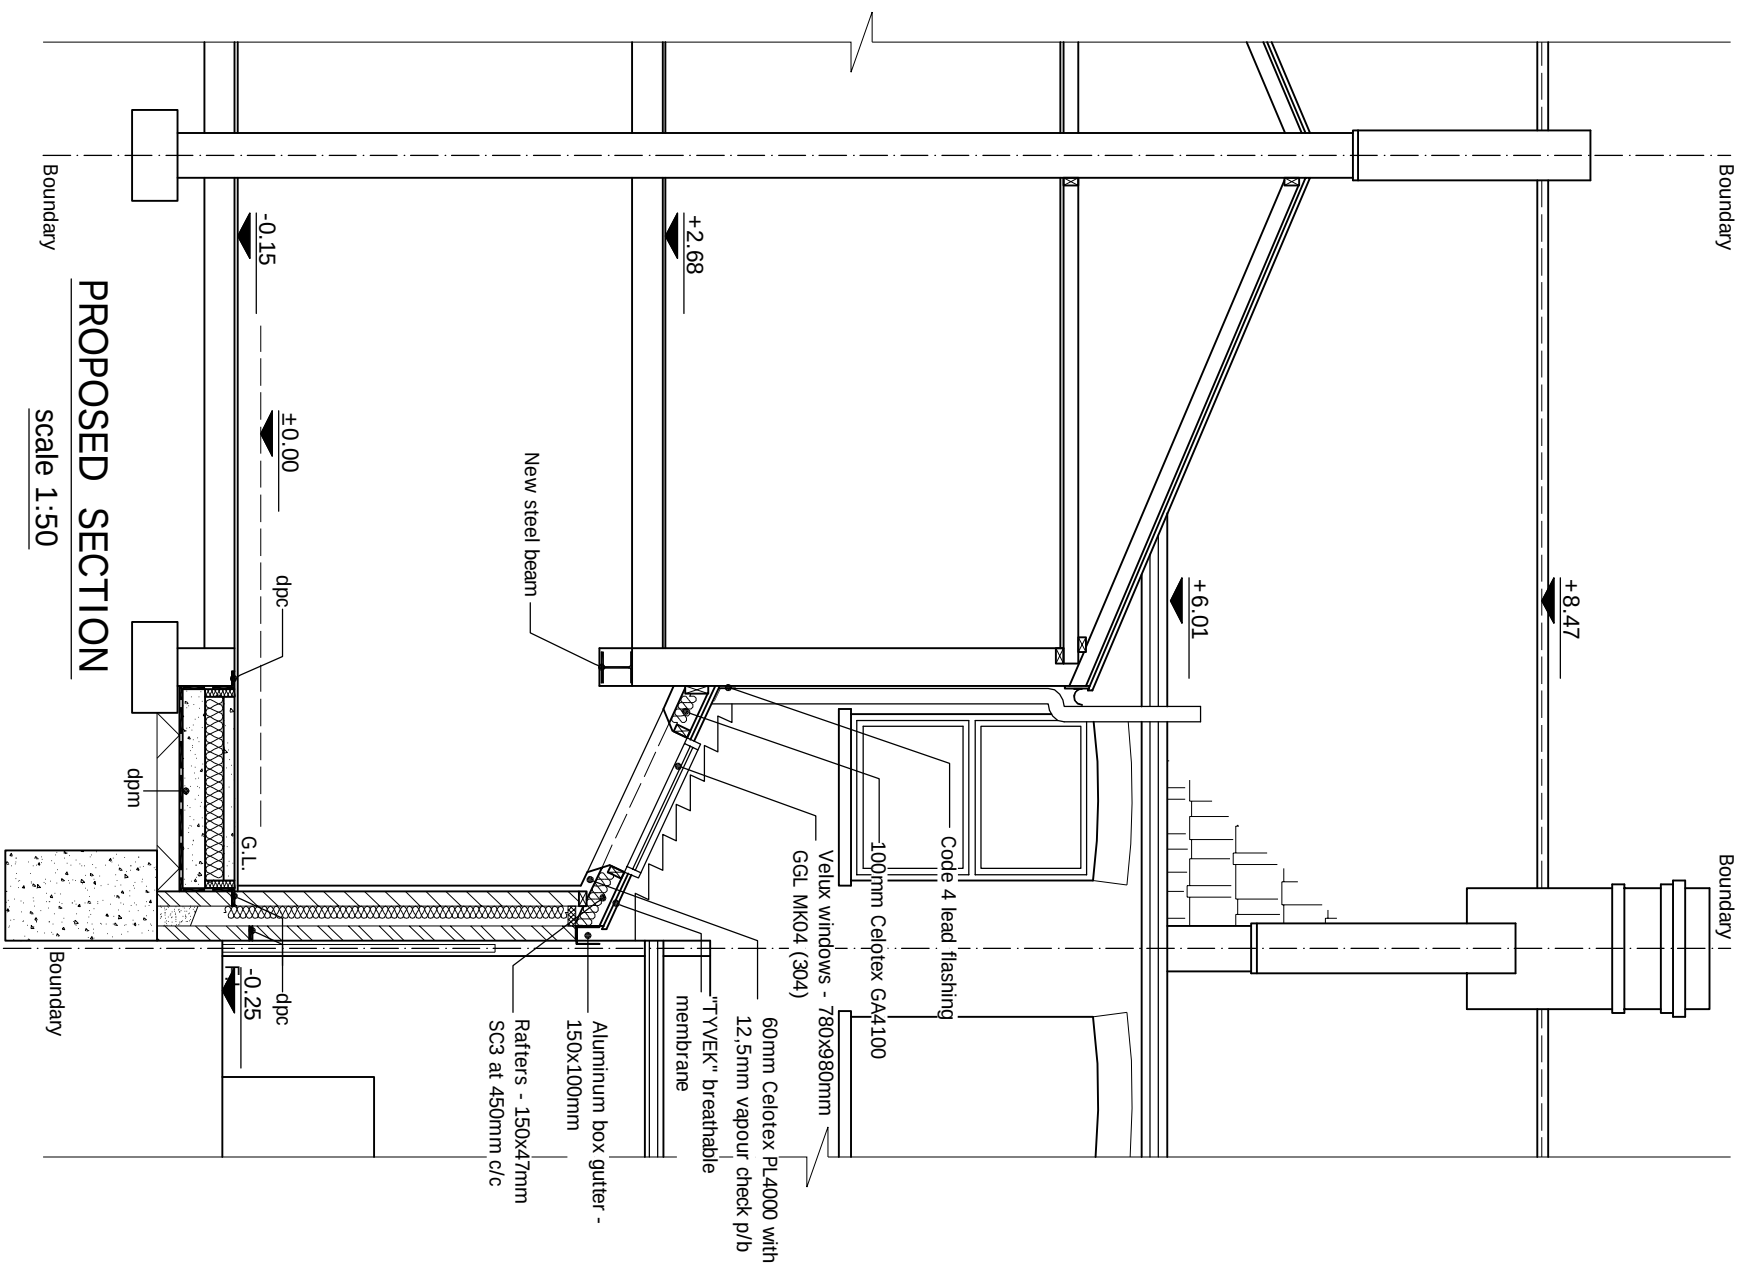

PROPOSED SECTION

scale 1:50

ALL STRUCTURAL ELEMENTS (such as beams, lintels, joists, rafters, columns, walls, foundations and etc.) SHOWN ON DRAWINGS ARE ONLY INDICATIVE. THEY ARE SUBJECTED TO FURTHER STRUCTURAL ENGINEER'S CONSIDERATION.

SITE ADDRESS

114 CARLINGFORD ROAD, SOUTH
TOTTENHAM, LONDON, N15 3ER

DRAWING TITLE

PROPOSED DRAWINGS - rear extension

DRAWN AT HEAD OFFICE

DRAWN BY


SCALE AS SHOWN @ A3 | 18. NOV. 2022

DRAWING NO.

REVISION

06.

-

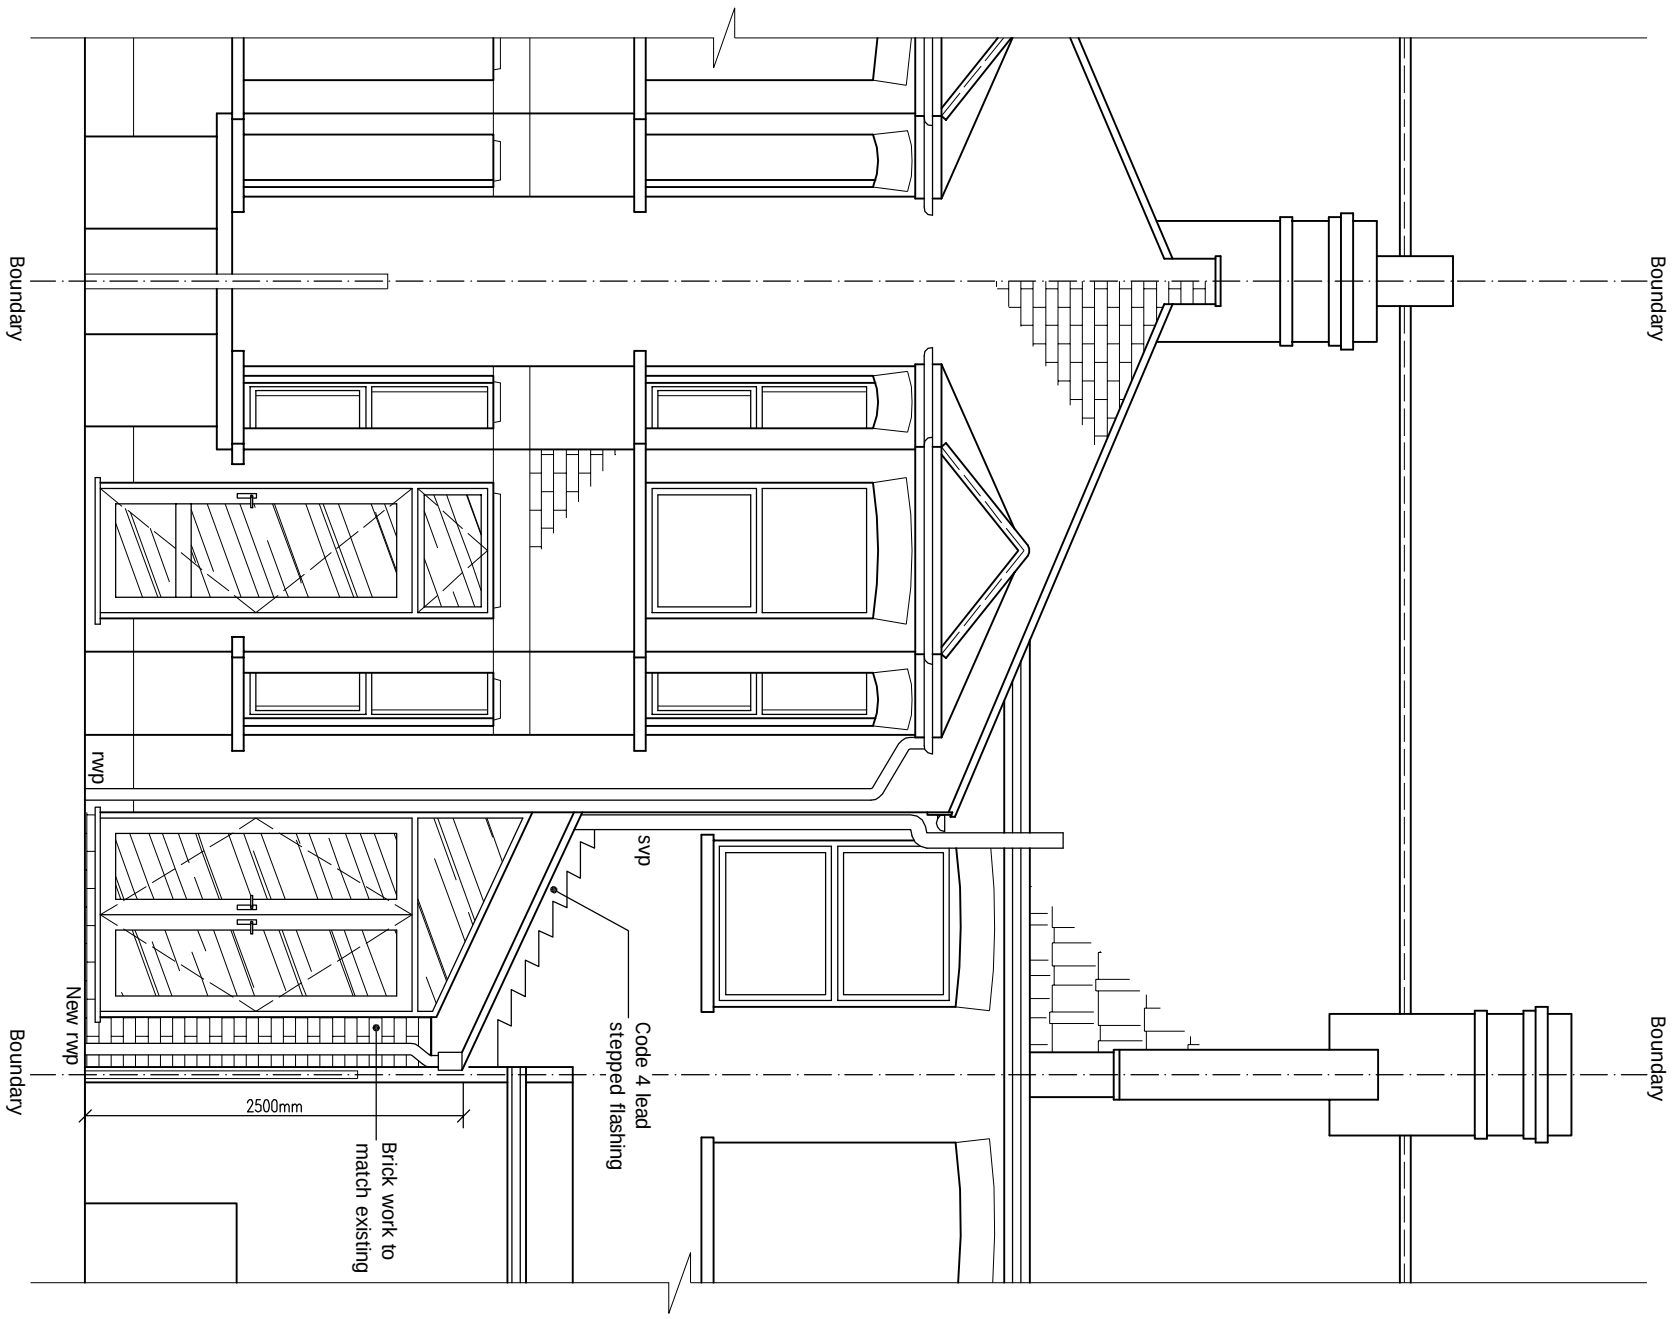

PROPOSED REAR ELEVATION

scale 1:50




GENERAL NOTES:

All dimensions are approximate. Construction details are indicative only. Actual construction method and details to be determined on site. All construction work on site to be reviewed and approved by building control and structural engineer before construction. Contractors' responsibility to ensure all works comply with building control.

All structural and services design is indicative only. Please refer to structural engineers' drawings for structural design. Refer to structural engineer's drawings and consultants' drawings for details and setting out. All works relating to glazing and roof lights to be reviewed and approved by glazing contractor if required.

ALL STRUCTURAL ELEMENTS (such as beams, lintels, joists, rafters, columns, walls, foundations and etc.) SHOWN ON DRAWINGS ARE ONLY INDICATIVE. THEY ARE SUBJECTED TO FURTHER STRUCTURAL ENGINEER'S CONSIDERATION.

SITE ADDRESS		
114 CARLINGFORD ROAD, SOUTH TOTTENHAM, LONDON, N15 3ER		
DRAWING TITLE		
PROPOSED DRAWINGS - rear extension		
DRAWN AT	HEAD OFFICE	DRAWN BY
SCALE	as shown	@ A3 18. NOV. 2022
DRAWING NO.	REVISION	
07.	-	

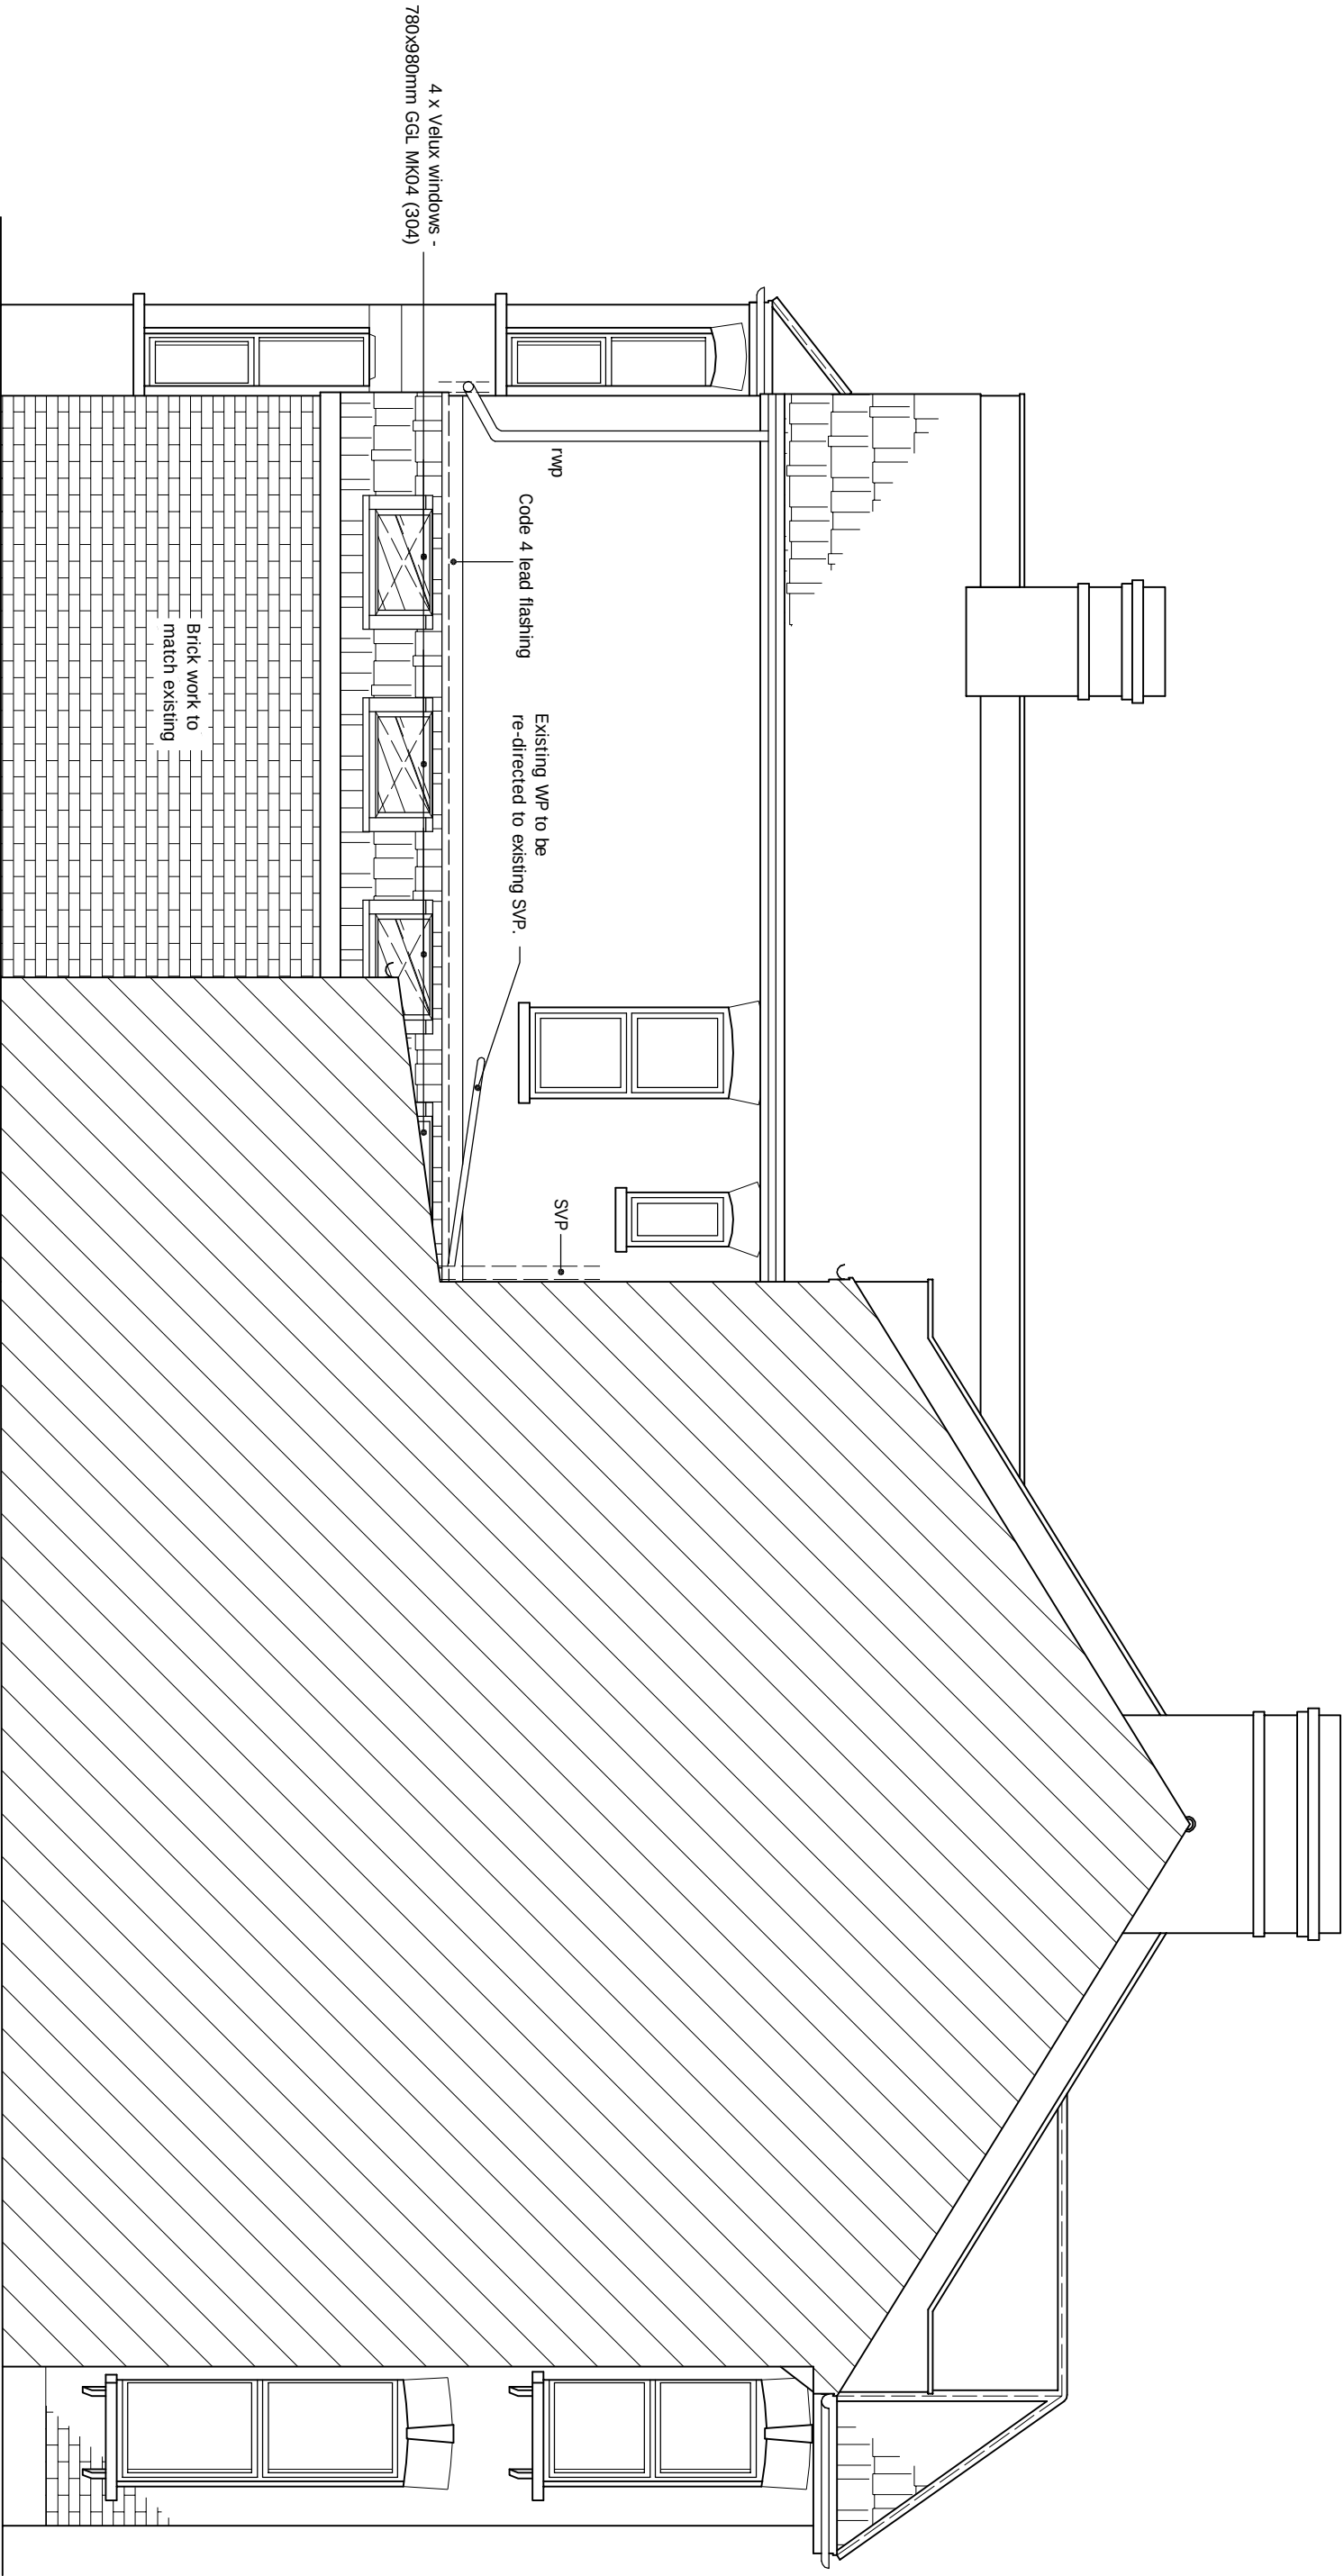

PROPOSED SIDE ELEVATION

Scale 1:50

ALL STRUCTURAL ELEMENTS (such as beams, lintels, joists, rafters, columns, walls, foundations and etc.) SHOWN ON DRAWINGS ARE ONLY INDICATIVE. THEY ARE SUBJECTED TO FURTHER STRUCTURAL ENGINEER'S CONSIDERATION.

GENERAL NOTES:

All dimensions are approximate. Construction details are indicative only. Actual construction method and details to be determined on site. All construction work on site to be reviewed and approved by building control and structural engineer before construction. Contractors' responsibility to ensure all works comply with building control. All structural and services design is indicative only. Please refer to structural engineers' drawings for structural design. Refer to structural engineer's drawings and consultants' drawings for details and setting out. All works relating to glazing and roof lights to be reviewed and approved by glazing contractor if required.

SITE ADDRESS		
114 CARLINGFORD ROAD, SOUTH TOTTENHAM, LONDON, N15 3ER		
DRAWING TITLE		
PROPOSED DRAWINGS - rear extension		
DRAWN AT	HEAD OFFICE	DRAWN BY
SCALE	as shown	@ A3 18. NOV. 2022
DRAWING NO.	REVISION	
08.	-	