



2 OS Map

1 : 1250





 Propoerty Boundry



1 Location Plan

1 : 200

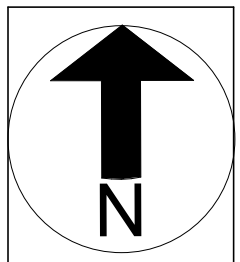 

NOTES:
CONTRACTORS MUST VERIFY ALL DIMENSIONS
AT THE
SITE BEFORE COMENCING ANY WORK.

NO CONSTRUCTION WORK BEFORE BUILDING
CONTROL
APPROVAL AND STRUCTURAL ENGINEER
CONFIRMATION.

ANY DISCREPANCIES TO BE REPORTED TO
GRIDKUNE.
ALL DRAWINGS ARE TO BE READ IN
CONJUNCTION WITH
ALL RELEVANT DRAWINGS AND
SPECIFICATIONS.

Rev	Description	Date
A	Loft extension	05/12/2022

PROJECT TITLE

70, Beechfield Road, Haringey, London, N4 1PE

Date
30/09/2022

Project number
6167

DRWAING NUMBER
PR - L001

DRAWING TITLE

Proposed Location Plan & OS Map


CLIENT

Mr Avigdor Junger


Scale (@ A3)
As indicated

Drawn by
Abraham D



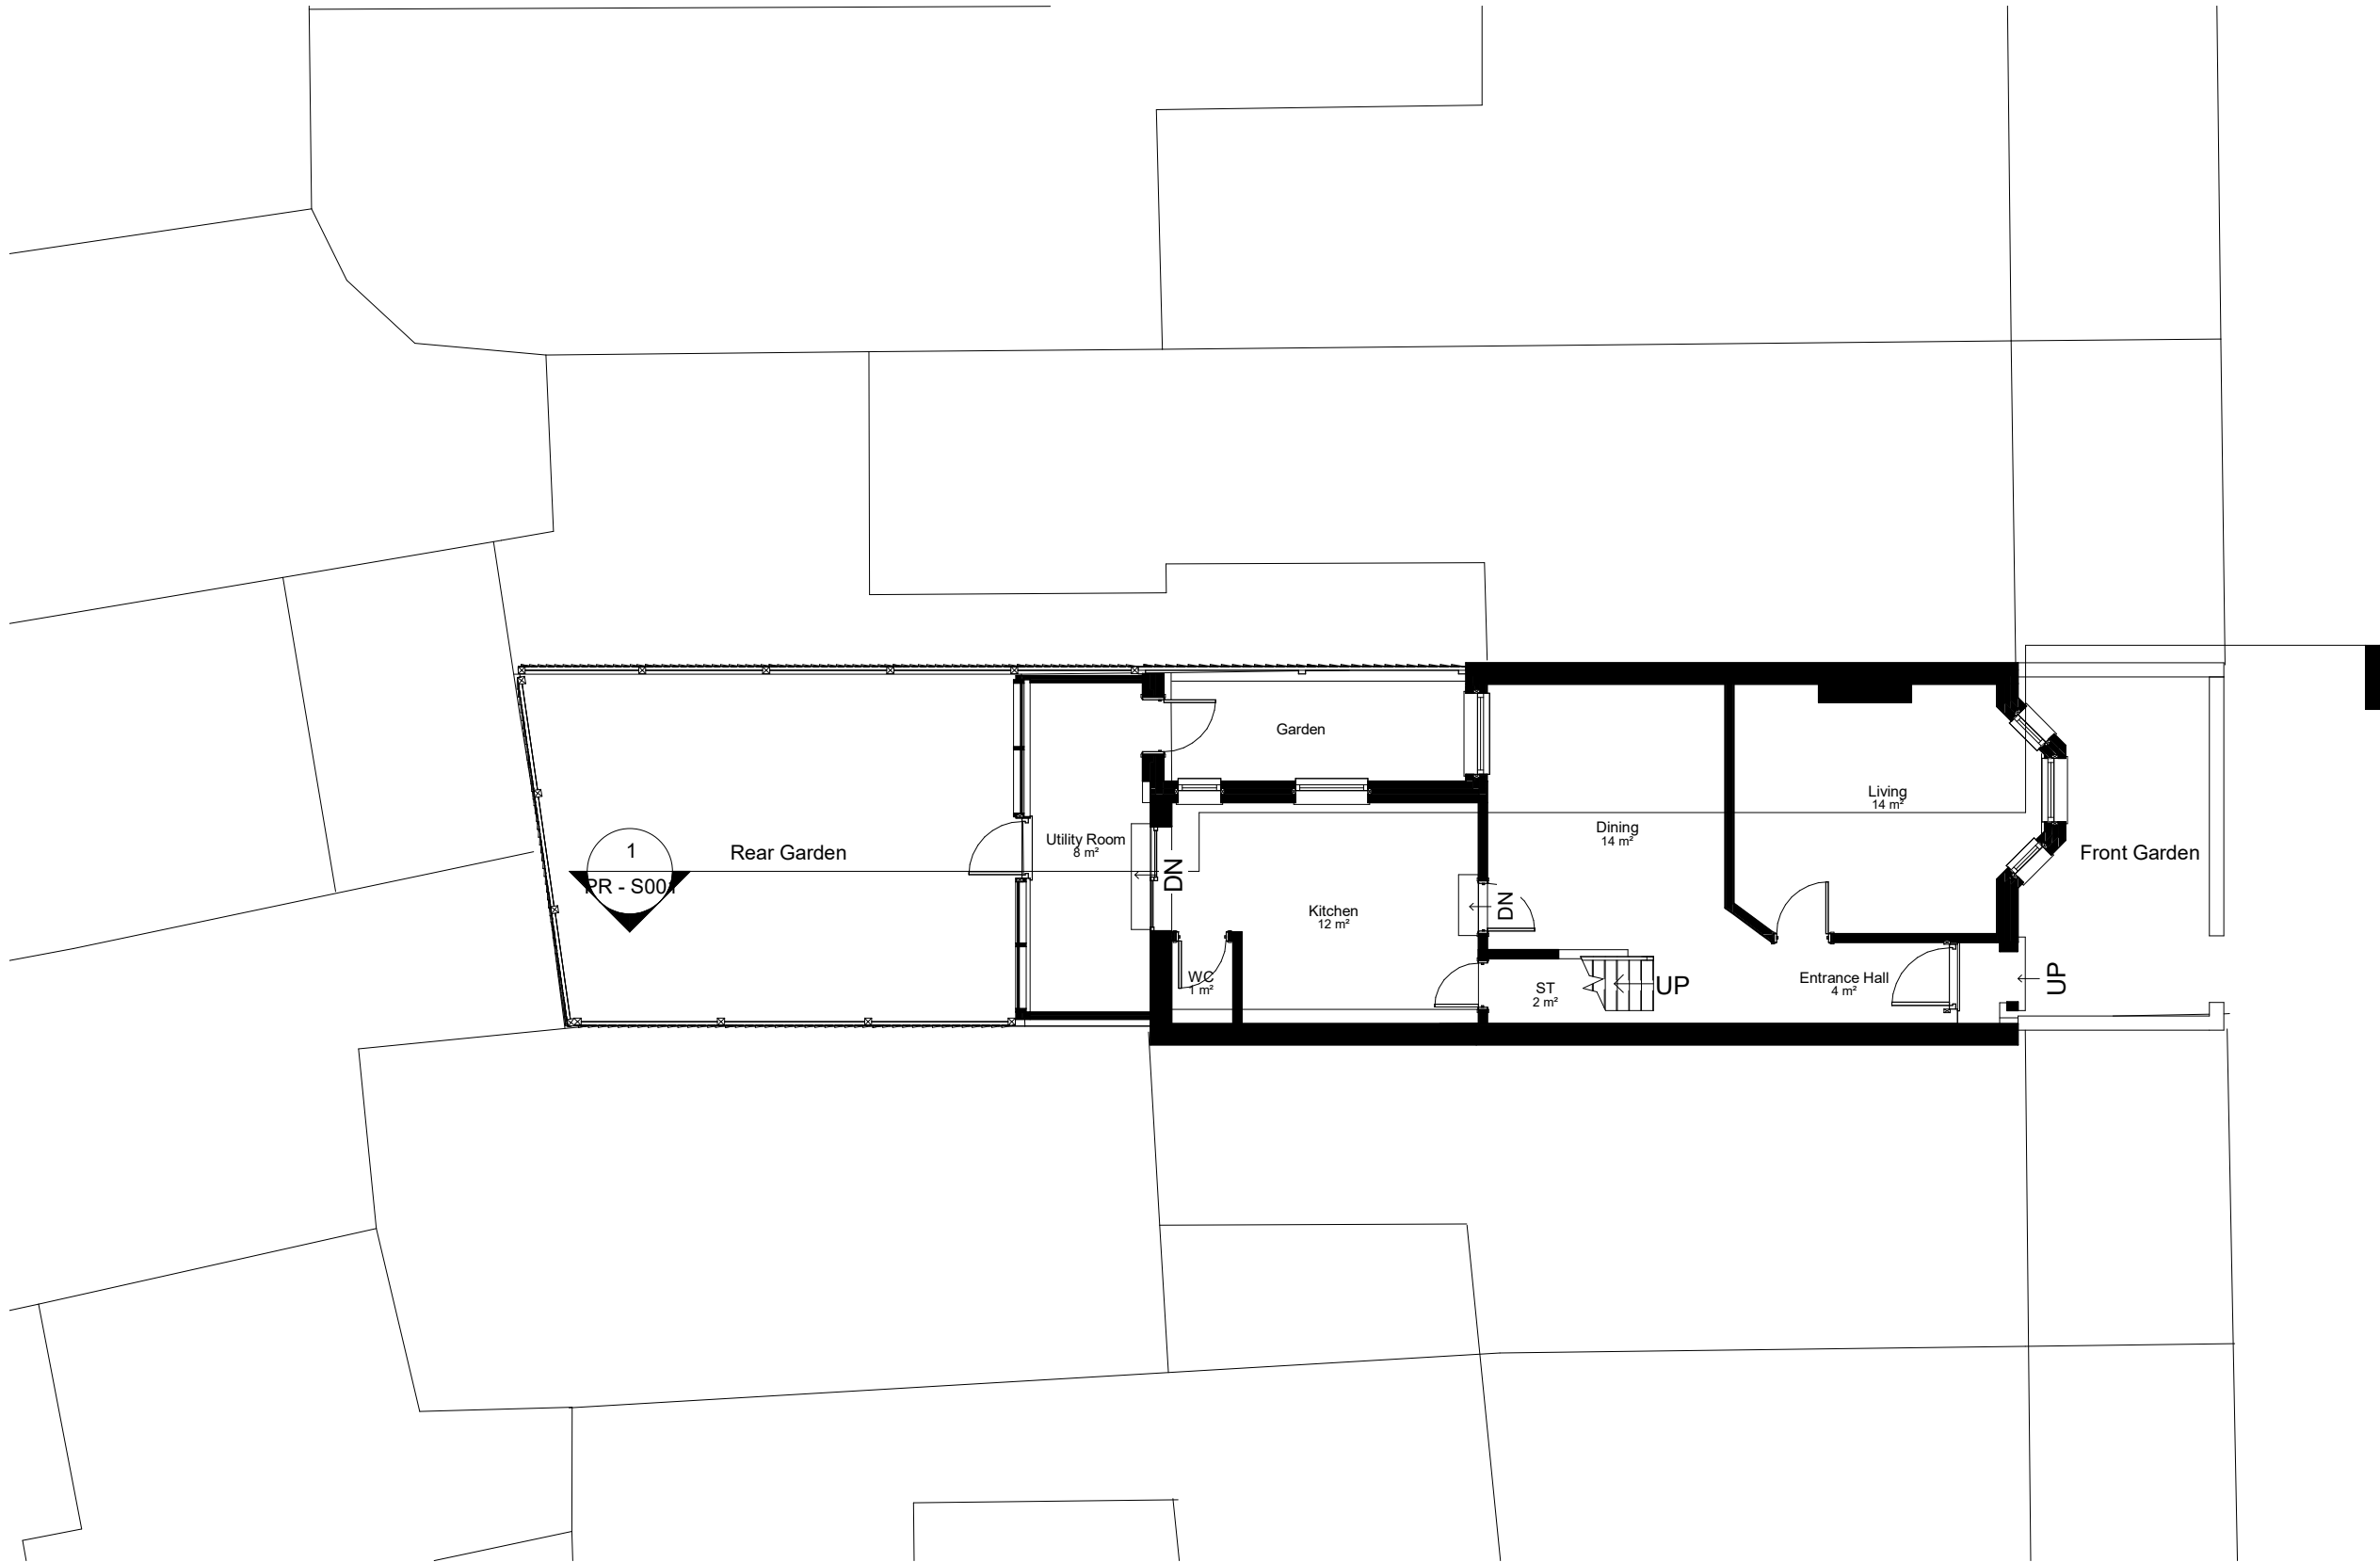

Beechfield Road

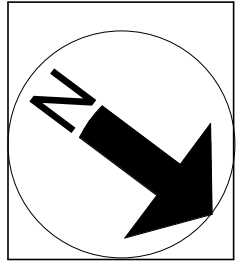



NOTES:
CONTRACTORS MUST VERIFY ALL DIMENSIONS AT THE SITE BEFORE COMMENCING ANY WORK.
NO CONSTRUCTION WORK BEFORE BUILDING CONTROL APPROVAL AND STRUCTURAL ENGINEER CONFIRMATION.
ANY DISCREPANCIES TO BE REPORTED TO GRIDKUNE.
ALL DRAWINGS ARE TO BE READ IN CONJUNCTION WITH ALL RELEVANT DRAWINGS AND SPECIFICATIONS.

Rev	Description	Date
A	Loft extension	05/12/2022

PROJECT TITLE		
70, Beechfield Road, Haringey, London, N4 1PE		
Date	Project number	DRWAING NUMBER
30/09/2022	6167	PR - P001

DRAWING TITLE	
Proposed Ground Floor	
CLIENT	Mr Avigdor Junger
Scale (@ A3)	Drawn by
1 : 100	Abraham D



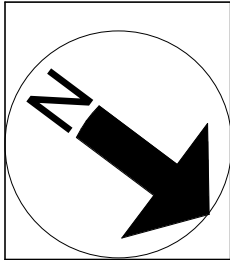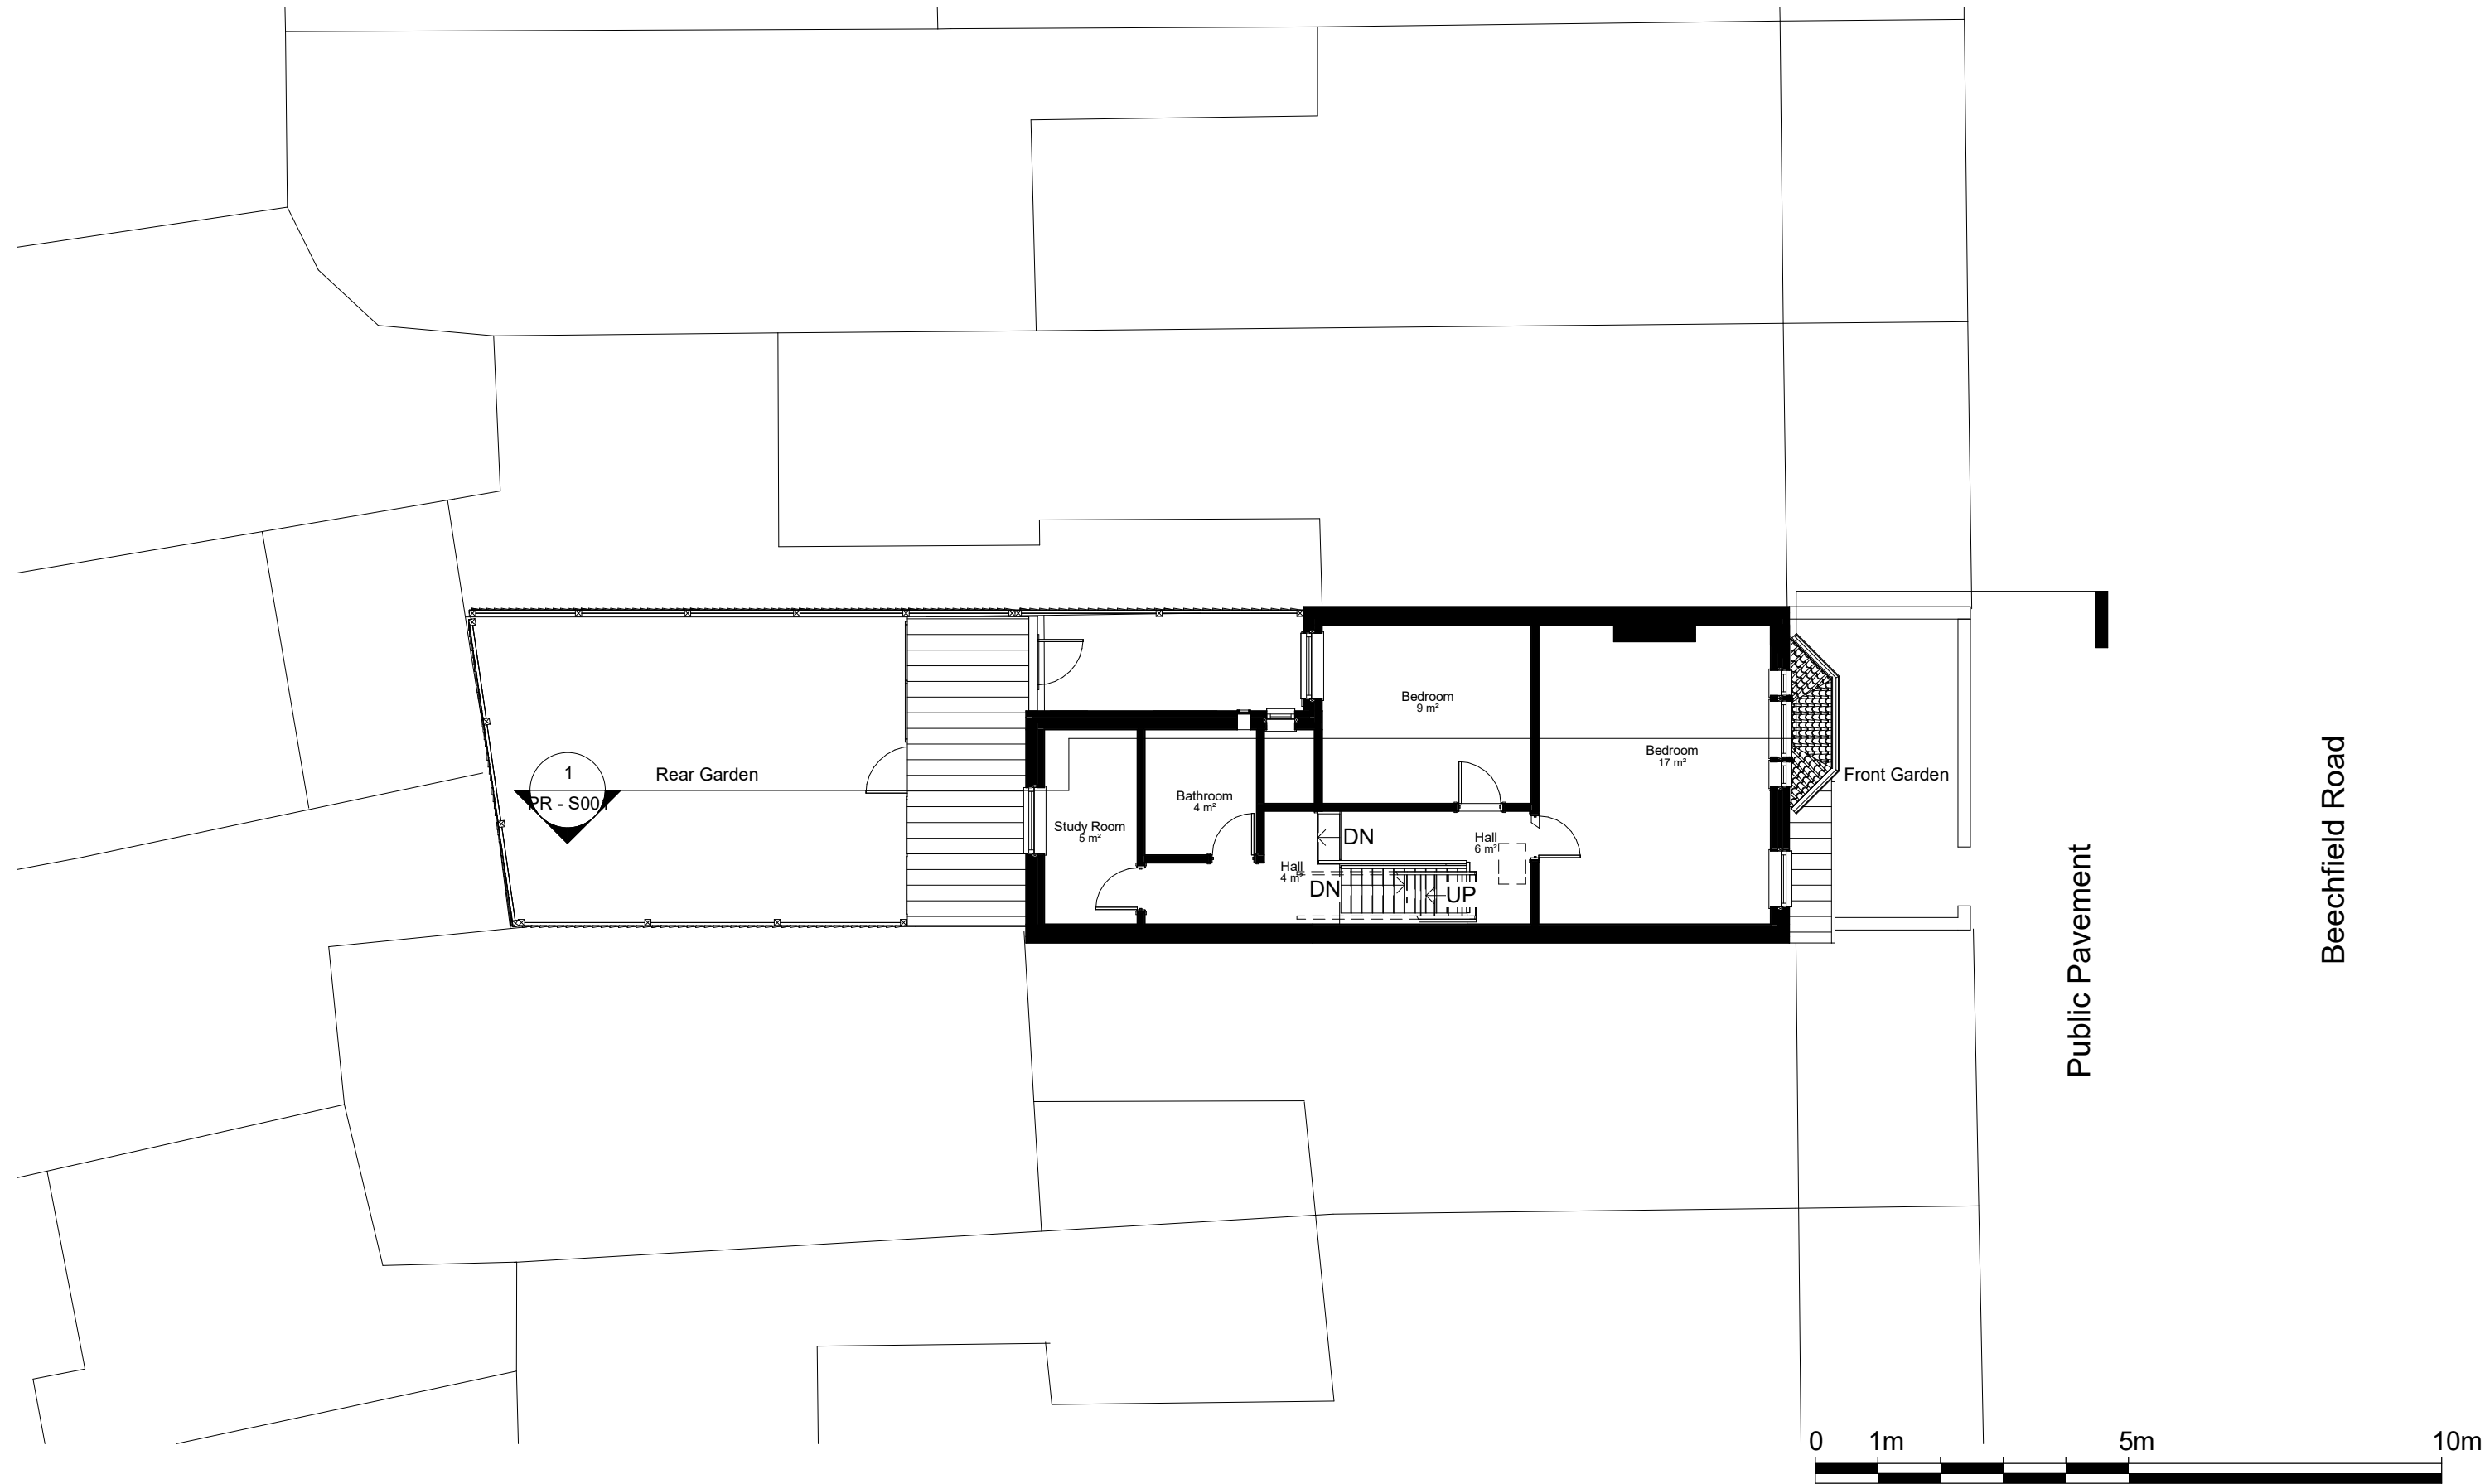

NOTES:
CONTRACTORS MUST VERIFY ALL DIMENSIONS
AT THE
SITE BEFORE COMENCING ANY WORK.

NO CONSTRUCTION WORK BEFORE BUILDING
CONTROL APPROVAL AND STRUCTURAL ENGINEER
CONFIRMATION.

ANY DISCREPANCIES TO BE REPORTED TO
GRIDKUNE.
ALL DRAWINGS ARE TO BE READ IN
CONJUNCTION WITH
ALL RELEVANT DRAWINGS AND
SPECIFICATIONS.

Rev	Description	Date
A	Loft extension	05/12/2022


PROJECT TITLE

70, Beechfield Road, Haringey, London, N4 1PE

Date 30/09/2022	Project number 6167	DRWAING NUMBER PR - P002
--------------------	------------------------	-----------------------------

DRAWING TITLE Proposed First Floor	
CLIENT Mr Avigdor Junger	
Scale (@ A3) 1 : 100	Drawn by Abraham D



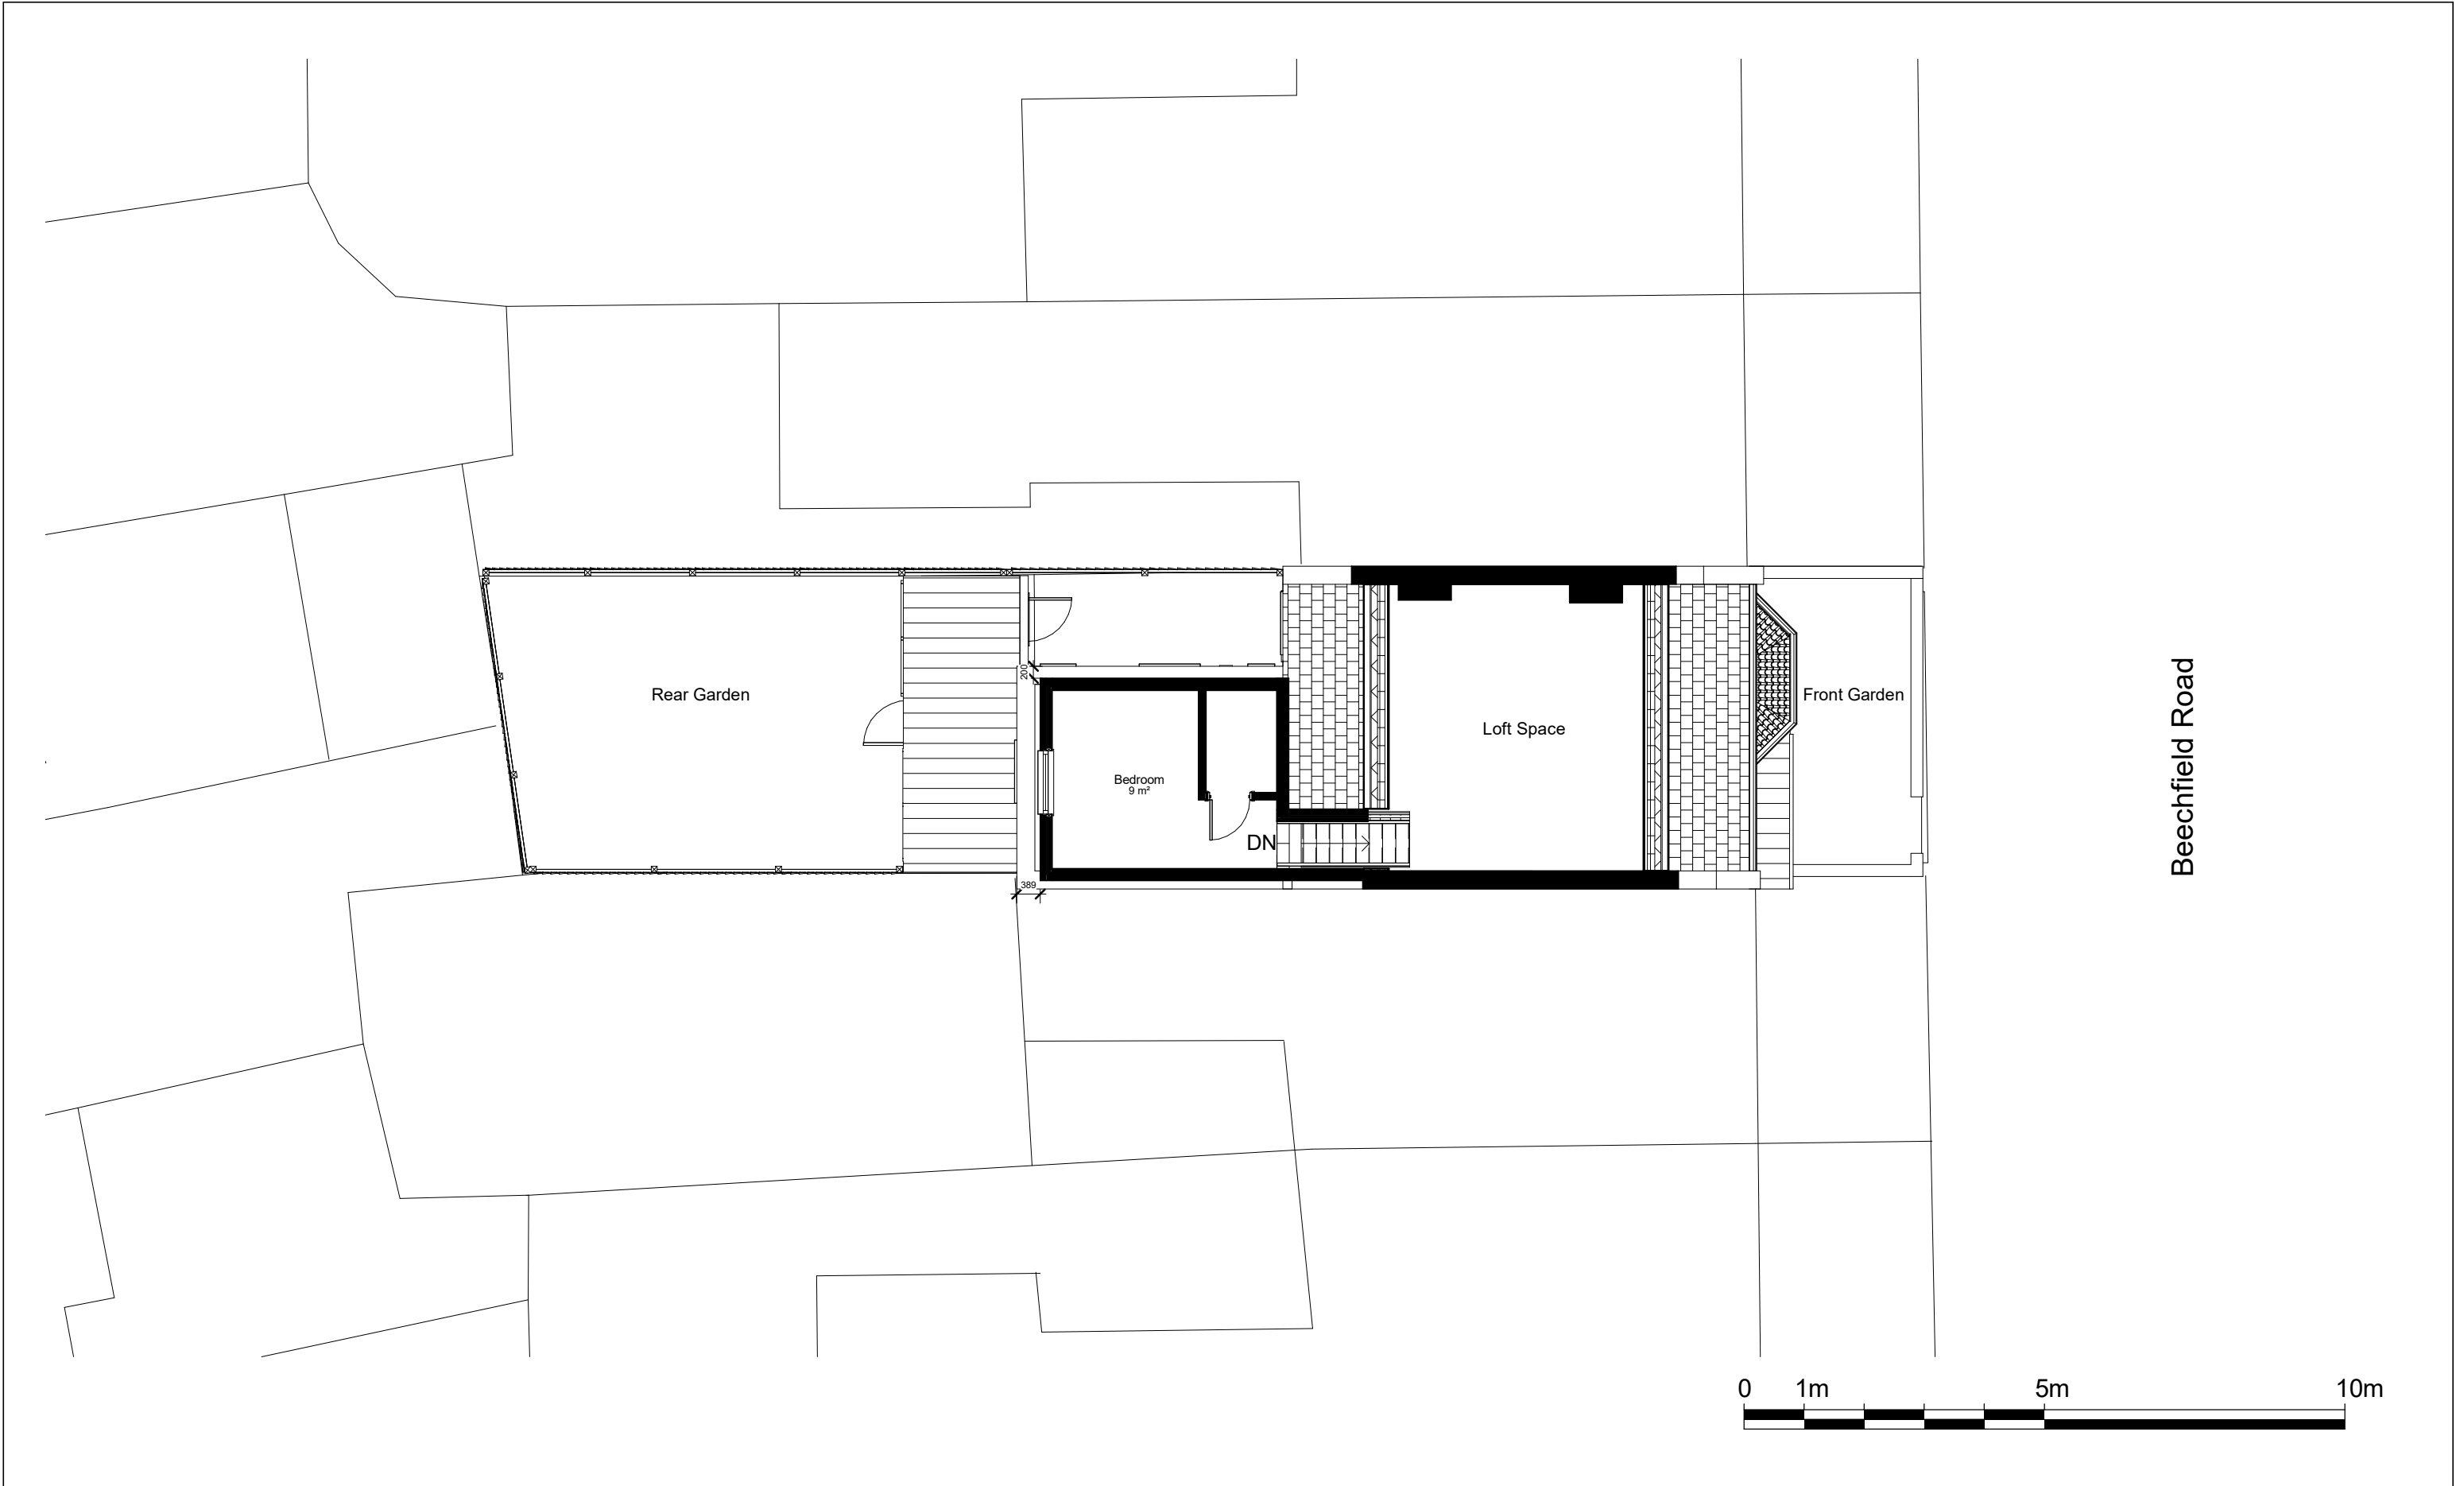


NOTES:
CONTRACTORS MUST VERIFY ALL DIMENSIONS AT THE SITE BEFORE COMENCING ANY WORK.


NO CONSTRUCTION WORK BEFORE BUILDING CONTROL APPROVAL AND STRUCTURAL ENGINEER CONFIRMATION.

ANY DISCREPANCIES TO BE REPORTED TO GRIDKUNE.
ALL DRAWINGS ARE TO BE READ IN CONJUNCTION WITH ALL RELEVANT DRAWINGS AND SPECIFICATIONS.

Rev	Description	Date
A	Loft extension	05/12/2022

PROJECT TITLE			DRAWING TITLE	
70, Beechfield Road, Haringey, London, N4 1PE			Proposed Loft Plan	
			CLIENT Mr Avigdor Junger	
Date 30/09/2022	Project number 6167	DRWAING NUMBER PR - P003	Scale (@ A3) 1 : 100	Drawn by Abraham D

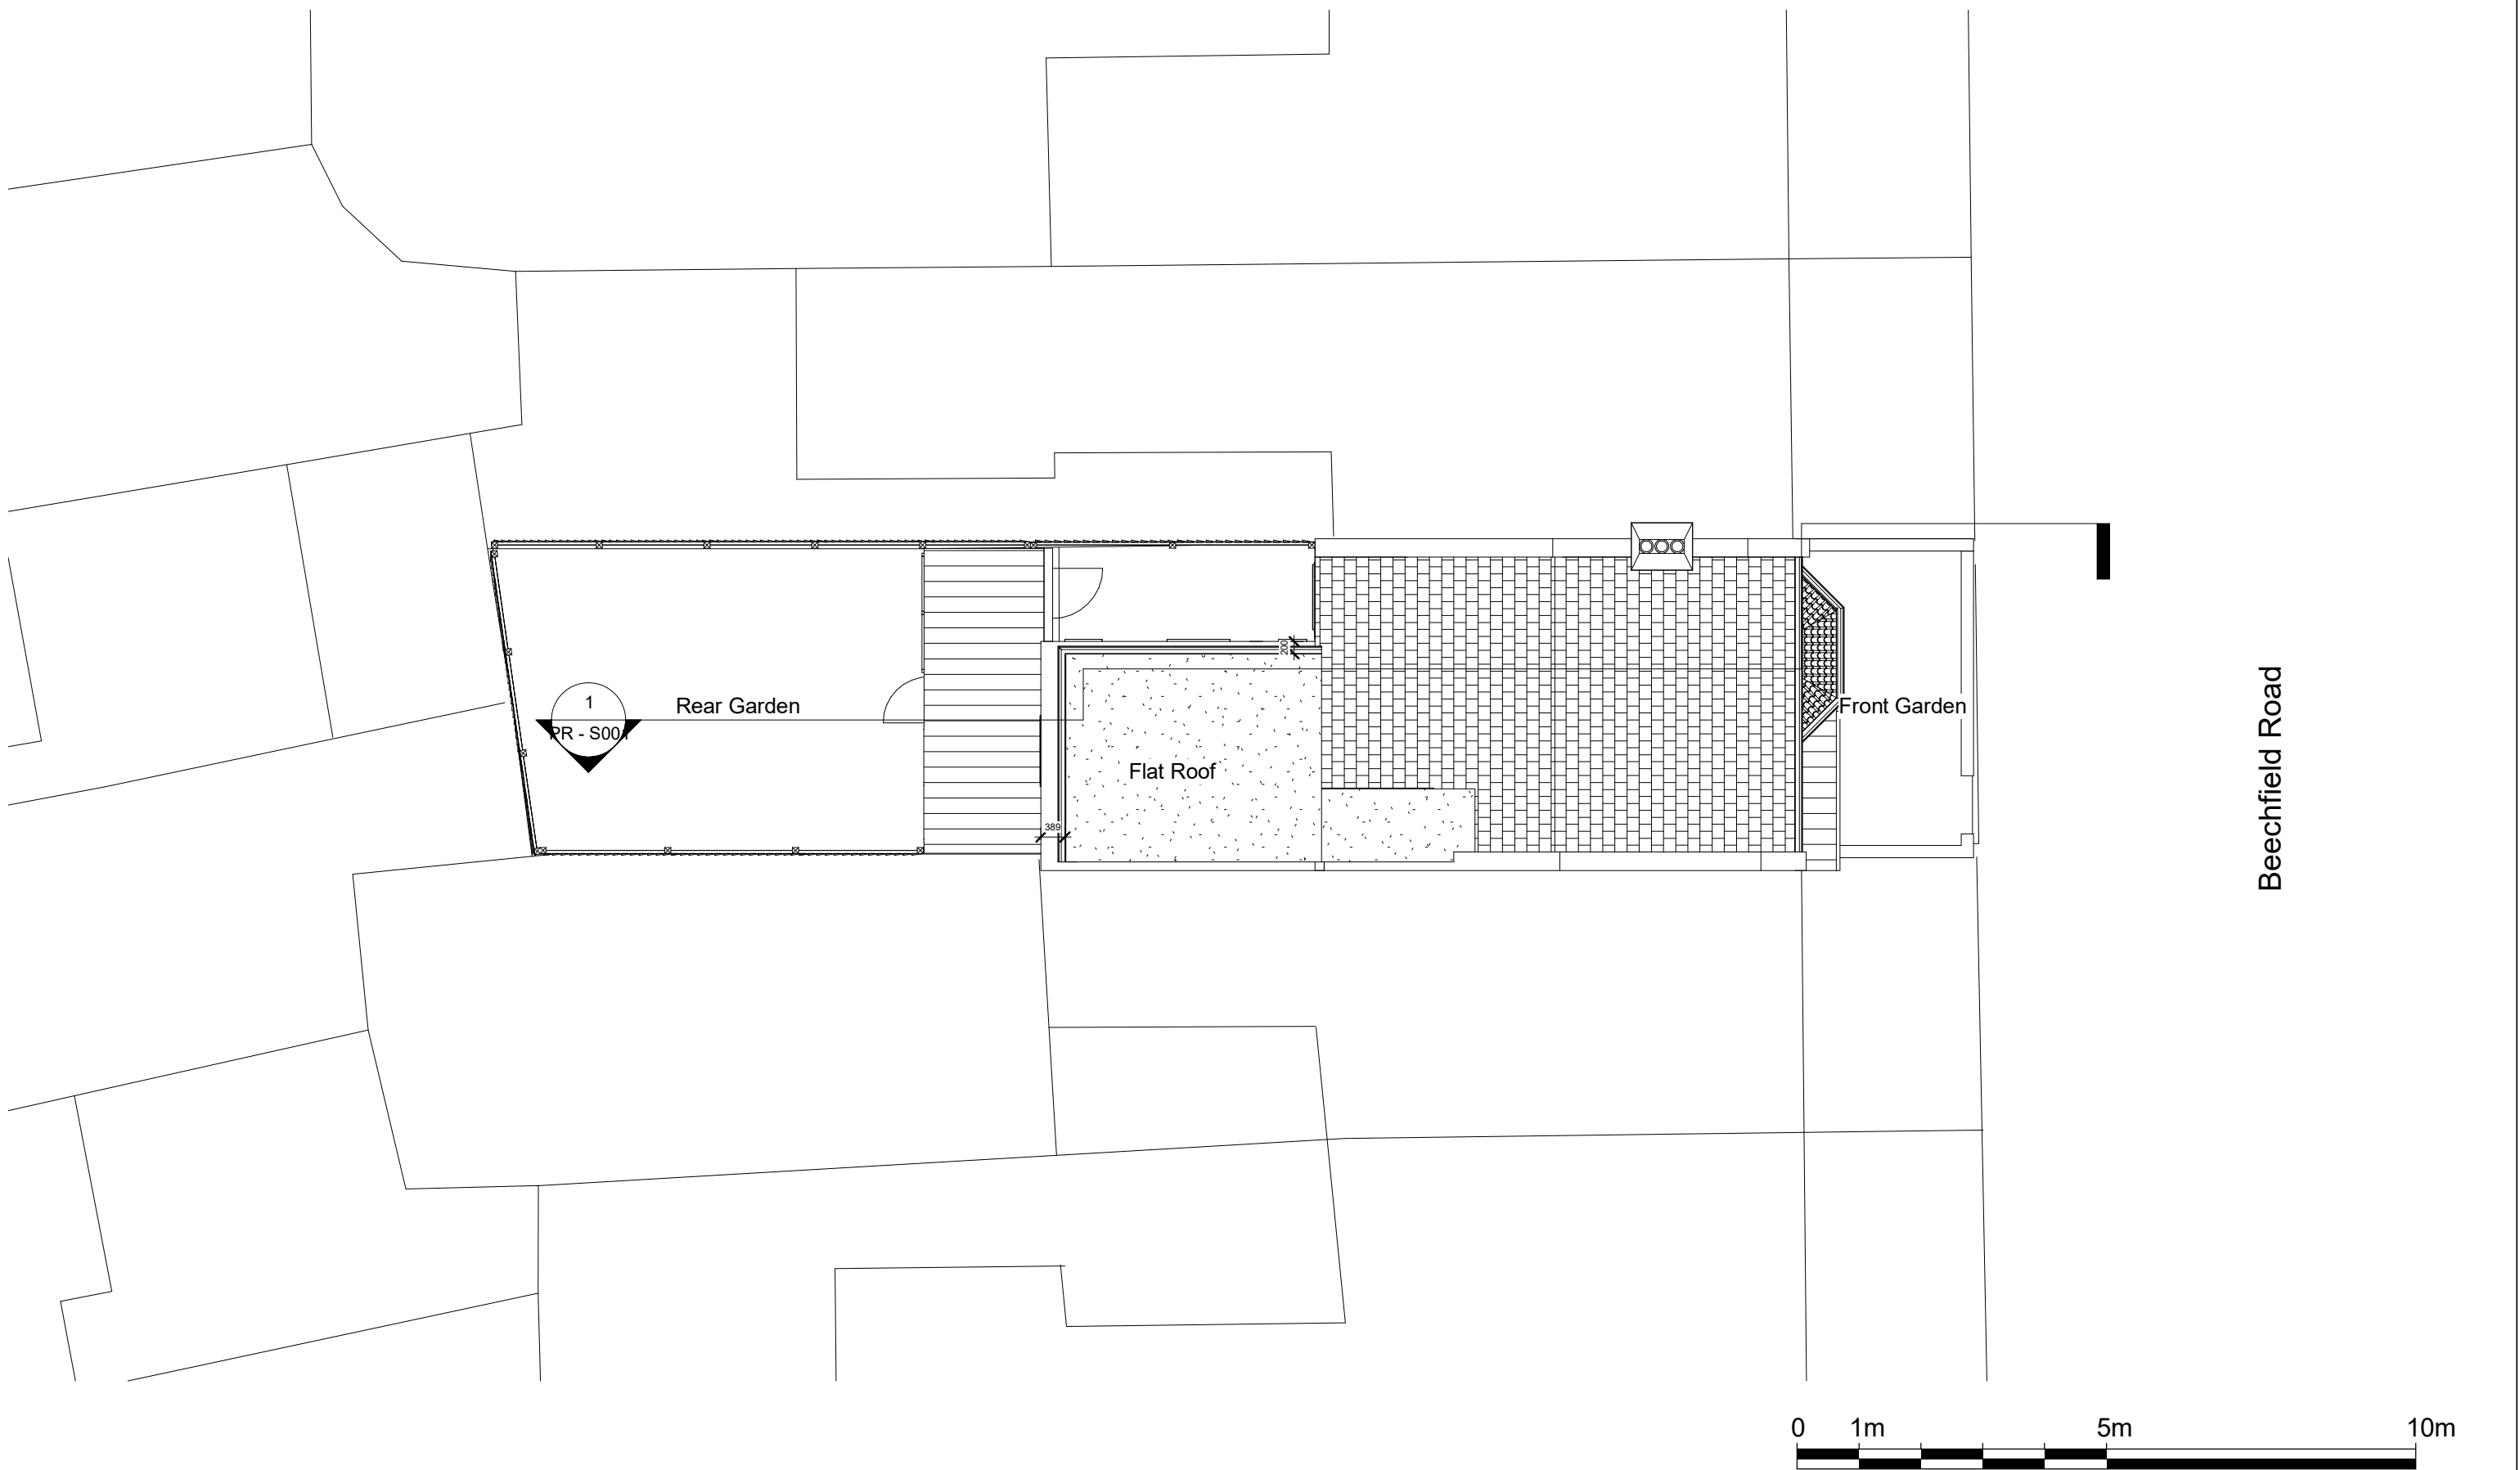

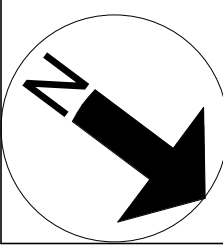

NOTES:
CONTRACTORS MUST VERIFY ALL DIMENSIONS AT THE SITE BEFORE COMENCING ANY WORK.

NO CONSTRUCTION WORK BEFORE BUILDING CONTROL APPROVAL AND STRUCTURAL ENGINEER CONFIRMATION.

ANY DISCREPANCIES TO BE REPORTED TO GRIDKUNE.
ALL DRAWINGS ARE TO BE READ IN CONJUNCTION WITH ALL RELEVANT DRAWINGS AND SPECIFICATIONS.

Rev	Description	Date
A	Loft extension	05/12/2022

PROJECT TITLE

70, Beechfield Road, Haringey, London, N4 1PE

Date

30/09/2022

Project number

6167

DRWAING NUMBER

PR - P004

DRAWING TITLE

Proposed Roof Plan

CLIENT

Mr Avigdor Junger

Scale (@ A3)

1 : 100

Drawn by

Abraham D





1 Front
1 : 100

2 Rear
1 : 100



NOTES:
CONTRACTORS MUST VERIFY ALL DIMENSIONS
AT THE
SITE BEFORE COMMENCING ANY WORK.

NO CONSTRUCTION WORK BEFORE BUILDING
CONTROL
APPROVAL AND STRUCTURAL ENGINEER
CONFIRMATION.



ANY DISCREPANCIES TO BE REPORTED TO
GRIDKUNE.
ALL DRAWINGS ARE TO BE READ IN
CONJUNCTION WITH
ALL RELEVANT DRAWINGS AND
SPECIFICATIONS.

Rev	Description	Date
A	Loft extension	05/12/2022

PROJECT TITLE		
70, Beechfield Road, Haringey, London, N4 1PE		
Date	Project number	DRWAING NUMBER
30/09/2022	6167	PR - E001

DRAWING TITLE	
Proposed Front & Rear Elevations	
CLIENT	
Mr Avigdor Junger	
Scale (@ A3)	Drawn by
1 : 100	Abraham D



 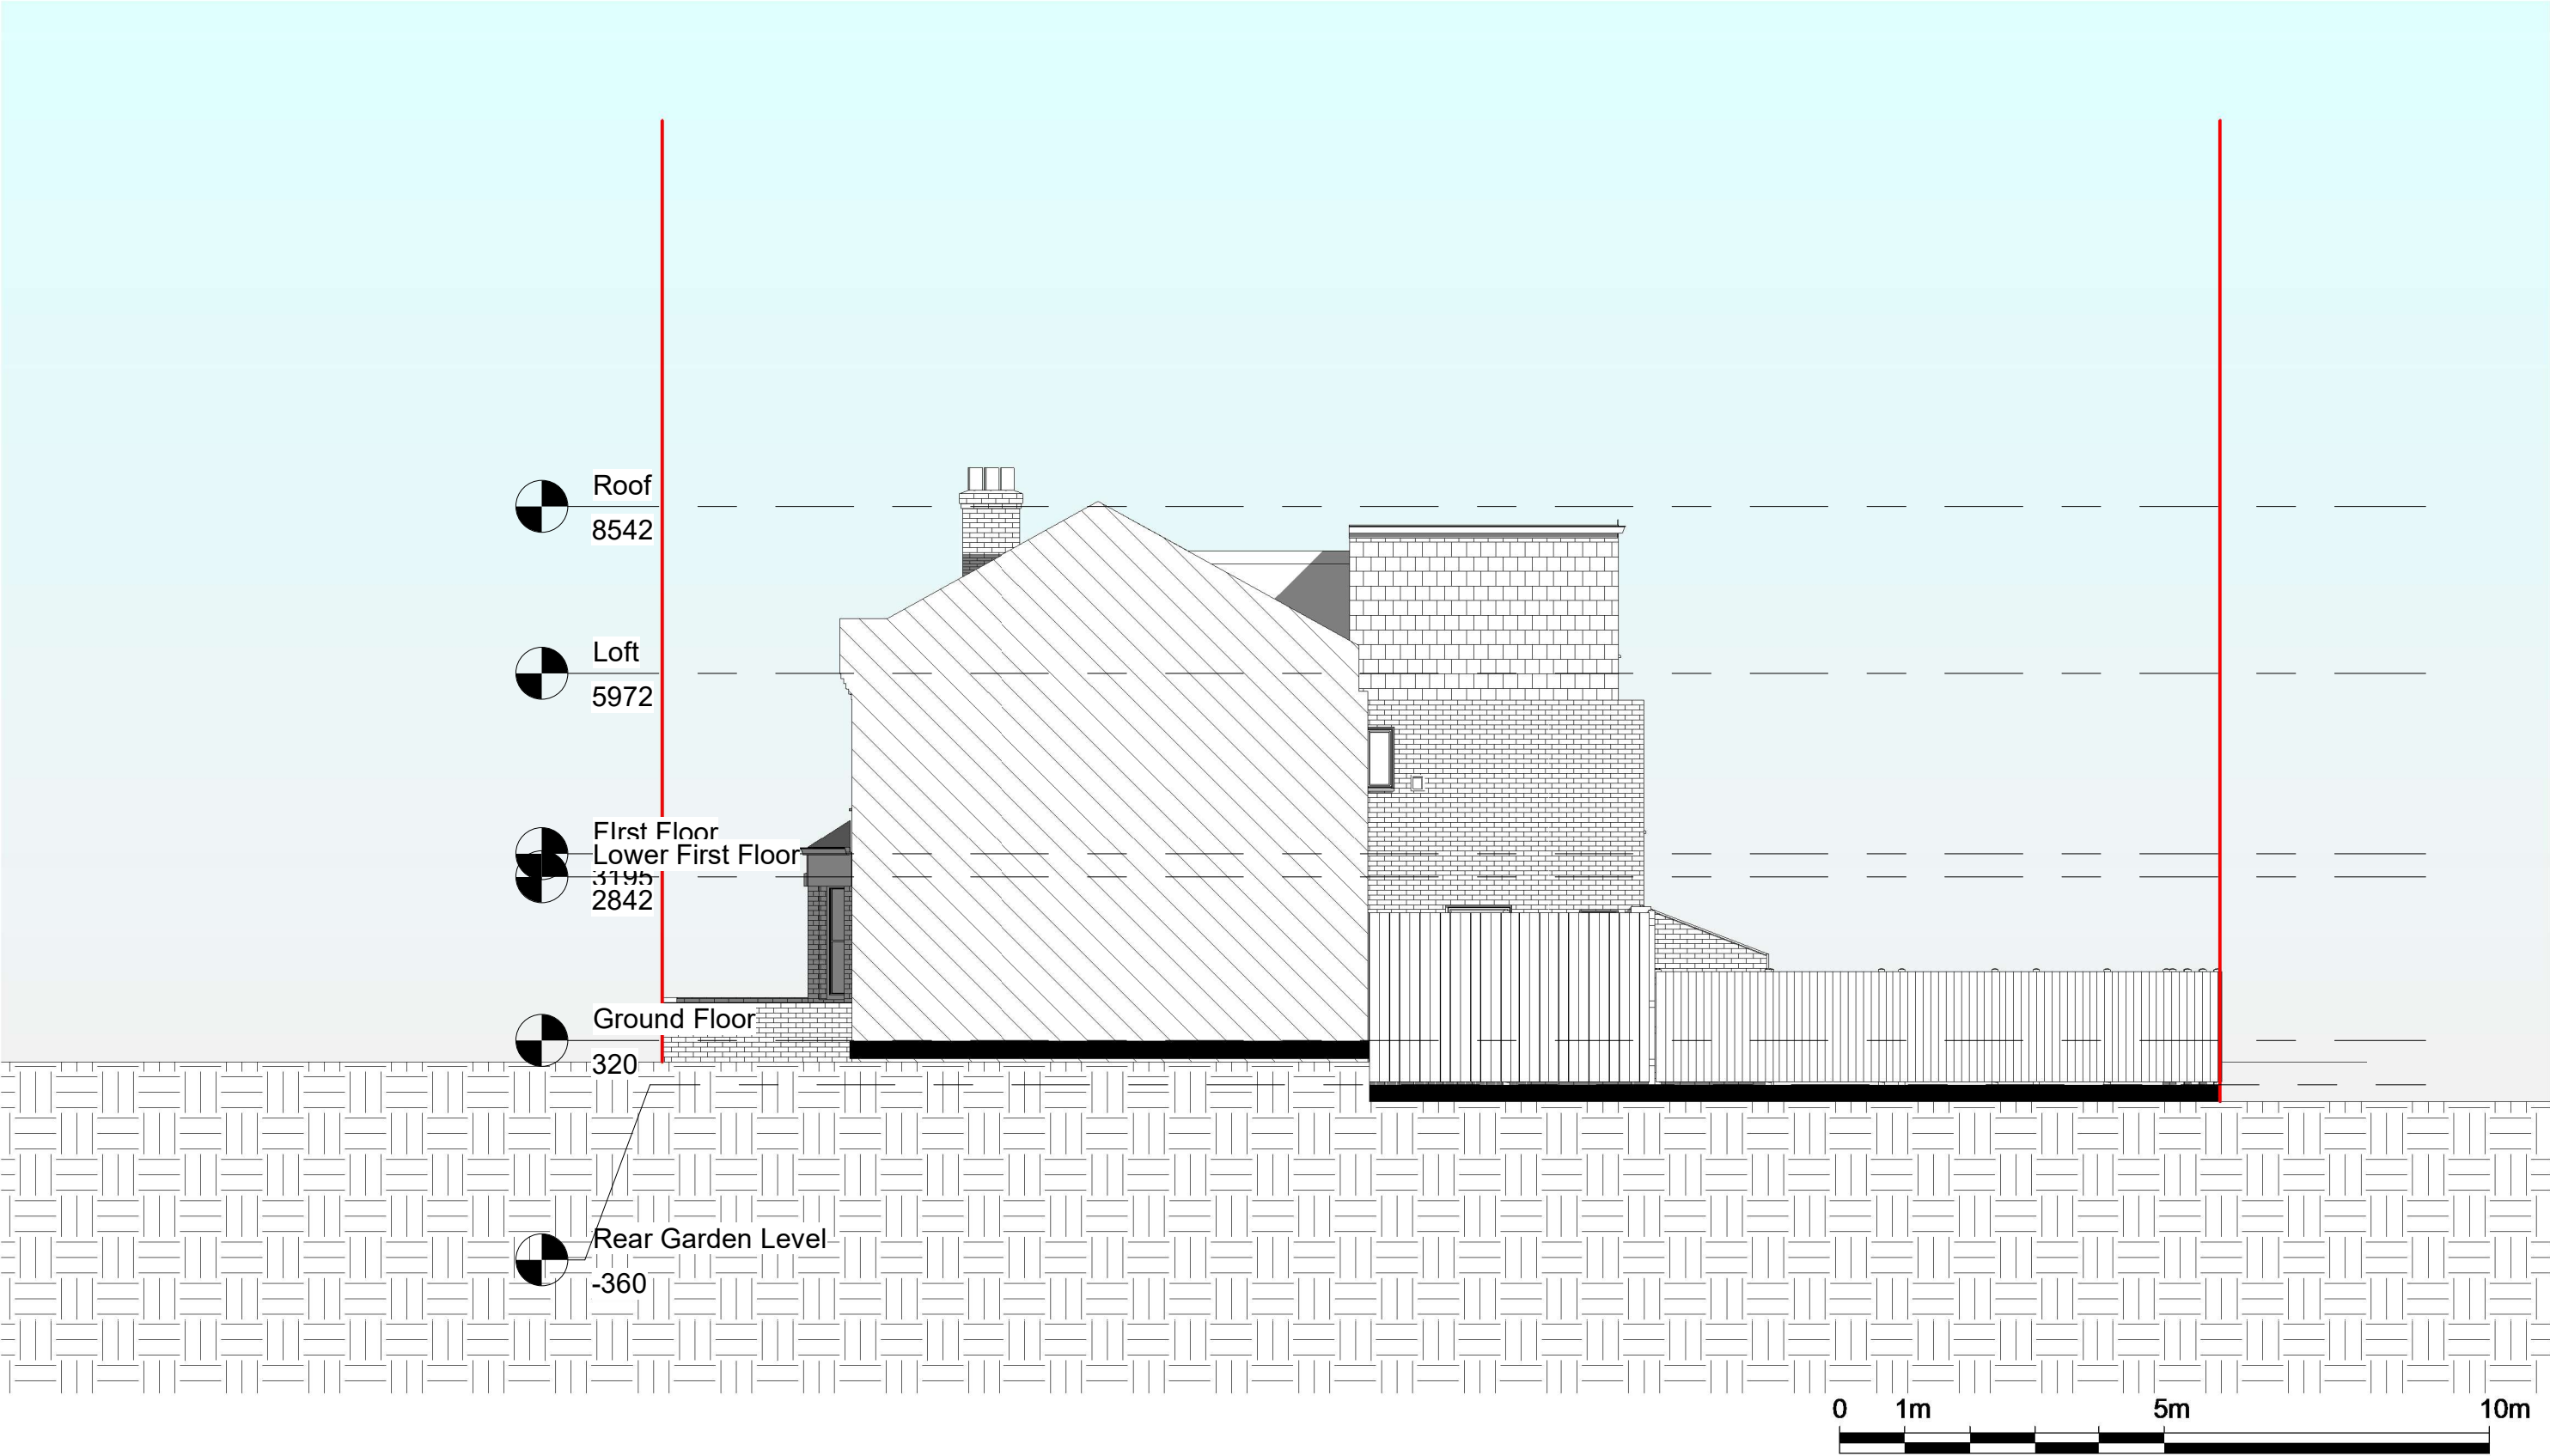


NOTES:
CONTRACTORS MUST VERIFY ALL DIMENSIONS AT THE SITE BEFORE COMMENCING ANY WORK.
NO CONSTRUCTION WORK BEFORE BUILDING CONTROL APPROVAL AND STRUCTURAL ENGINEER CONFIRMATION.
ANY DISCREPANCIES TO BE REPORTED TO GRIDKUNE.
ALL DRAWINGS ARE TO BE READ IN CONJUNCTION WITH ALL RELEVANT DRAWINGS AND SPECIFICATIONS.

Rev	Description	Date
A	Loft extension	05/12/2022

PROJECT TITLE		
70, Beechfield Road, Haringey, London, N4 1PE		
Date	Project number	DRWAING NUMBER
30/09/2022	6167	PR - E003

DRAWING TITLE	
Proposed Side Elevation 2	
CLIENT	
Mr Avigdor Junger	
Scale (@ A3)	Drawn by
1 : 100	Abraham D



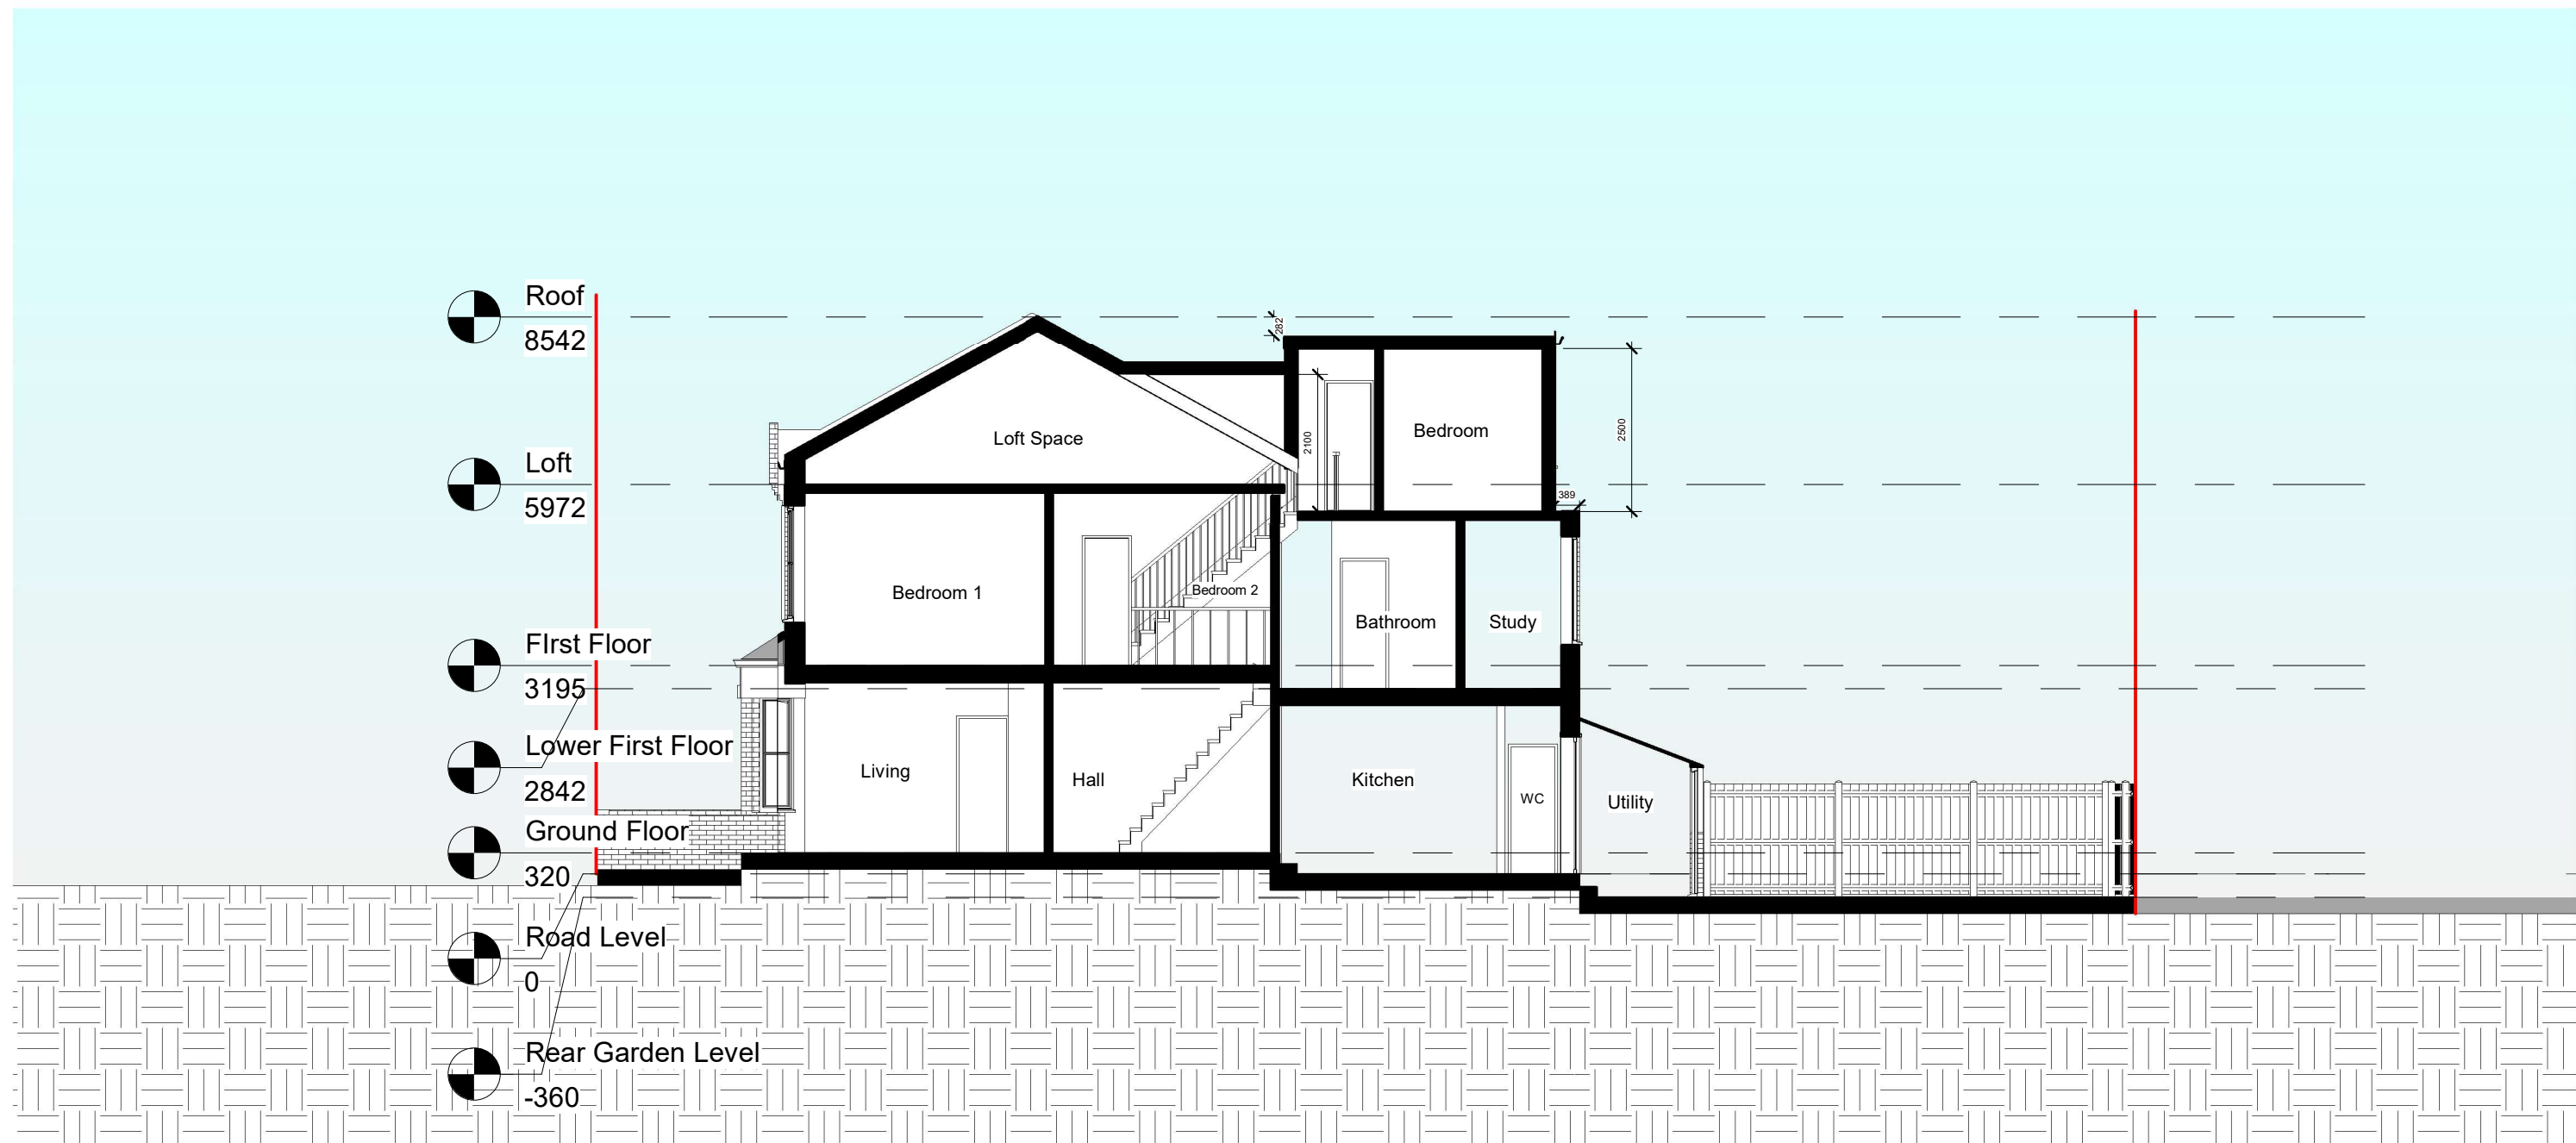

NOTES:
CONTRACTORS MUST VERIFY ALL DIMENSIONS AT THE SITE BEFORE COMMENCING ANY WORK.
NO CONSTRUCTION WORK BEFORE BUILDING CONTROL APPROVAL AND STRUCTURAL ENGINEER CONFIRMATION.
ANY DISCREPANCIES TO BE REPORTED TO GRIDKUNE.
ALL DRAWINGS ARE TO BE READ IN CONJUNCTION WITH ALL RELEVANT DRAWINGS AND SPECIFICATIONS.

Rev	Description	Date
A	Loft extension	05/12/2022

PROJECT TITLE		
70, Beechfield Road, Haringey, London, N4 1PE		
Date	Project number	DRWAING NUMBER
30/09/2022	6167	PR - S001

DRAWING TITLE	
Proposed Section AA	
CLIENT	
Mr Avigdor Junger	
Scale (@ A3)	Drawn by
1 : 100	Abraham D





Volume

$V_1=A_1 \times W_1=(363m \times 2.700m) \times 4.140 = 37.59 \text{ m}^3$

$V_2=A_2 \times W_2= 1.71m \times 1.18m =2.01 \text{ m}^3$

Total Volume = $V_1 + V_2 = 39.60 \text{ m}^3$

 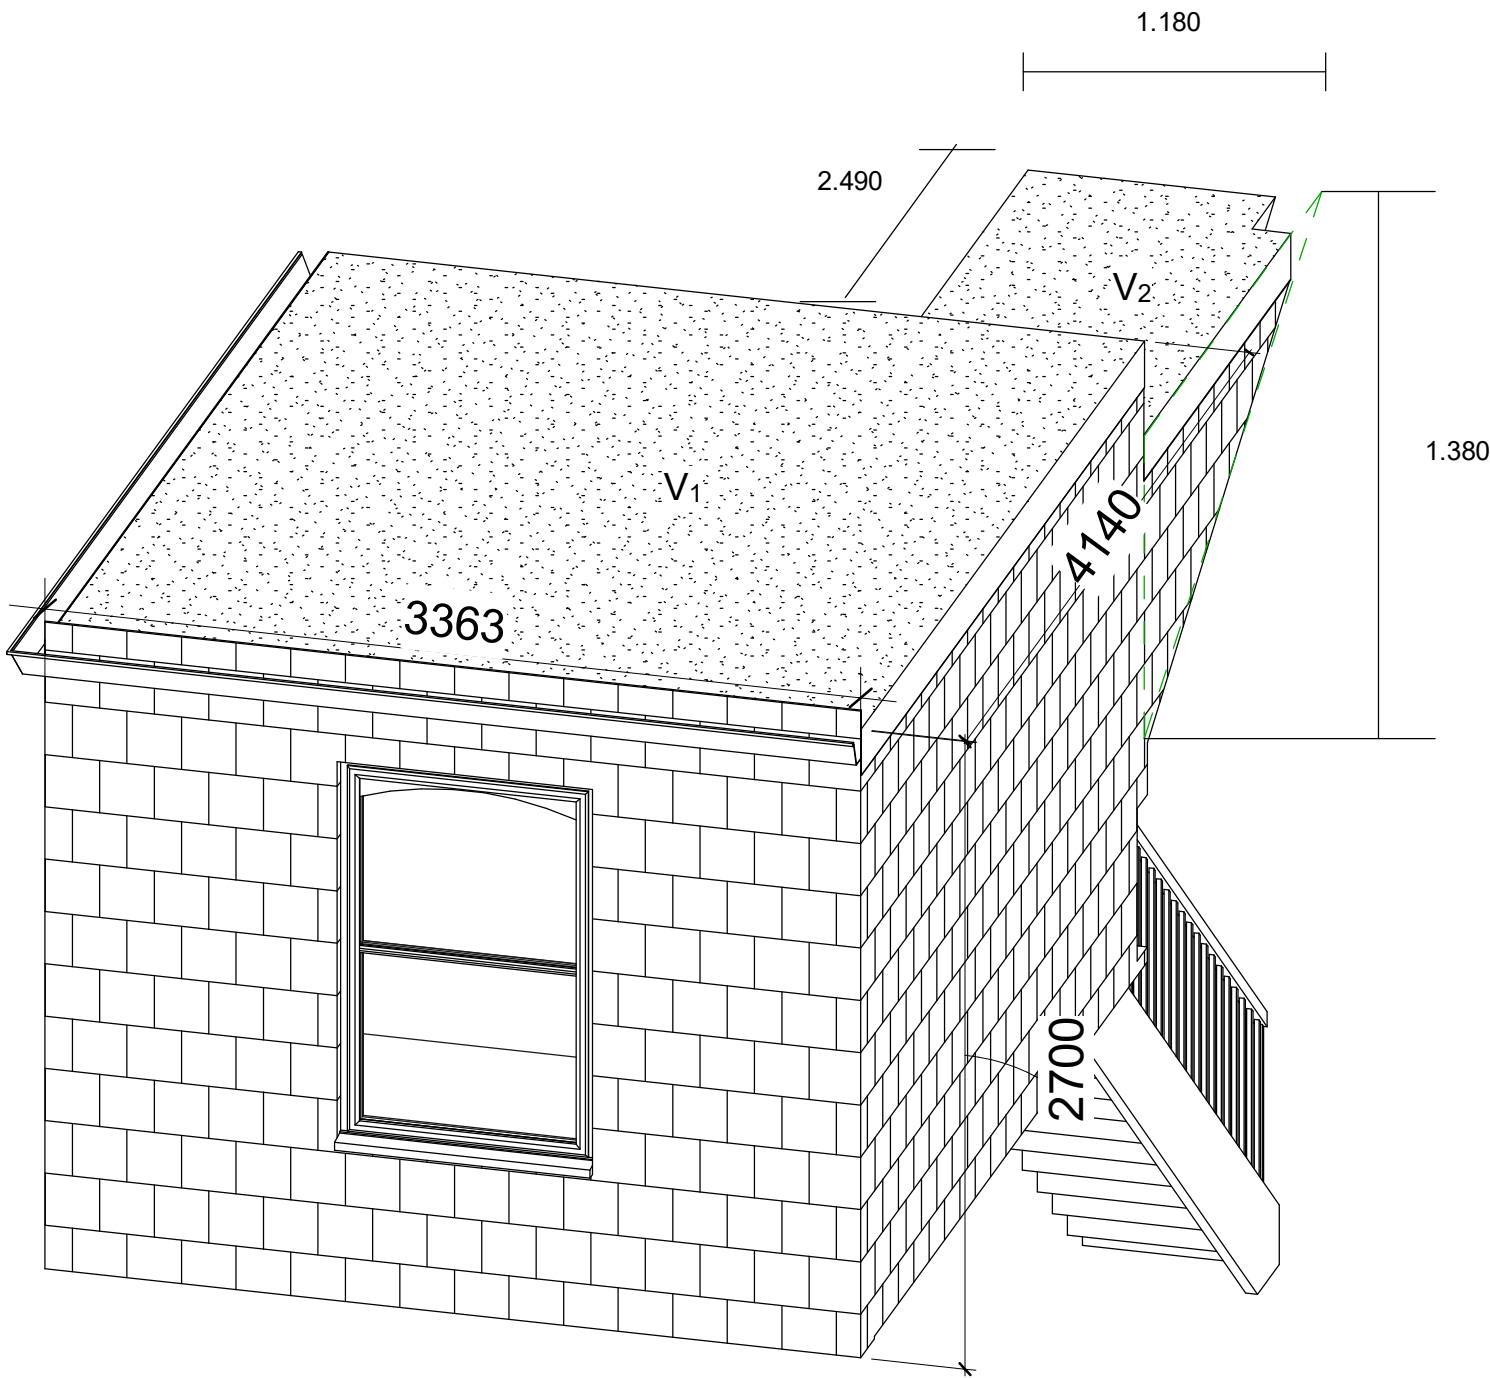

NOTES.
CONTRACTORS MUST VERIFY ALL DIMENSIONS
AT THE
SITE BEFORE COMENCING ANY WORK.

NO CONSTRUCTION WORK BEFORE BUILDING
CONTROL
APPROVEL AND STRUCTURAL ENGINEER
CONFIRMATION.


ANY DISCREPANCIES TO BE REPORTED TO
GRIDKUNE.
ALL DRAWINGS ARE TO BE READ IN
CONJUNCTION WITH
ALL RELEVANT DRAWINGS AND
SPECIFICATIONS.

Rev	Description	Date
A	Loft extension	05/12/2022

PROJECT TITLE		
70, Beechfield Road, Haringey, London, N4 1PE		
Date	Project number	DRWAING NUMBER
30/09/2022	6167	PR- S002

DRAWING TITLE	
Proposed Volume Mass	
CLIENT	
Mr Avigdor Junger	
Scale (@ A3)	Drawn by
	Abraham D



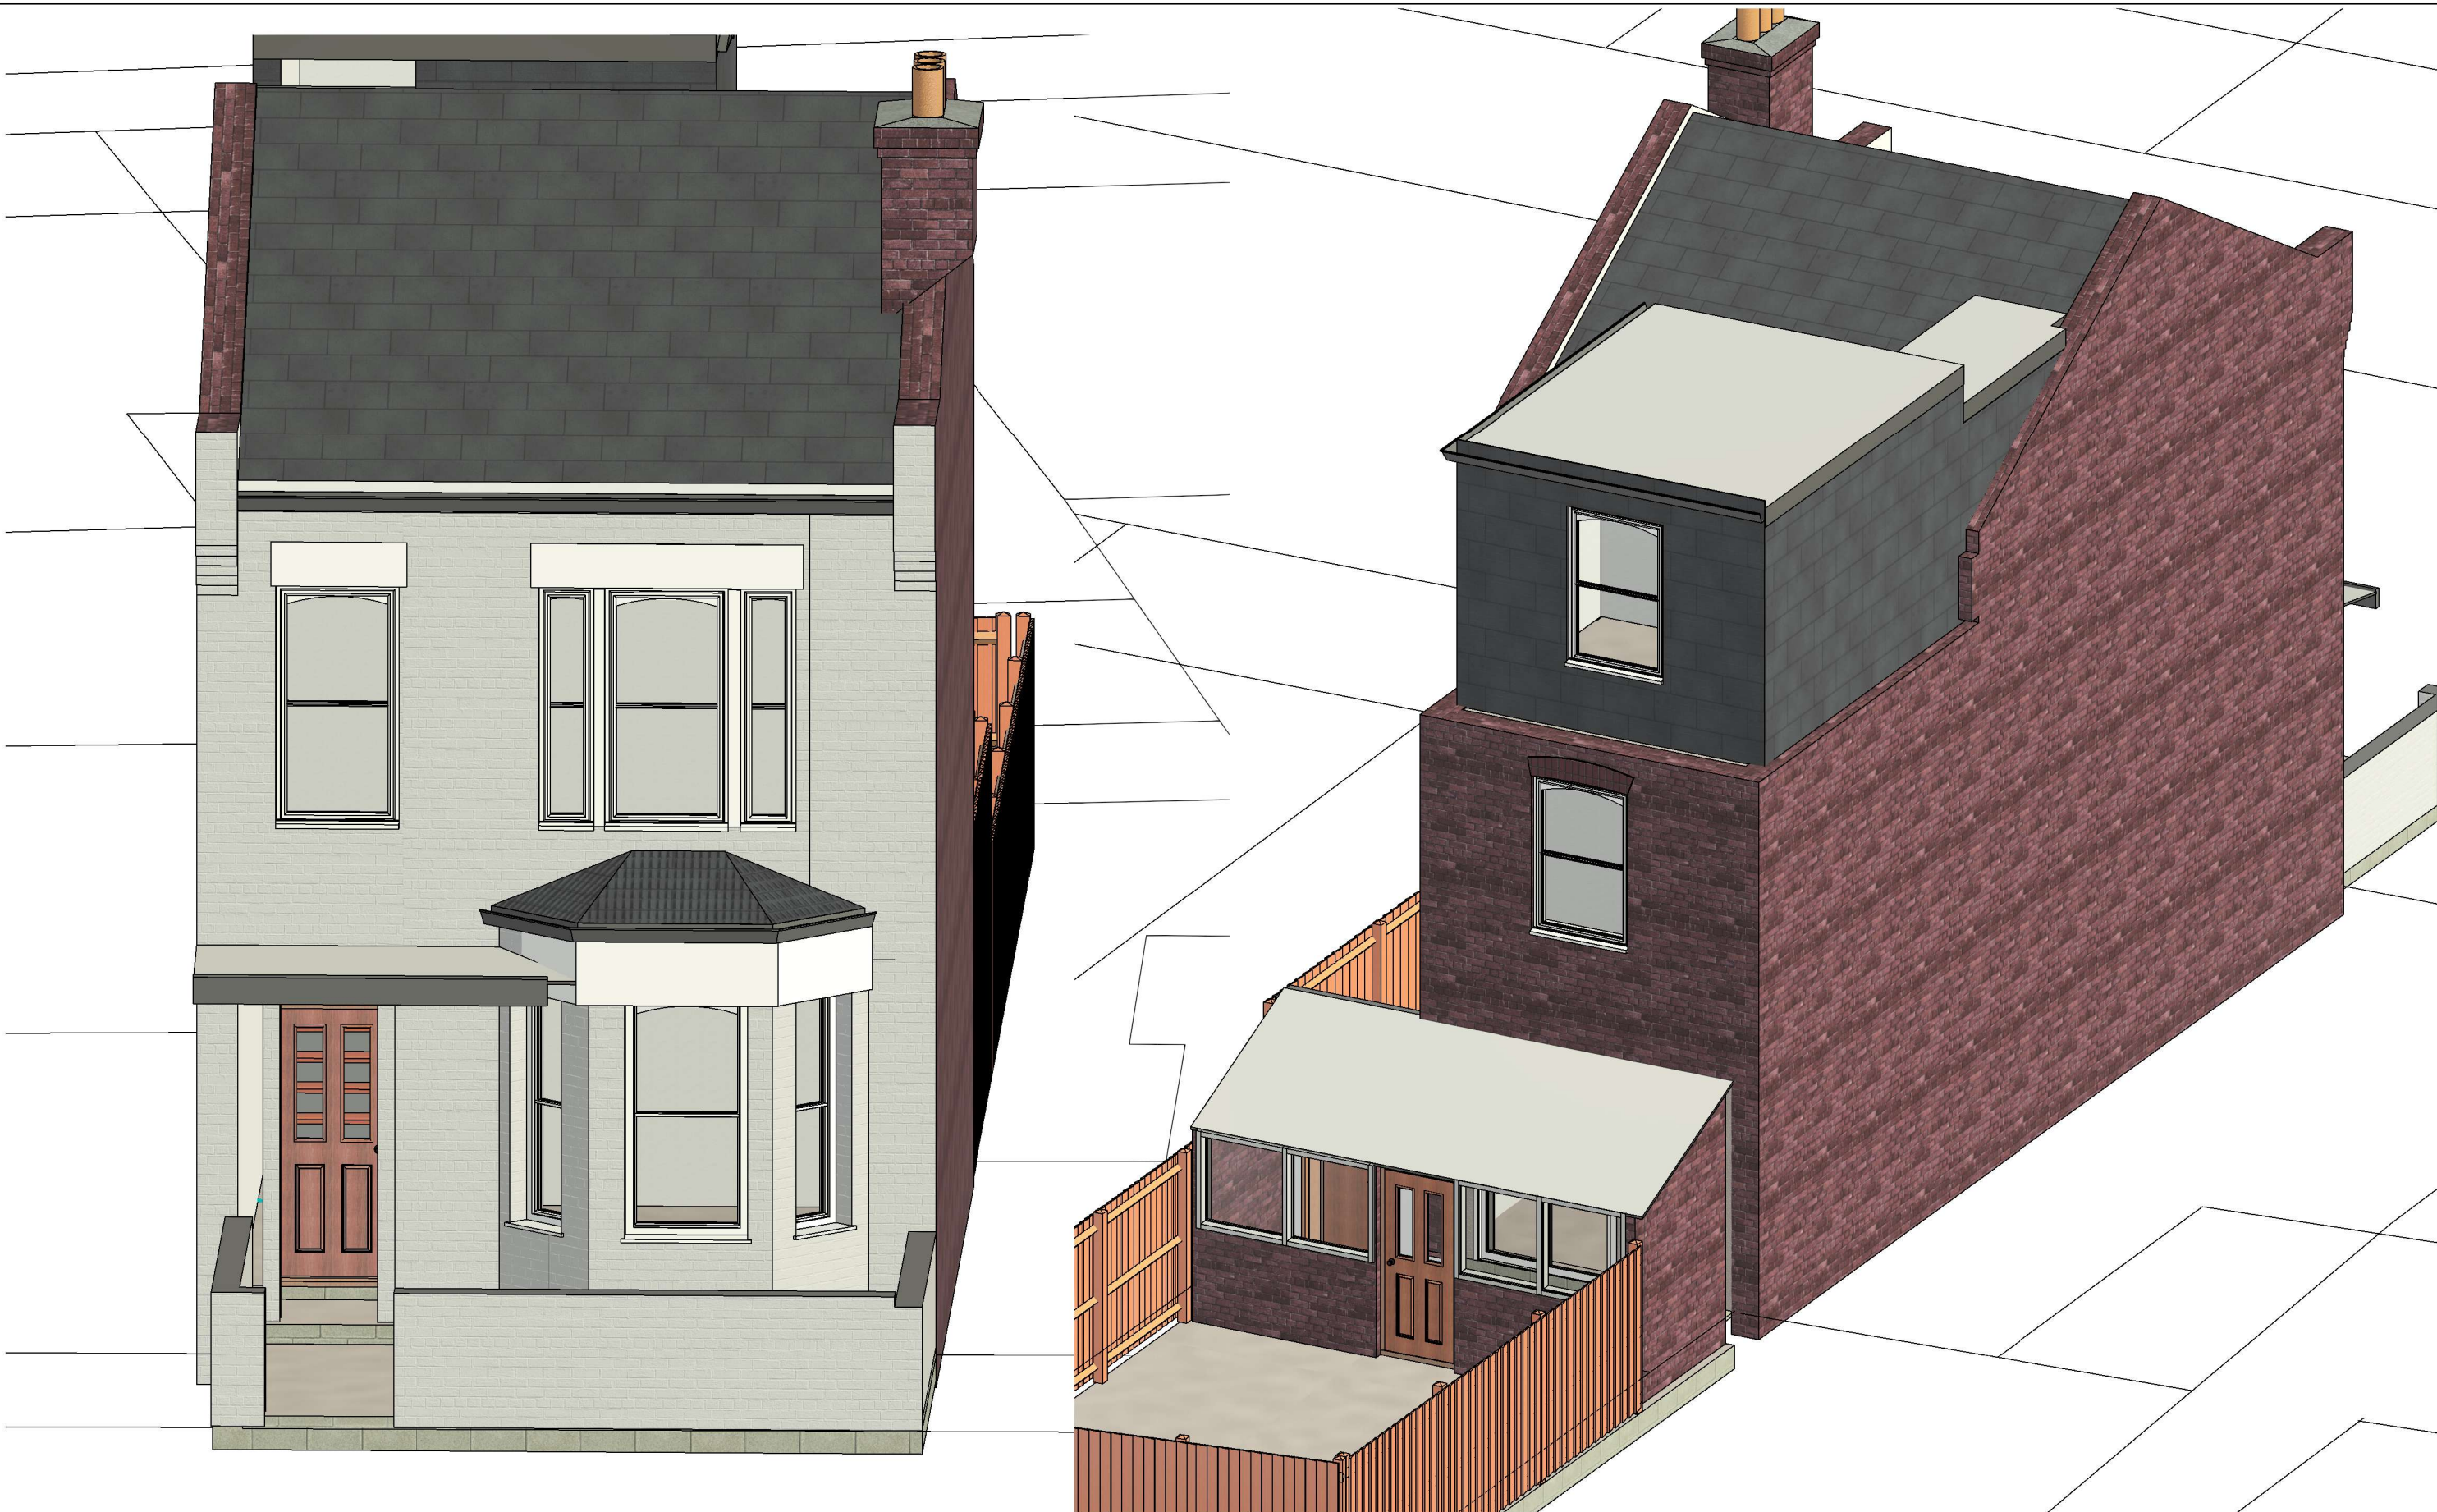

NOTES:
CONTRACTORS MUST VERIFY ALL DIMENSIONS AT THE SITE BEFORE COMMENCING ANY WORK.
NO CONSTRUCTION WORK BEFORE BUILDING CONTROL APPROVAL AND STRUCTURAL ENGINEER CONFIRMATION.
ANY DISCREPANCIES TO BE REPORTED TO GRIDKUNE.
ALL DRAWINGS ARE TO BE READ IN CONJUNCTION WITH ALL RELEVANT DRAWINGS AND SPECIFICATIONS.

Rev	Description	Date
A	Loft extension	05/12/2022

PROJECT TITLE 70, Beechfield Road, Haringey, London, N4 1PE			DRAWING TITLE Proposed 3D		
			CLIENT Mr Avigdor Junger		
Date 30/09/2022	Project number 6167	DRWAING NUMBER PR - 3D	Scale (@ A3)	Drawn by Abraham D	