

© COPYRIGHT
The copyright in this drawing is vested in and no licence or assignment of any kind has been, or is, granted to any third party whether by provision of copies or originals of the drawings or otherwise unless otherwise agreed in writing.

FOR ELECTRONIC DATA ISSUE
Electronic data / drawings are issued as "read only" and should not be interrogated for measurement. All dimensions and levels should be read, only from those values stated in text, on the drawing.

DRAWING NOTES:
1. Do not scale off drawings. Use figured dimensions only.
2. All dimensions to be verified on site and any discrepancies to be brought to the Architect's attention immediately.
3. This drawing is to be read in conjunction with all other contract documents.
4. All structural works are to be carried out in accordance with the consultant structural engineer's drawings and specifications.
5. All mechanical and electrical work is to be carried out in accordance with the consultant mechanical and electrical engineer's drawings and specifications.

SCALE 1:100
1.0 5.0 10.0

AREA LEGEND

- CIRCULATION
- RESIDENCE
- PARKING
- OFFICE
- B1/B8/D1/D2 SPACE
- SERVICES
- STORE
- BIKE STORE
- PAVED AMENITY AREA
- GREEN AREA

	2017.03.06	Re-issued for Planning
A	2017.01.23	Drawing updates
	2015.07.29	Issued for planning
REV	DATE	AMENDMENT
REVISIONS		
TITLE		
DRAWING TITLE		
LOWER GROUND FLOOR PLAN		
SCALE As indicated@A1		DRAWN BY
DATE 2017.01.23		CHECKED BY
JOB No. 1045	DWG No. A101.1	REV. A
STAGE PLANNING		

1 OFFICE LEVEL FLOOR PLAN

OUTLINE OF HGY/2015/2321

ACCESS ROAD

LORDSHIP LANE

FOOTPATH

FOOTPATH

FOOTPATH

FOOTPATH


© COPYRIGHT
The copyright in this drawing is vested in and no licence or assignment of any kind has been, or is, granted to any third party whether by provision of copies or originals of the drawings or otherwise unless otherwise agreed in writing.

FOR ELECTRONIC DATA ISSUE
Electronic data / drawings are issued as "read only" and should not be interrogated for measurement. All dimensions and levels should be read, only from those values stated in text, on the drawing.

DRAWING NOTES:
1. Do not scale off drawings. Use figured dimensions only.
2. All dimensions to be verified on site and any discrepancies to be brought to the Architect's attention immediately.
3. This drawing is to be read in conjunction with all other contract documents.
4. All structural works are to be carried out in accordance with the consultant structural engineer's drawings and specifications.
5. All mechanical and electrical work is to be carried out in accordance with the consultant mechanical and electrical engineer's drawings and specifications.

SCALE 1:100
1.0 5.0 10.0

AREA LEGEND	
	CIRCULATION
	RESIDENCE
	PARKING
	OFFICE
	B1/B8/D1/D2 SPACE
	SERVICES
	STORE
	BIKE STORE
	PAVED AMENITY AREA
	GREEN AREA

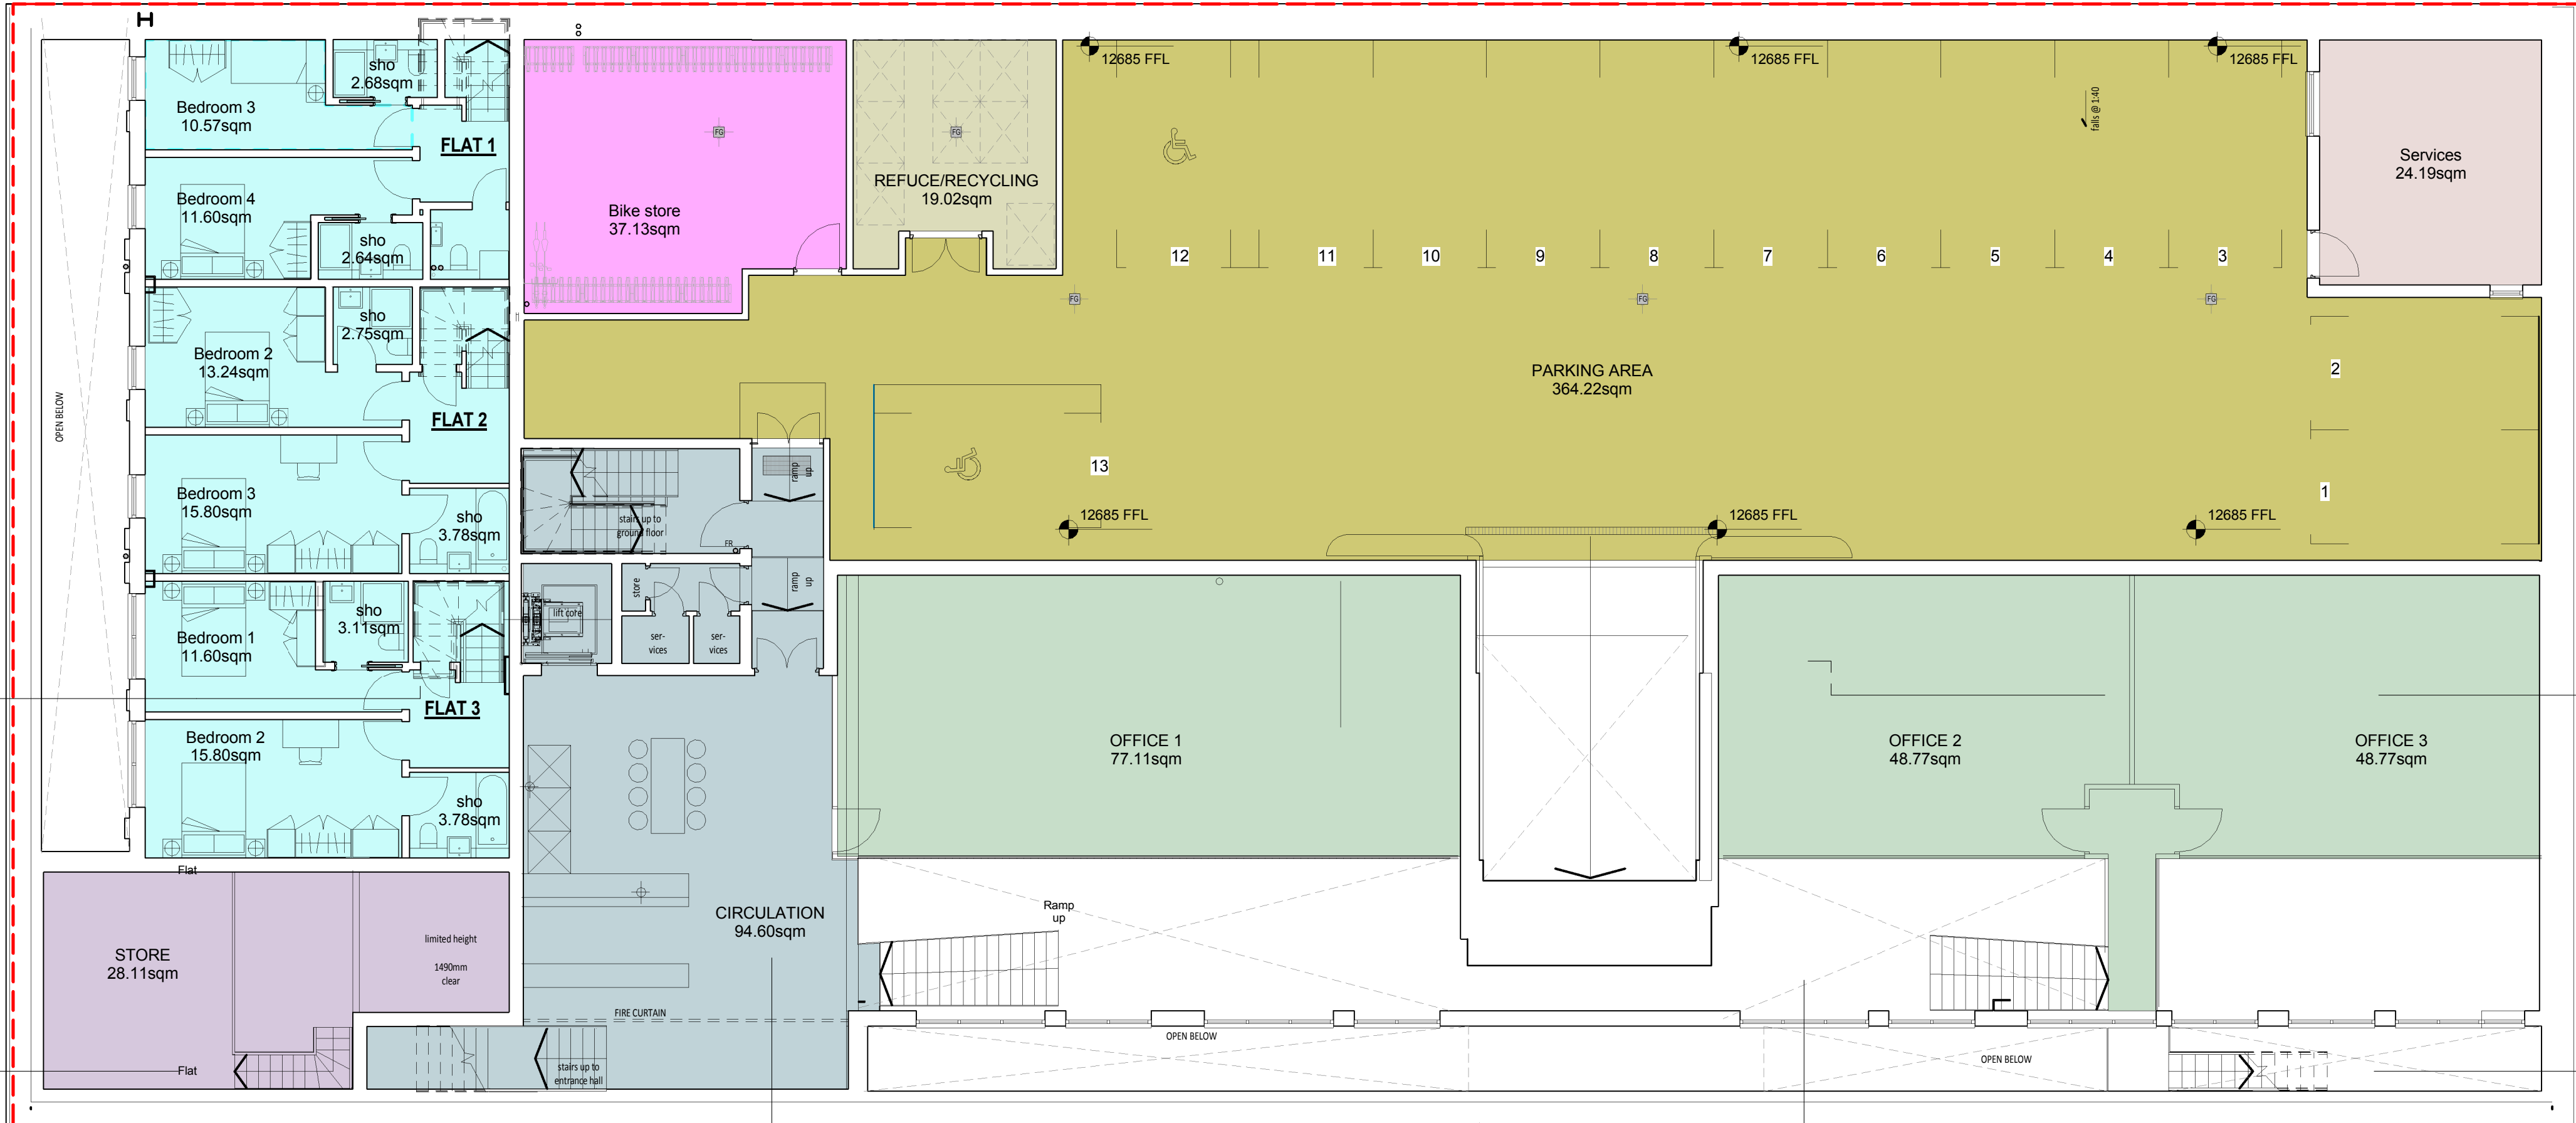

OUTLINE OF HGY/2015/2321

ACCESS ROAD

1 PARKING LEVEL FLOOR PLAN

2017.03.06 Re-issued for Planning		
A	2017.01.23 Drawing updates	
REV	DATE	AMENDMENT
REVISIONS		
TITLE		
DRAWING TITLE		
MEZZANINE AND PARKING LEVEL FLOOR PLAN		
SCALE		DRAWN BY
As indicated@A1		
DATE	CHECKED BY	
2016.11.04		
JOB No.	DWG No.	REV.
1045	A101.2	A
STAGE		
PLANNING		

AREA LEGEND



- CIRCULATION
- RESIDENCE
- PARKING
- OFFICE
- B1/B8/D1/D2 SPACE
- SERVICES
- STORE
- BIKE STORE
- PAVED AMENITY AREA
- GREEN AREA




OUTLINE OF HGY/2015/2321

2017.03.06	Re-issued for Planning
B	2017.01.23 Drawing updates
A	2015.10.10 Revision in response to comments
	2015.07.28 Issued for planning


REV	DATE	AMENDMENT
REVISIONS		
TITLE		
DRAWING TITLE		
GROUND FLOOR PLAN		
SCALE		DRAWN BY
As indicated@A1		
DATE		CHECKED BY
2015.06.30		
JOB No.	DWG No.	REV.
1045	A102	B
STAGE		
PLANNING		

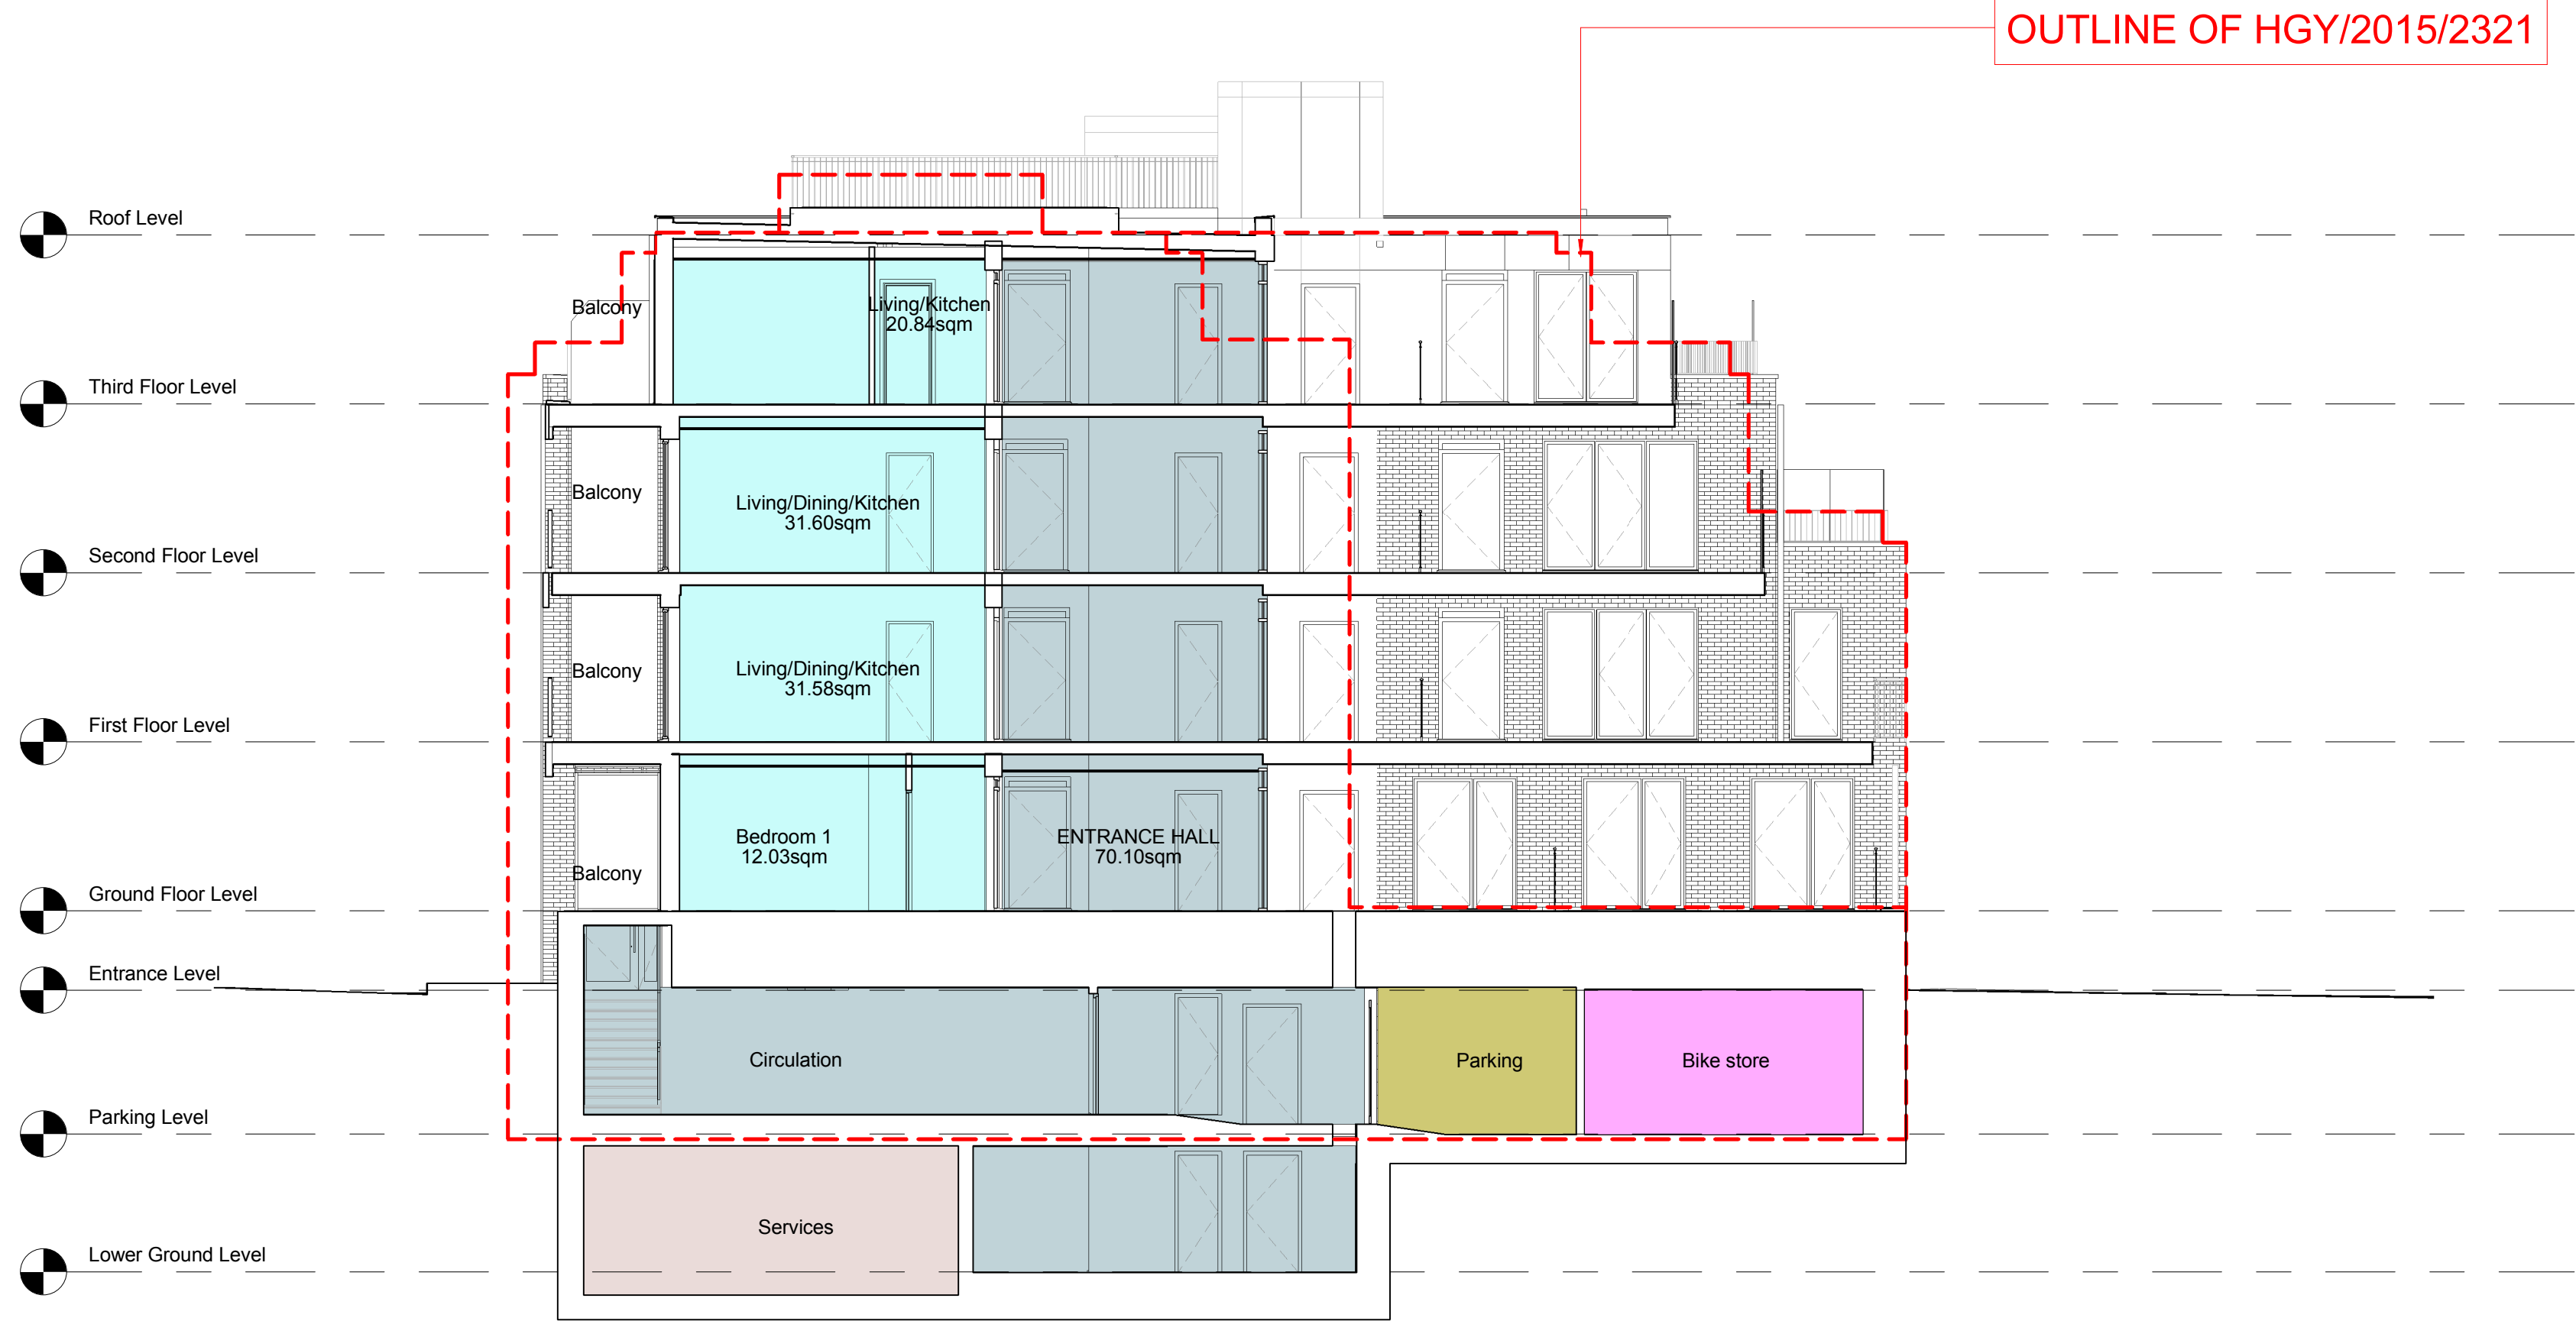 

2 SECTION 4
1:100

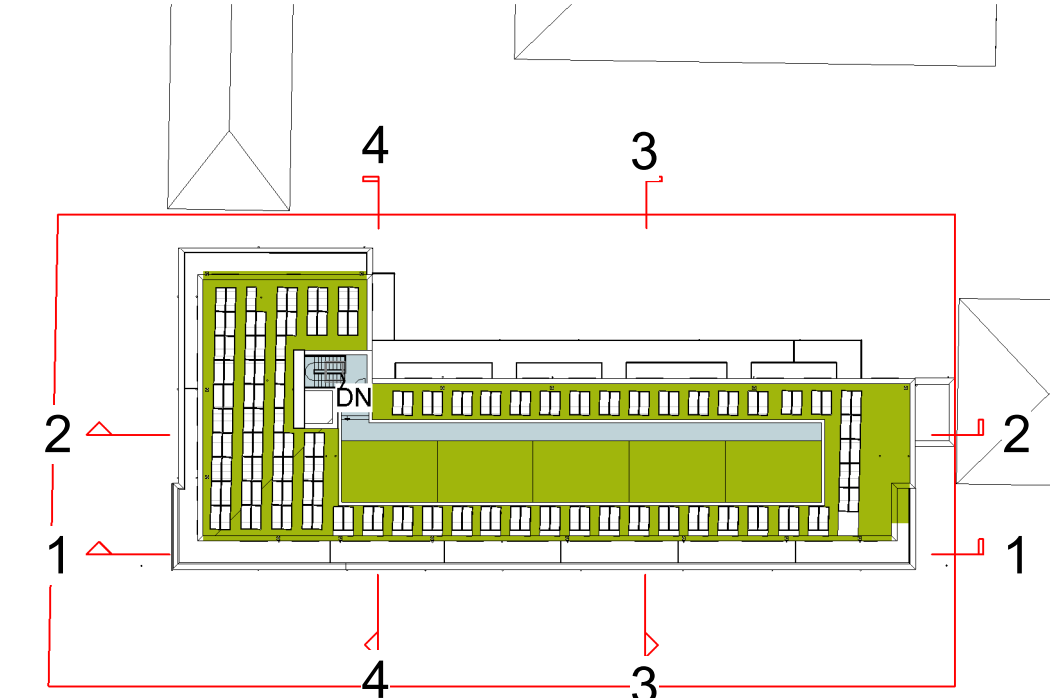

3 KEY PLAN
1:500

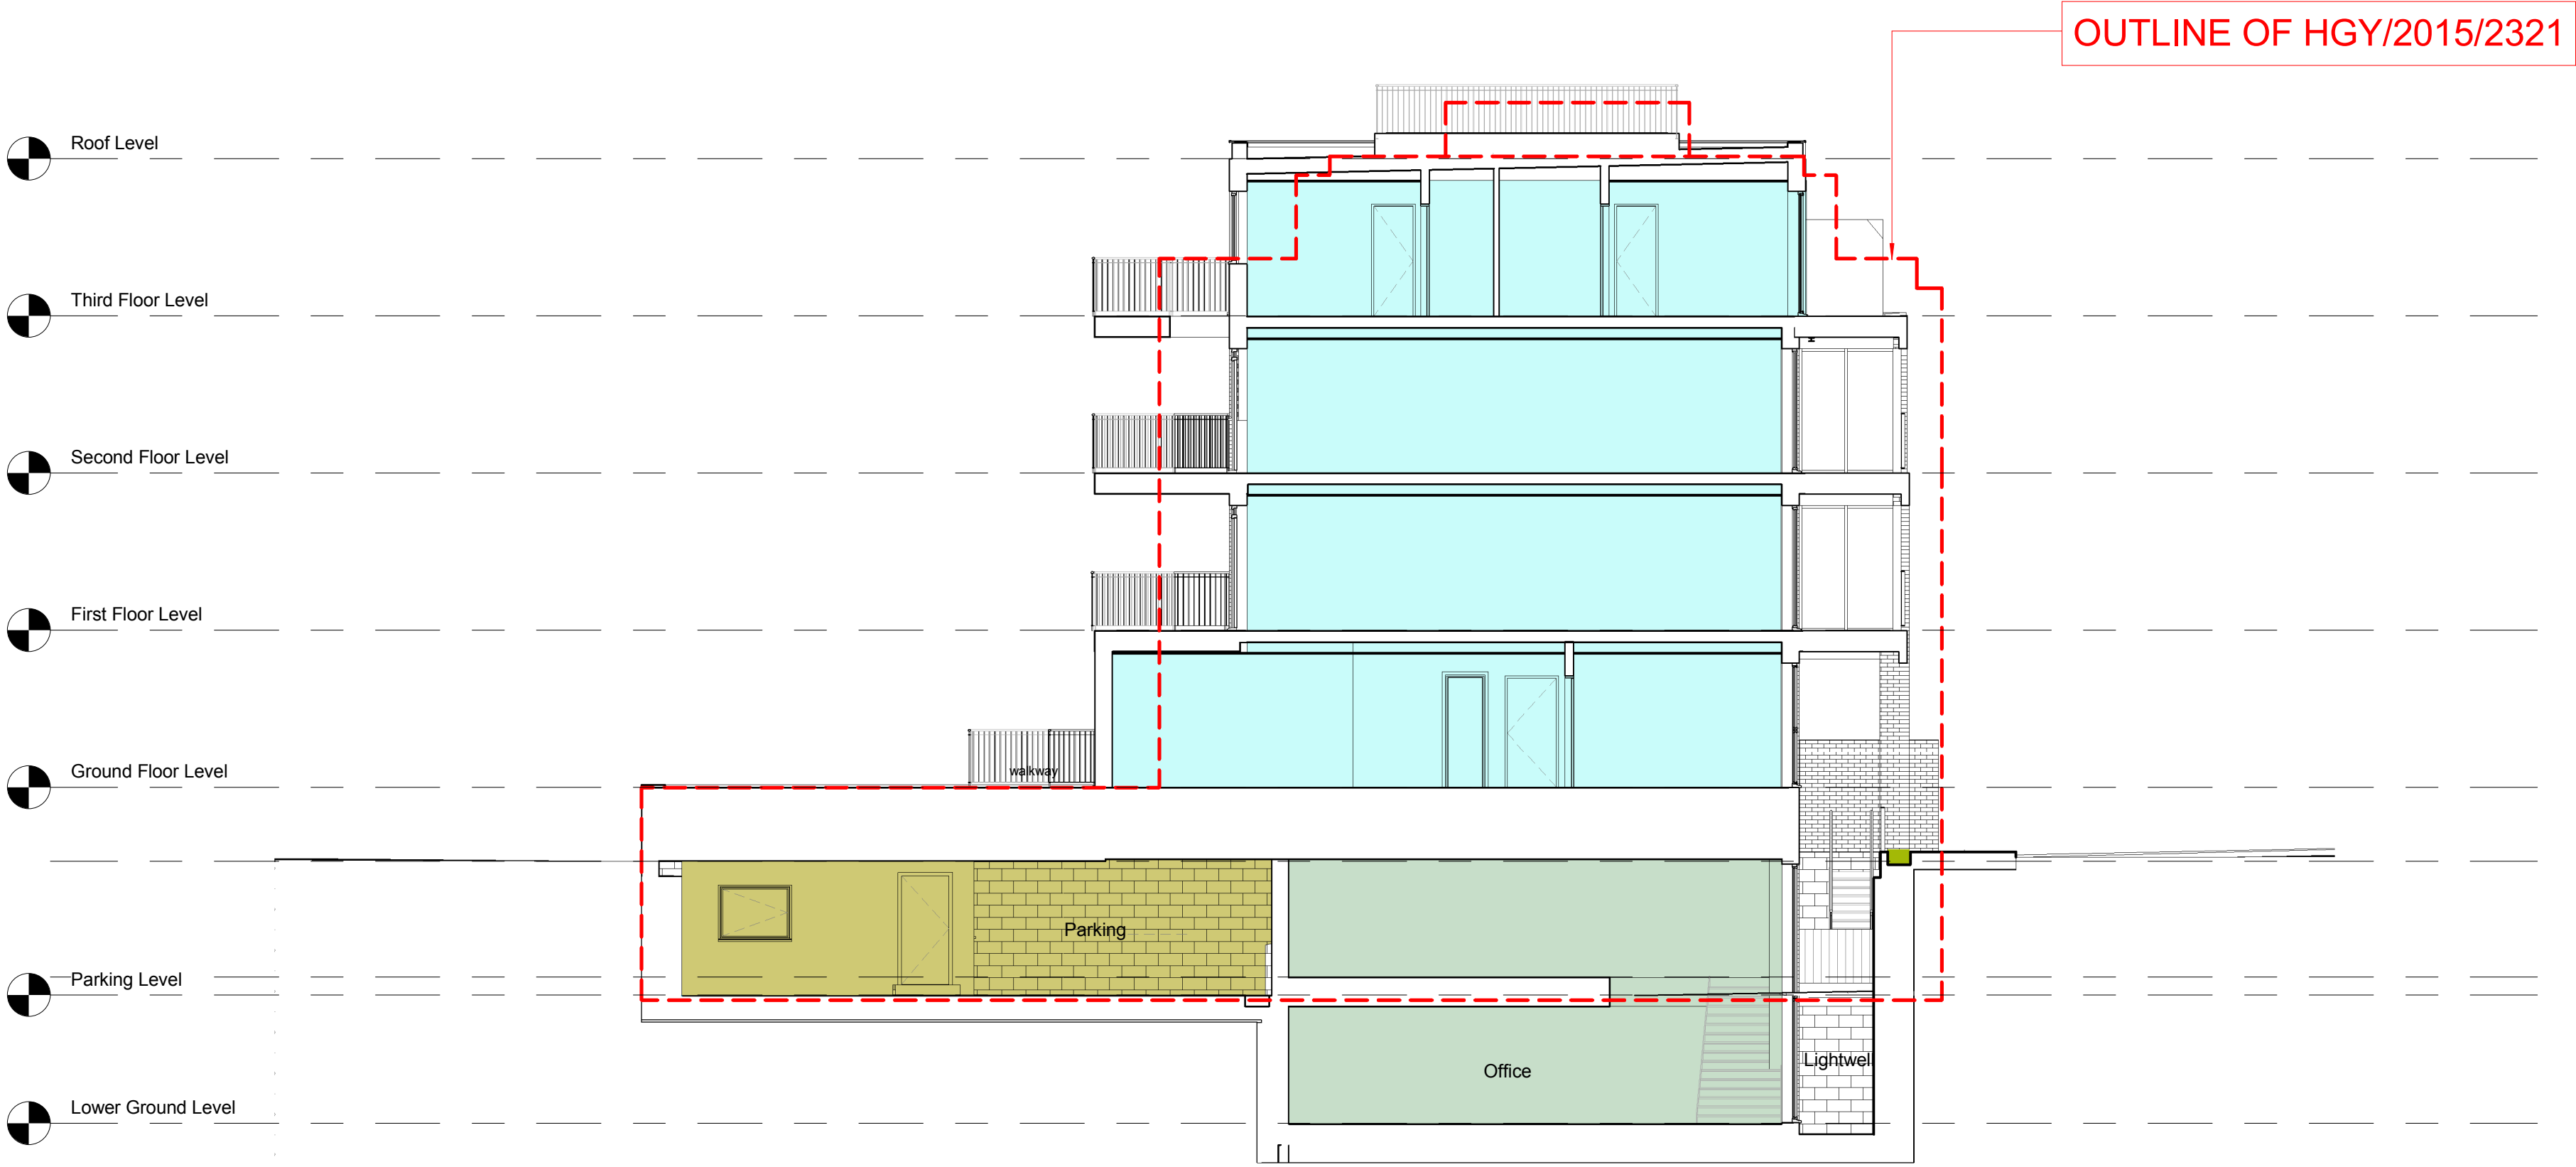

1 SECTION 3
1:100

2017.03.06	Re-issued for Planning
C	2017.02.02 Drawing updates, revised third floor 1.5m terraces
B	2017.01.23 Drawing updates
A	2015.10.10 Revision in response to comments
	2015.07.28 Issued for planning

REV	DATE	AMENDMENT
REVISIONS		
TITLE		
DRAWING TITLE		
PROPOSED SECTIONS		
SCALE		DRAWN BY
As indicated@A1		
DATE		CHECKED BY
2015.06.30		
JOB No.	DWG No.	REV.
1045	A302	C
STAGE		
PLANNING		