


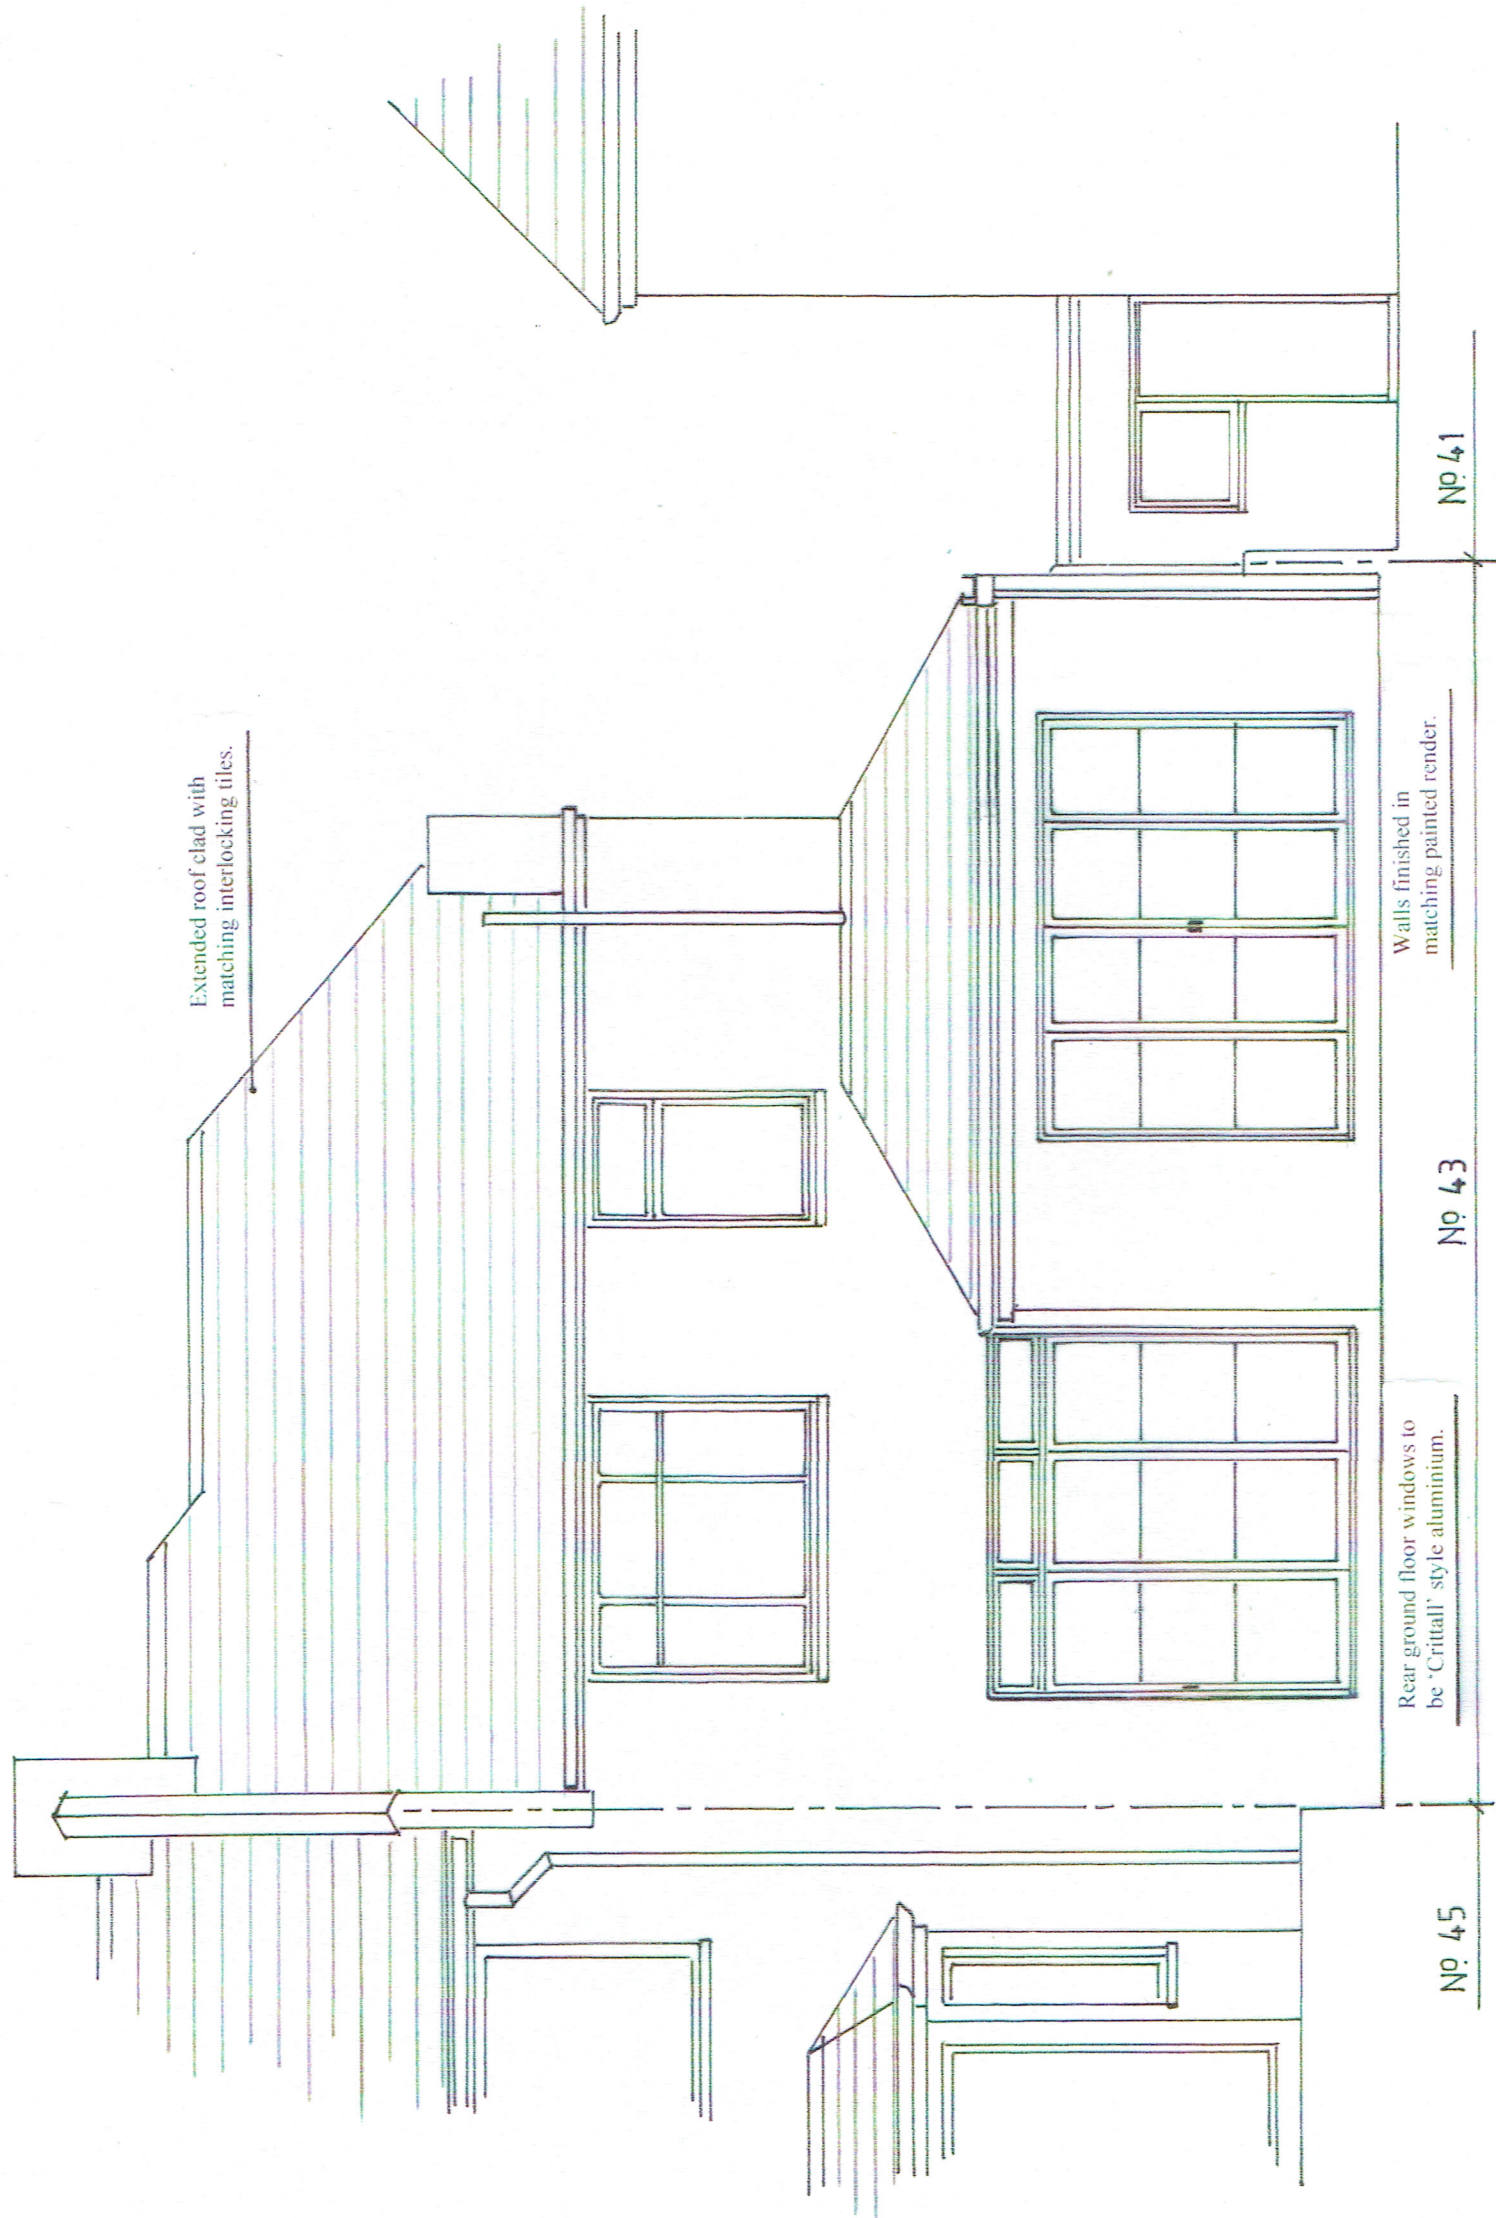

All dimensions to be checked on site.  
All works to comply with current Planning and Building Control regulations.

|                                    |                                     |                            |                                |
|------------------------------------|-------------------------------------|----------------------------|--------------------------------|
| C.E.D.C.                           | Site                                | Title                      | Scale 1:50 on A3               |
| 14 Rowan Road,<br>London<br>W6 7DU | 43 Leith Road,<br>London<br>N22 5QA | PROPOSED<br>REAR ELEVATION | Date 21.08.2022                |
| 020 7603 7770                      |                                     |                            | Drg No.<br><u>J/LR 22 3 40</u> |