


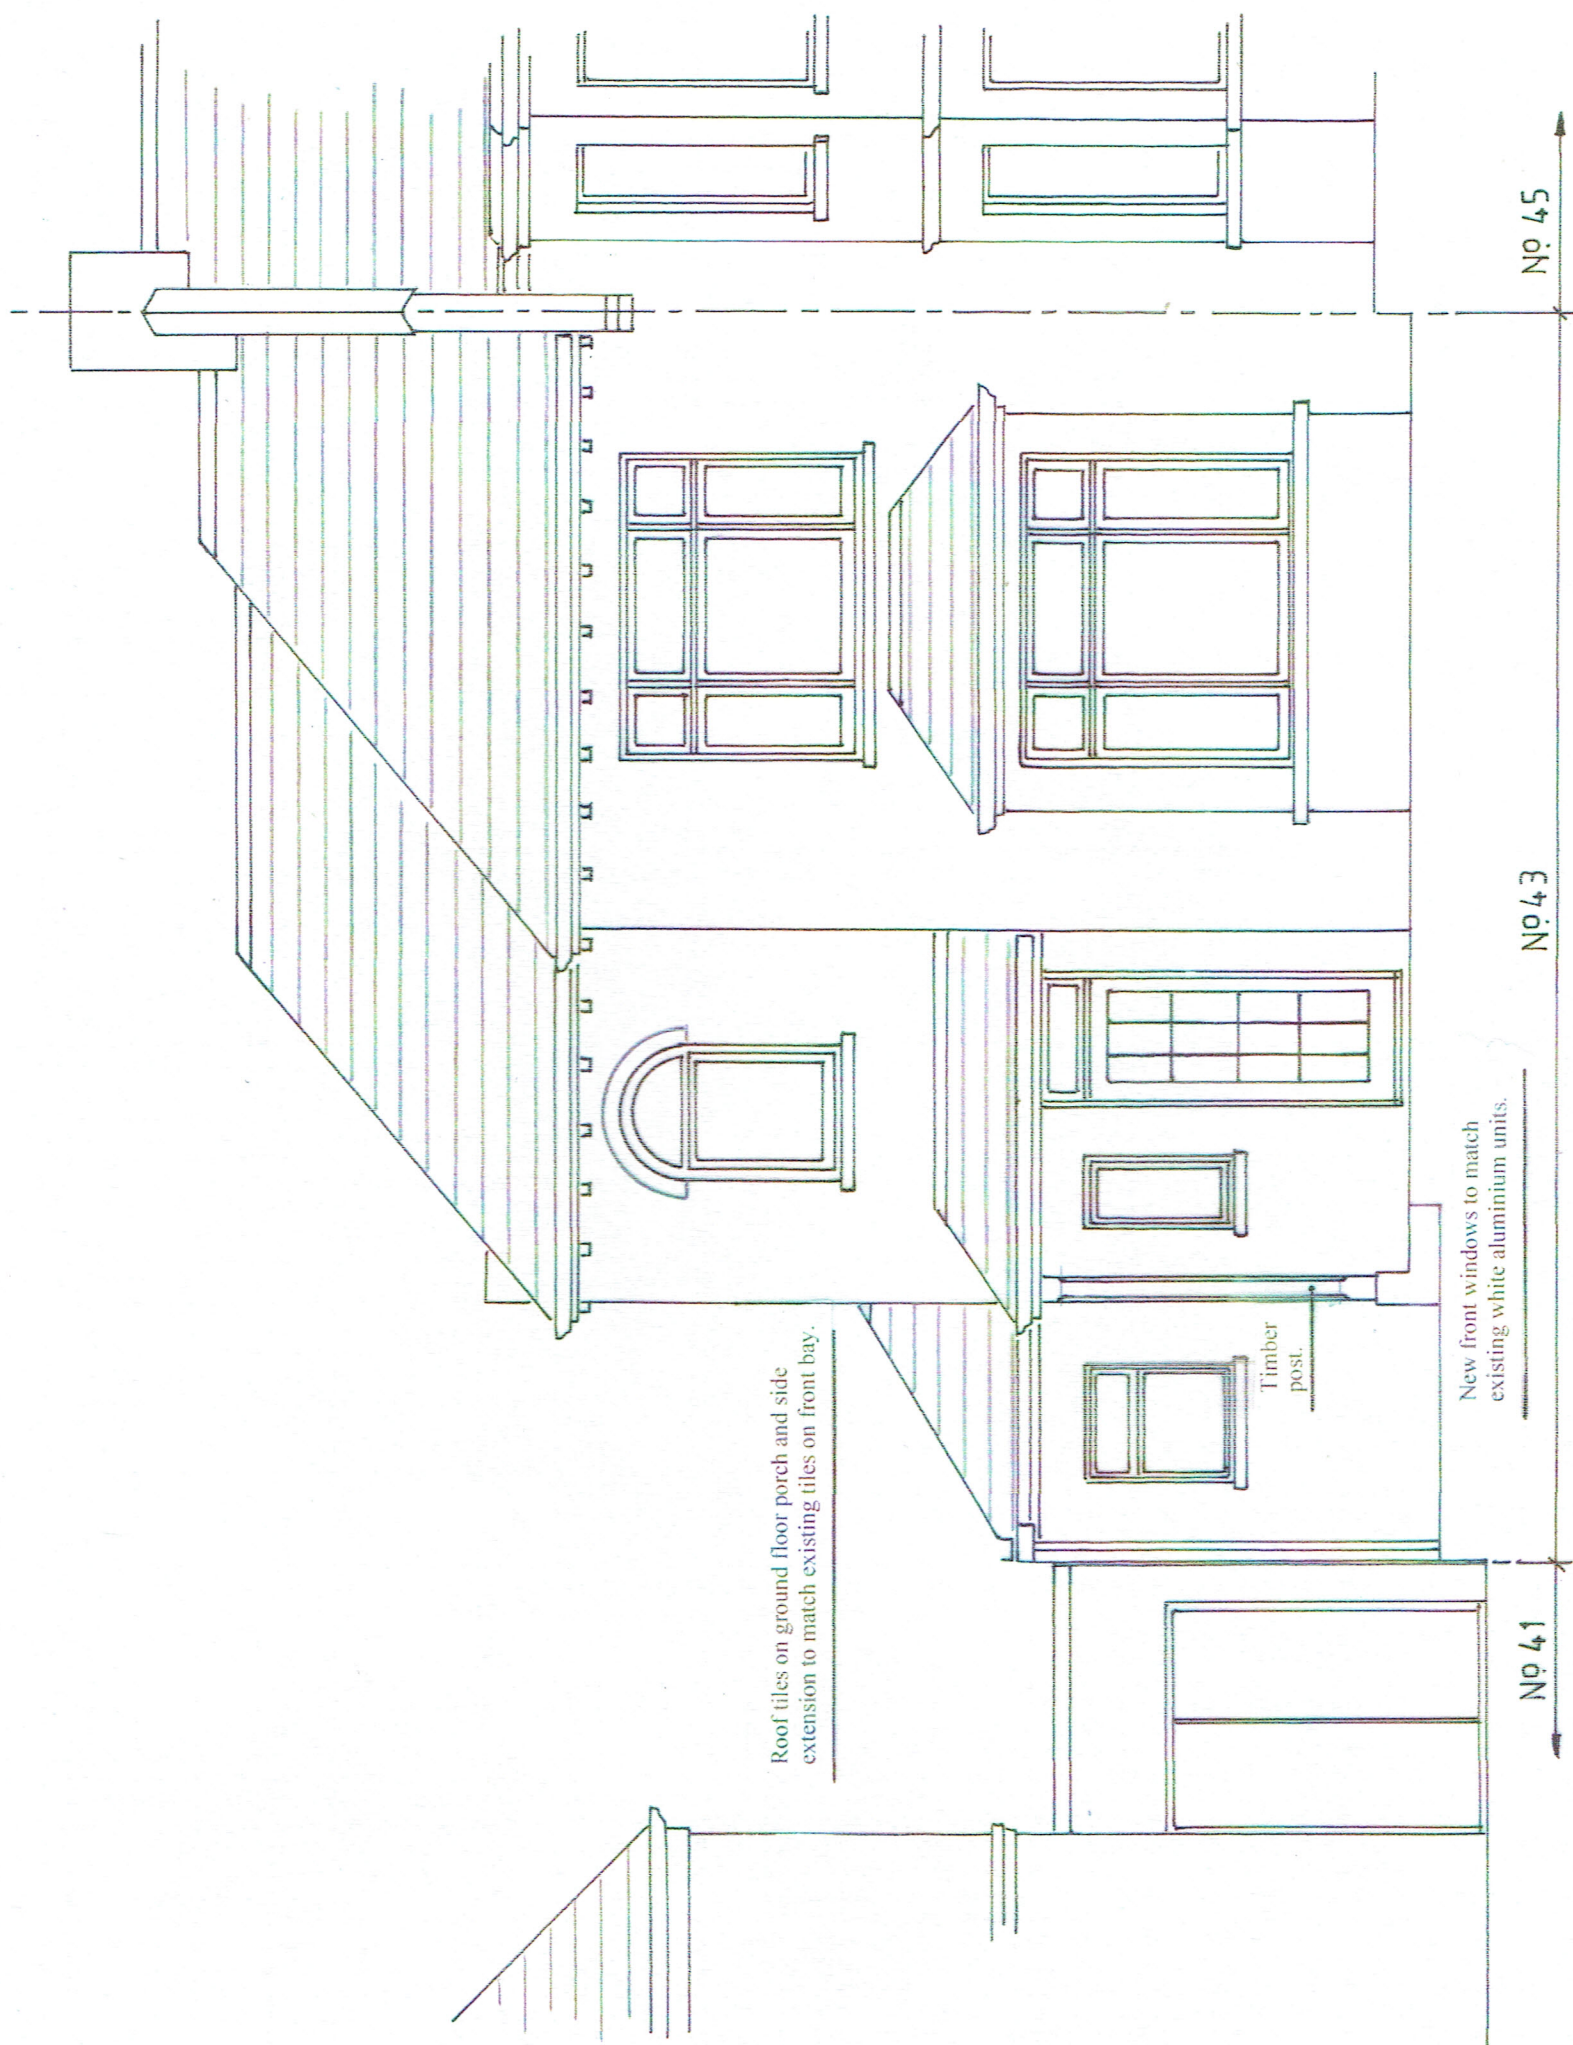

All dimensions to be checked on site.
All works to comply with current Planning and Building Control regulations.

C.E.D.C. 14 Rowan Road, London W6 7DU	Site 43 Leith Road, London N22 5QA	Title PROPOSED FRONT ELEVATION	Scale 1:50 on A3 Date 21.08.2022
020 7603 7770			Drg No. <u>J/LR 22 3 38</u>