


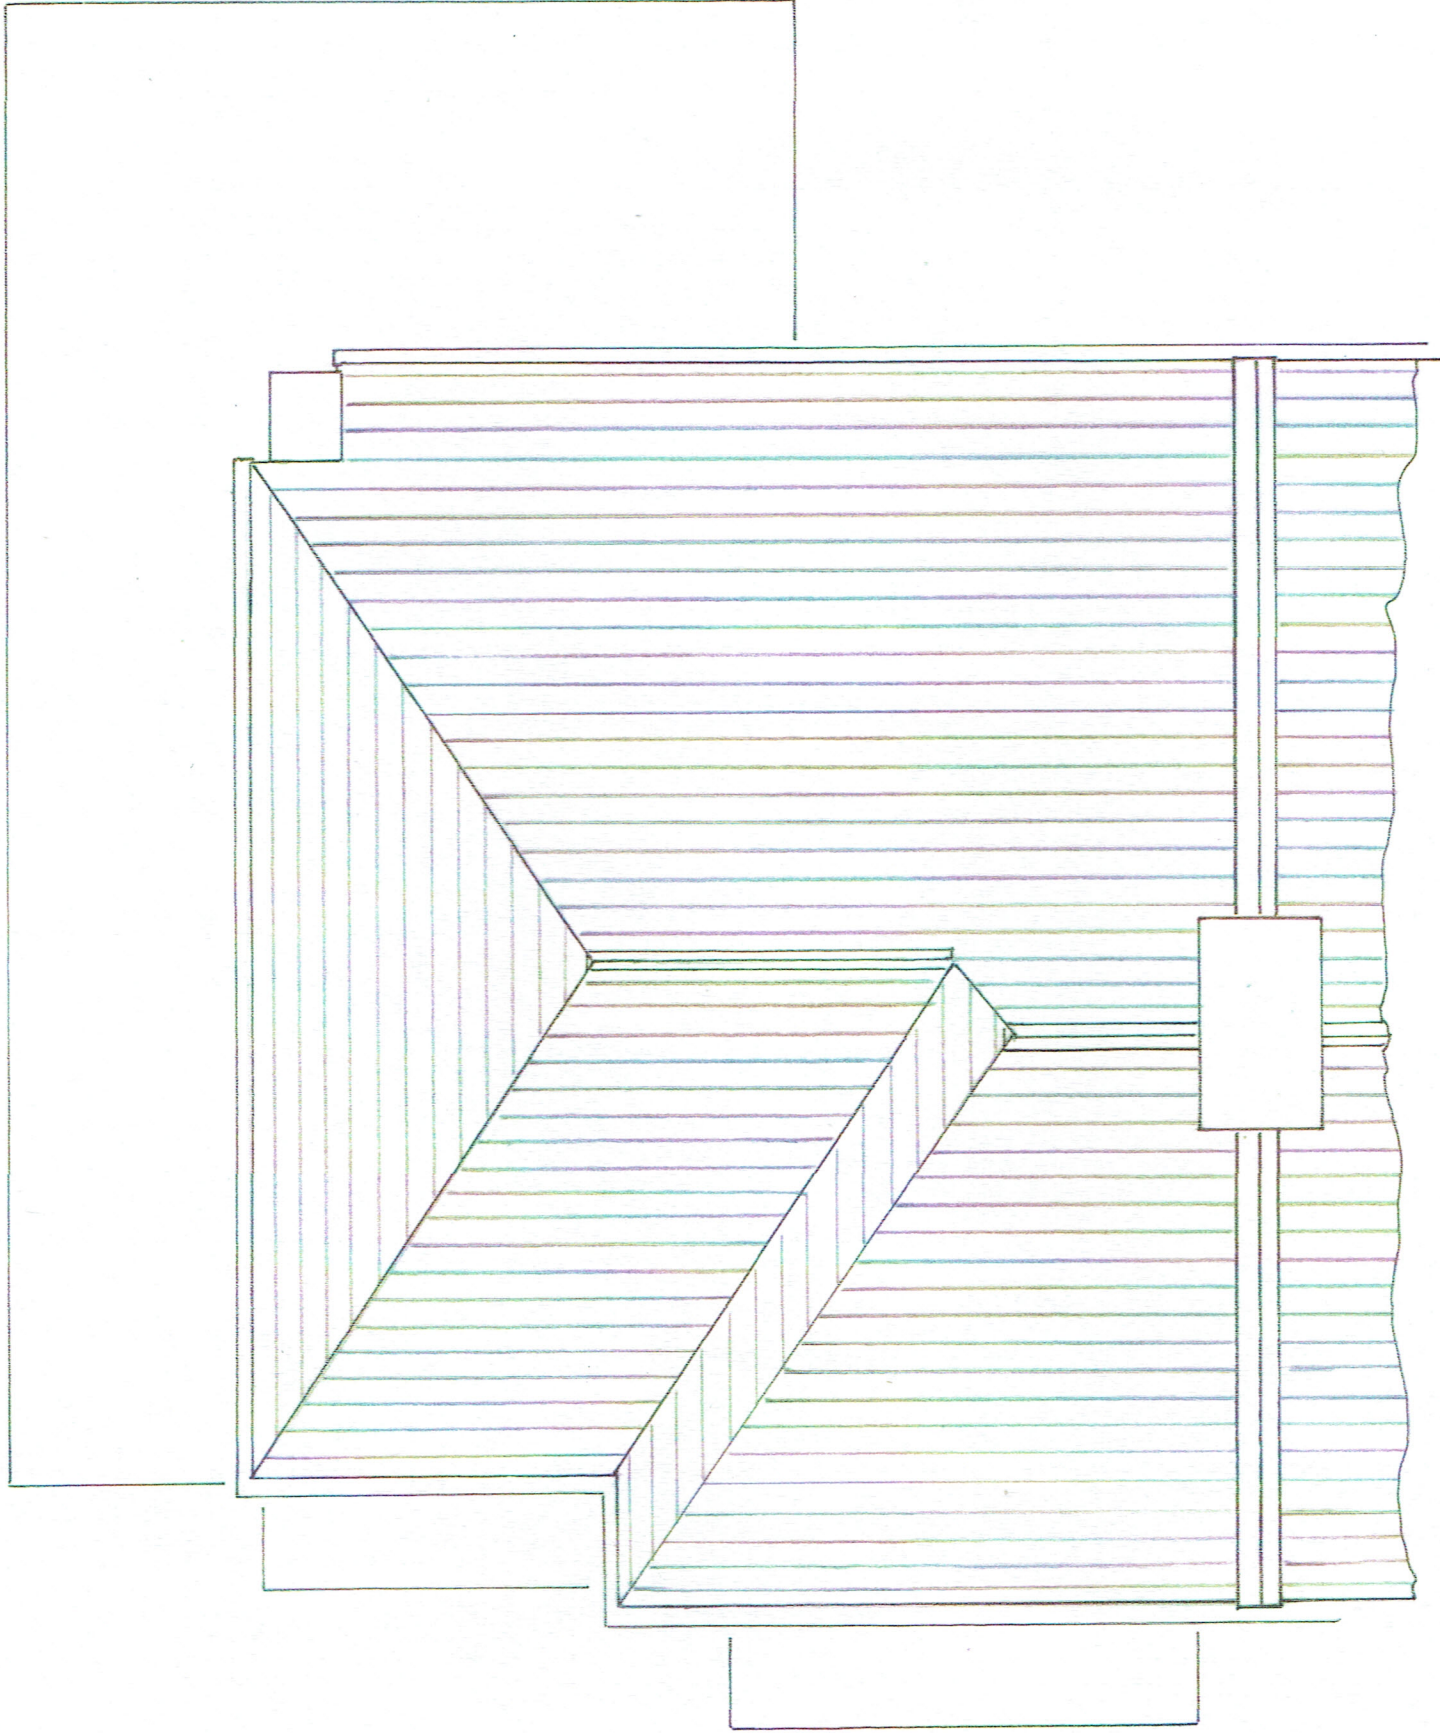

Scale 1:50 on A3
Date 21.08.2022

Title
PROPOSED
ROOF PLAN

Site
43 Leith Road,
London
N22 5QA

C.E.D.C.
14 Rowan Road,
London
W6 7DU

Drg No.
J/LR 22 3 37

020 7603 7770