


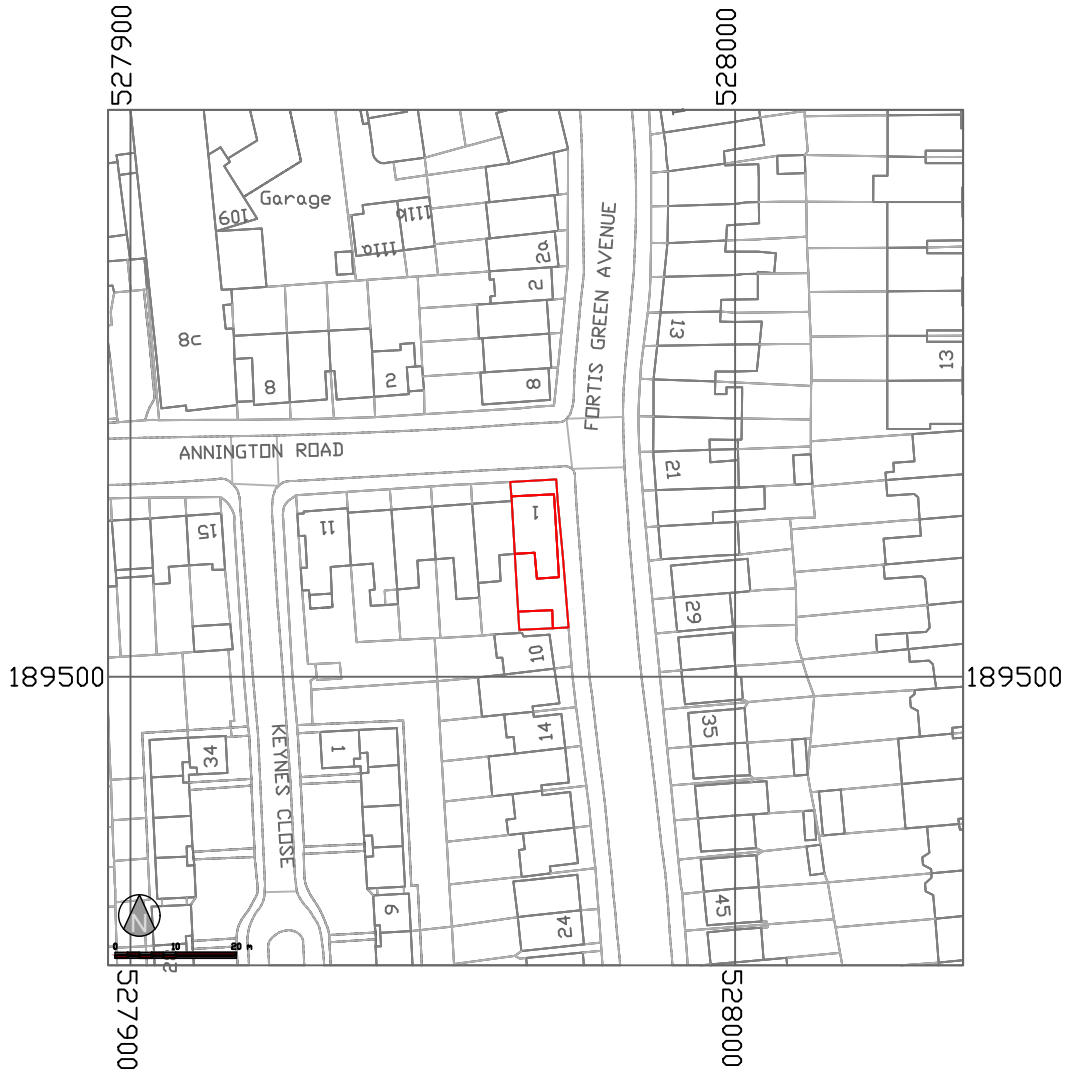

General Notes

No.	Revision/Issue	Date

Firm Name and Address


GOAStudio | London
residential architecture
Hoxton Mix | 86-90 Paul Street | EC2A 4NE | London

Project Name and Address

Addition of a roof extension, internal and external alterations to a top floor flat to create a new bedroom and bathroom area, new rear roof terrace.

Top floor flat, 1 Annington Road, London, N2 9NB

Project 2210R East Finchley	Sheet EXISTING
Date October 2022	LOCATION PLAN
Scale 1:1250 @ A3	2210R 00

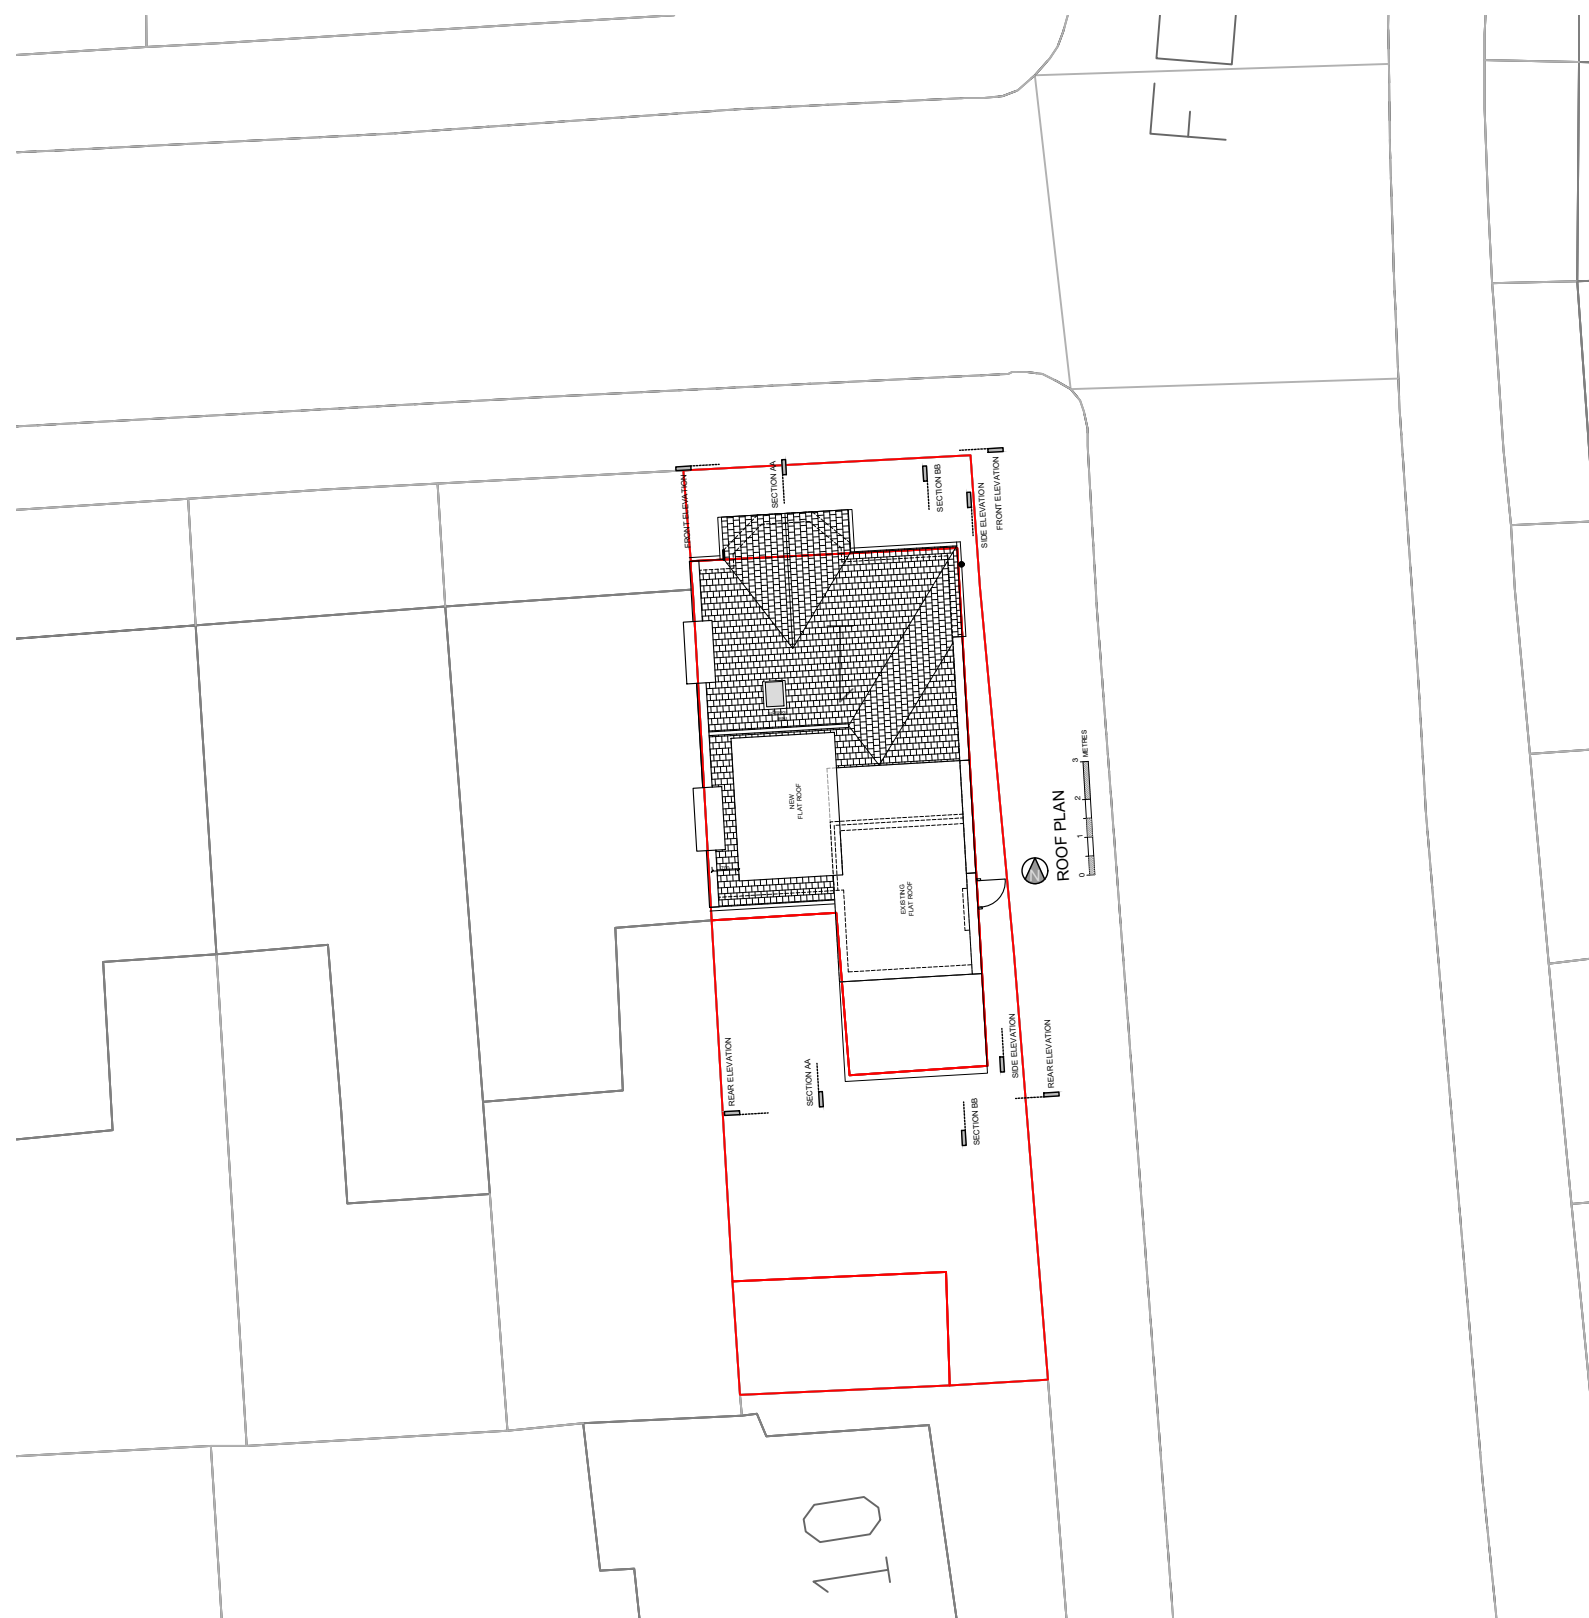

General Notes

No.	Revision/Issue	Date

Firm Name and Address



GOAStudio | London
residential architecture
Hoxton Mix | 88-90 Paul Street | EC2A 4NE | London

Project Name and Address

Addition of a roof extension, internal and external alterations to a top floor flat to create a new bedroom and bathroom area; new rear roof terrace.

Top floor flat, 1 Annington Road, London, N2 9NB

Project 2210R East Finchley	Sheet PROPOSED
Date October 2022	BLOCK PLAN
Scale 1:200 @ A3	2210R 60

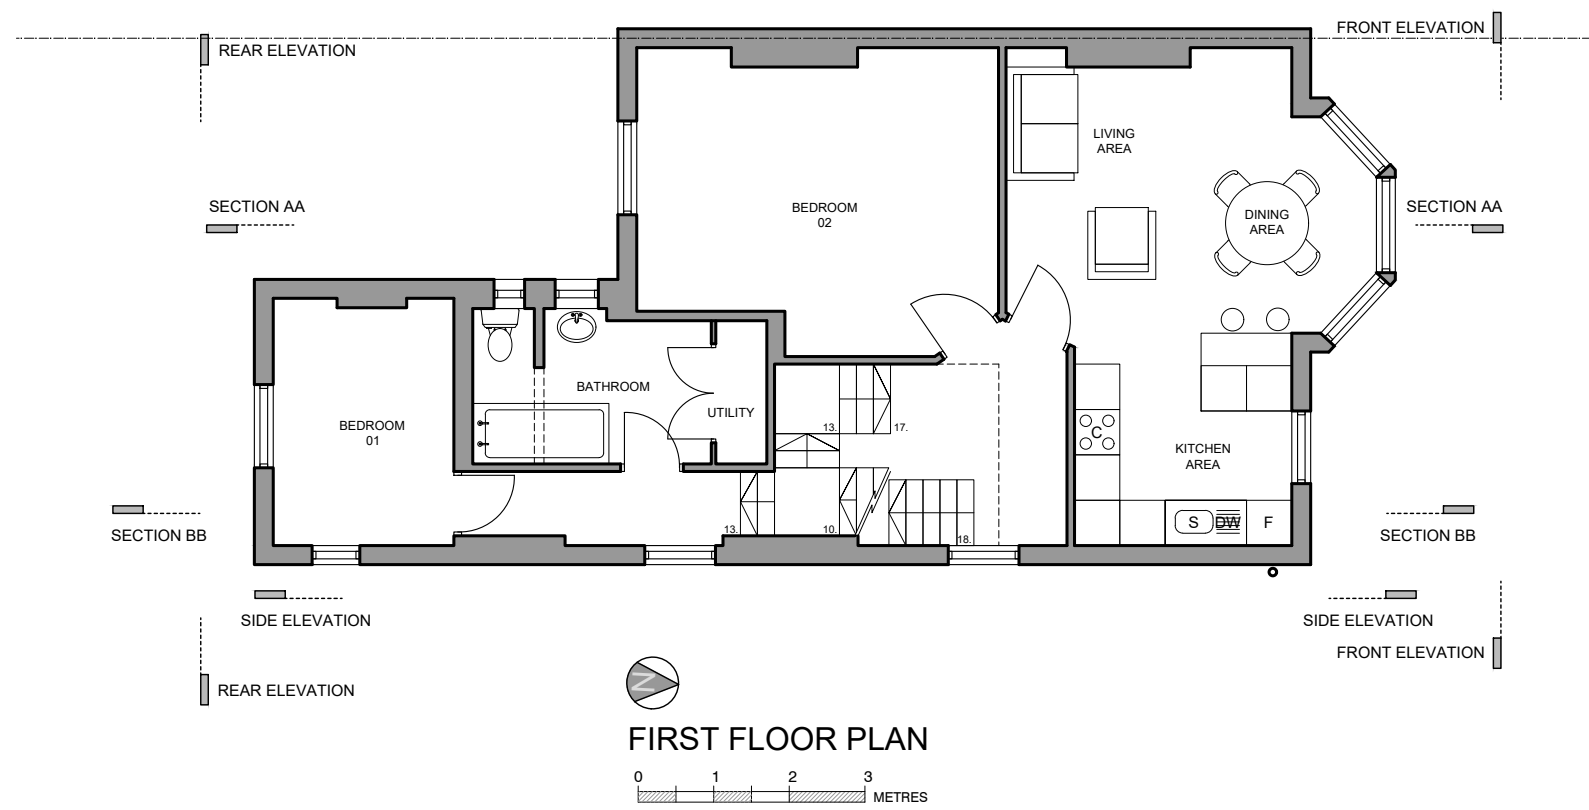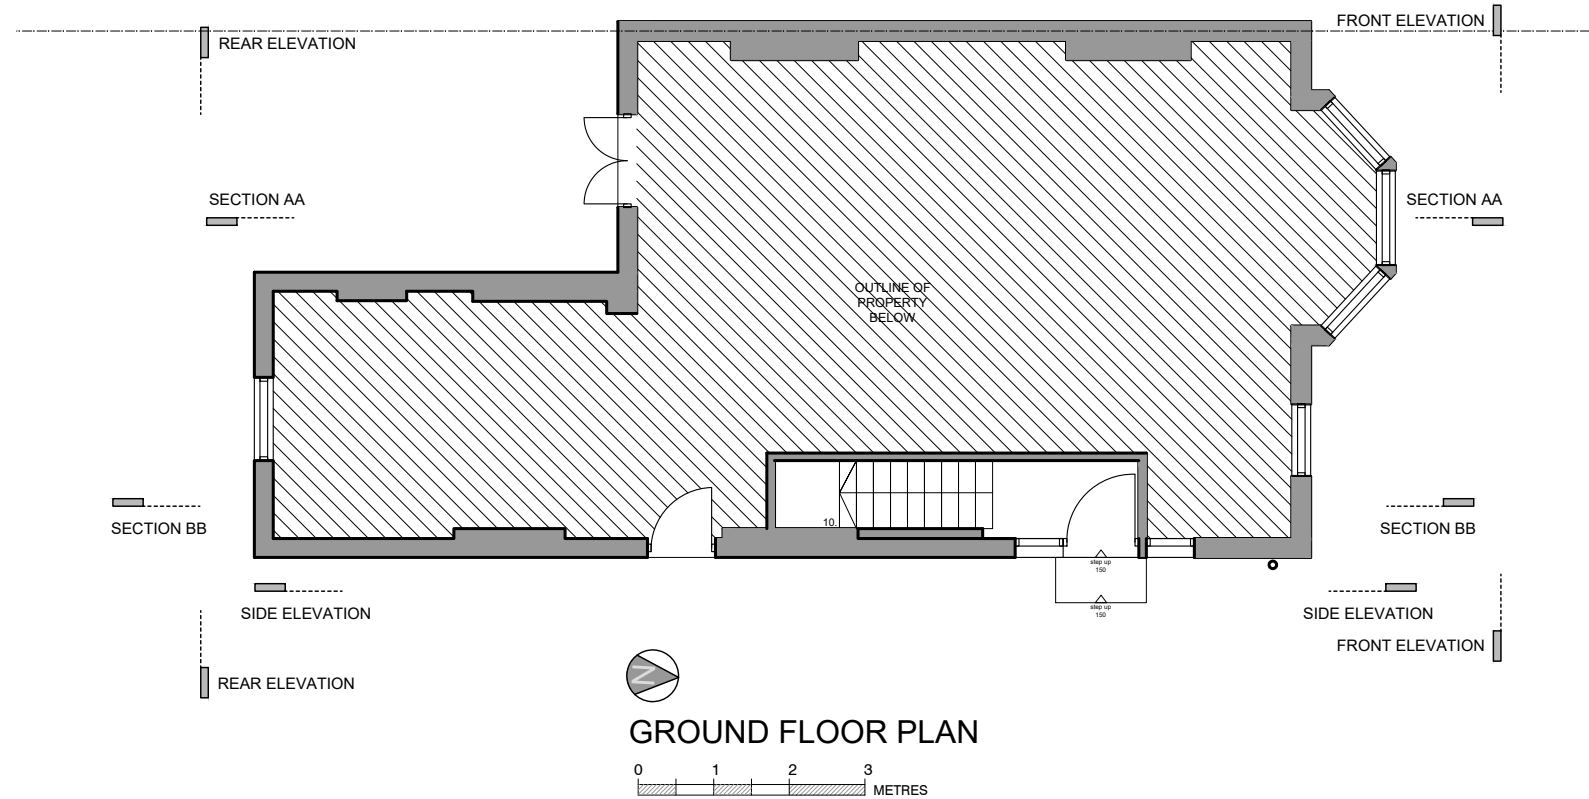

General Notes

No.	Revision/Issue	Date

Firm Name and Address



GOAStudio | London
residential architecture
Hoxton Mix | 88-90 Paul Street | EC2A 4NE | London

Project Name and Address

Addition of a roof extension, internal and external alterations to a top floor flat to create a new bedroom and bathroom area, new rear roof terrace.

Top floor flat, 1 Annington Road, London, N2 9NB

Project 2210R East Finchley	Sheet EXISTING
Date October 2022	GROUND AND FIRST FLOOR PLANS
Scale 1:100 @ A3	2210R 01

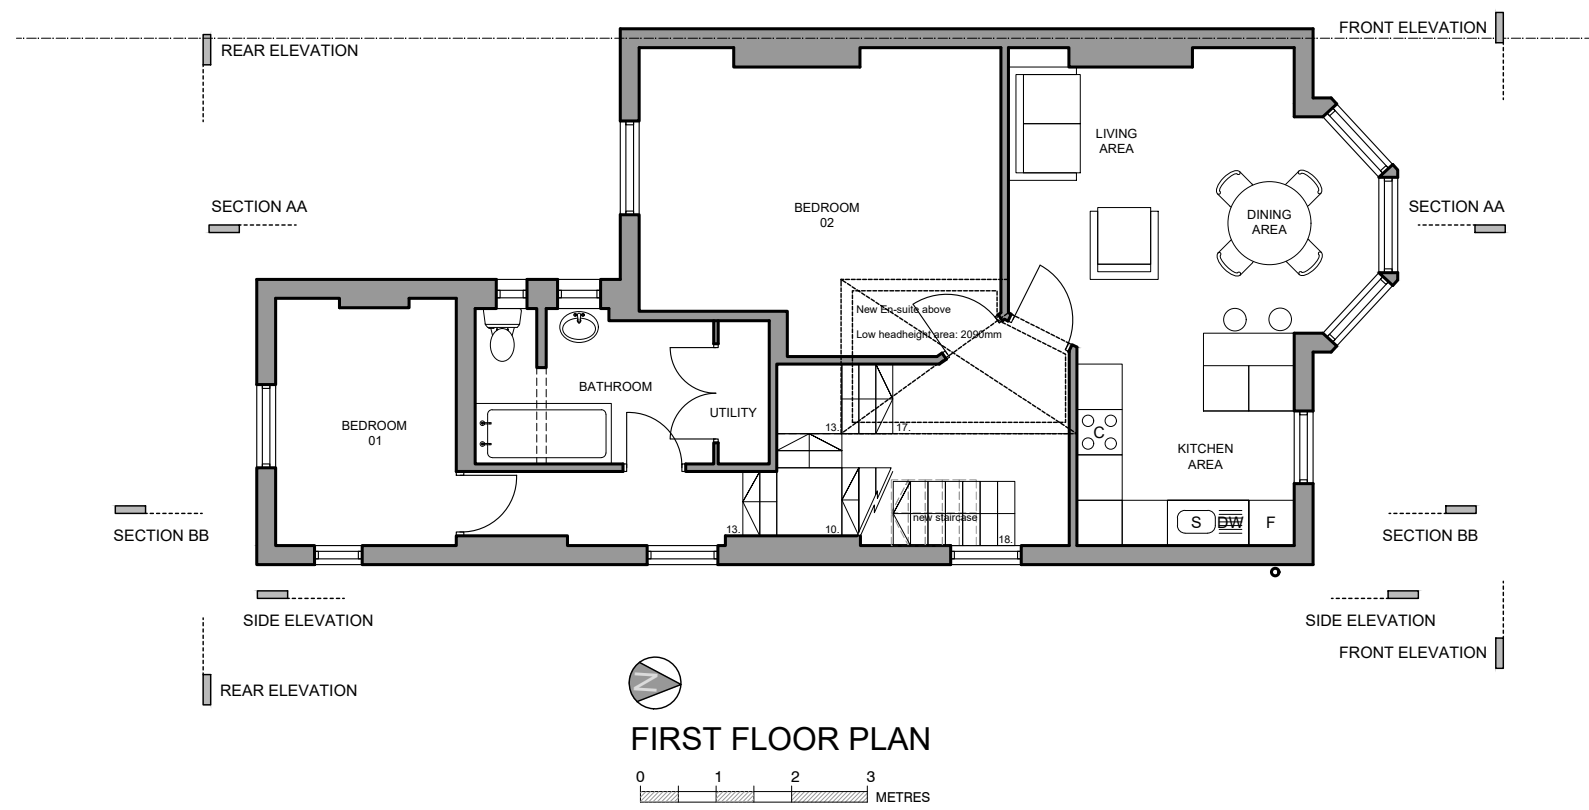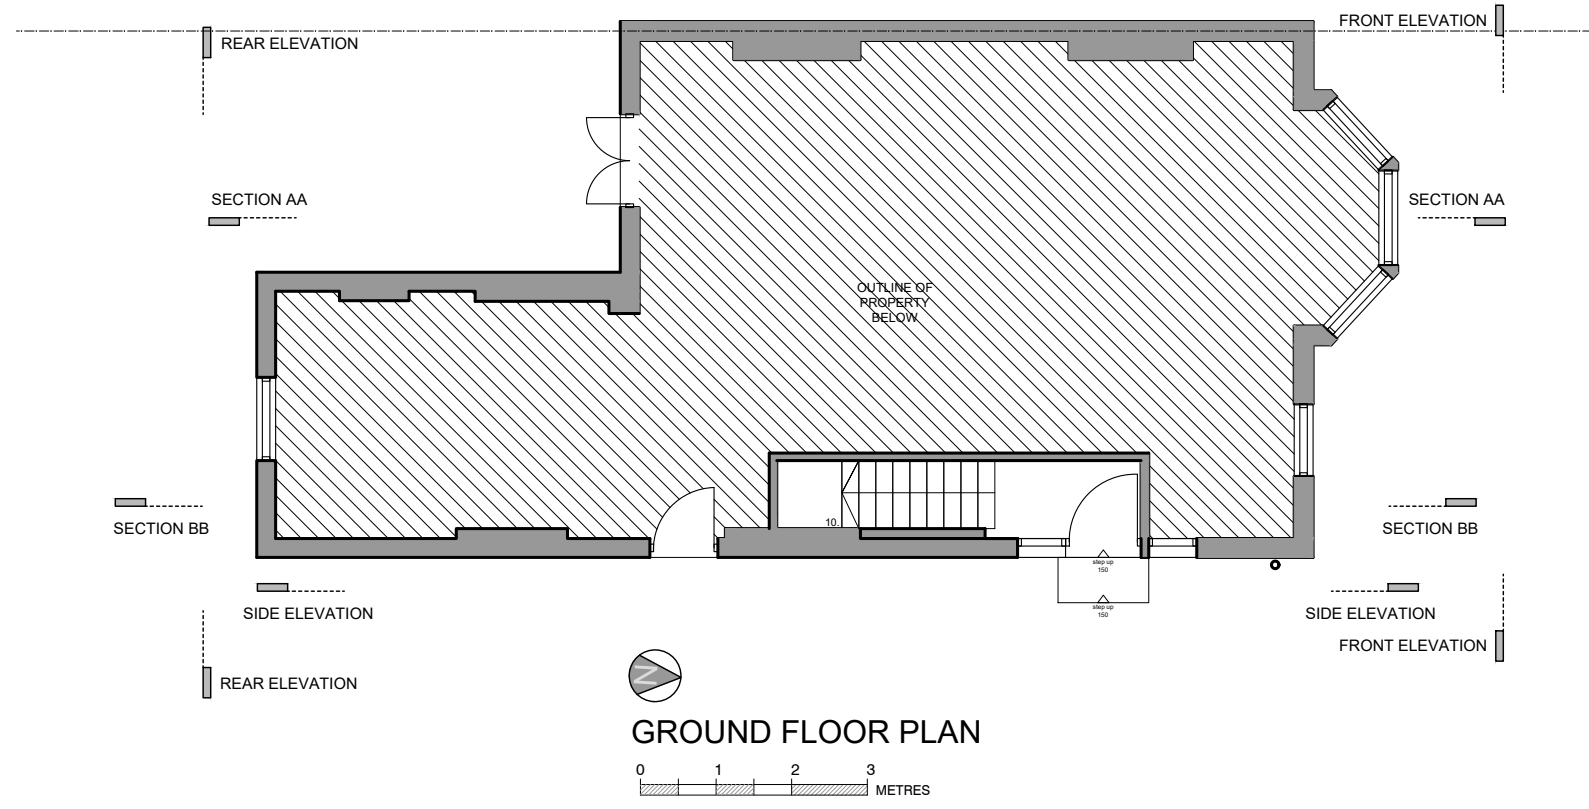

General Notes

No.	Revision/Issue	Date
-----	----------------	------

Firm Name and Address


GOAStudio | London
residential architecture
Hoxton Mix | 88-90 Paul Street | EC2A 4NE | London

Project Name and Address


Addition of a roof extension, internal and external alterations to a top floor flat to create a new bedroom and bathroom area, new rear roof terrace.

Top floor flat, 1 Annington Road, London, N2 9NB

Project 2210R East Finchley	Sheet PROPOSED
Date October 2022	GROUND AND FIRST FLOOR PLANS
Scale 1:100 @ A3	2210R 61

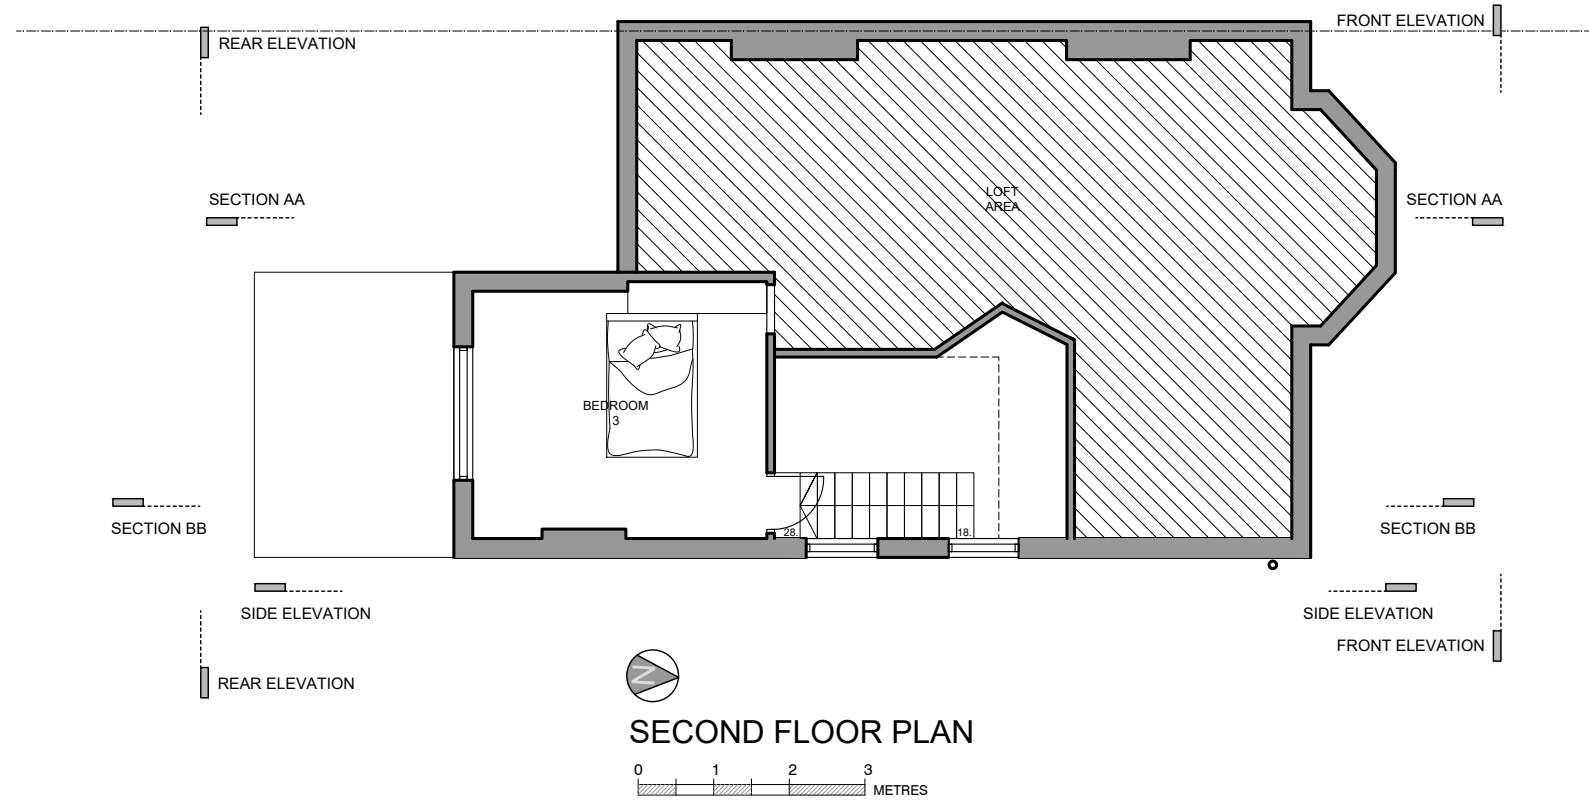

SECOND FLOOR PLAN

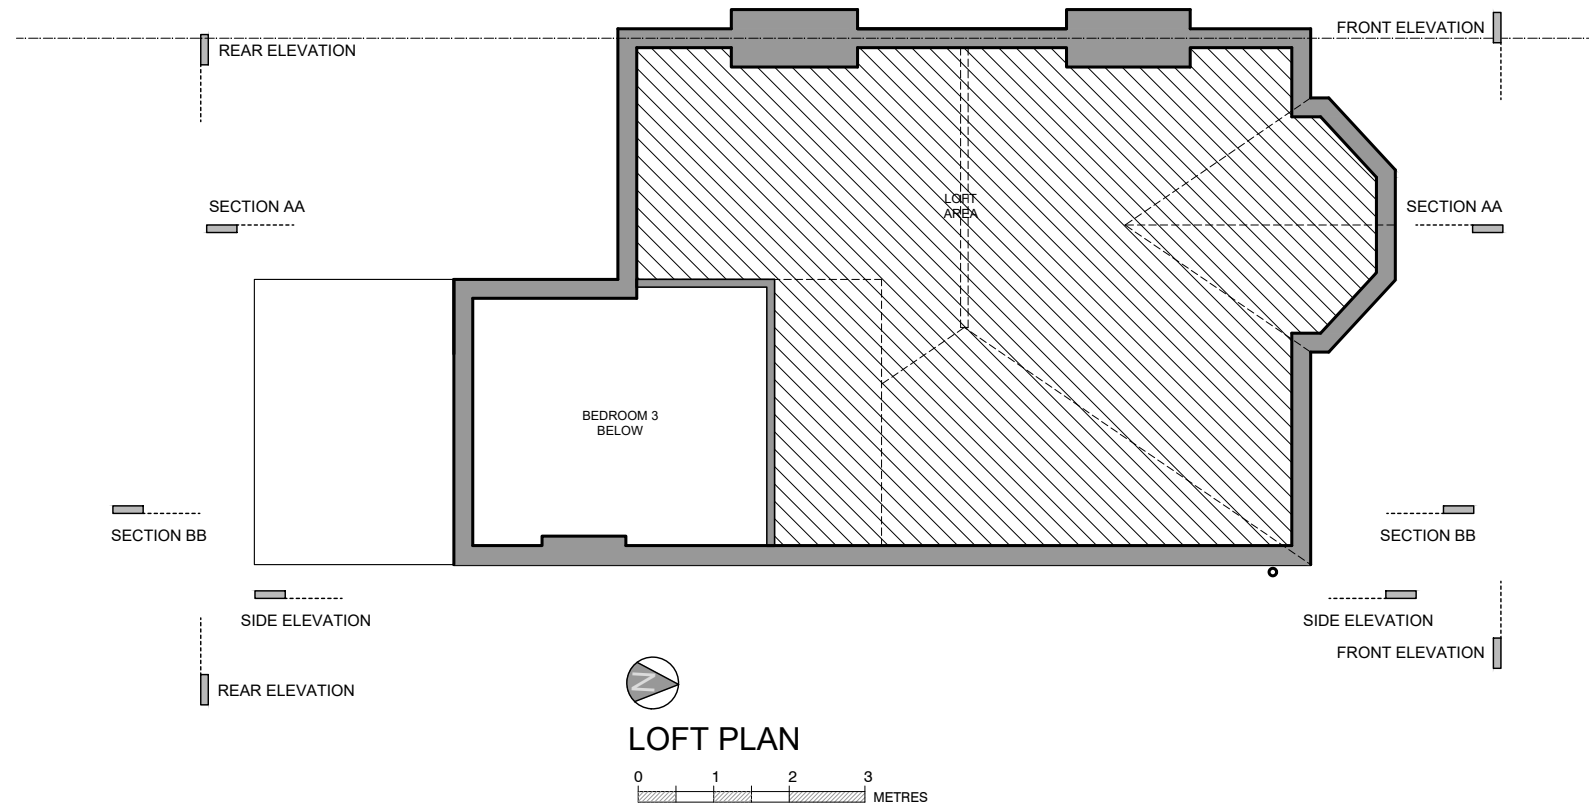

LOFT PLAN

General Notes

No.	Revision/Issue	Date

Firm Name and Address


GOAStudio | London
residential architecture
Hoxton Mix | 88-90 Paul Street | EC2A 4NE | London

Project Name and Address

Addition of a roof extension, internal and external alterations to a top floor flat to create a new bedroom and bathroom area, new rear roof terrace.

Top floor flat, 1 Annington Road, London, N2 9NB

Project 2210R East Finchley	Sheet EXISTING
Date October 2022	SECOND AND LOFT FLOOR PLANS
Scale 1:100 @ A3	2210R 02

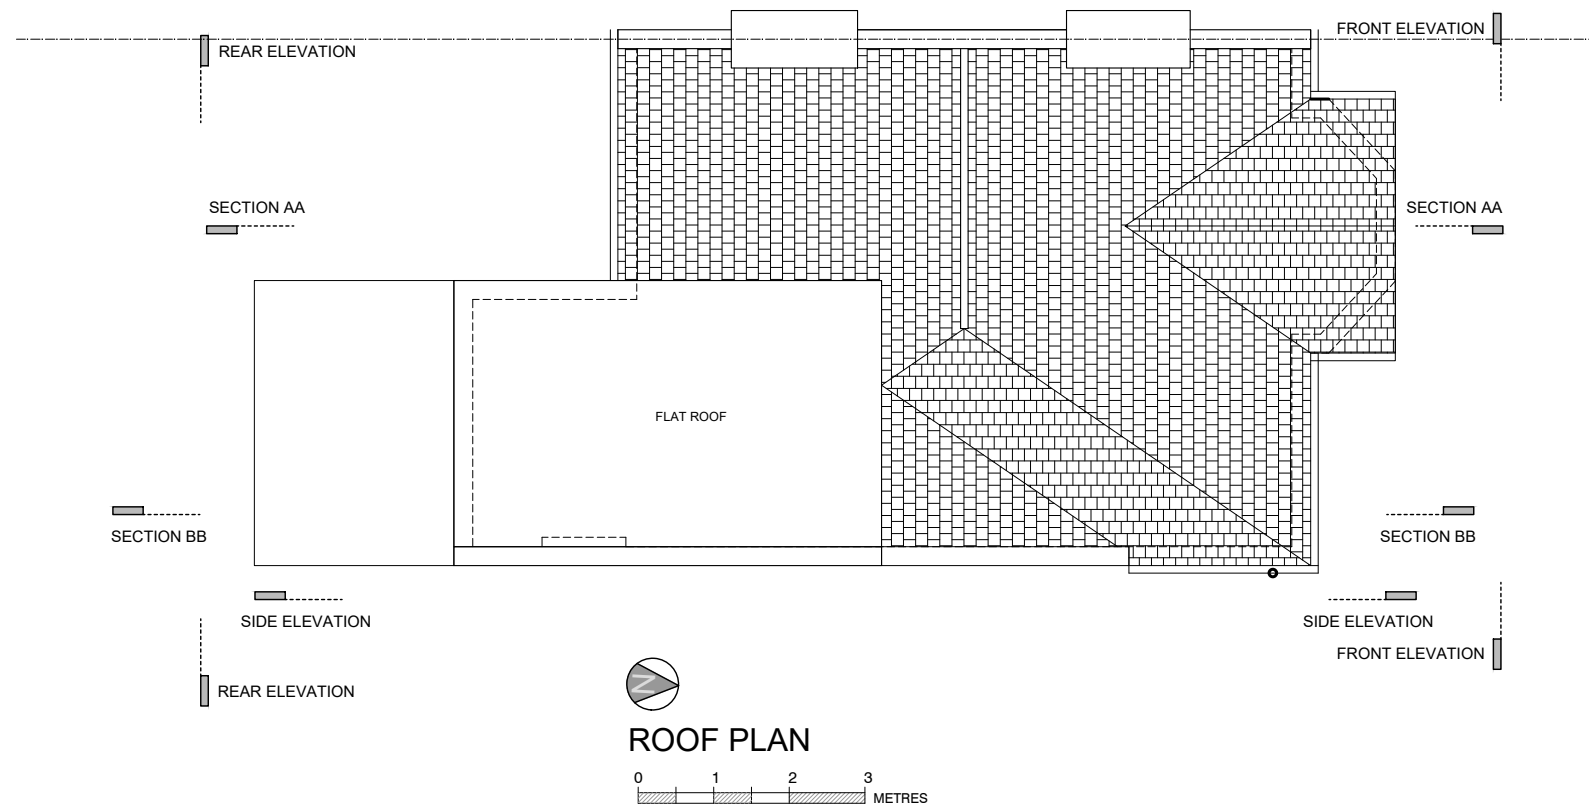

General Notes

No.	Revision/Issue	Date
-----	----------------	------

Firm Name and Address


GOAStudio | London
residential architecture
Hoxton Mix | 88-90 Paul Street | EC2A 4NE | London

Project Name and Address

Addition of a roof extension, internal and external alterations to a top floor flat to create a new bedroom and bathroom area, new rear roof terrace.

Top floor flat, 1 Annington Road, London, N2 9NB

Project 2210R East Finchley	Sheet EXISTING
Date October 2022	ROOF PLAN
Scale 1:100 @ A3	2210R 03

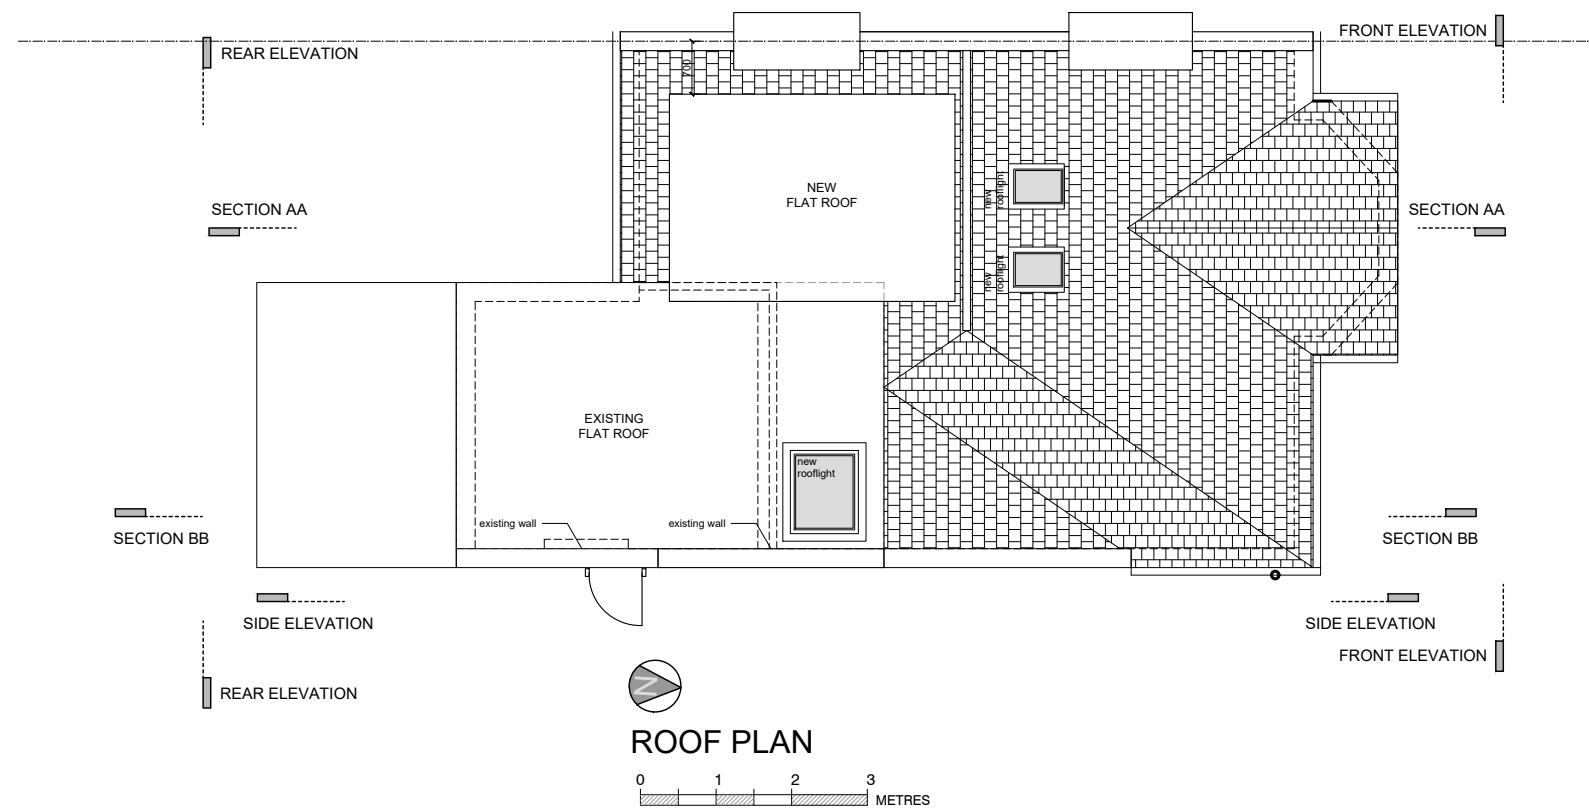

ROOF PLAN

General Notes

Firm Name and Address

GOAStudio | London
residential architecture

Hoxton Mix | 88-90 Paul Street | EC2A 4NE | London

Project Name and Address

Addition of a roof extension, internal and external alterations to a top floor flat to create a new bedroom and bathroom area, new rear roof terrace.

Top floor flat, 1 Annington Road, London, N2 9NB

Project

2210R East Finchley

Date

October 2022

Scale

1:100 @ A3


Sheet

PROPOSED


ROOF PLAN

2210R


63

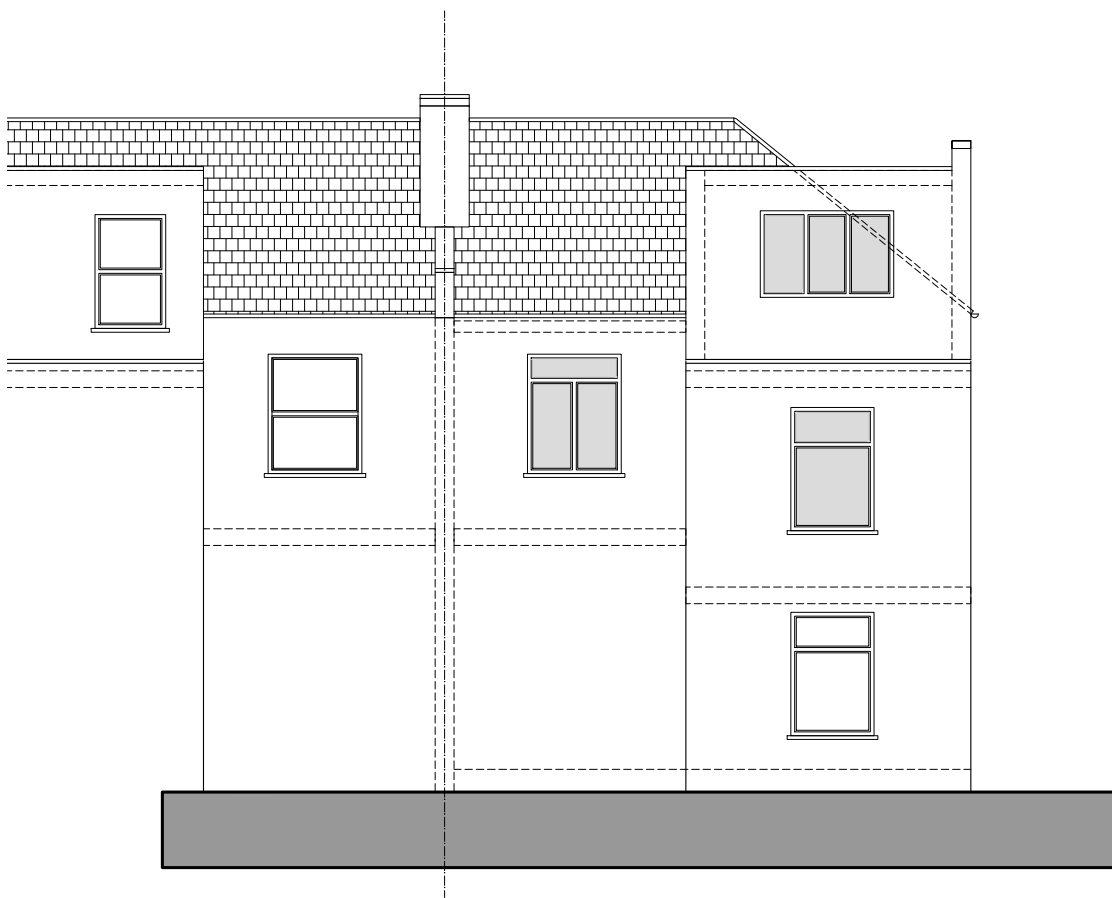

REAR ELEVATION

 

FRONT ELEVATION

 

General Notes

No.	Revision/Issue	Date

Firm Name and Address


GOAStudio | London
residential architecture
Hoxton Mix | 88-90 Paul Street | EC2A 4NE | London

Project Name and Address


Addition of a roof extension, internal and external alterations to a top floor flat to create a new bedroom and bathroom area, new rear roof terrace.

Top floor flat, 1 Annington Road, London, N2 9NB


Project 2210R East Finchley	Sheet EXISTING
Date October 2022	REAR AND FRONT ELEVATION
Scale 1:100 @ A3	2210R 04

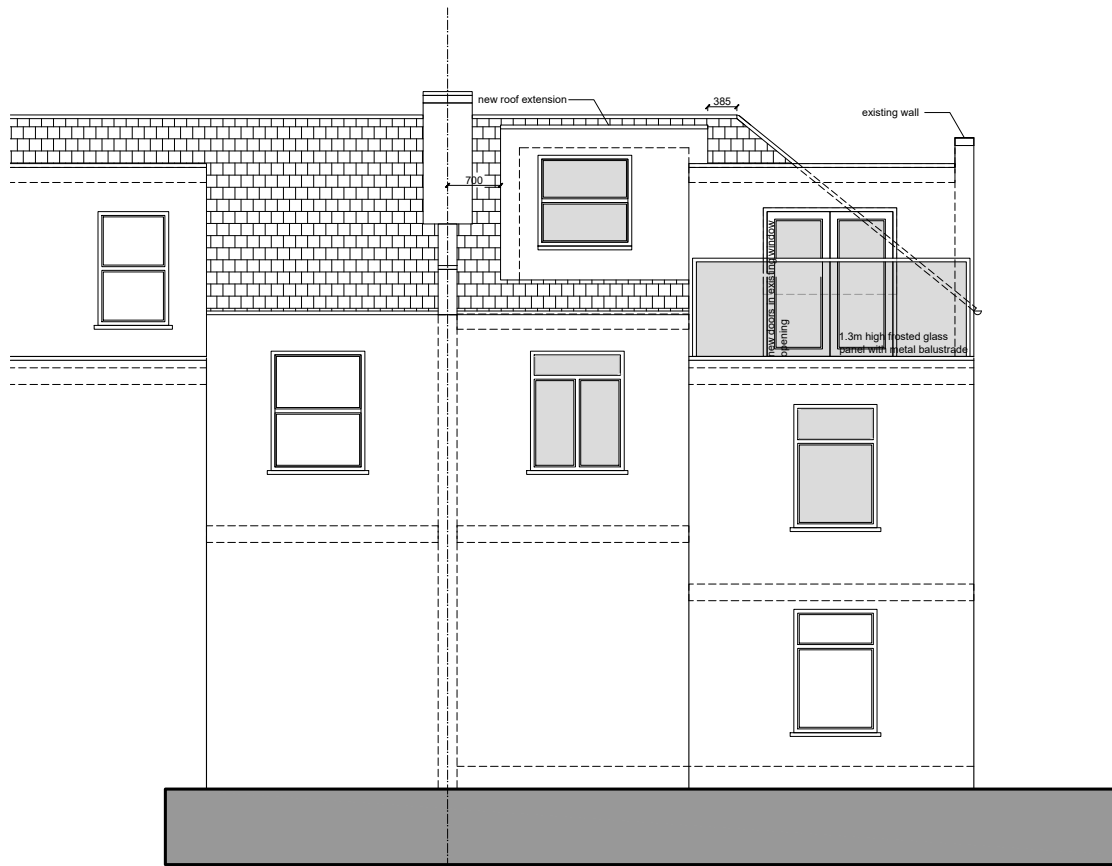

REAR ELEVATION

 

FRONT ELEVATION

 

General Notes

No.	Revision/Issue	Date
-----	----------------	------

Firm Name and Address

GOAStudio | London
residential architecture
Hoxton Mix | 88-90 Paul Street | EC2A 4NE | London

Project Name and Address

Addition of a roof extension, internal and external alterations to a top floor flat to create a new bedroom and bathroom area, new rear roof terrace.

Top floor flat, 1 Annington Road, London, N2 9NB

Project

2210R East Finchley

Date

October 2022

Scale


1:100 @ A3

Sheet

PROPOSED
REAR AND FRONT
ELEVATION
2210R
64



SIDE ELEVATION

 

General Notes

No.	Revision/Issue	Date

Firm Name and Address

GOAStudio | London
residential architecture
Hoxton Mix | 86-90 Paul Street | EC2A 4NE | London

Project Name and Address


Addition of a roof extension, internal and external alterations to a top floor flat to create a new bedroom and bathroom area, new rear roof terrace.

Top floor flat, 1 Annington Road, London, N2 9NB

Project 2210R East Finchley	Sheet EXISTING
Date October 2022	SIDE ELEVATION
Scale 1:100 @ A3	2210R 05



SIDE ELEVATION

 

General Notes

No.	Revision/Issue	Date

Firm Name and Address


GOAStudio | London
residential architecture
Hoxton Mix | 86-90 Paul Street | EC2A 4NE | London

Project Name and Address


Addition of a roof extension, internal and external alterations to a top floor flat to create a new bedroom and bathroom area, new rear roof terrace.

Top floor flat, 1 Annington Road, London, N2 9NB

Project 2210R East Finchley	Sheet PROPOSED
Date October 2022	SIDE ELEVATION
Scale 1:100 @ A3	2210R 65

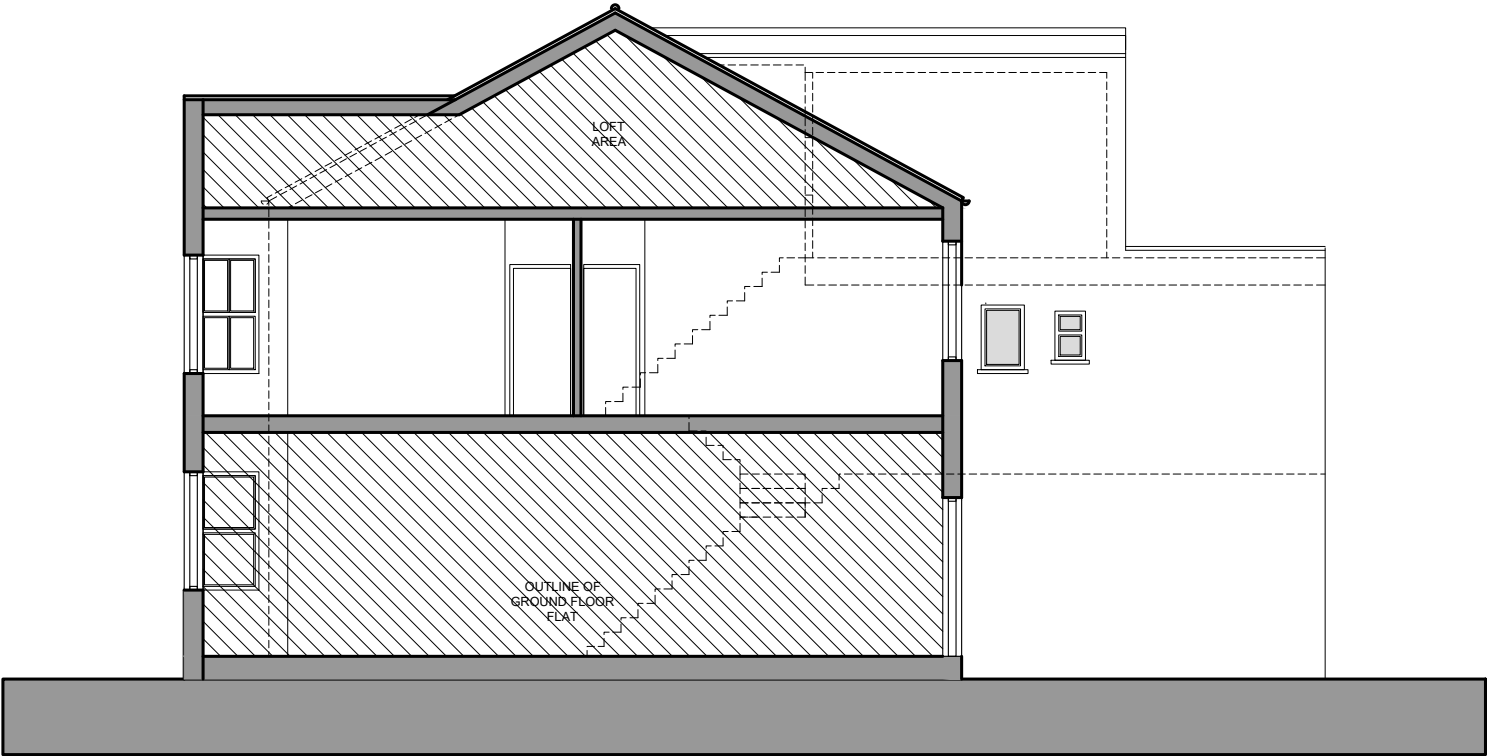

SECTION AA

 

General Notes		

No.	Revision/Issue	Date

Firm Name and Address	
GOAStudio London residential architecture Hoxton Mix 86-90 Paul Street EC2A 4NE London	

Project Name and Address	
Addition of a roof extension, internal and external alterations to a top floor flat to create a new bedroom and bathroom area, new rear roof terrace.	
Top floor flat, 1 Annington Road, London, N2 9NB	

Project 2210R East Finchley	Sheet EXISTING
Date October 2022	SECTION AA
Scale 1:100 @ A3	2210R 06



FRONT ELEVATION



General Notes

No.	Revision/Issue	Date

Firm Name and Address

GOAStudio | London
residential architecture
tuxton mix | 86-90 Paul Street | EC2A 4NE | London

Project Name and Address


Addition of a roof extension, internal and external iterations to a top floor flat to create a new bedroom and bathroom area; new rear roof terrace.

Top floor flat, 1 Annington Road, London, N2 9NB

Project 2210R East Finchley	Sheet EXISTING
Date October 2022	FRONT ELEVATION
Scale 1:100 @ A3	2210R 07



FRONT ELEVATION

 

General Notes

No.	Revision/Issue	Date

Firm Name and Address


GOAStudio | London
residential architecture
Hoxton Mix | 86-90 Paul Street | EC2A 4NE | London

Project Name and Address


Addition of a roof extension, internal and external alterations to a top floor flat to create a new bedroom and bathroom area, new rear roof terrace.

Top floor flat, 1 Annington Road, London, N2 9NB

Project 2210R East Finchley	Sheet PROPOSED
Date October 2022	FRONT ELEVATION
Scale 1:100 @ A3	2210R 67

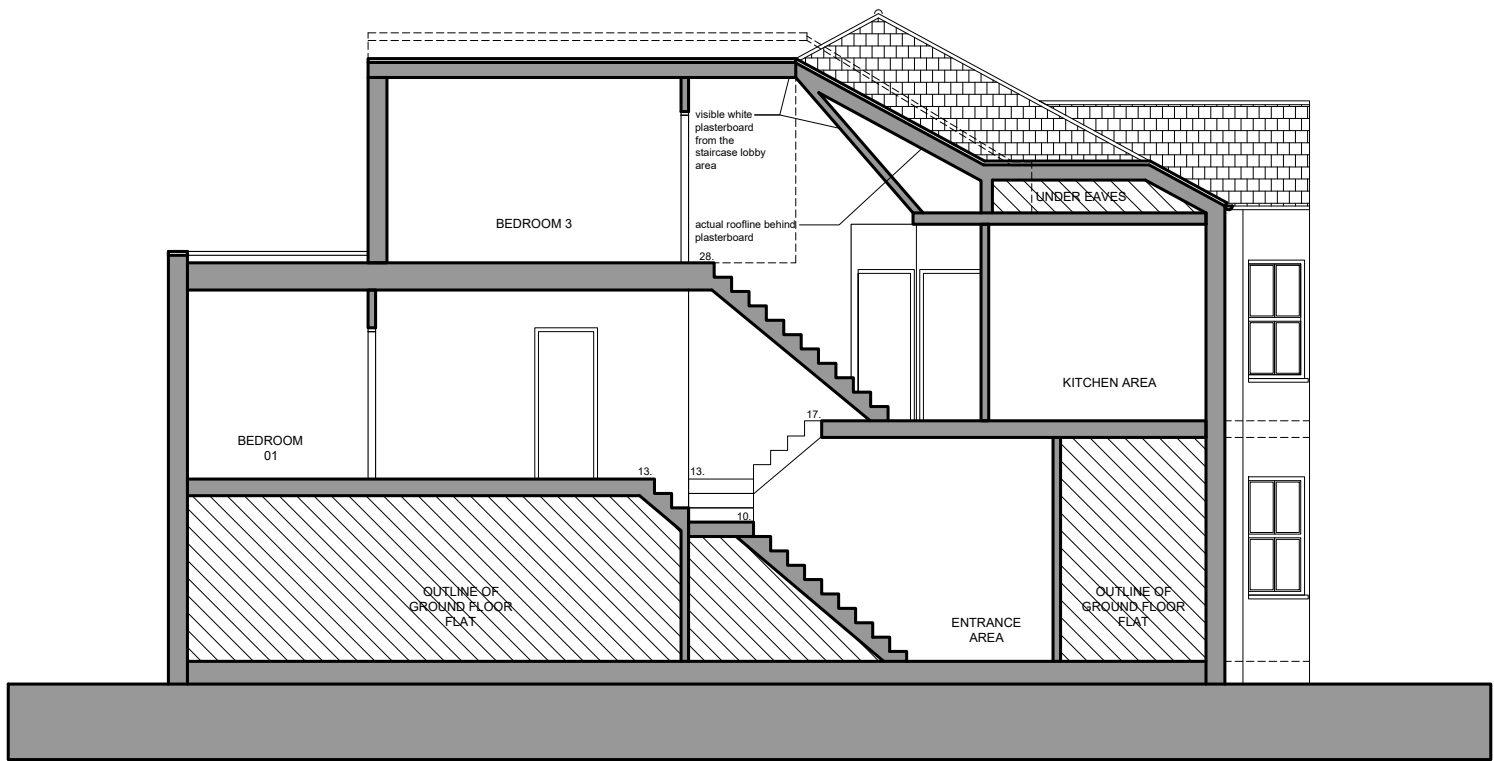

SECTION BB

 

General Notes		

No.	Revision/Issue	Date

Firm Name and Address	
GOAStudio London residential architecture Hoxton Mix 88-90 Paul Street EC2A 4NE London	

Project Name and Address	
Addition of a roof extension, internal and external alterations to a top floor flat to create a new bedroom and bathroom area, new rear roof terrace. Top floor flat, 1 Annington Road, London, N2 9NB	

Project 2210R East Finchley	Sheet EXISTING
Date October 2022	SECTION BB
Scale 1:100 @ A3	2210R 08



Firm Name and Address	
GOAStudio London residential architecture Hoxton Mix 86-90 Paul Street EC2A 4NE London	
Project Name and Address	
Addition of a roof extension, internal and external alterations to a top floor flat to create a new bedroom and bathroom area; new rear roof terrace. Top floor flat, 1 Annington Road, London, N2 9NB	
Project 2210R East Finchley	Sheet PROPOSED
Date October 2022	SECTION BB
Scale 1:100 @ A3	2210R 68