




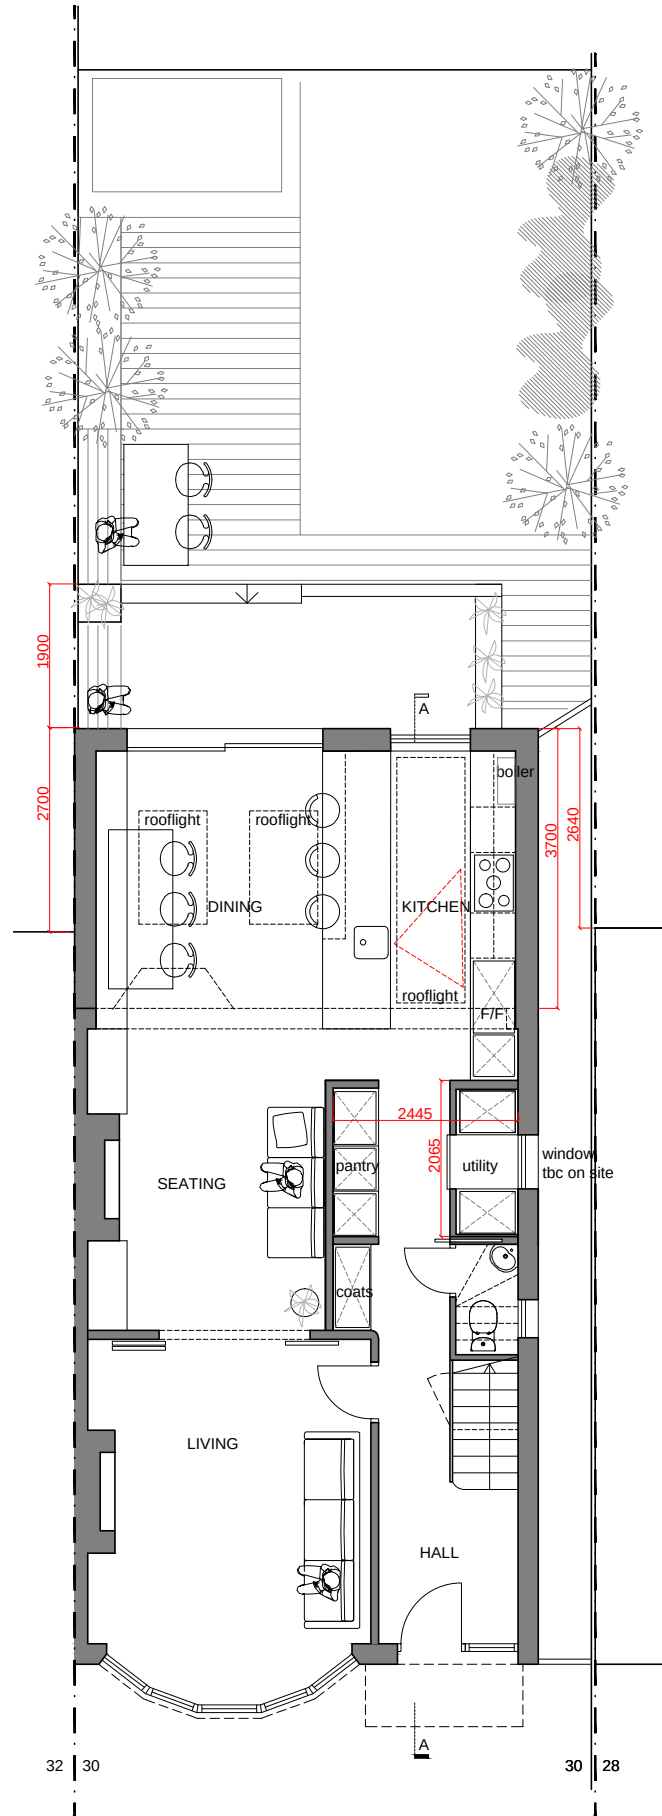

GROUND FLOOR PLAN

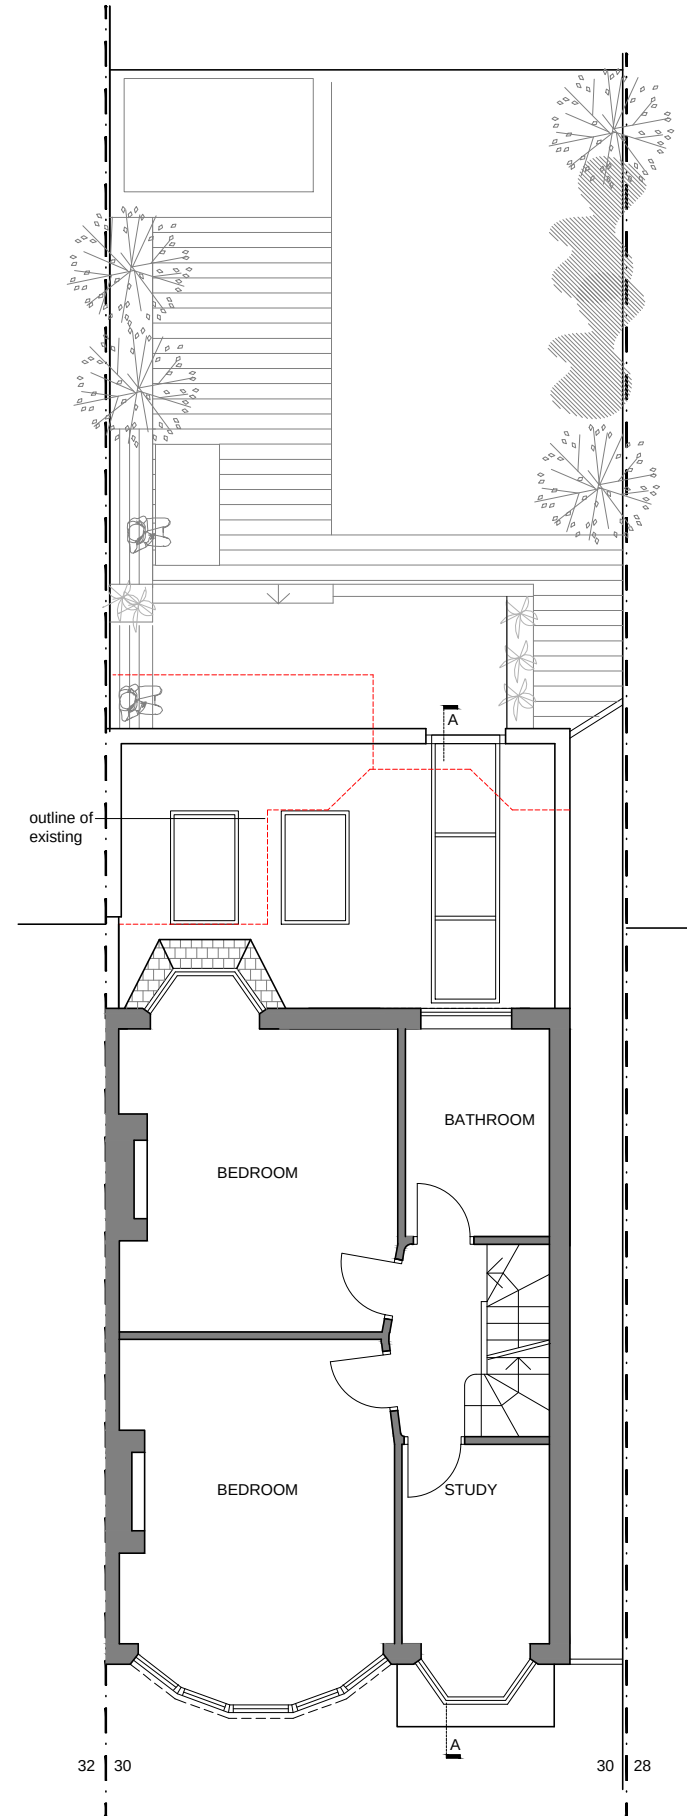

FIRST FLOOR PLAN

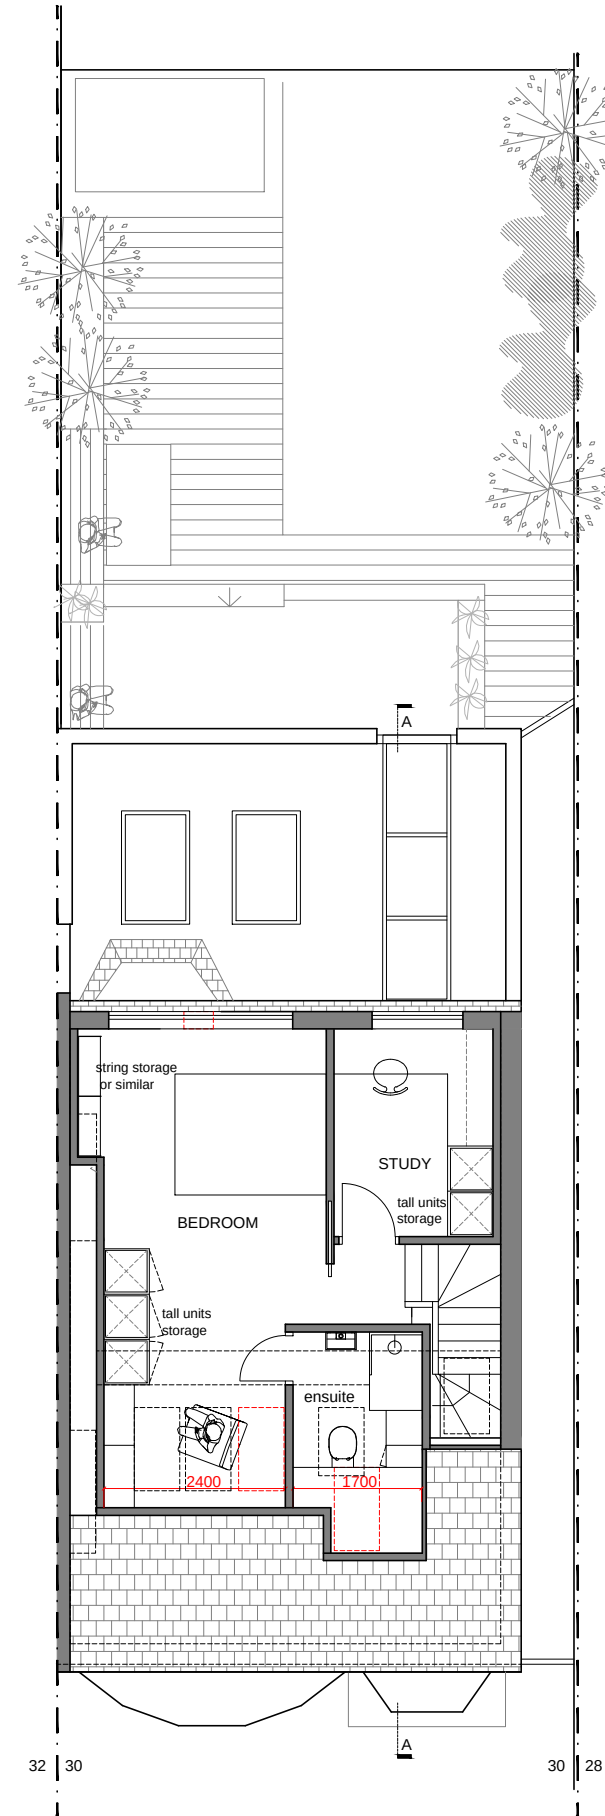

LOFT FLOOR PLAN

revision date

FOR PLANNING

30 Fortis Green Avenue

As proposed

ana alonso architect
Dipl Arch ARB
T 1 07754888138
E 1 anatron@yahoo.com
facebook.com/ana.alonso.architect

ana alonso architect | muswell hill

Scale	1:100@A3	Job No	Dwg No	Rev
Date	Sept'22	2021/111	AP(00)04	.
Drawn	AAT			
Checked	AAT	© COPYRIGHT	This drawing is the copyright of Ana Alonso.	