


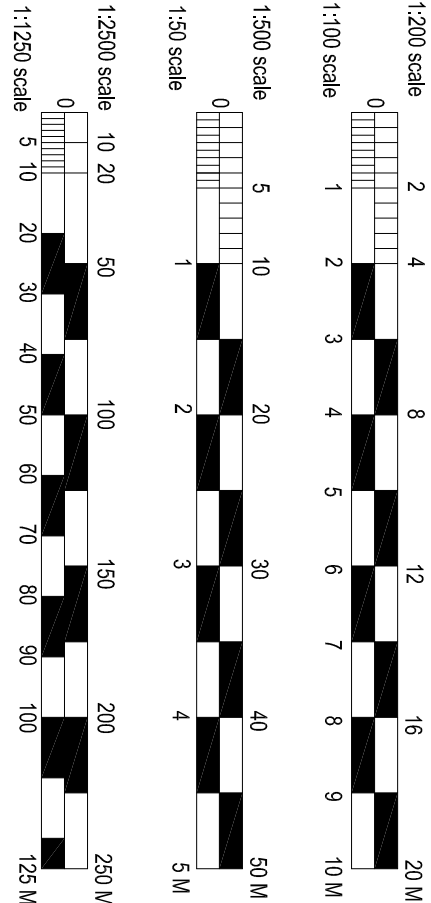


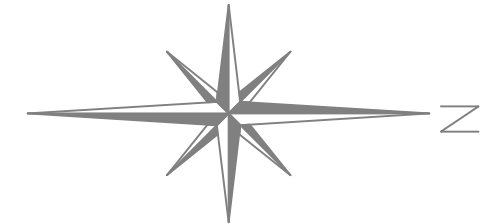


SITE LOCATION LAYOUT SCALE 1:1250

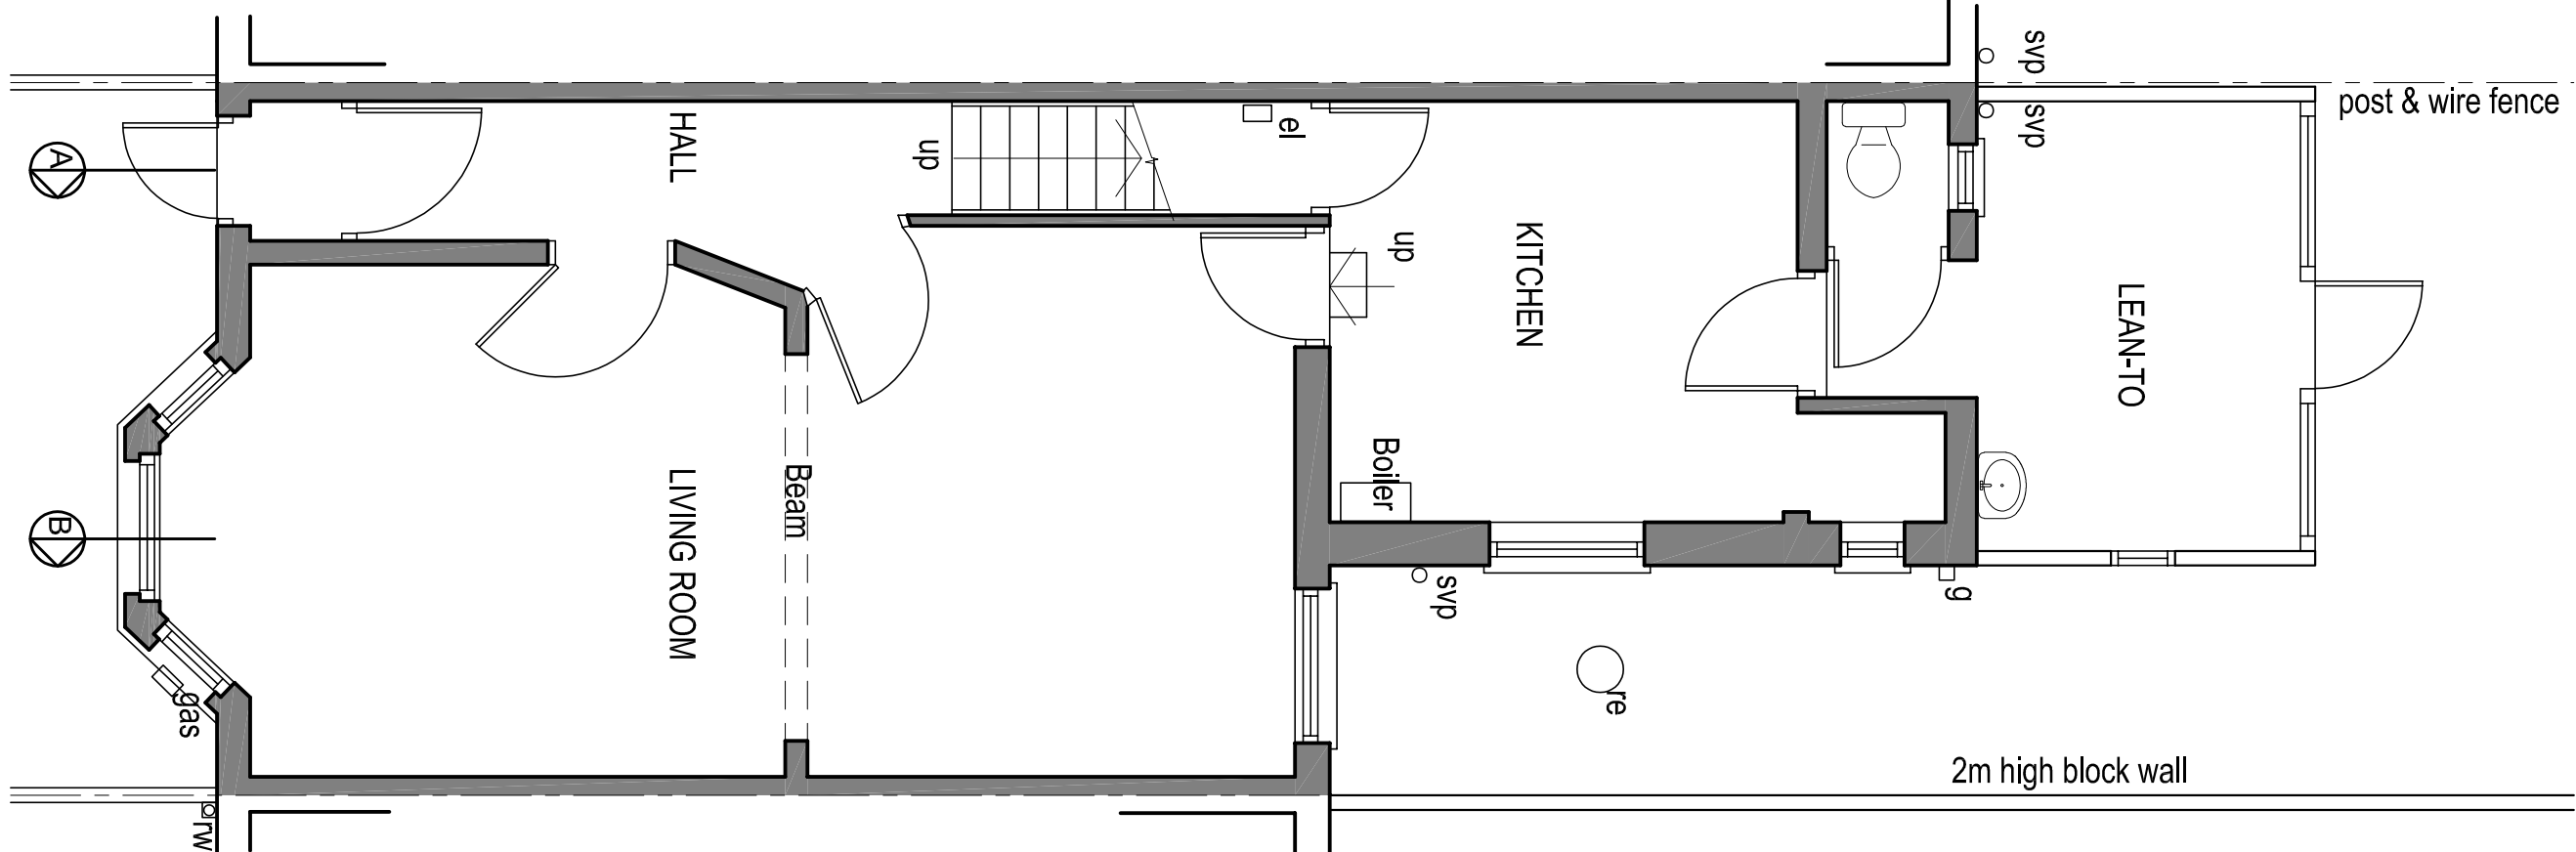


EXISTING GROUND FLOOR PLAN

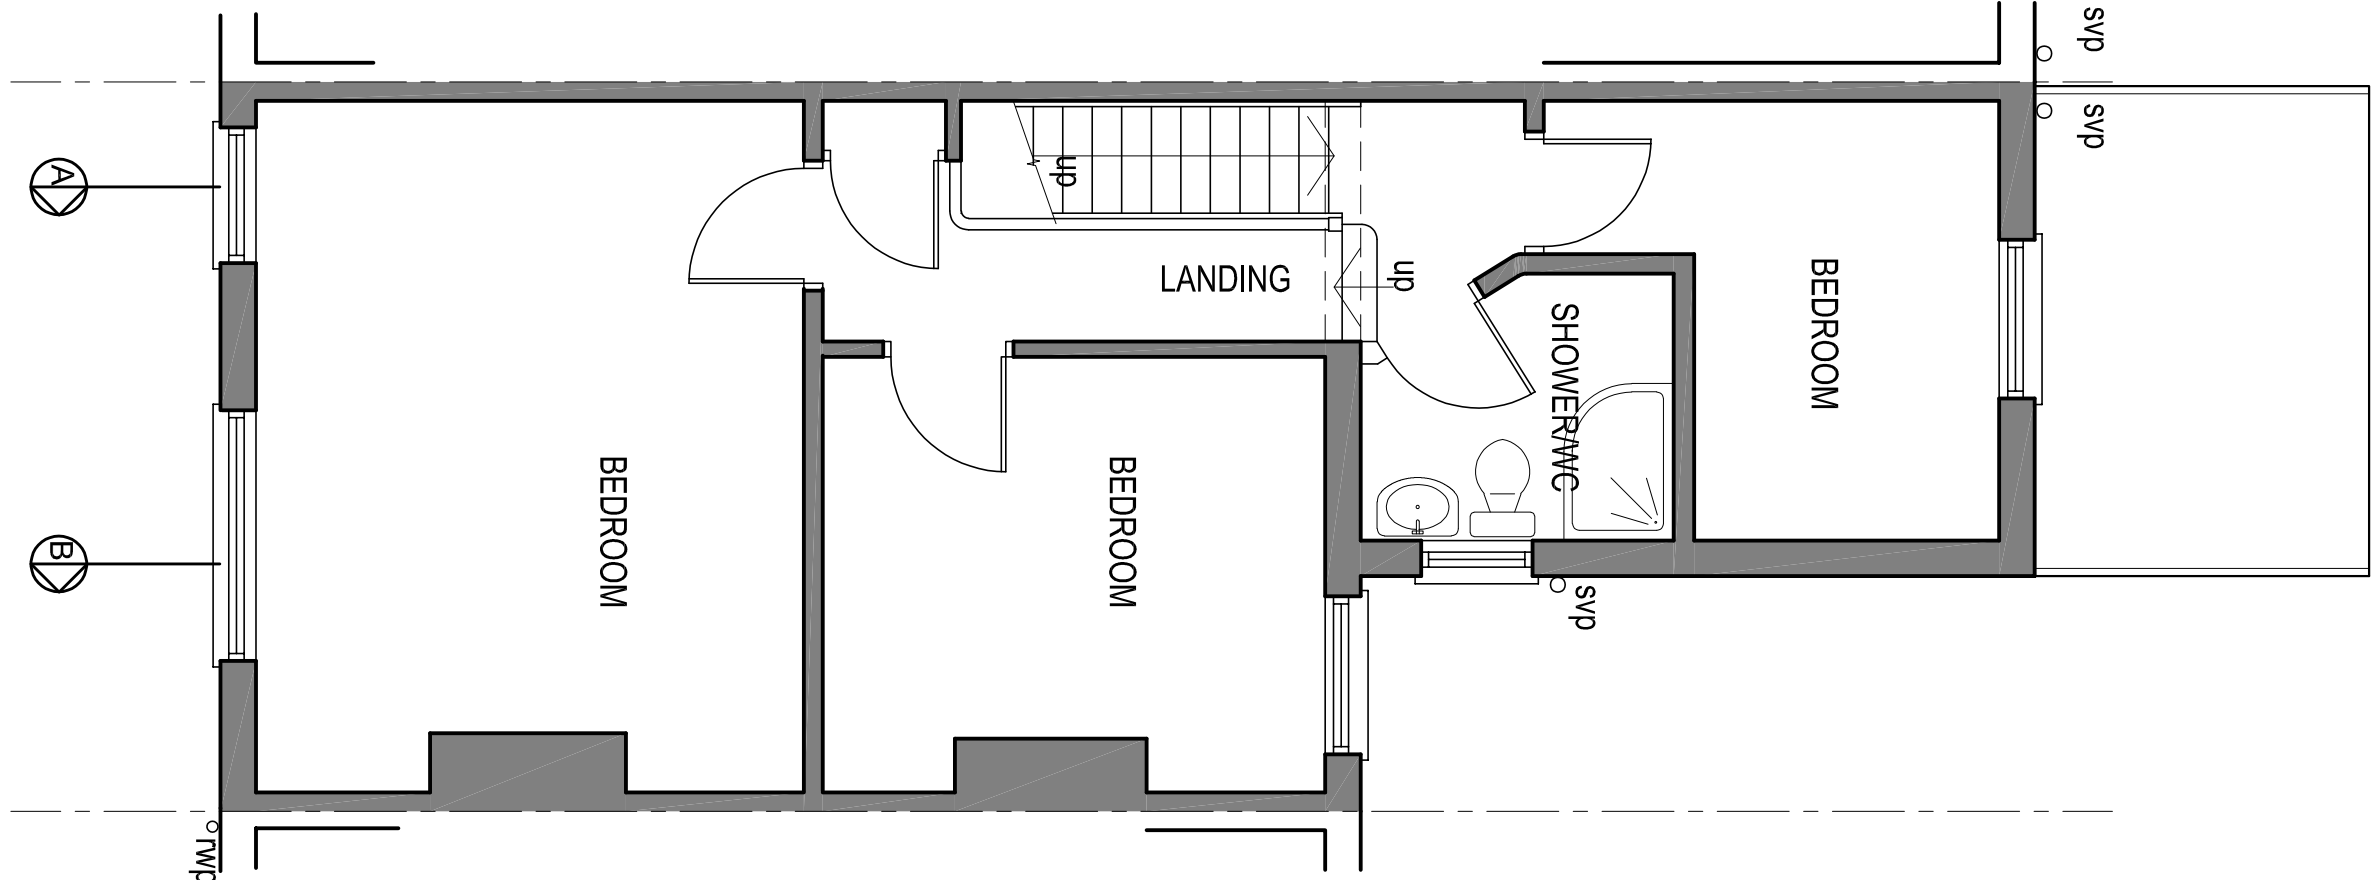


EXISTING FIRST FLOOR PLAN

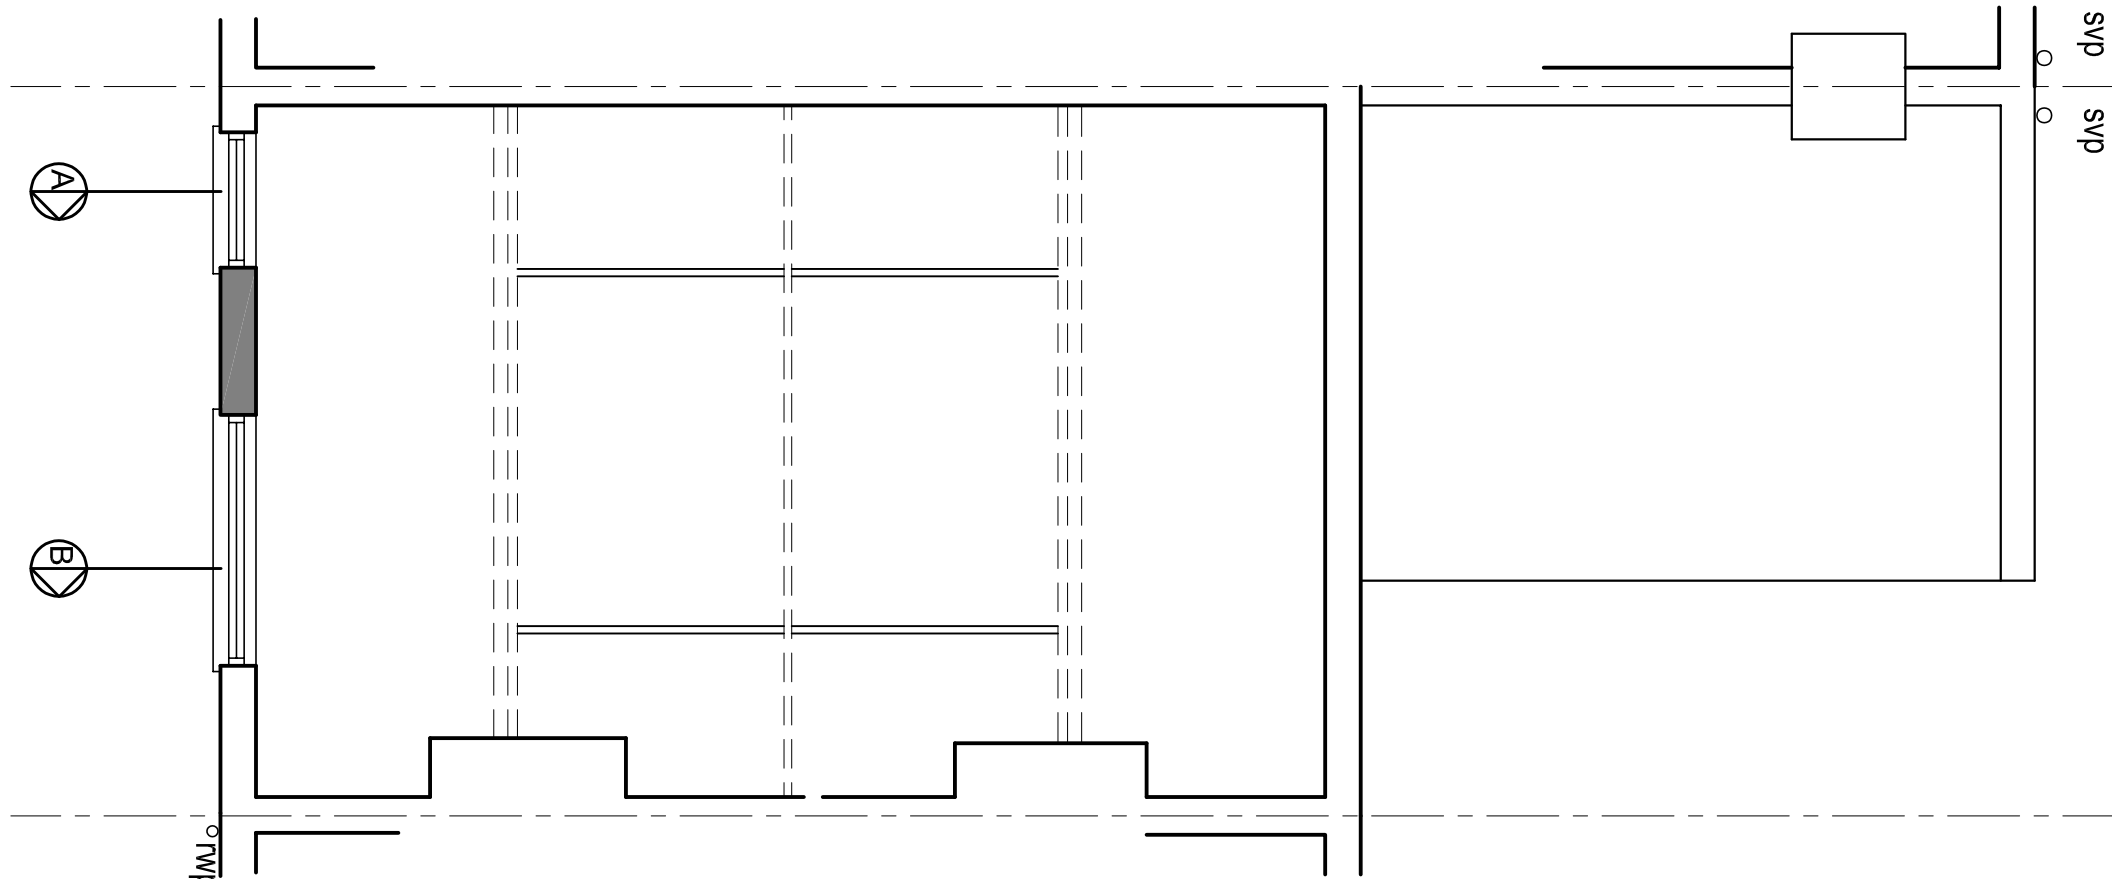


EXISTING LOFT LAYOUT

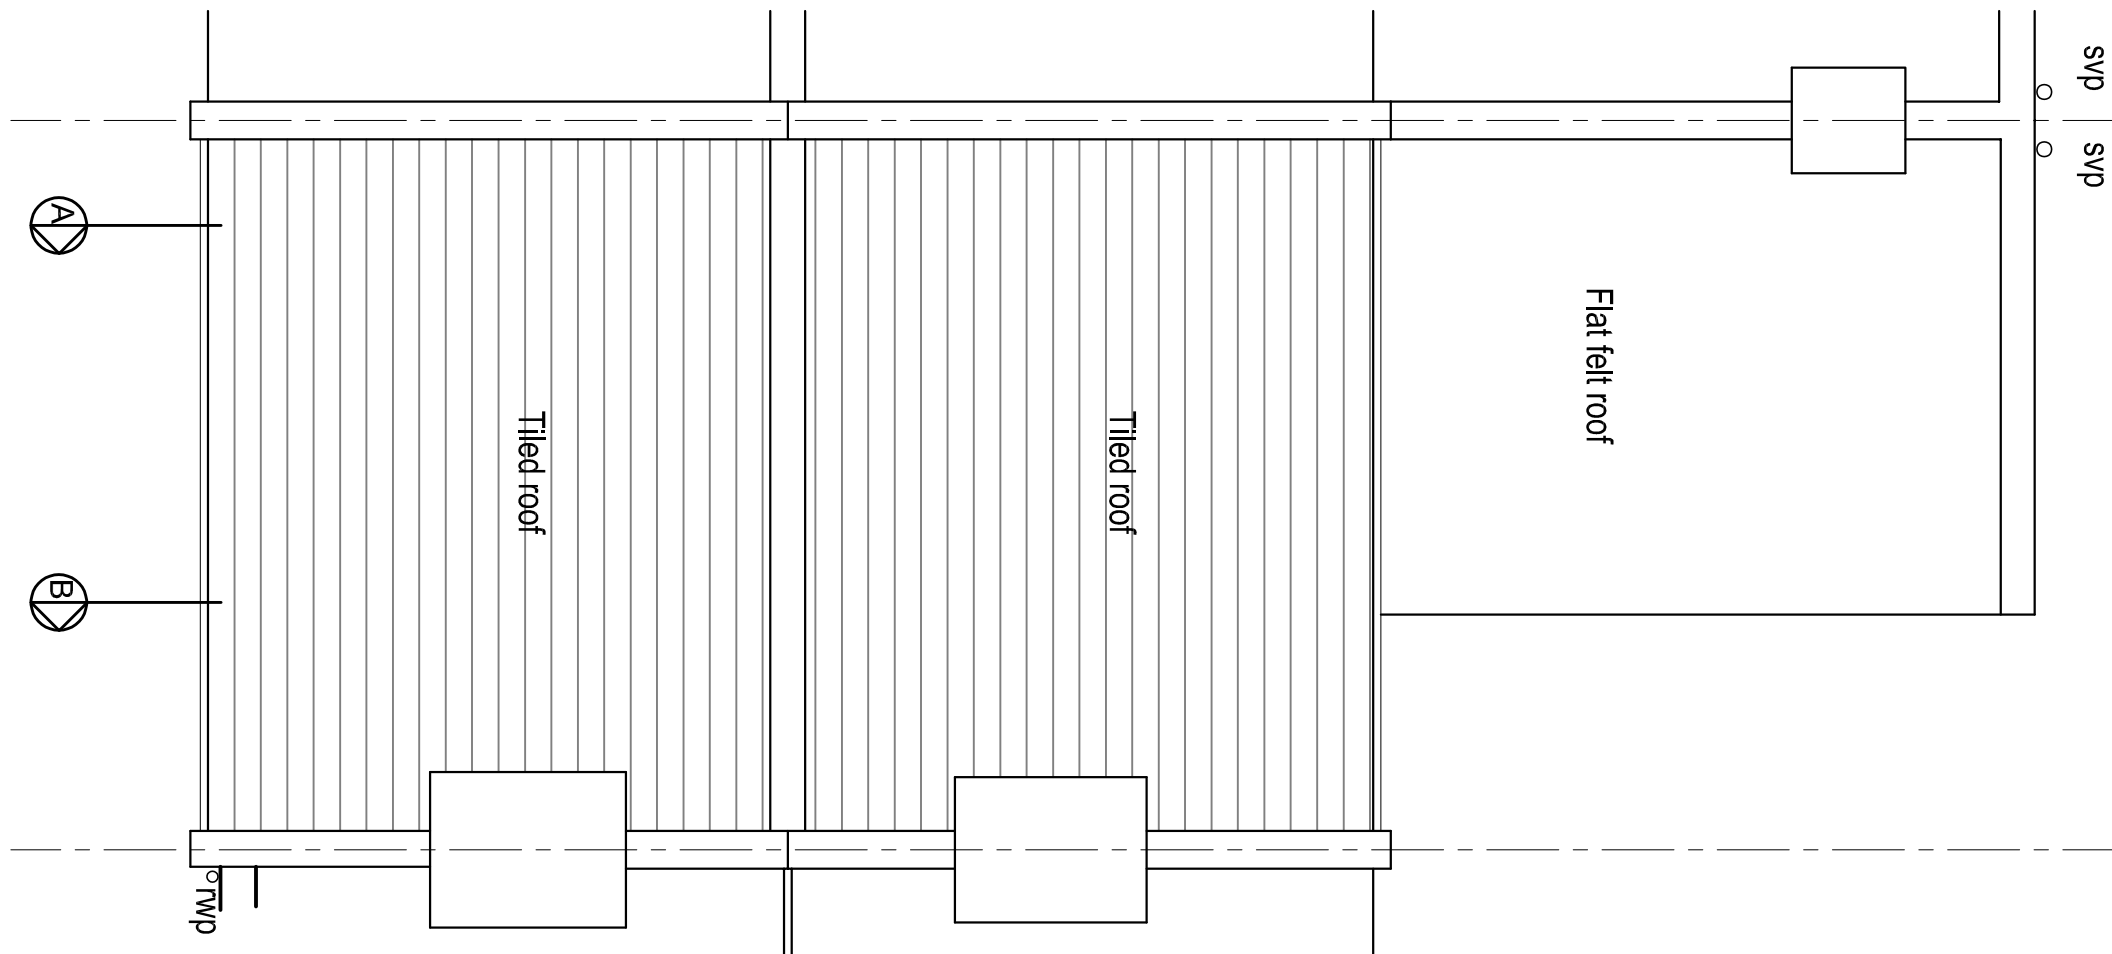


EXISTING ROOF LAYOUT

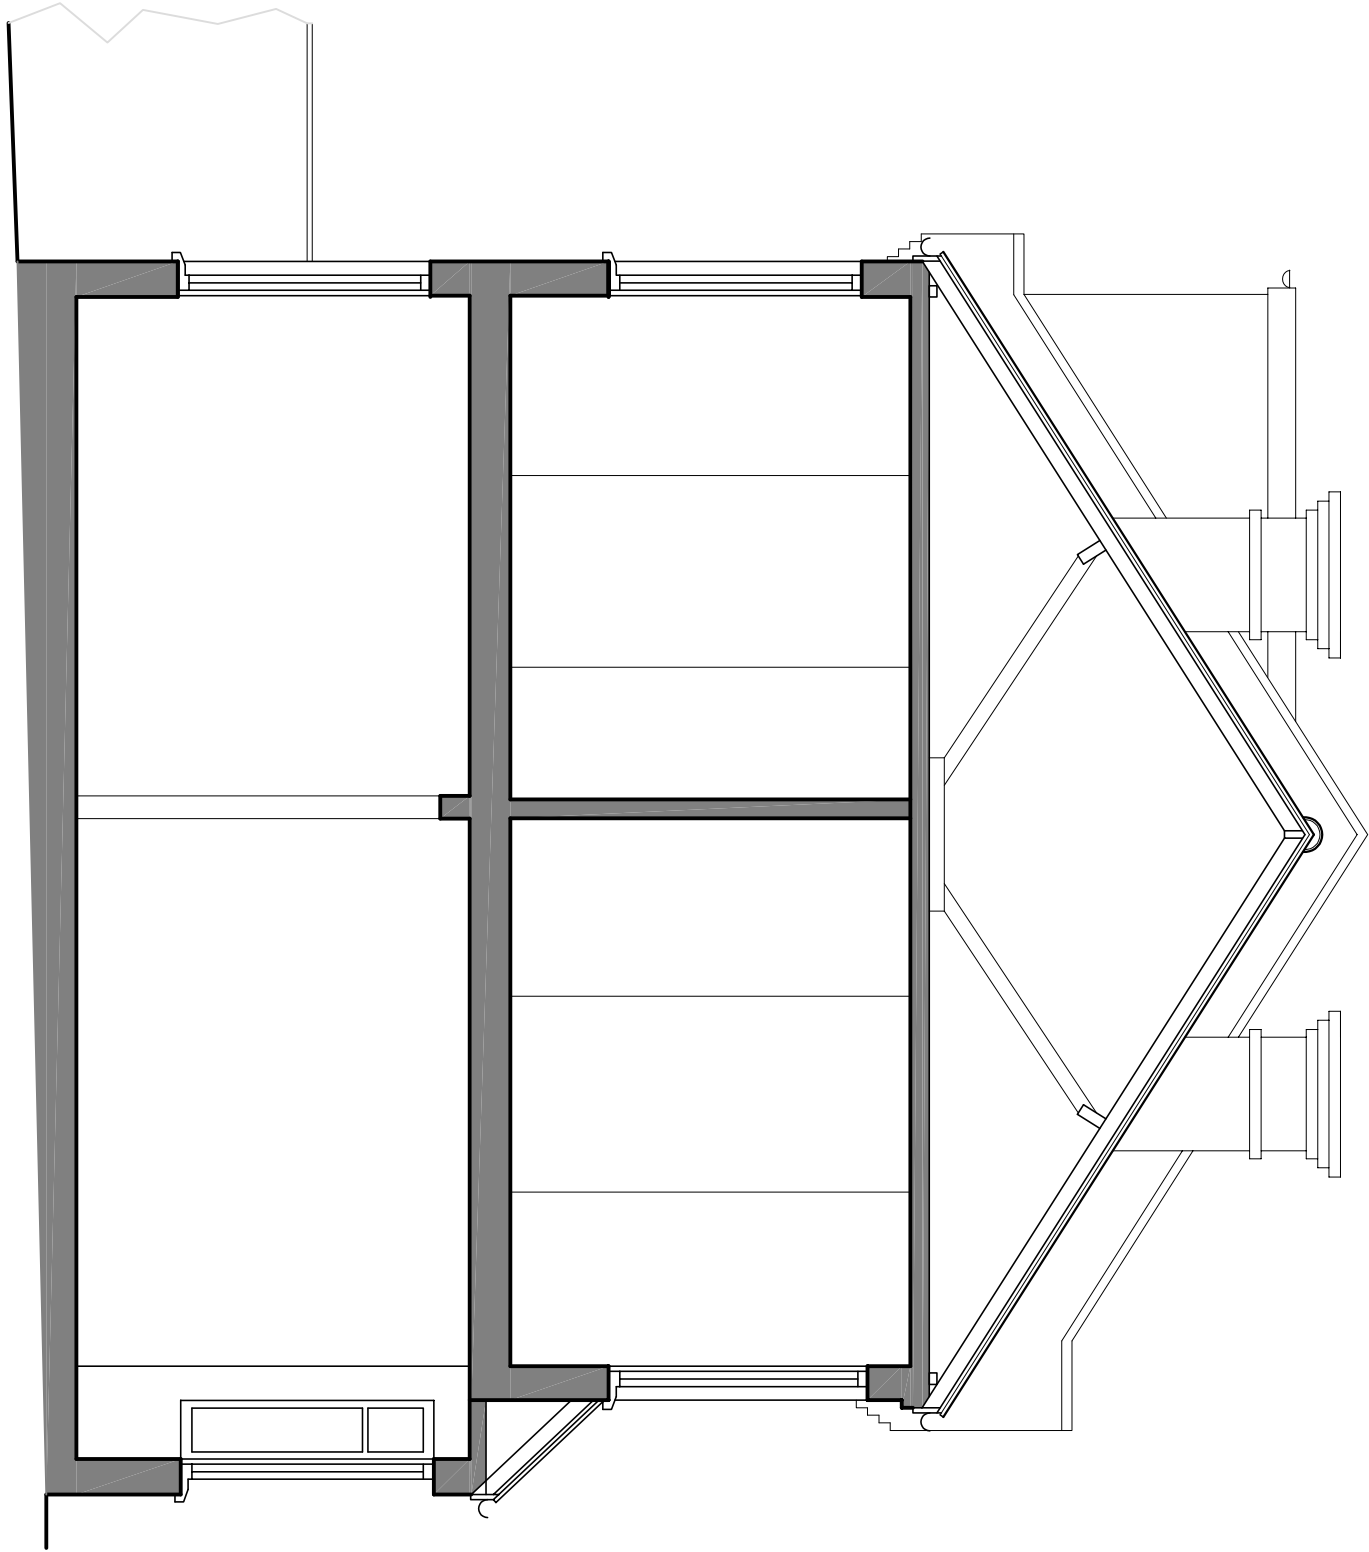


EXISTING SECTION B-B

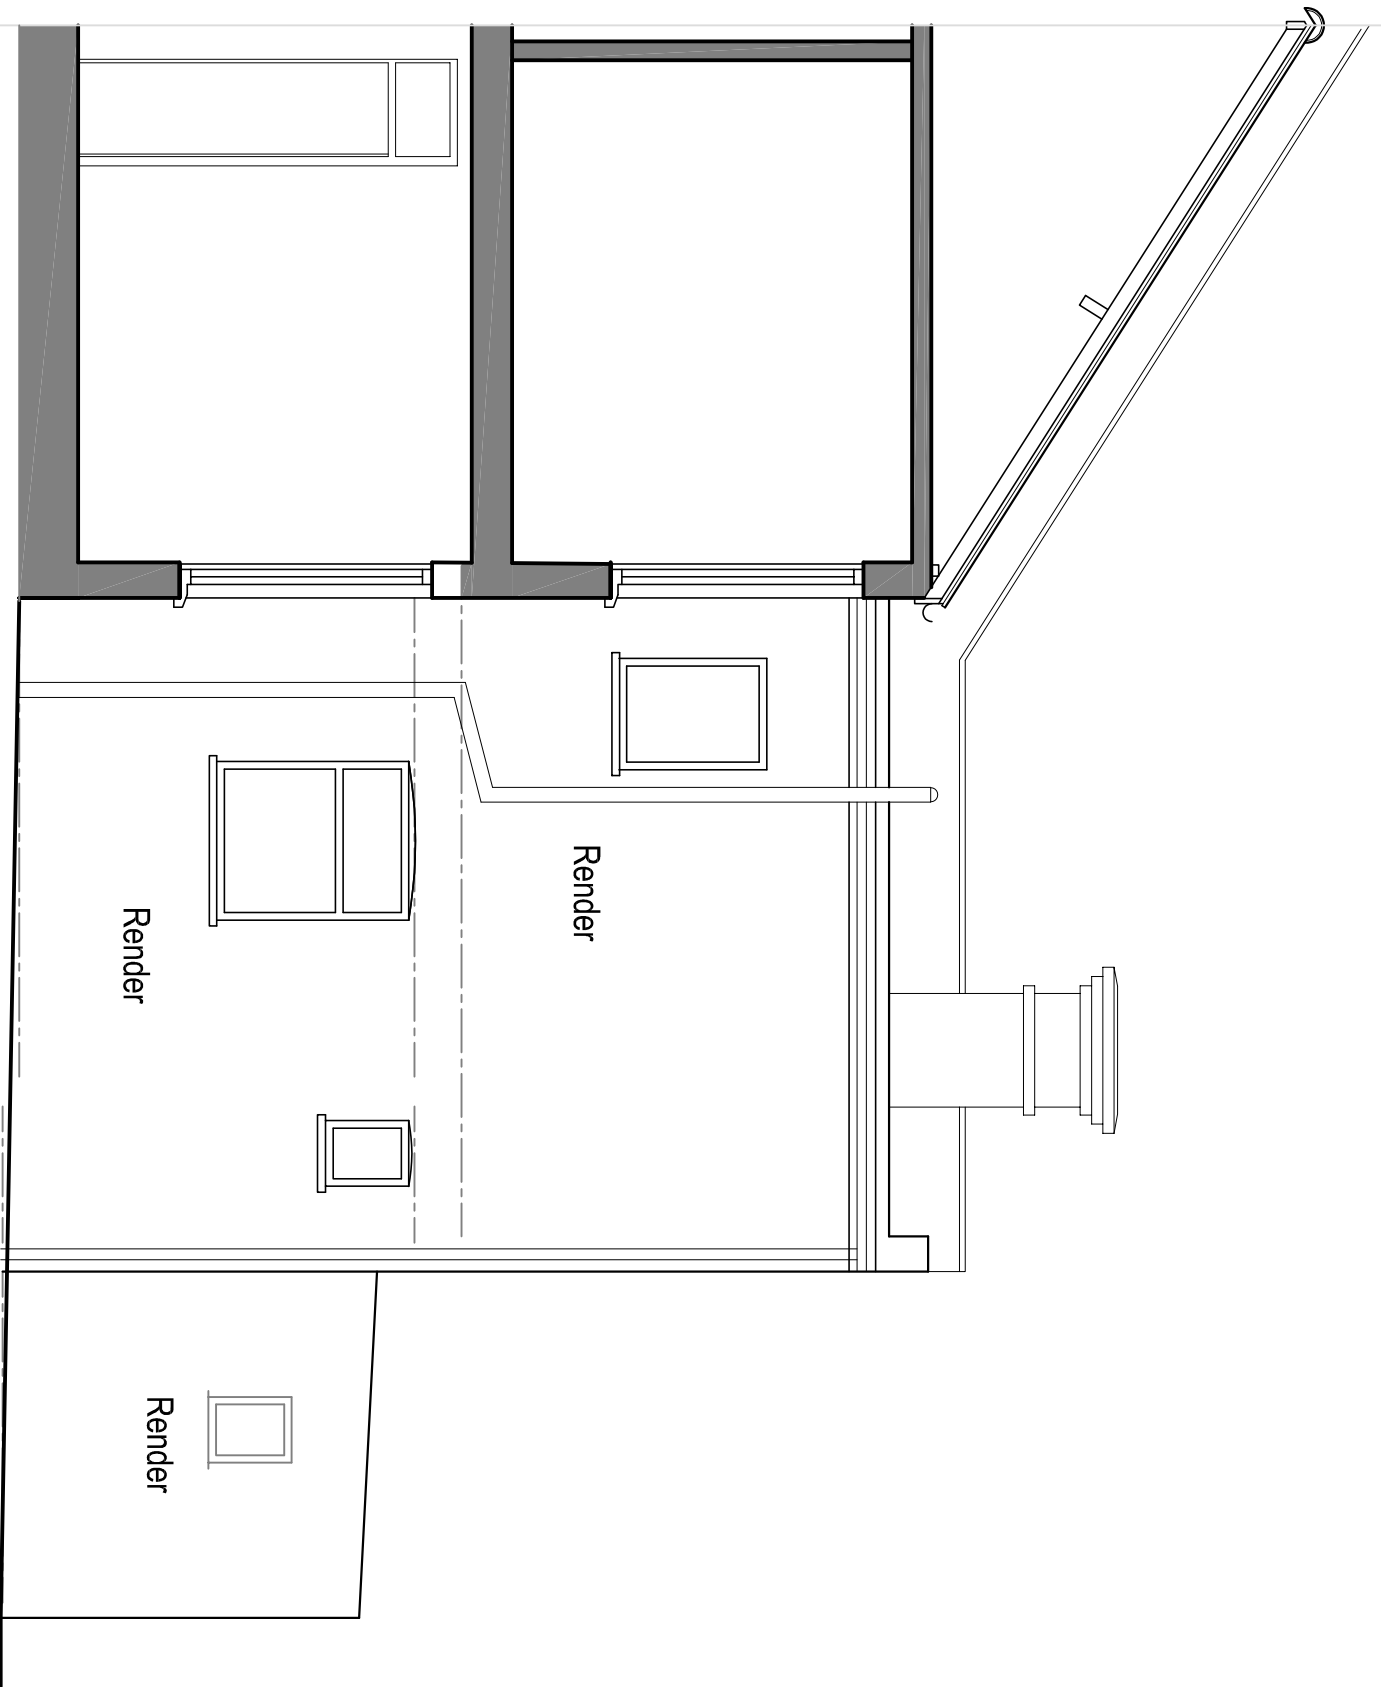

EXISTING FLANK ELEVATION

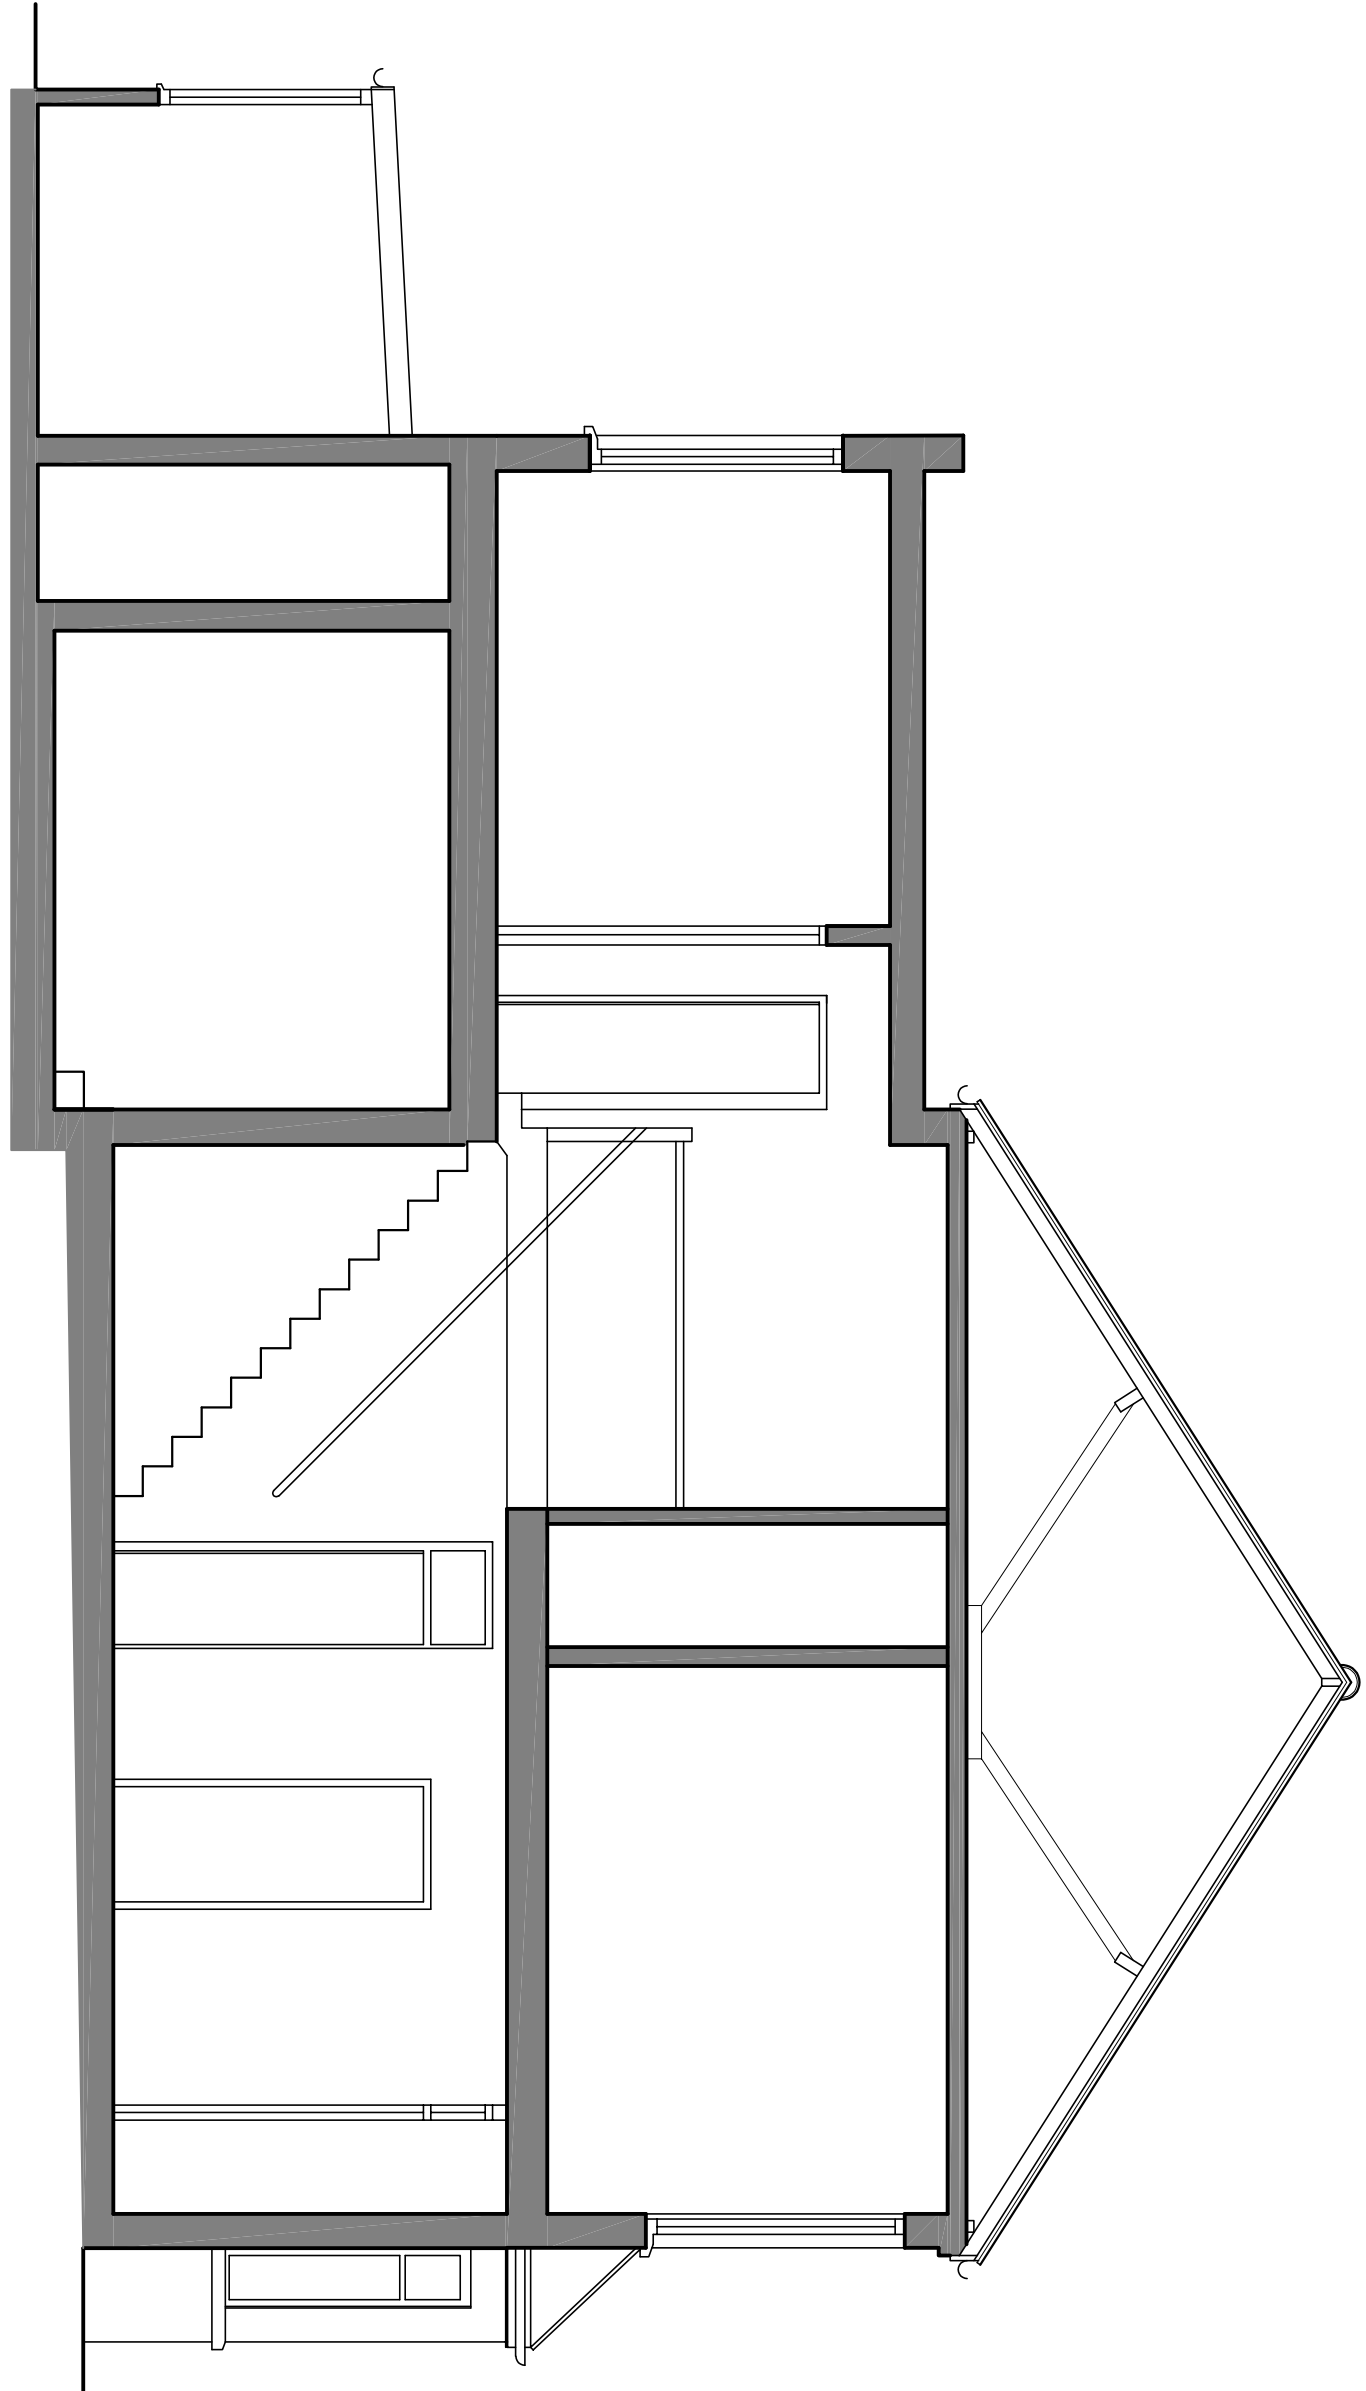

EXISTING SECTION A-A

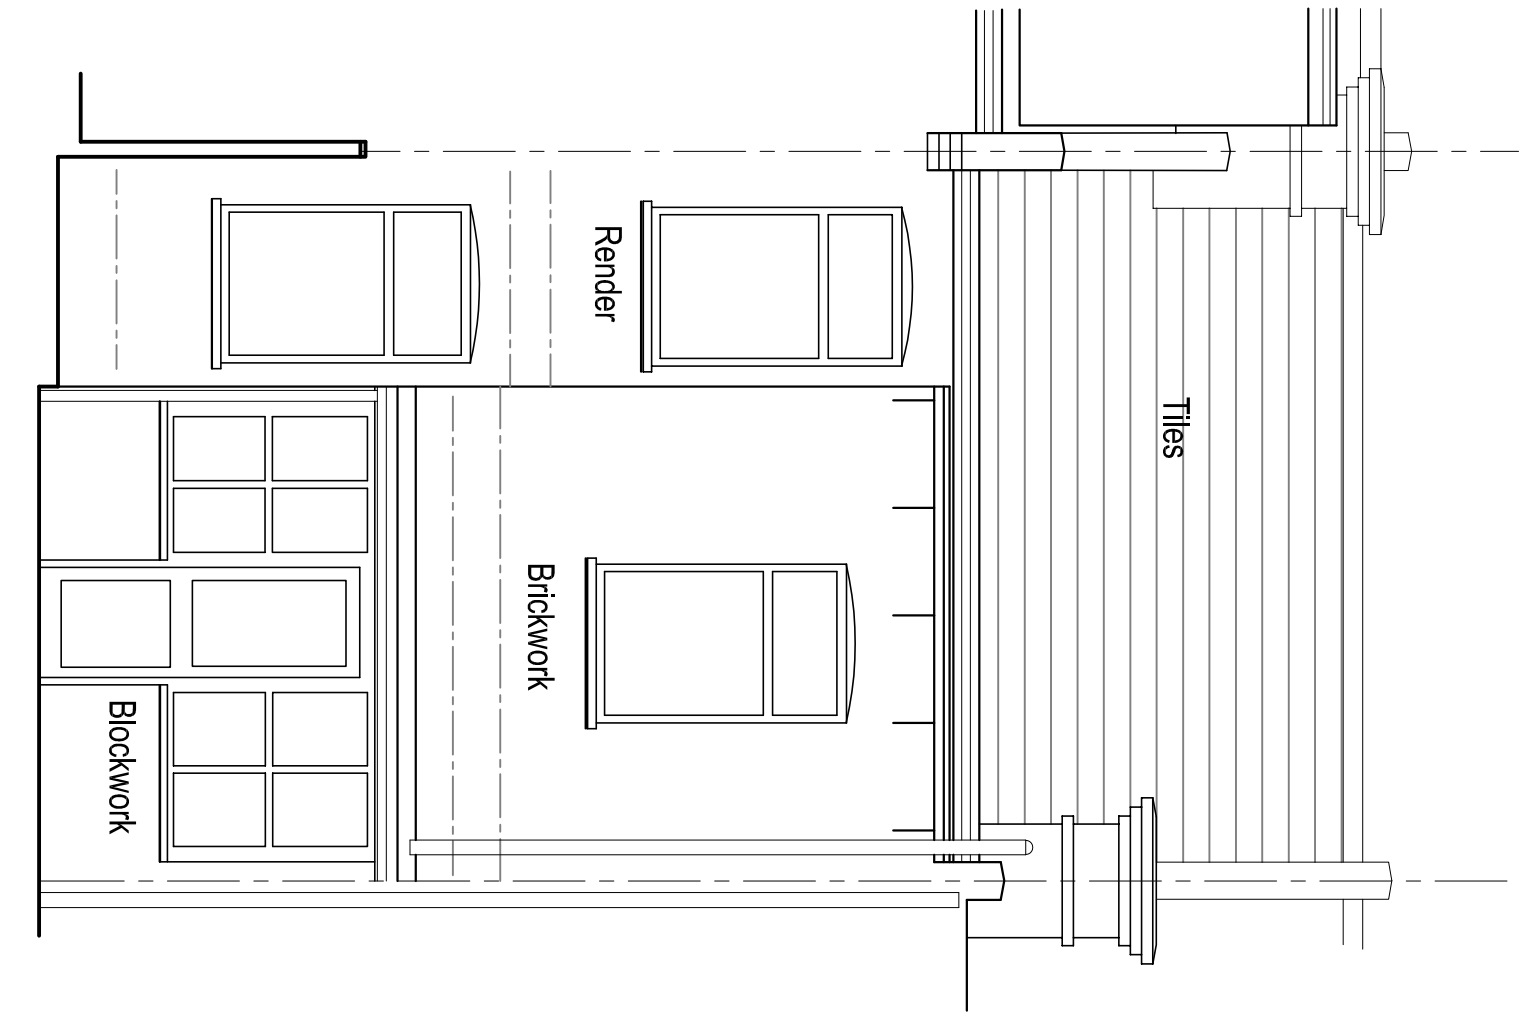

EXISTING REAR ELEVATION

CAPITAL ARCHITECTURAL DESIGN			
PLANNING ● PROJECT MANAGEMENT ● CONSTRUCTION ● ELECTRICAL ● MECHANICAL ● STRUCTURAL ● LANDSCAPING ● INTERIOR DESIGN ● EXTERIOR DESIGN ● SUSTAINABLE DESIGN ● SERVICES ● LIGHTING ● FURNITURE ● BUILDING REGULATIONS			
TEL - 020 3623 2400 - MOB - 07917 865 403			
EMAIL - MARC@CAPITALARCHITECTURALDESIGN.COM			
189 CAT HILL, COCKFOSTERS EN4 8HS			
PROJECT			
PROPOSED REAR AND SIDE EXTENSION			
AT 16 BEECHFIELD ROAD			
LONDON N4 1PE			
CLIENT		CLIENT REF	
DUDI AND RUTY ERBLICH			
DRAWING			
EXISTING PLANS, ELEVATIONS,			
SECTIONS AND LOCATION PLAN			
SCALE	DATE	DRAWING NO.	REV
1:150	JUNE 2022	2022-946-100	
1:1250			
All dimensions must be checked on site, errors and omissions must be reported. This drawing is subject to Copyright. ©			