


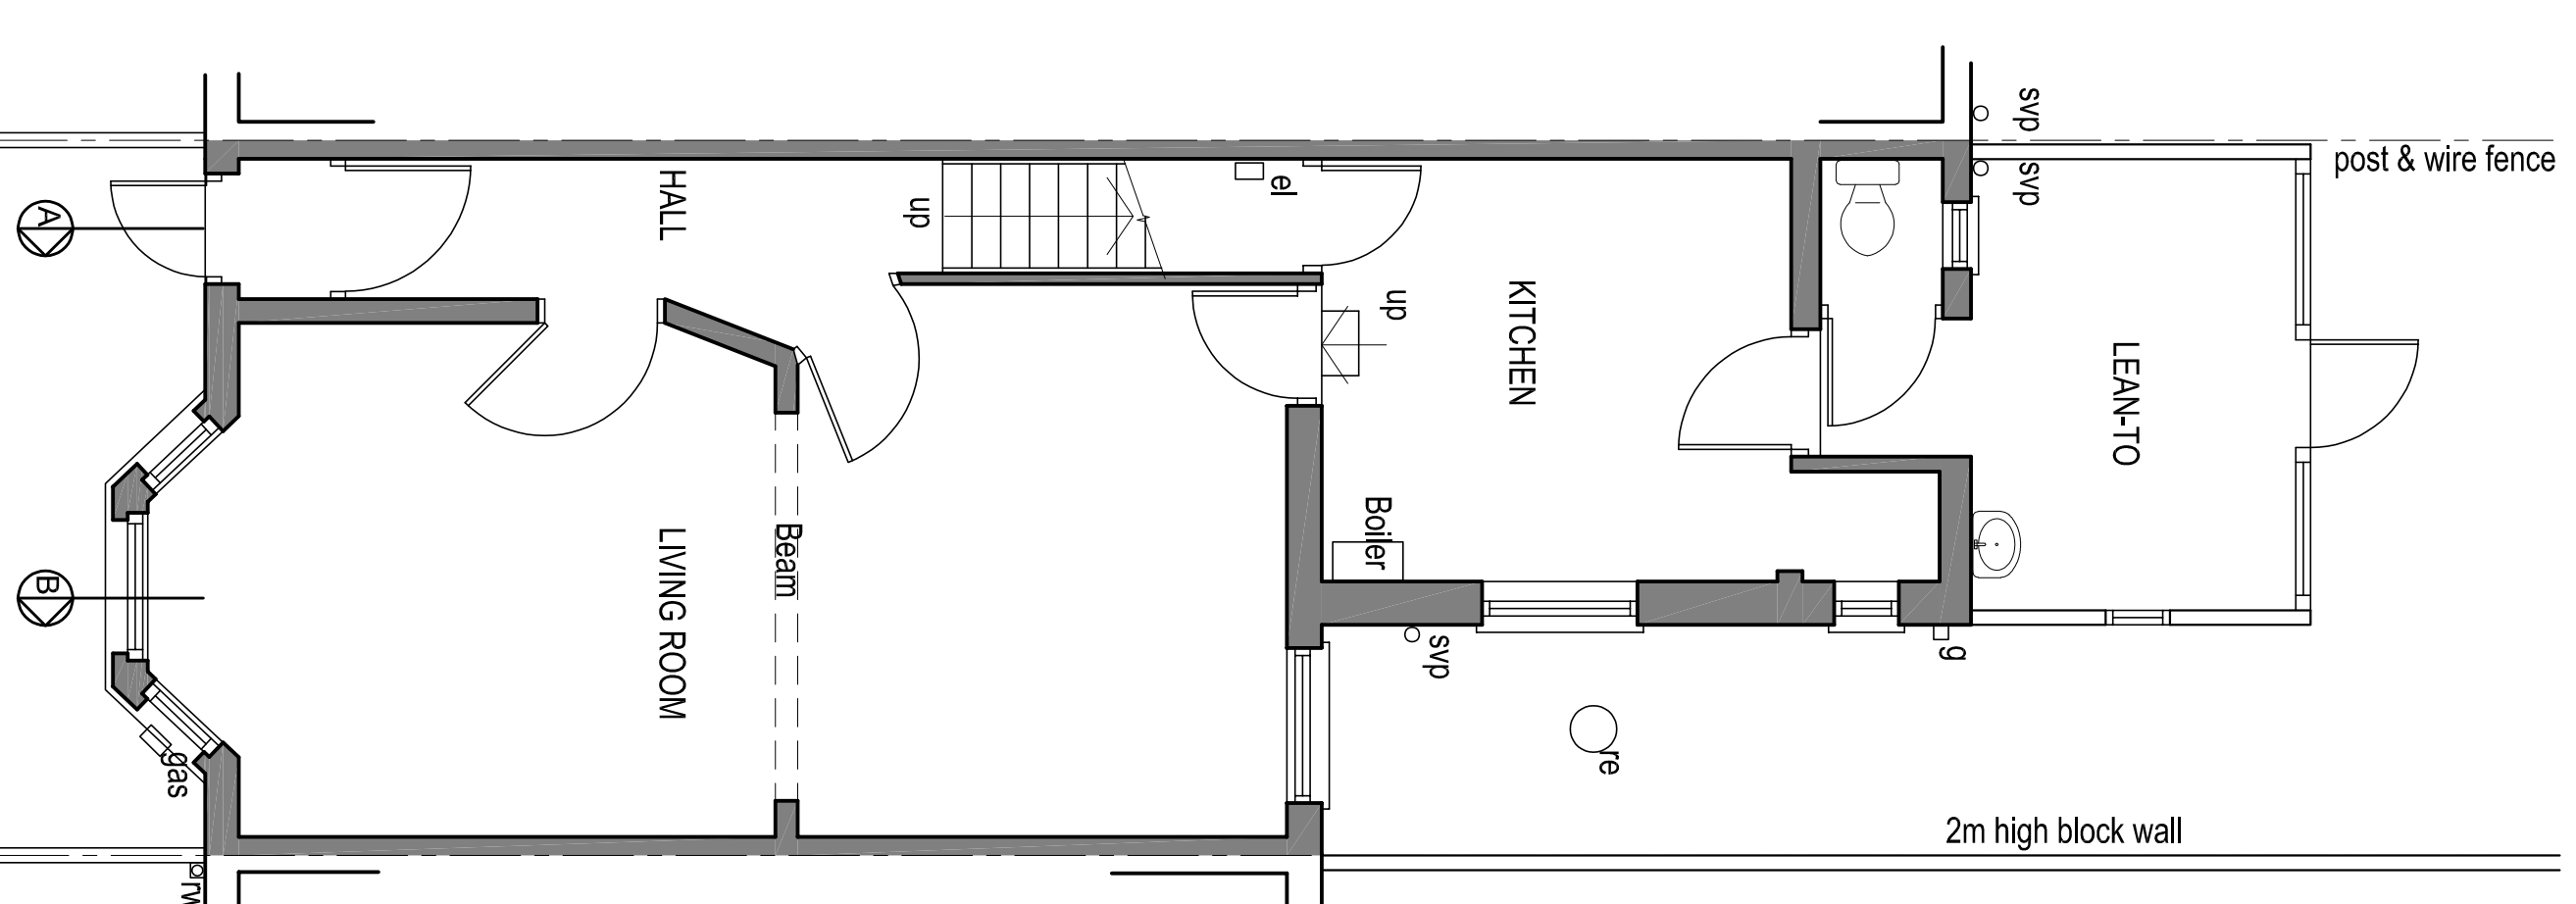
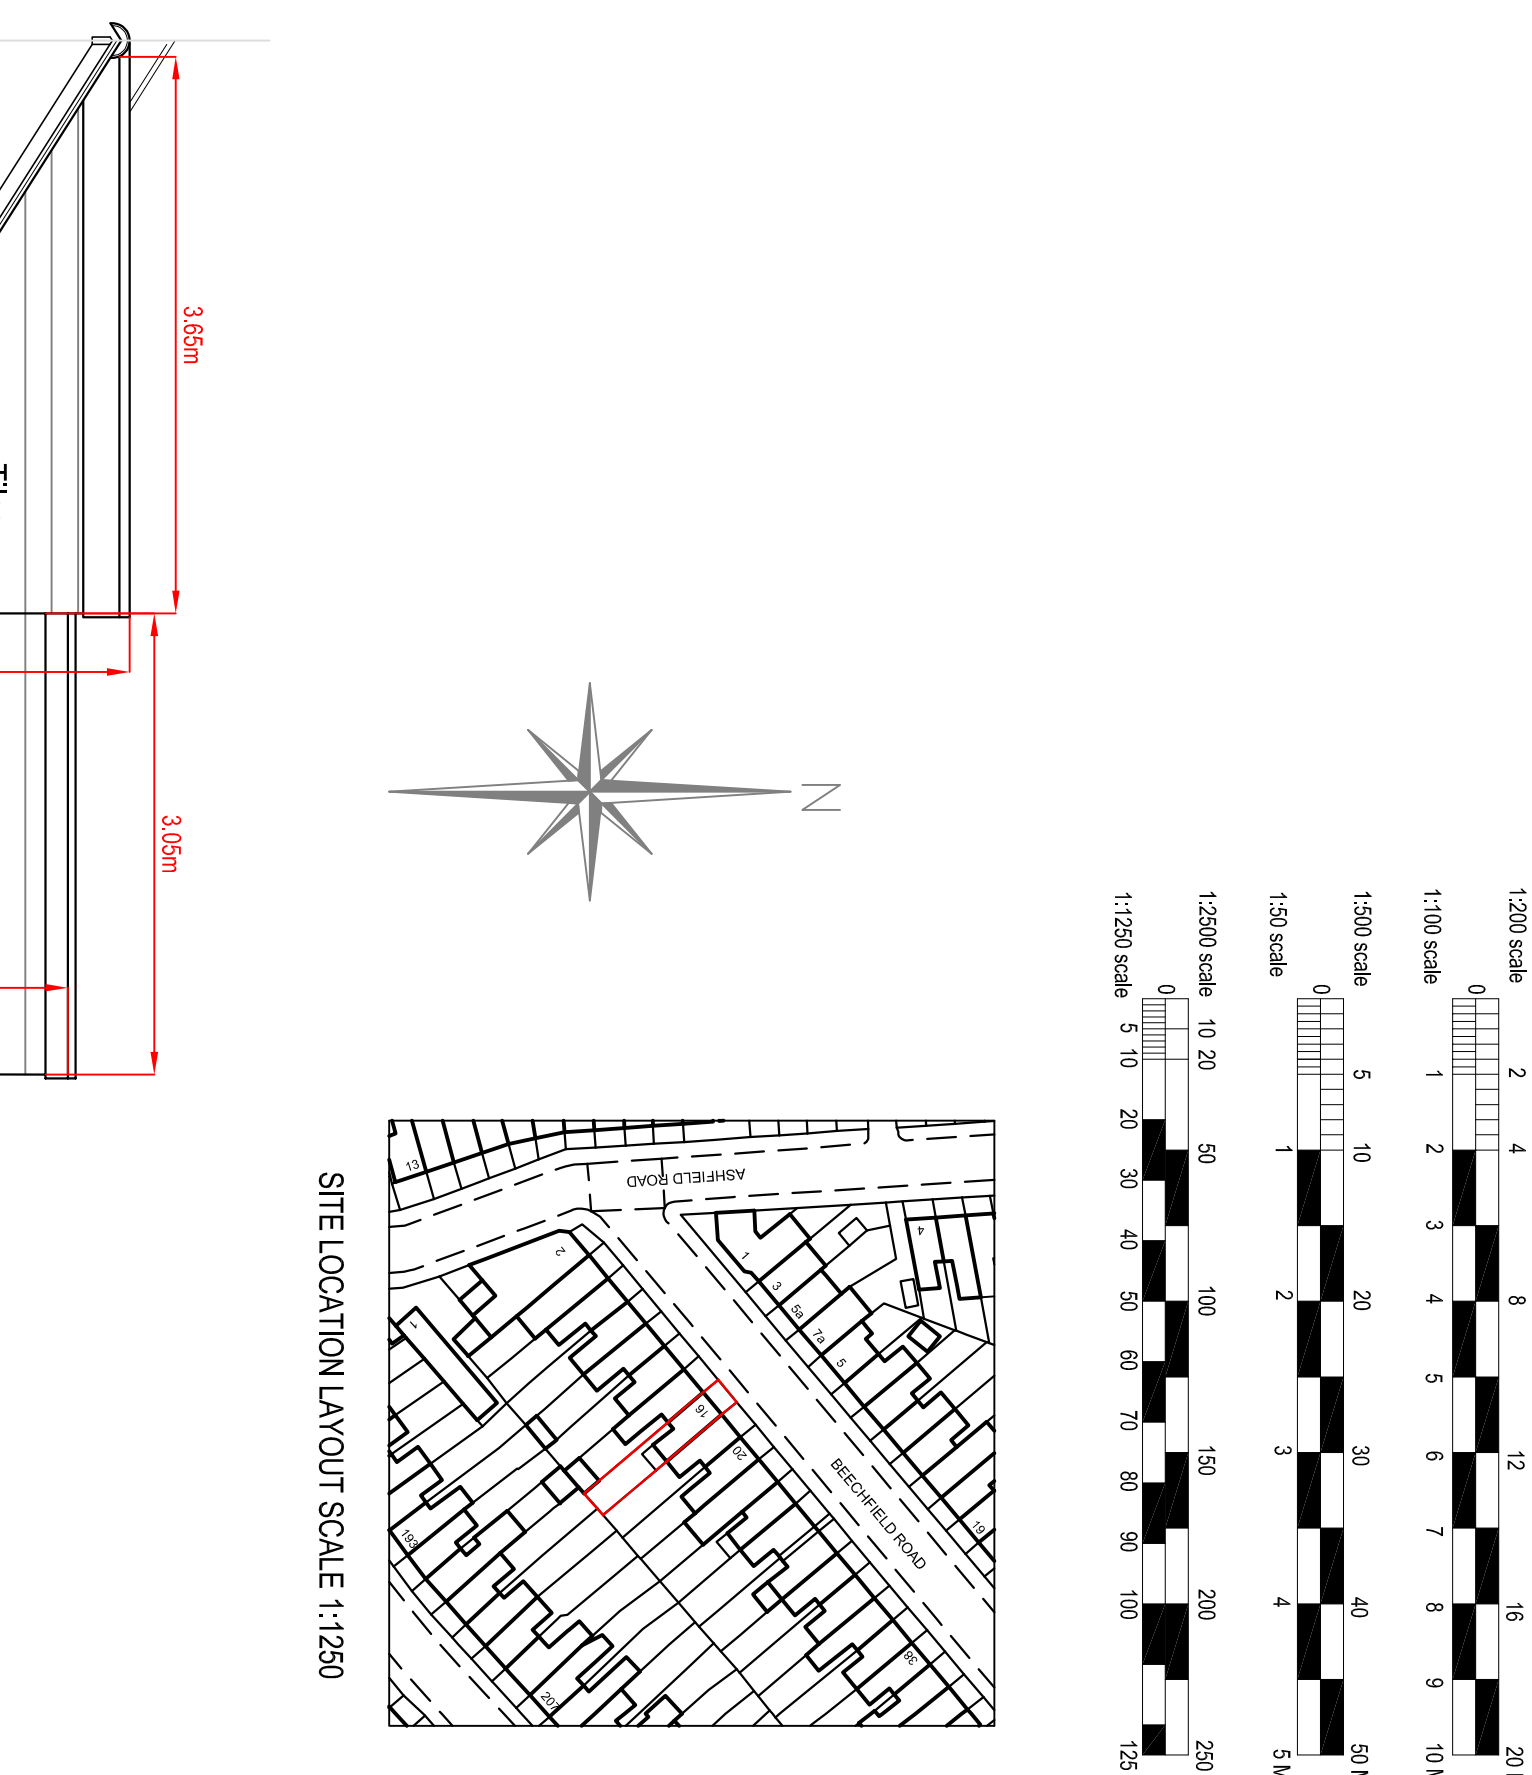
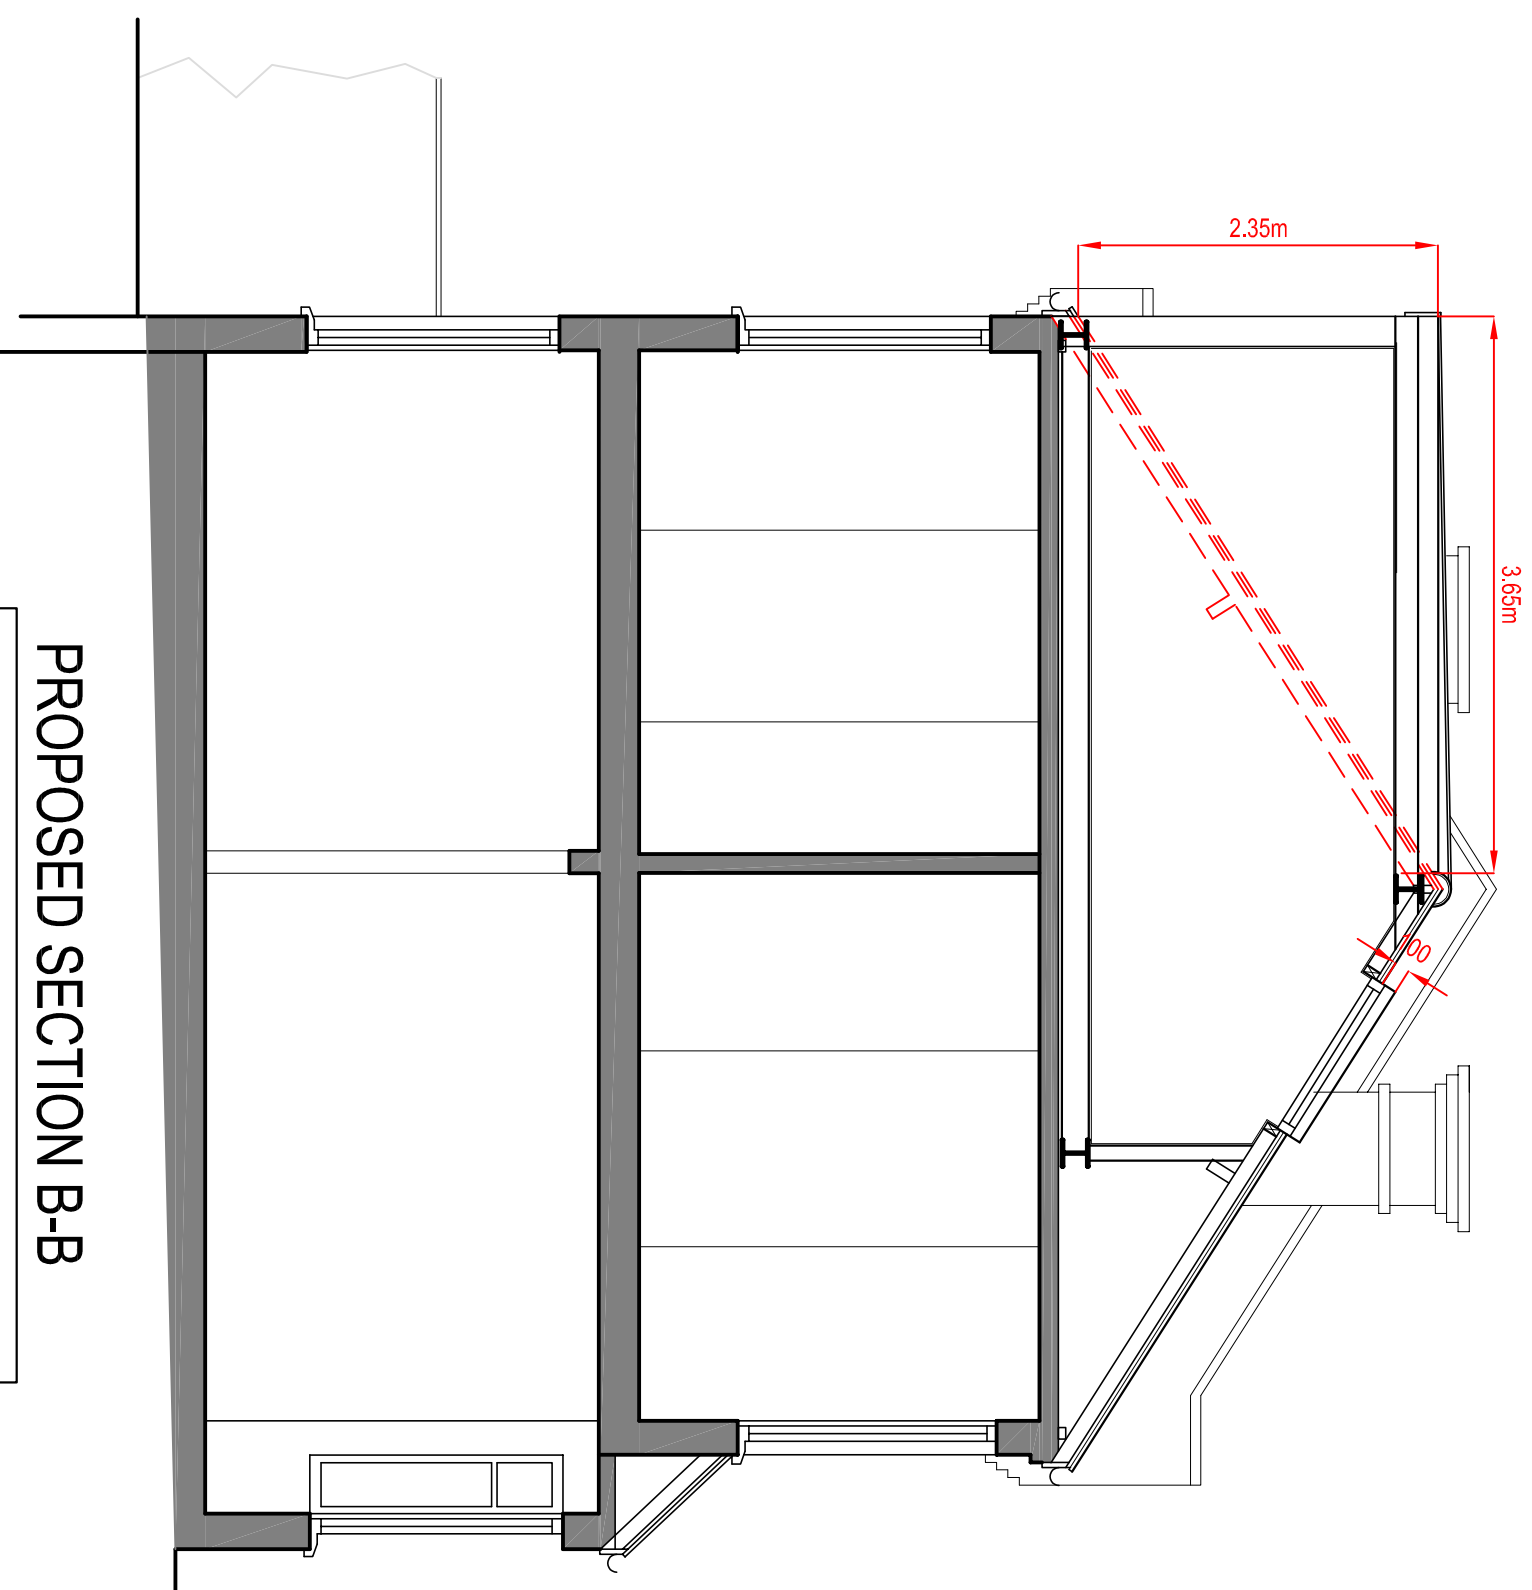
 
 


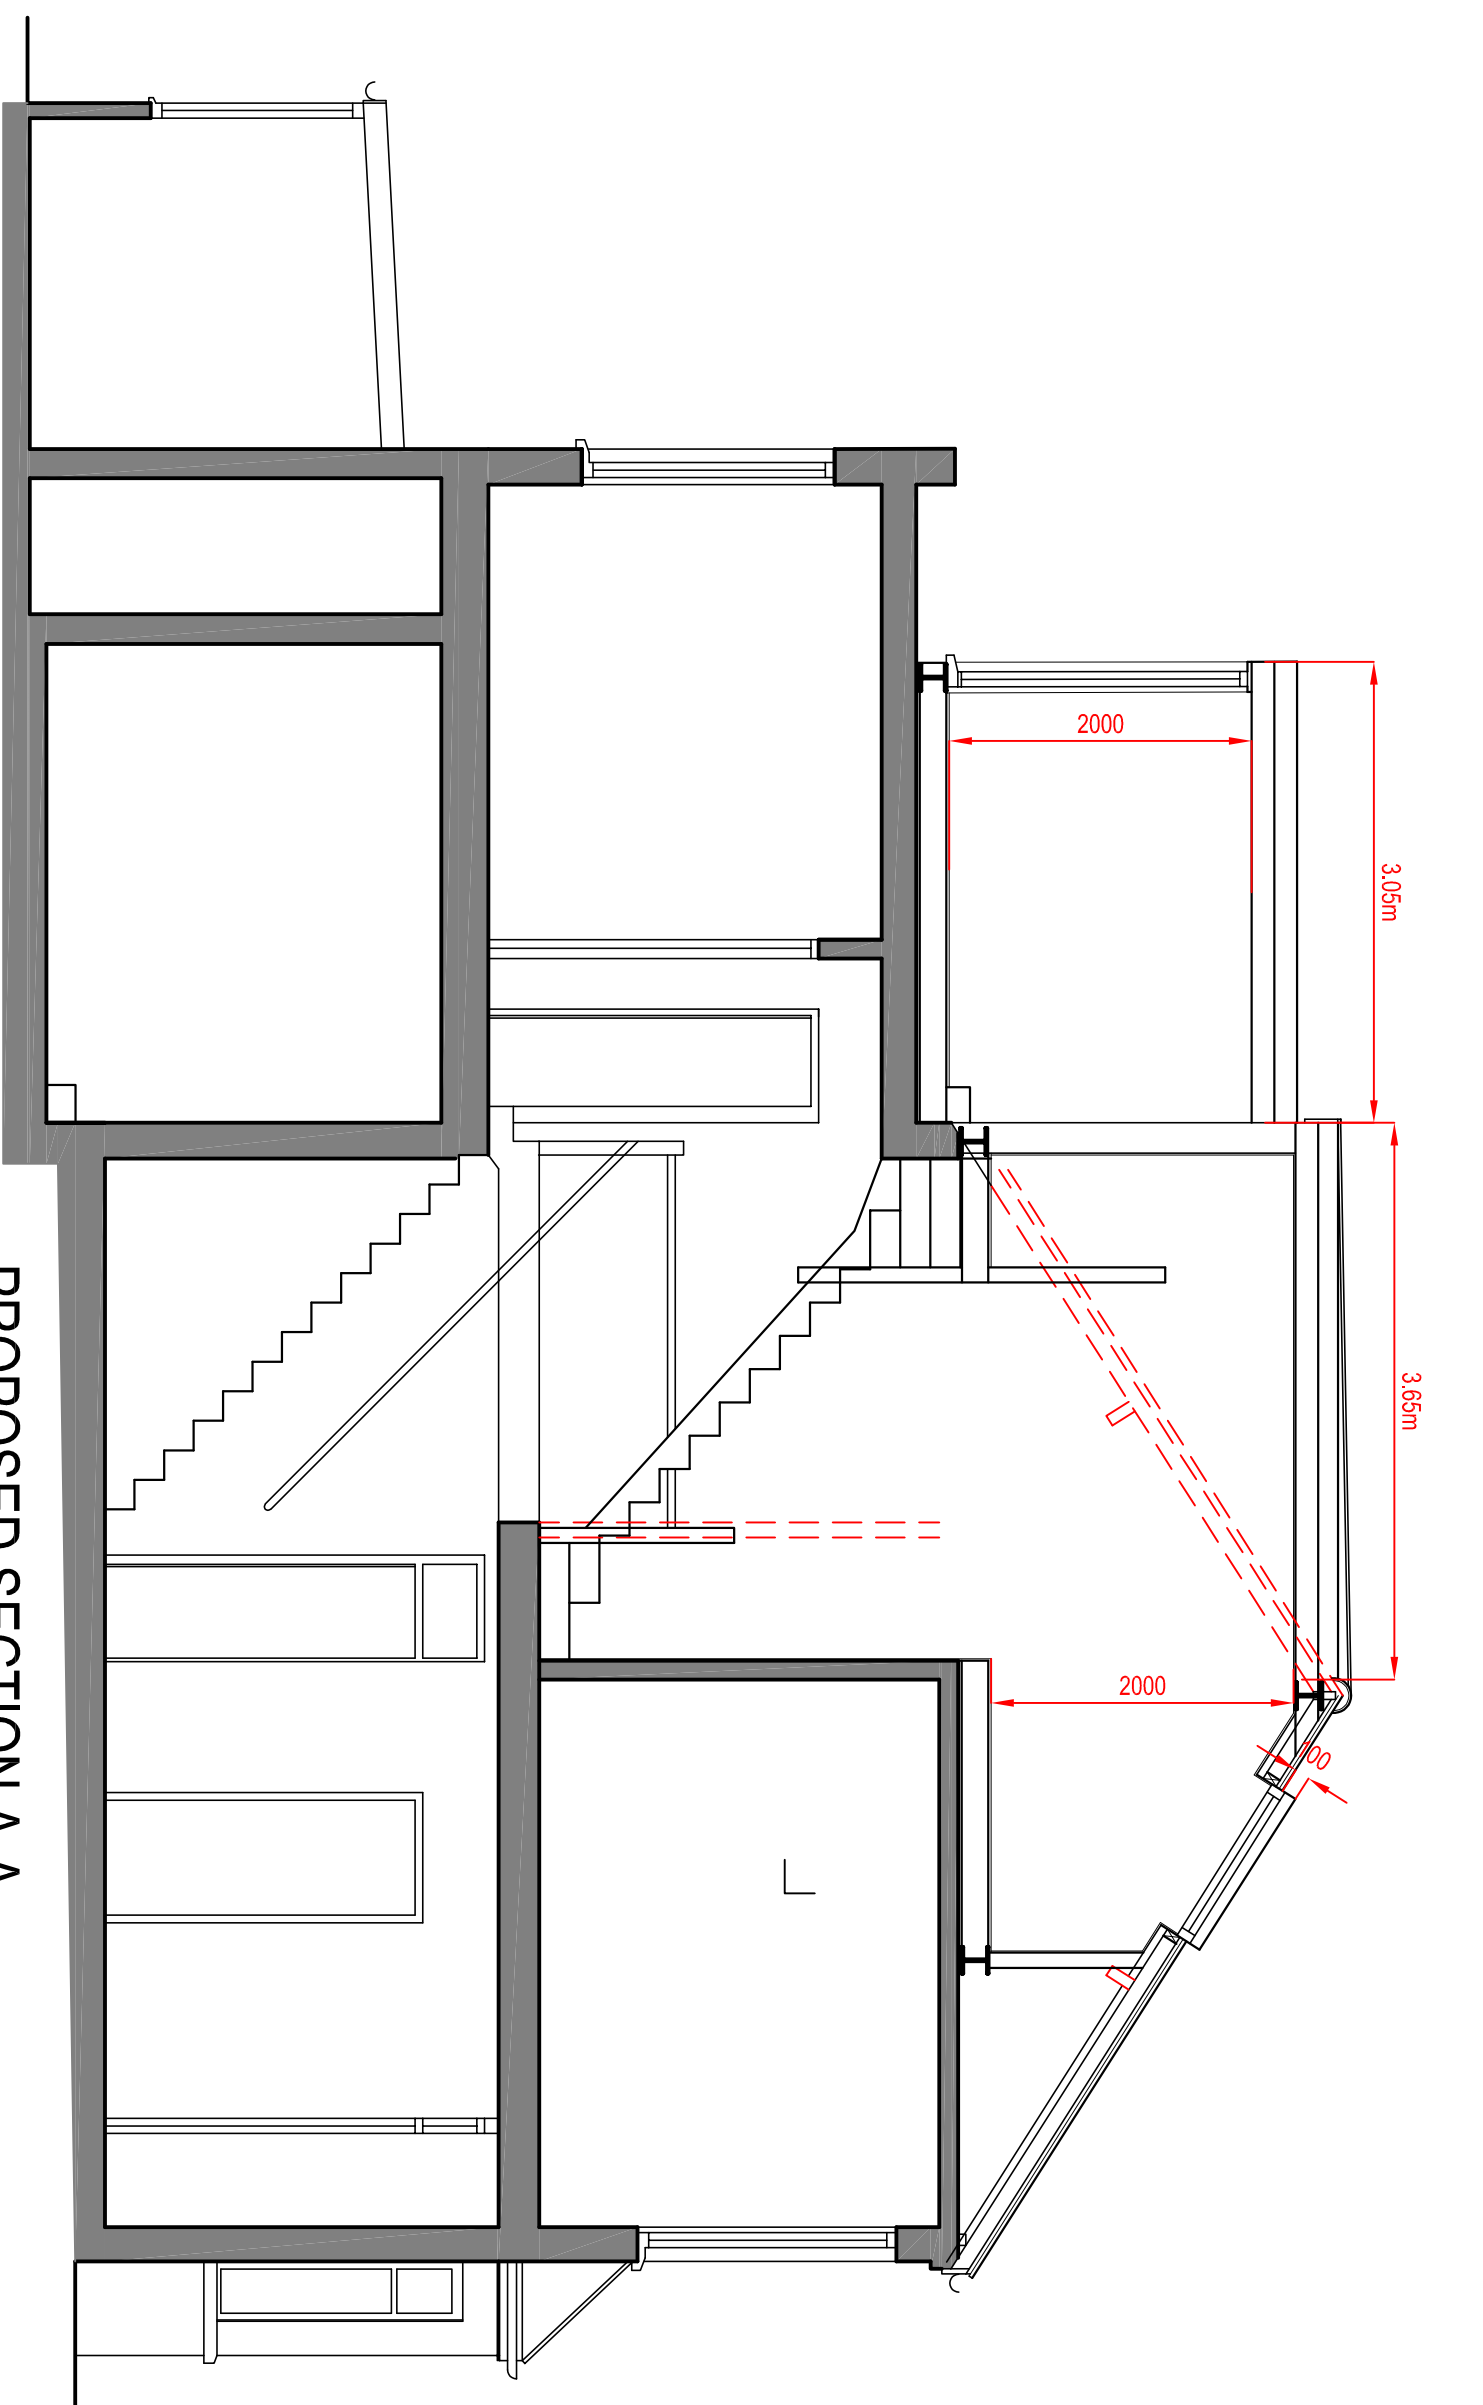


EXISTING GROUND FLOOR
PLAN

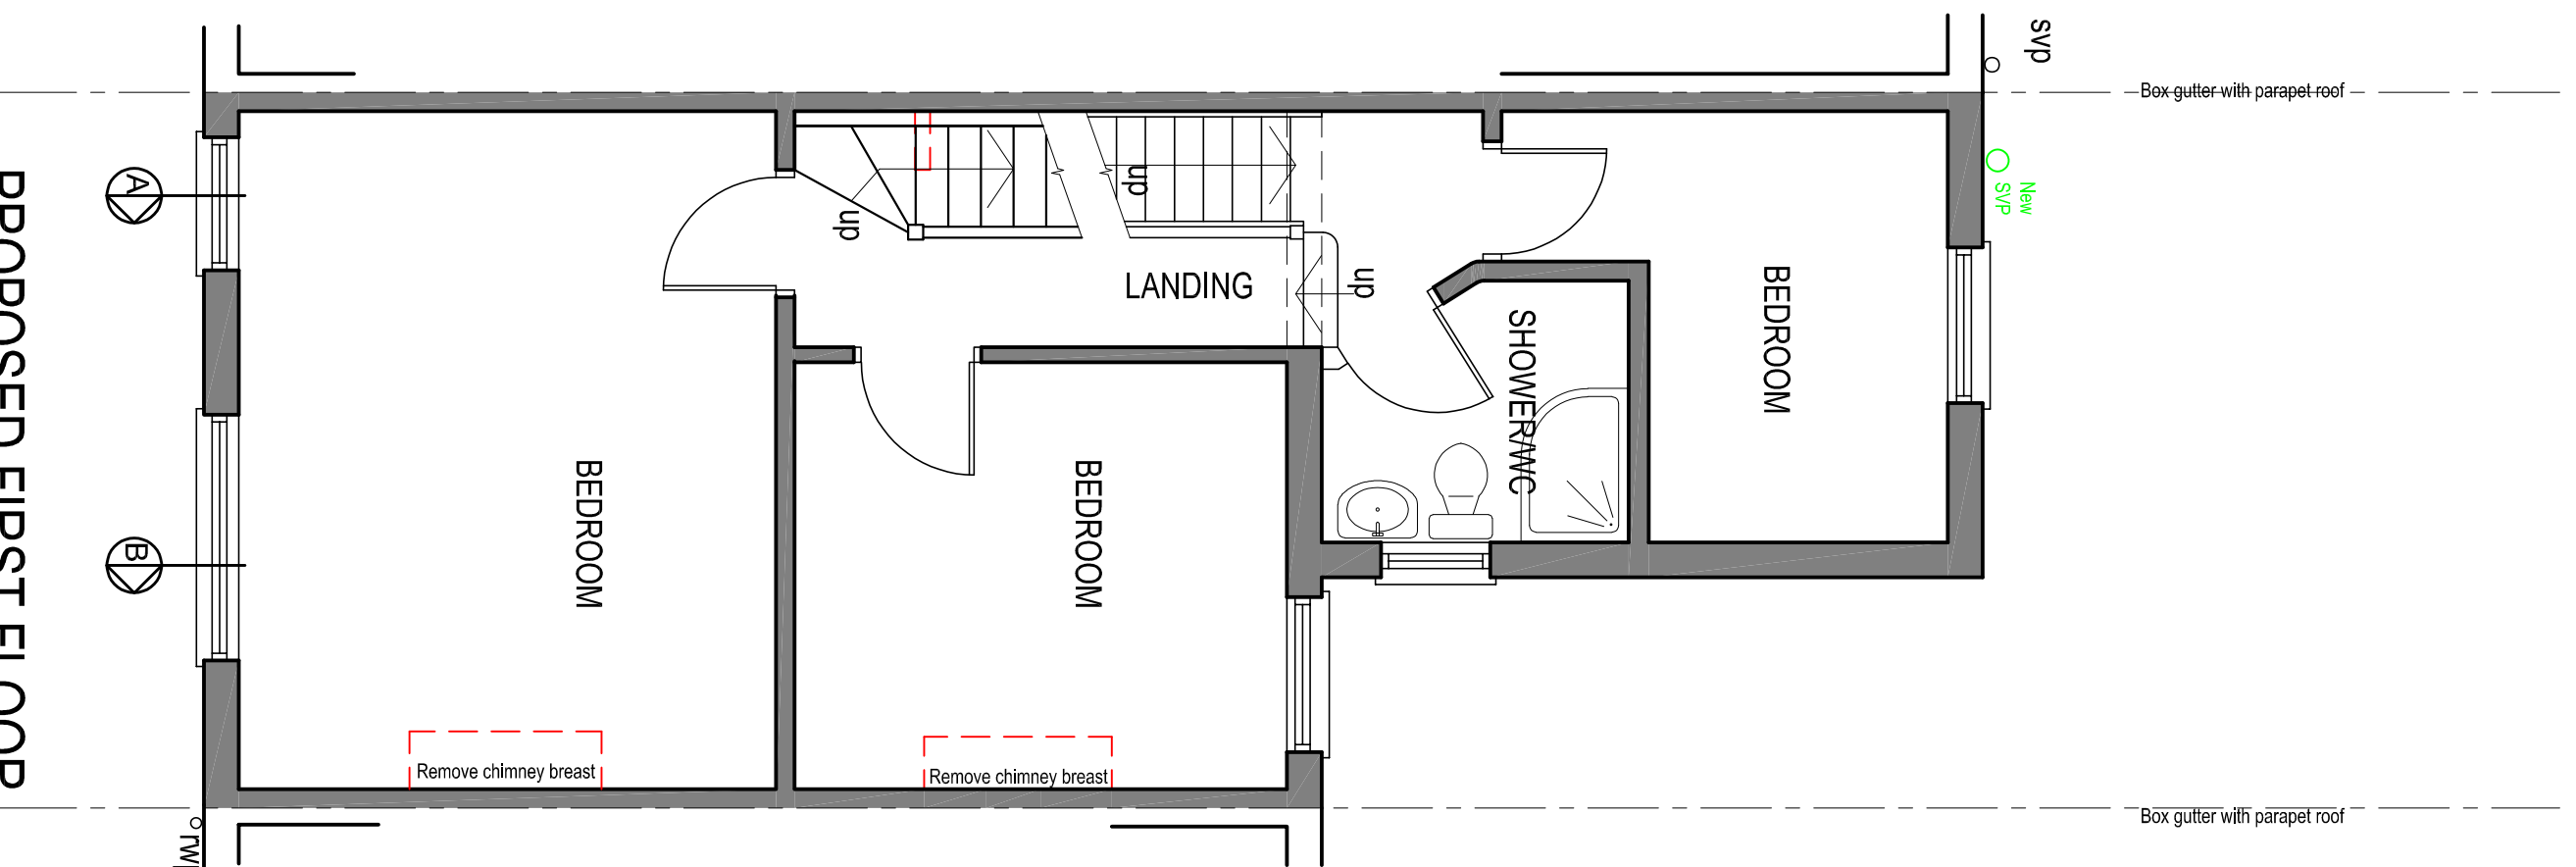


PROPOSED FIRST FLOOR PLAN

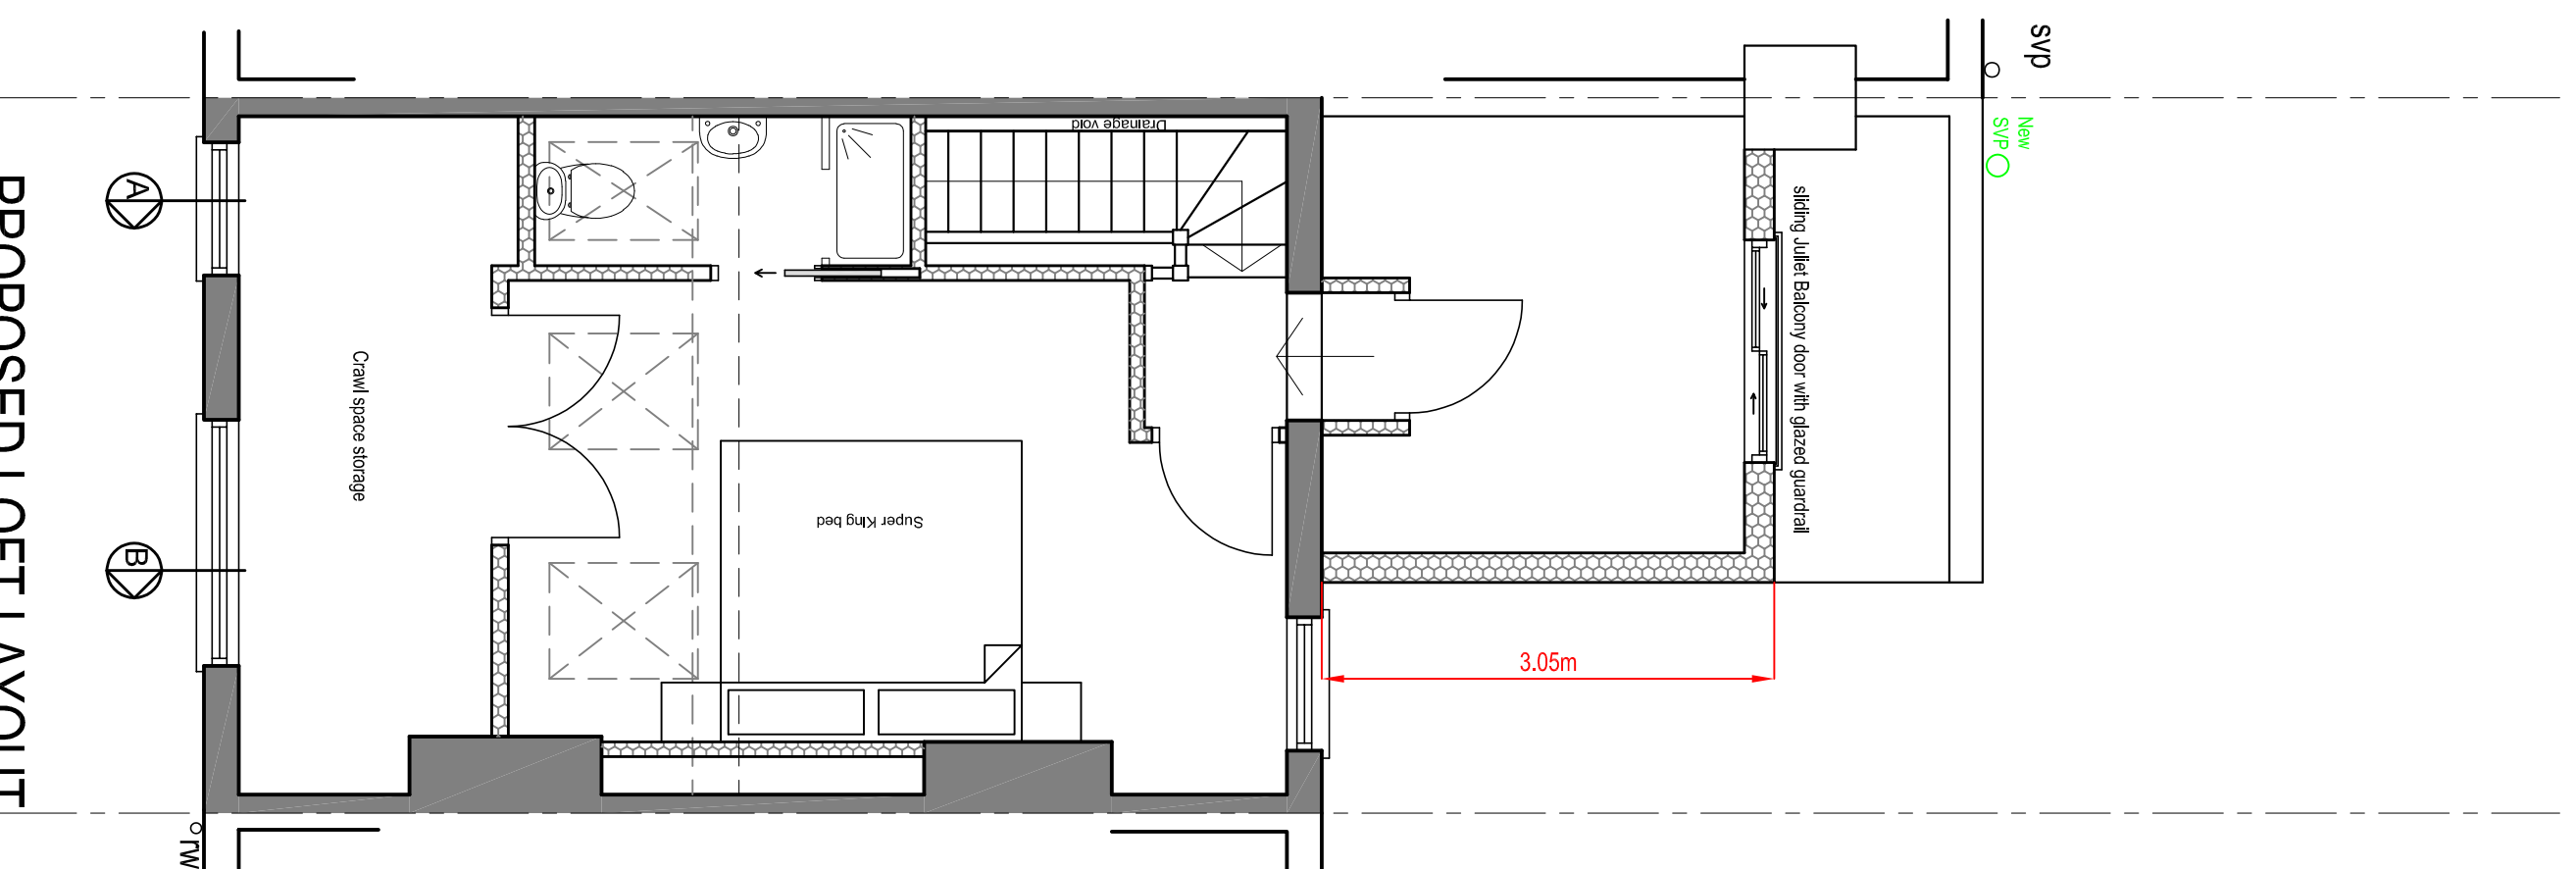


PROPOSED LOFT LAYOUT

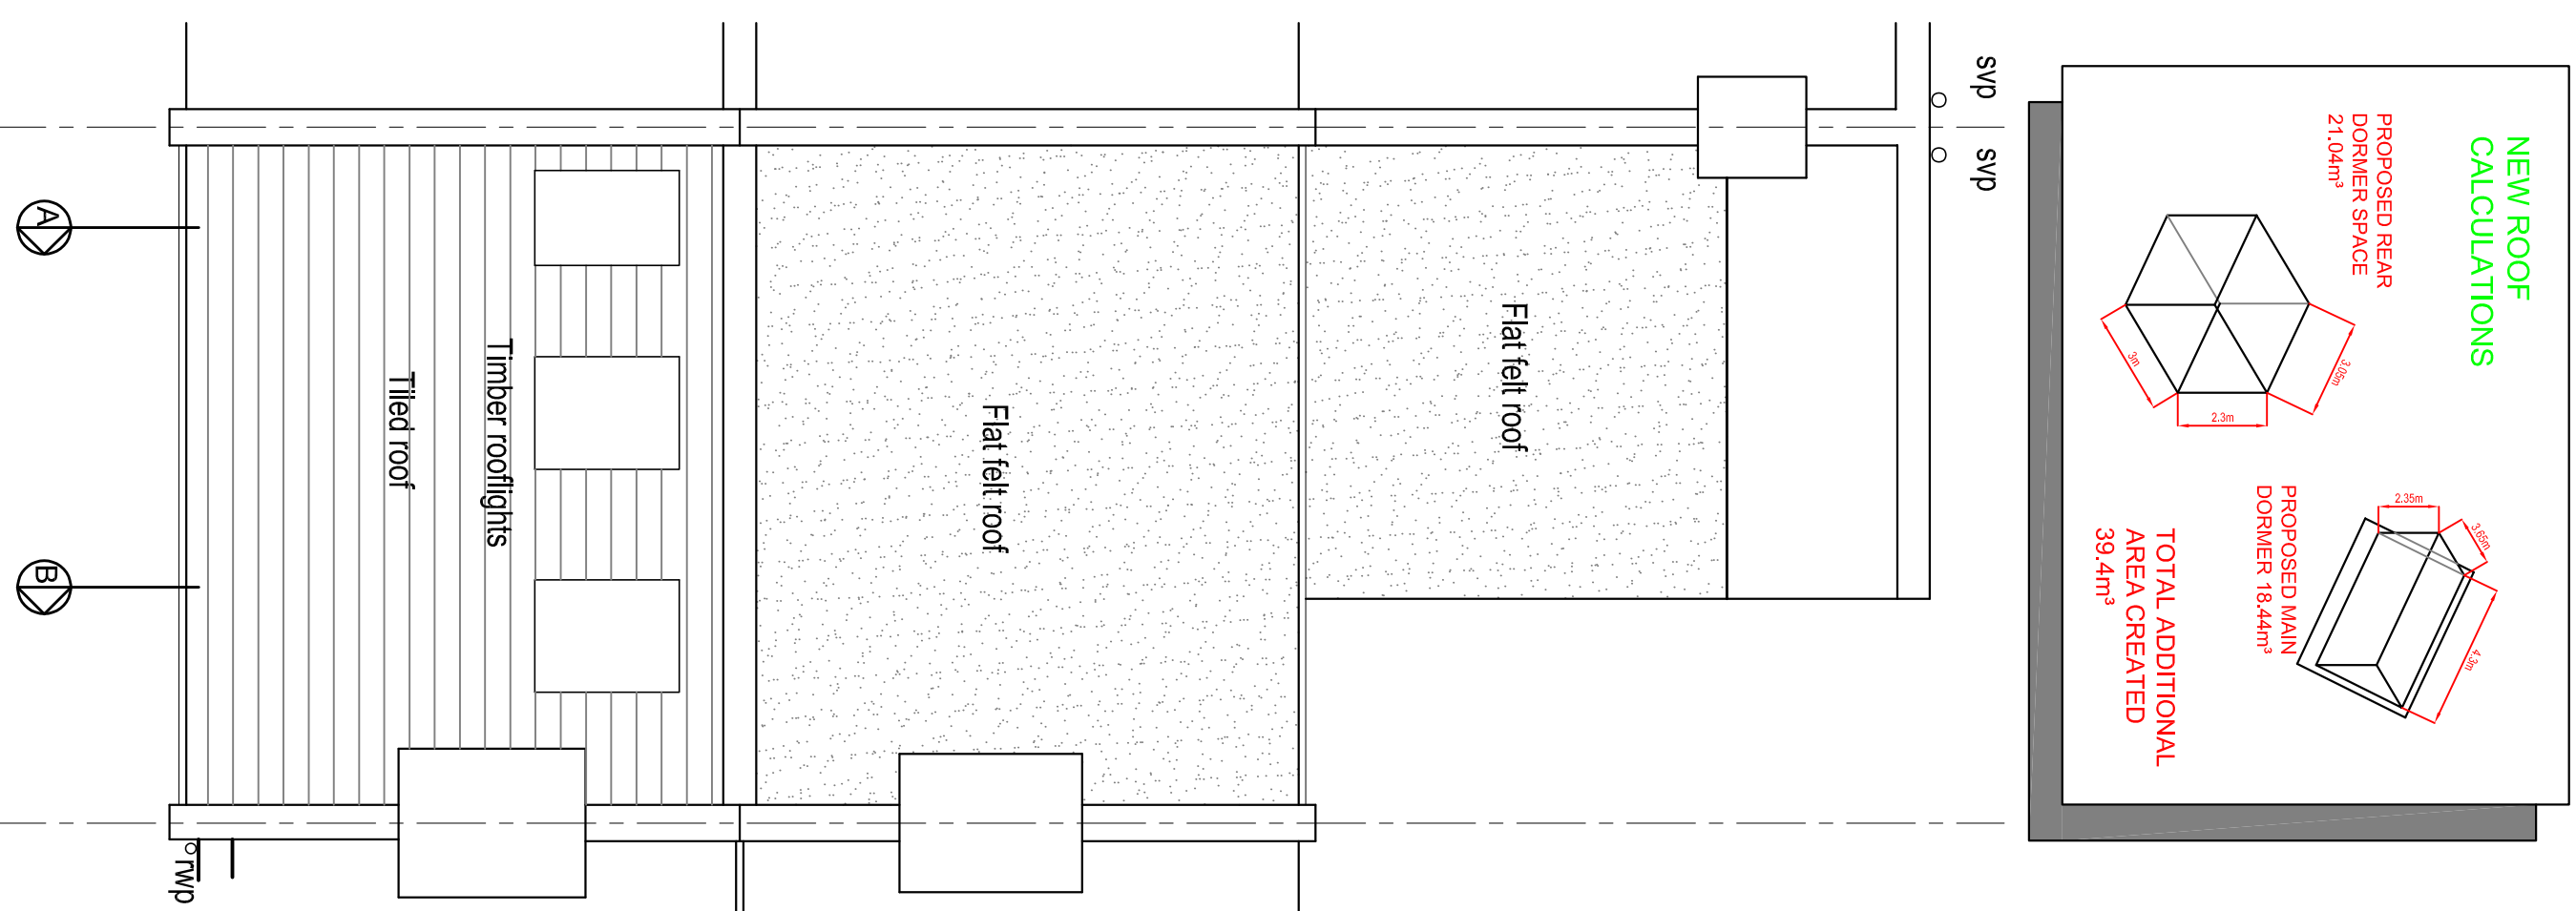

PROPOSED ROOF LAYOUT

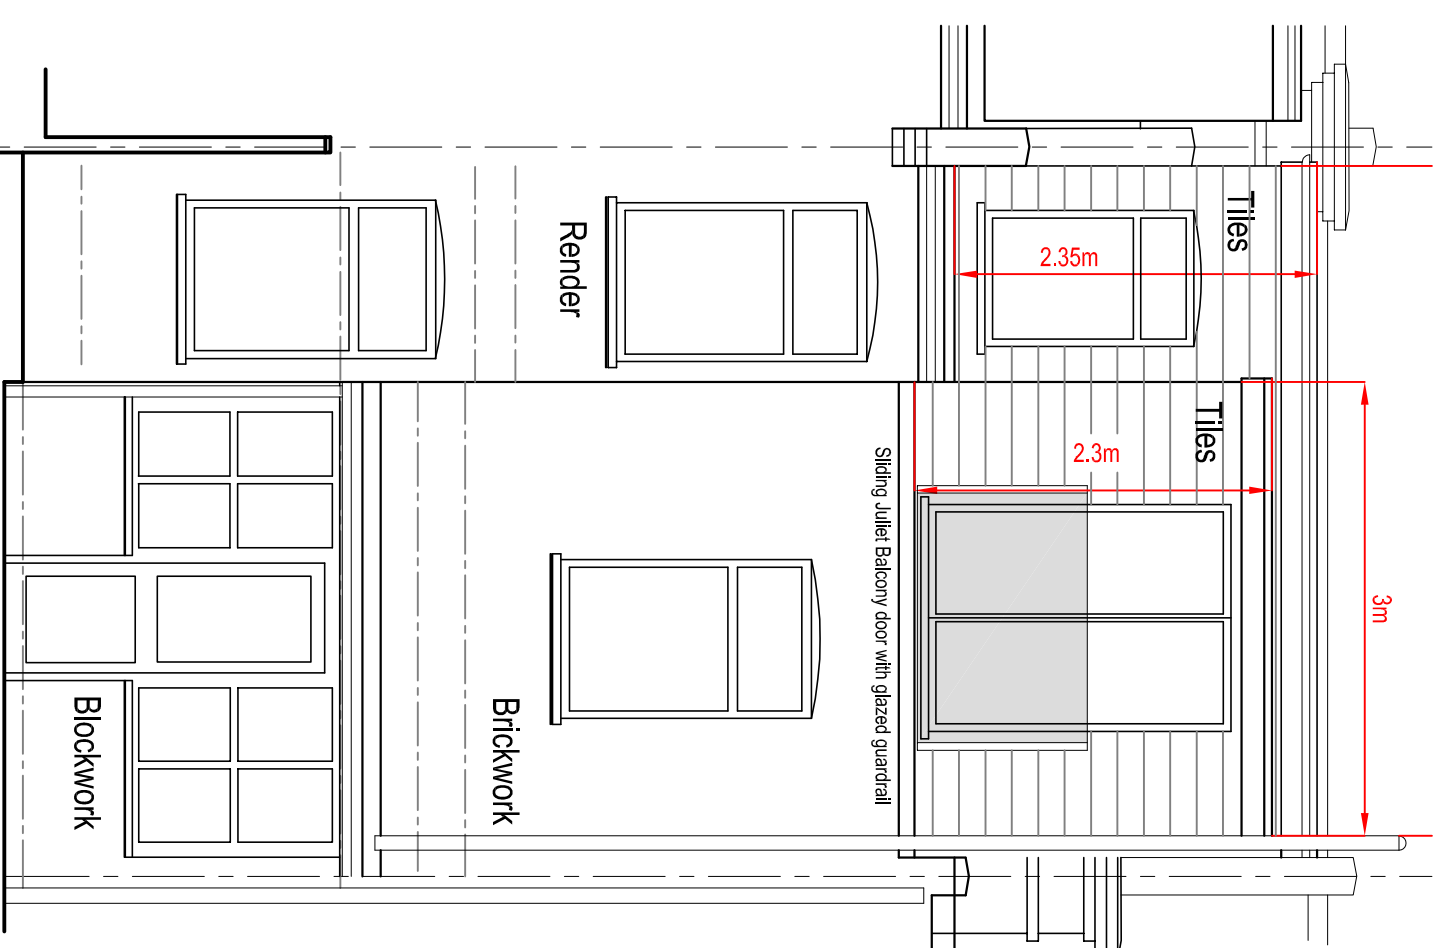

PROPOSED REAR ELEVATION

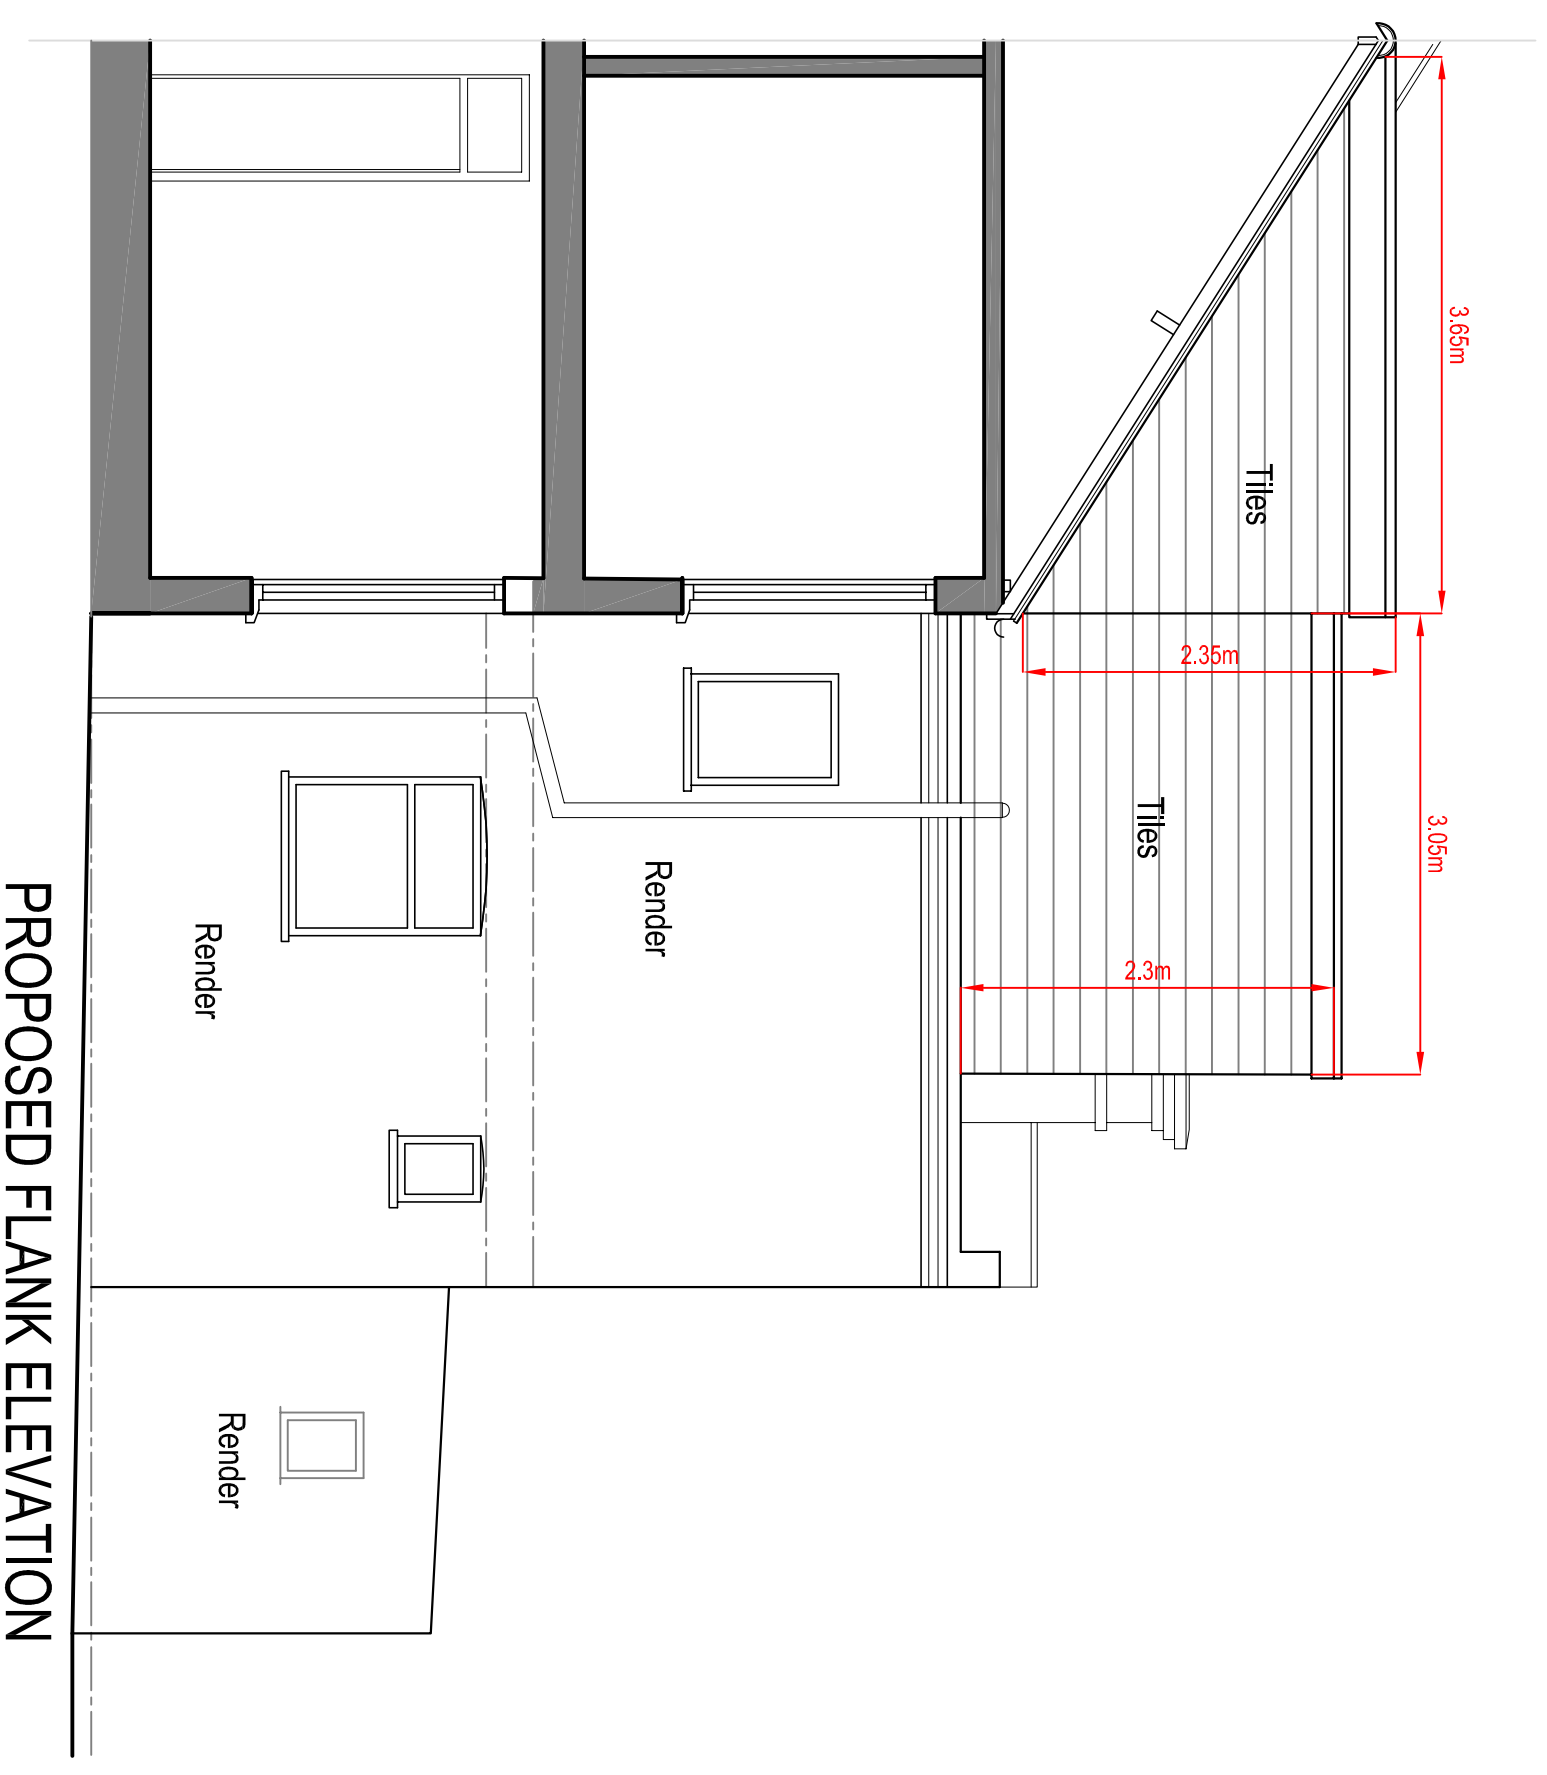

PROPOSED FLANK ELEVATION

A. 21.11.2022 - REAR WINDOWS REVISED			
TEL. - 020 3623 2400 - MOB. - 079 17 865 403 EMAIL - MARC@CAPITALARCHITECTURALDESIGN.COM 189 CAT HILL, COCKFOSTERS EN4 8HS			
PROJECT		PROPOSED LOFT CONVERSION AT 16 BEECHFIELD ROAD LONDON N4 1PE	
CLIENT	DUDI AND RUTY ERBLICH		CLIENT REF
DRAWING PROPOSED PLANS, ELEVATIONS, SECTIONS AND LOCATION PLAN			
SCALE	DATE	DRAWING NO.	REV
1:50	JUNE 2022	2022-946-201	A
1:1250			
All dimensions must be checked on site, errors and omissions must be reported. This drawing is subject to Copyright ©			
CAPITAL ARCHITECTURAL DESIGN			
PLANNING ● ACCESS MANAGEMENT ● CONSERVATION ● SURVIVAL ● SECURITY ● SUSTAINABLE DESIGN SOLUTIONS ● GREENING ● LANDSCAPING ● BUILDING REGULATION			