


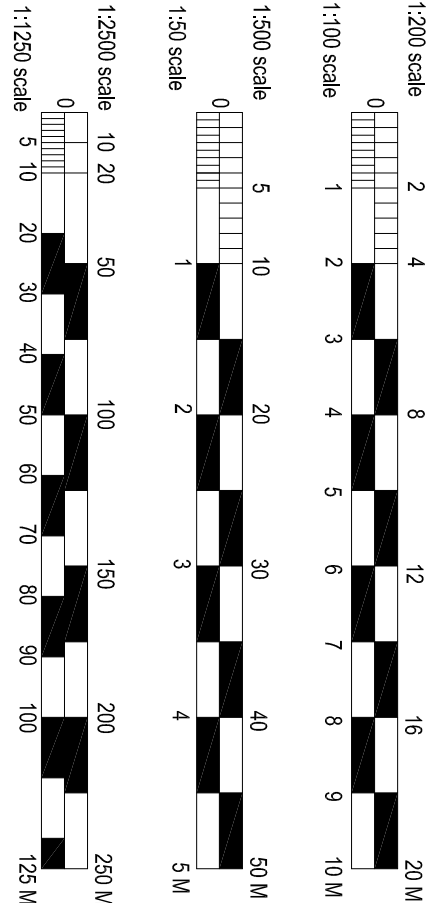


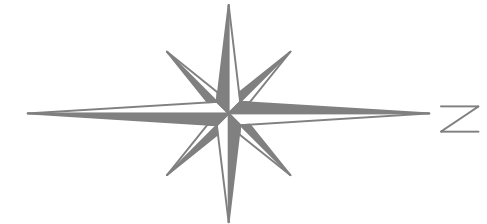


SITE LOCATION LAYOUT SCALE 1:1250

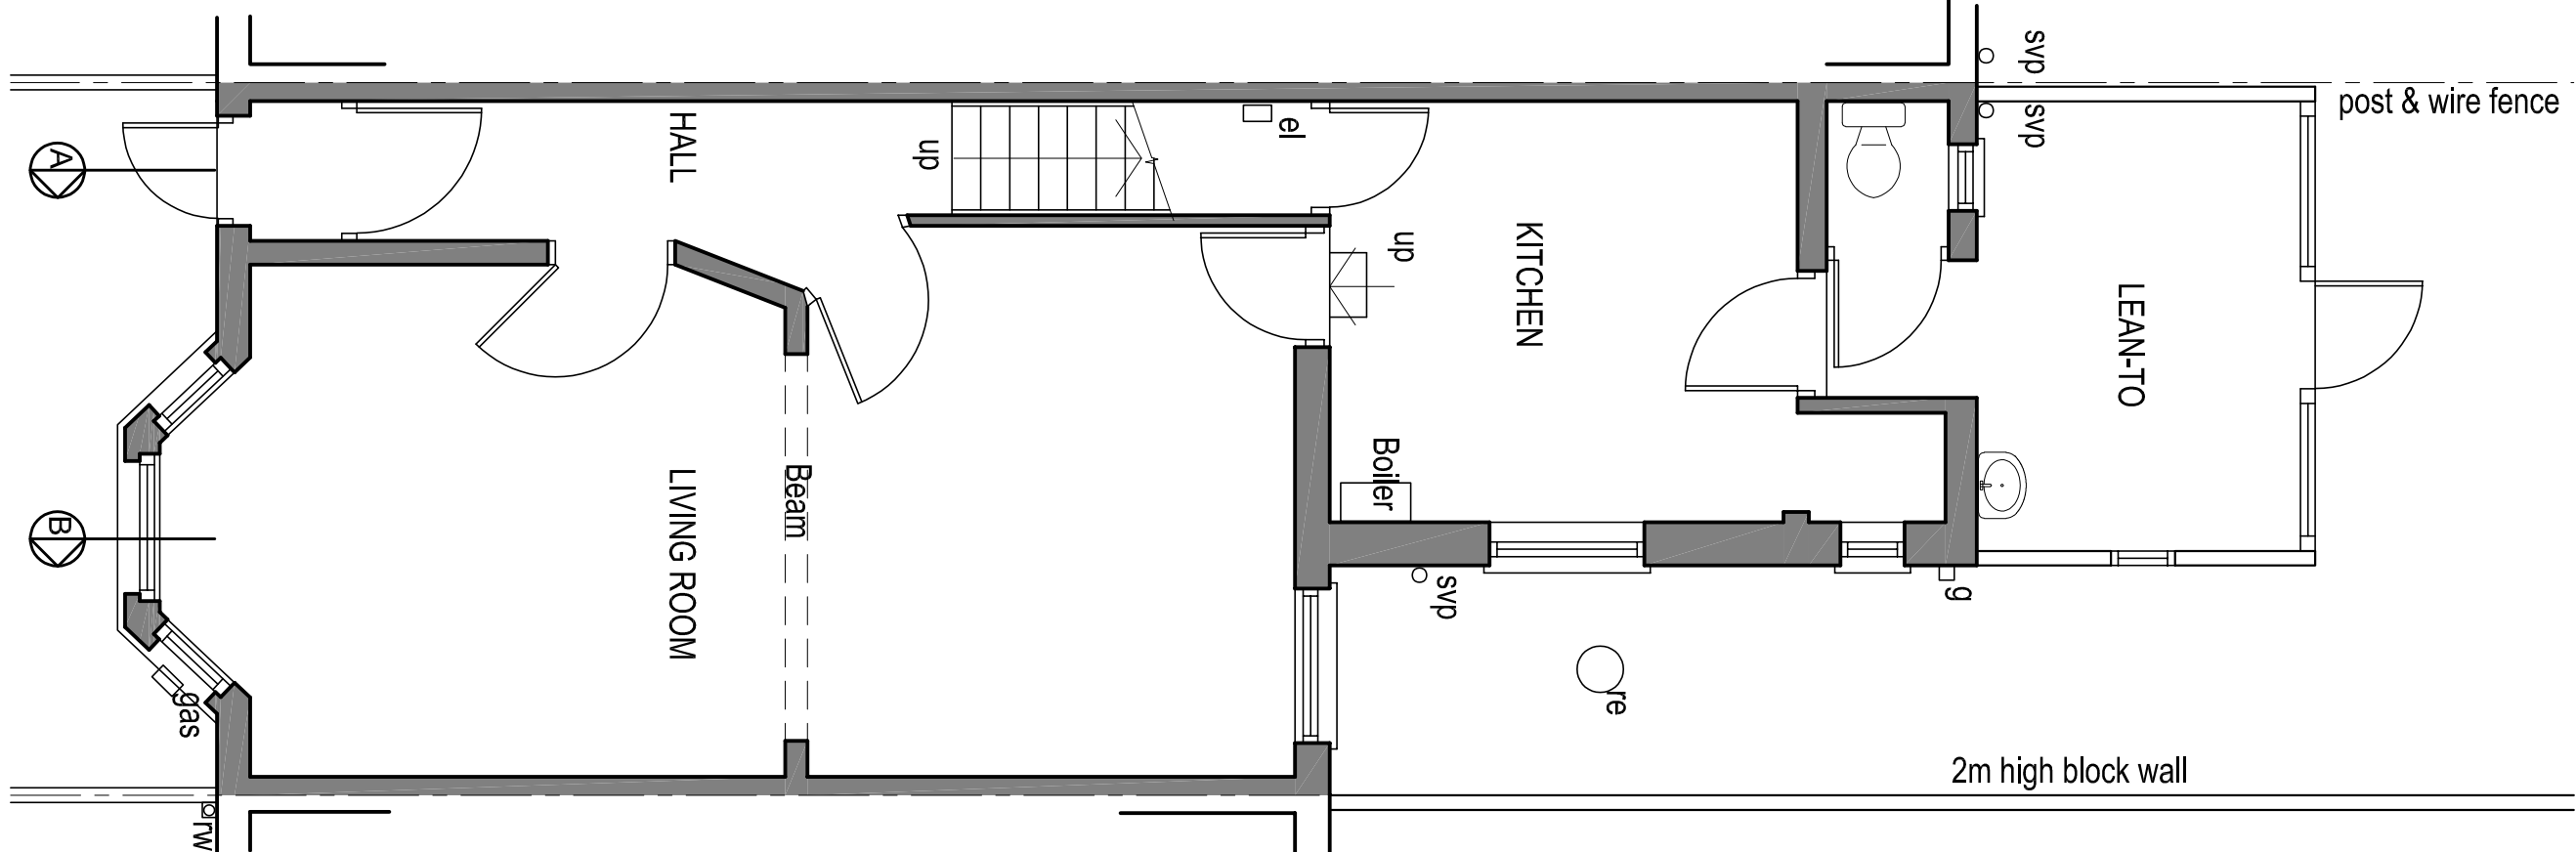


EXISTING GROUND FLOOR PLAN

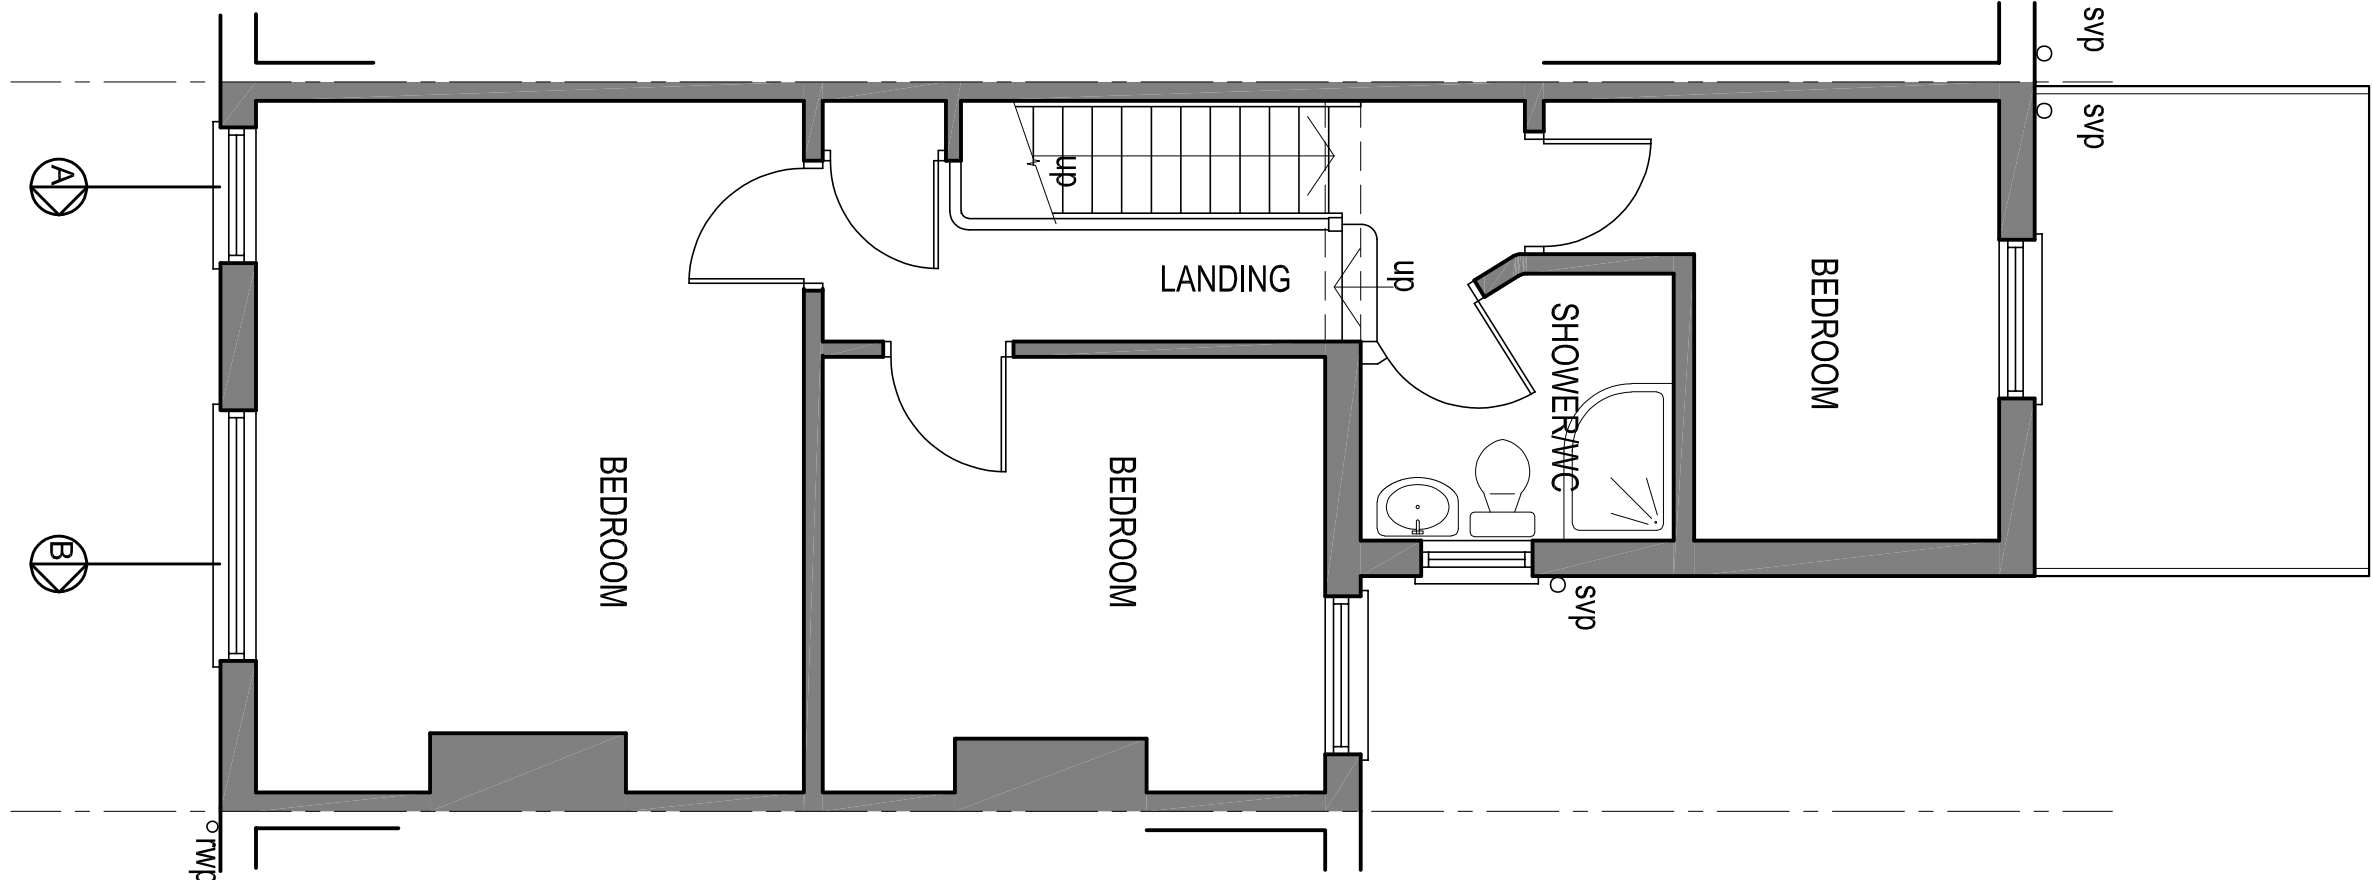


EXISTING FIRST FLOOR PLAN

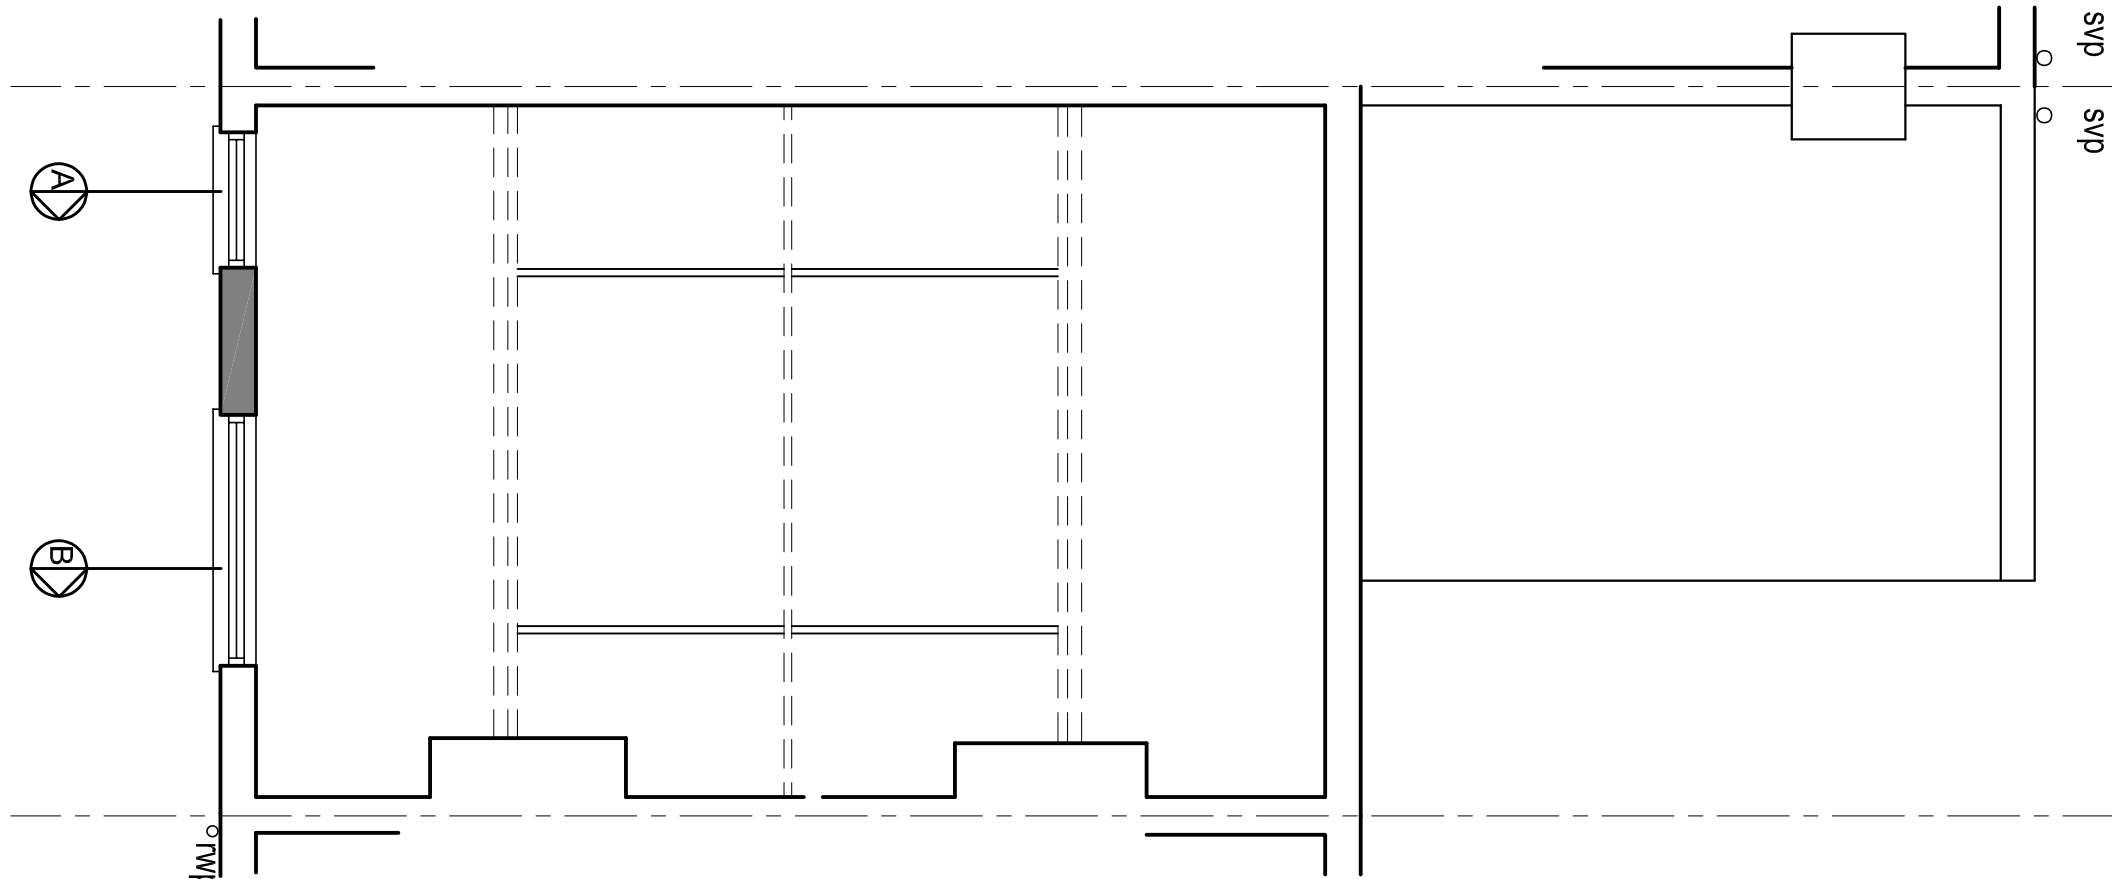


EXISTING LOFT LAYOUT

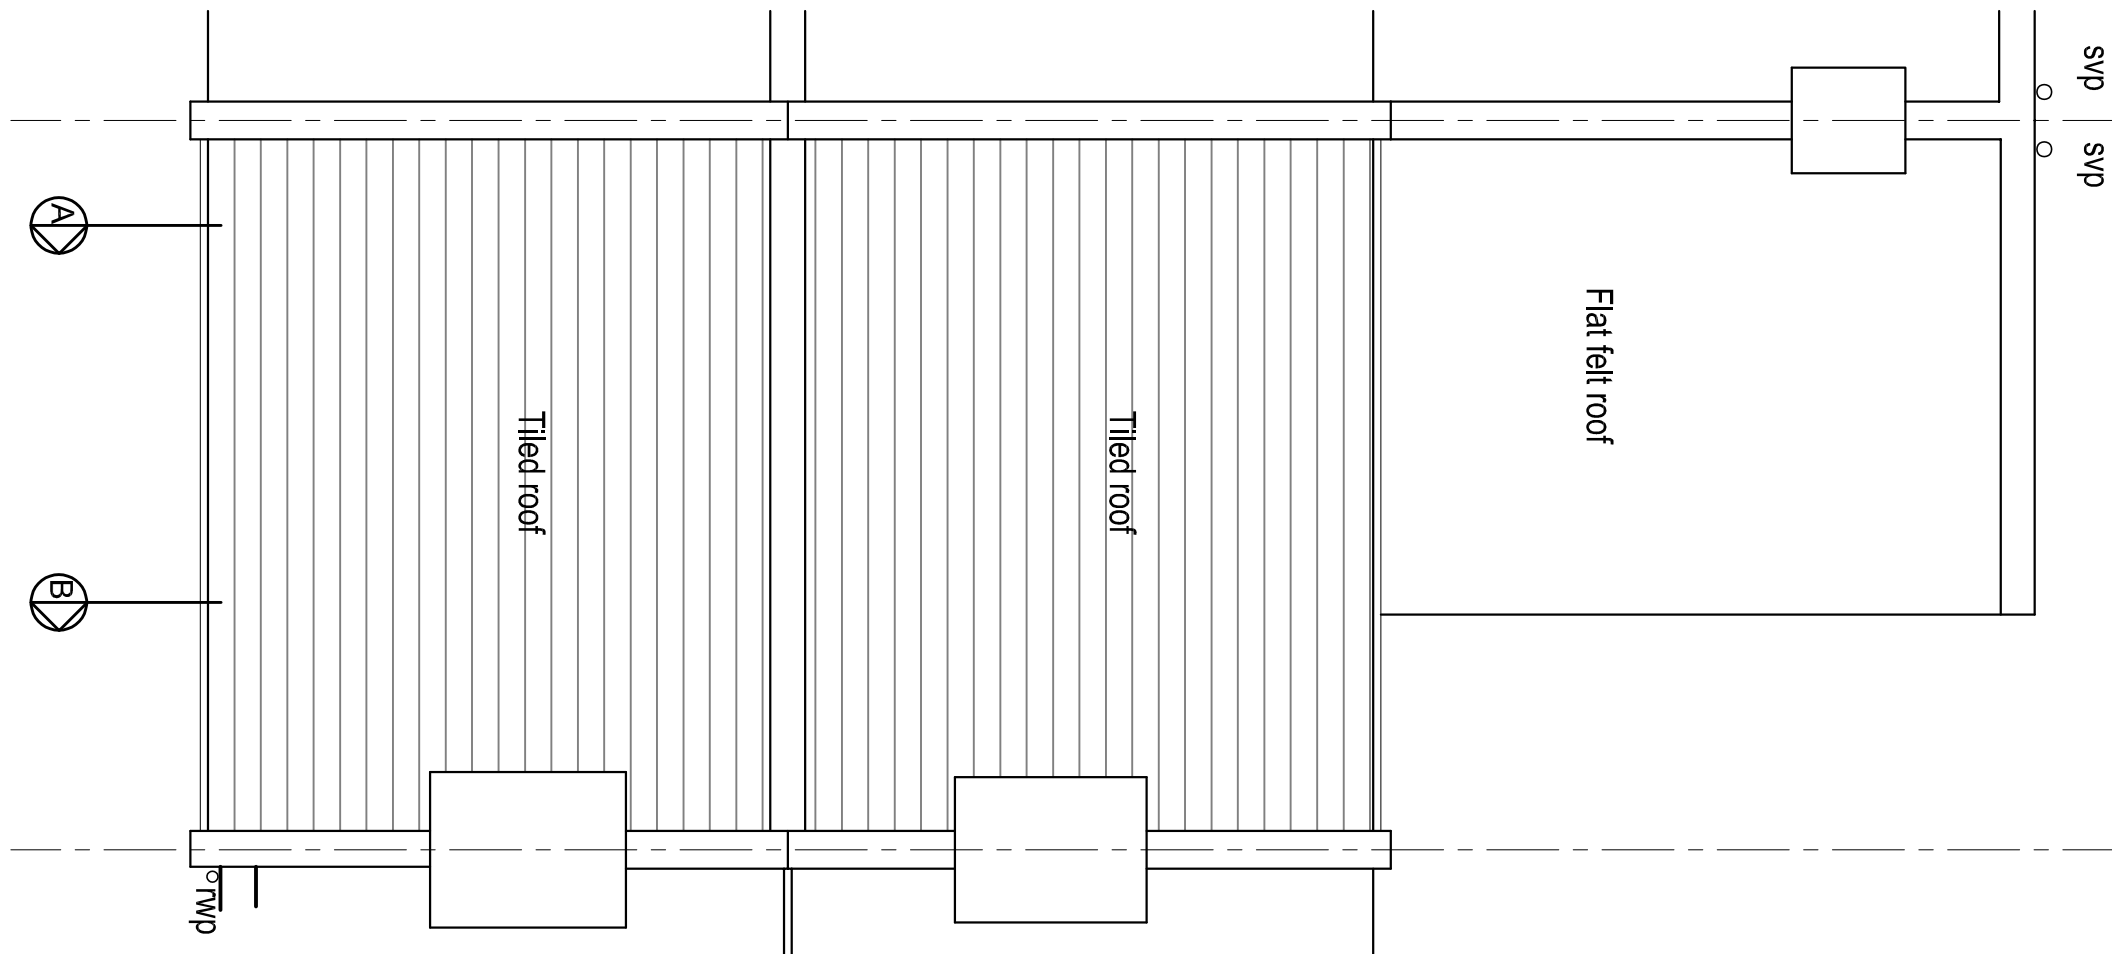


EXISTING ROOF LAYOUT

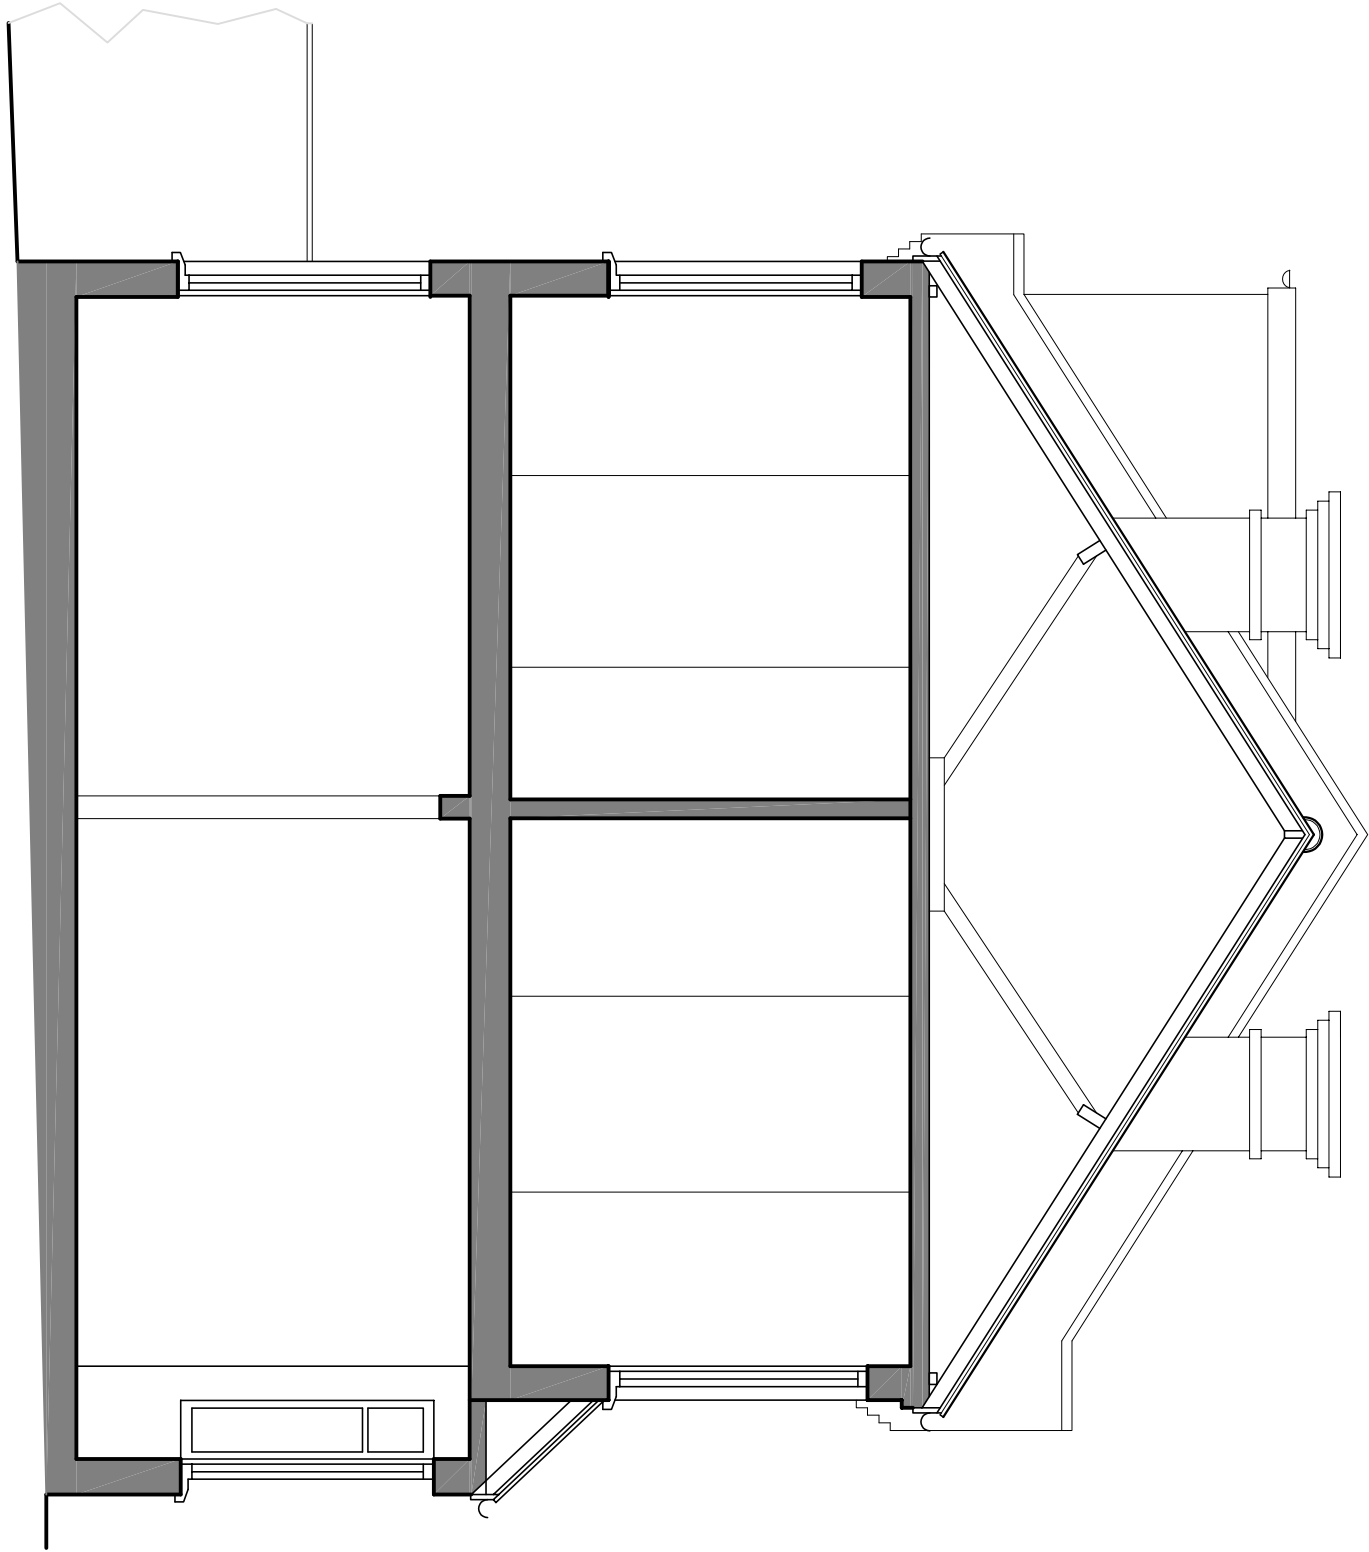


EXISTING SECTION B-B

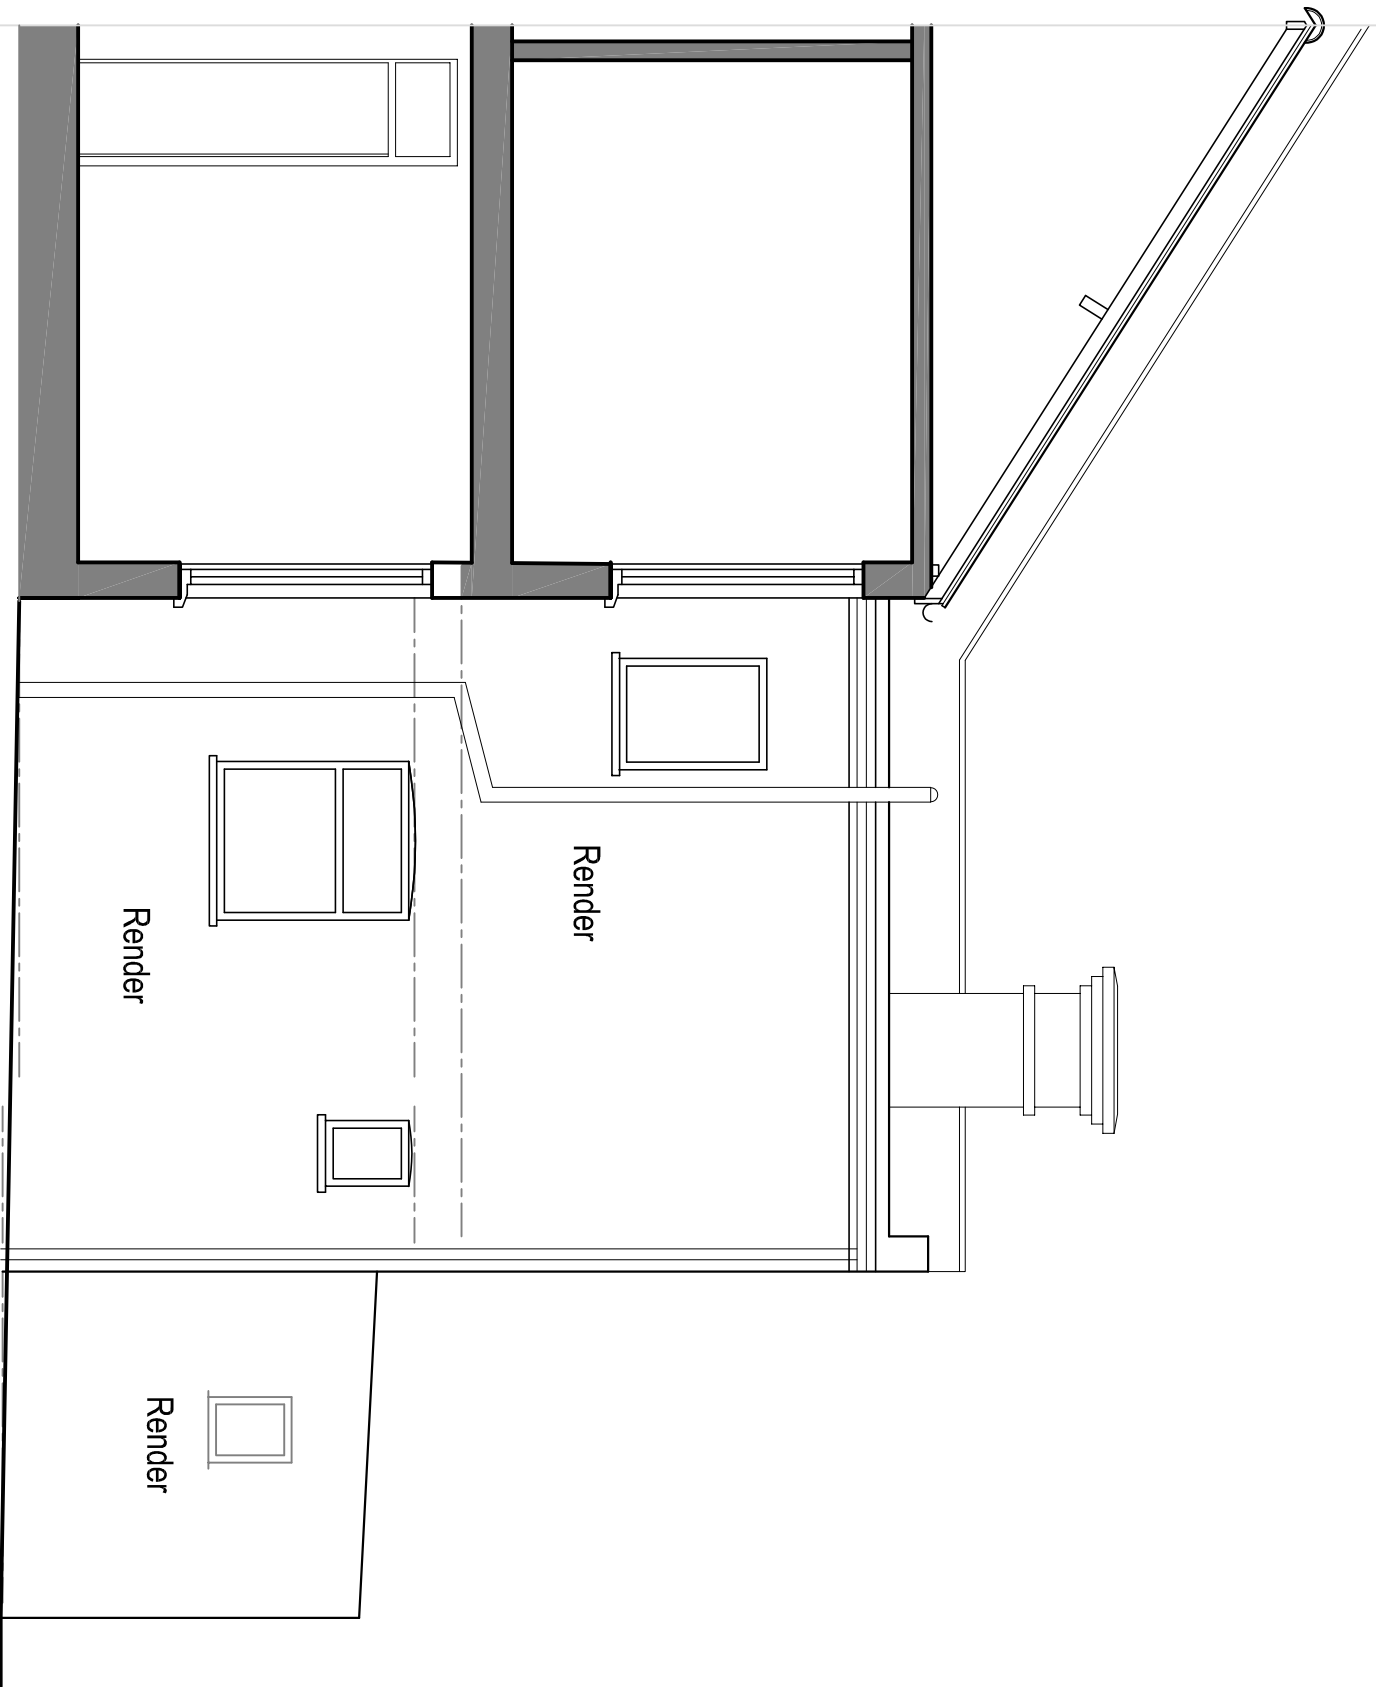

EXISTING FLANK ELEVATION

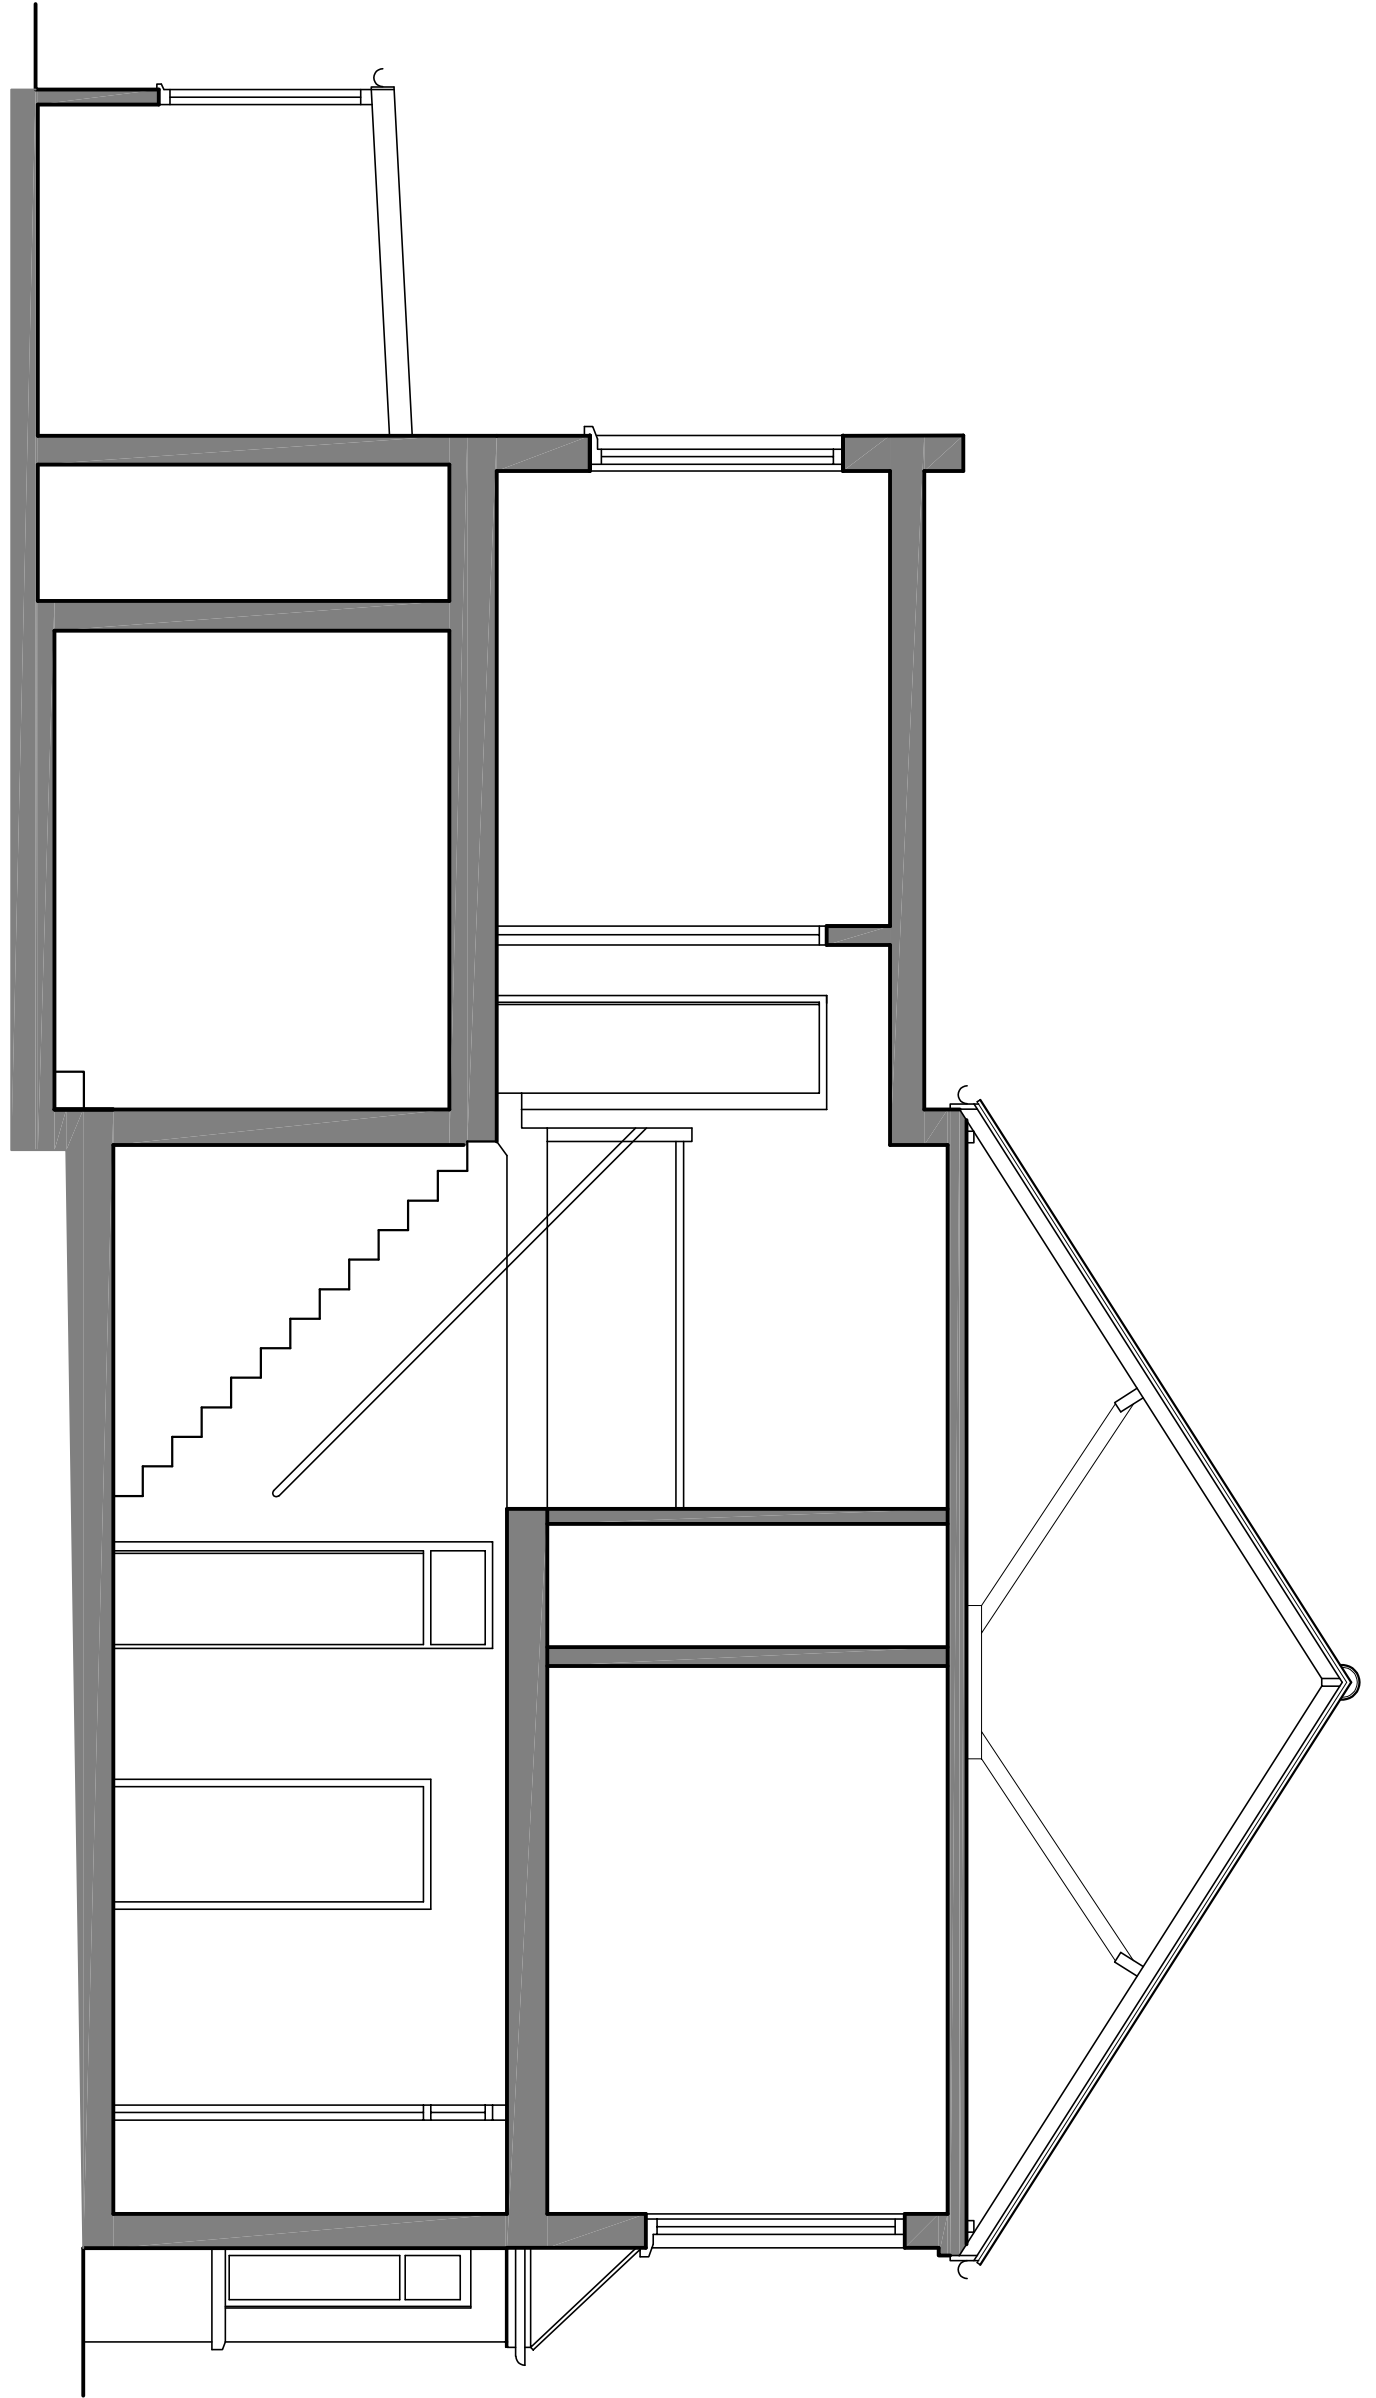

EXISTING SECTION A-A

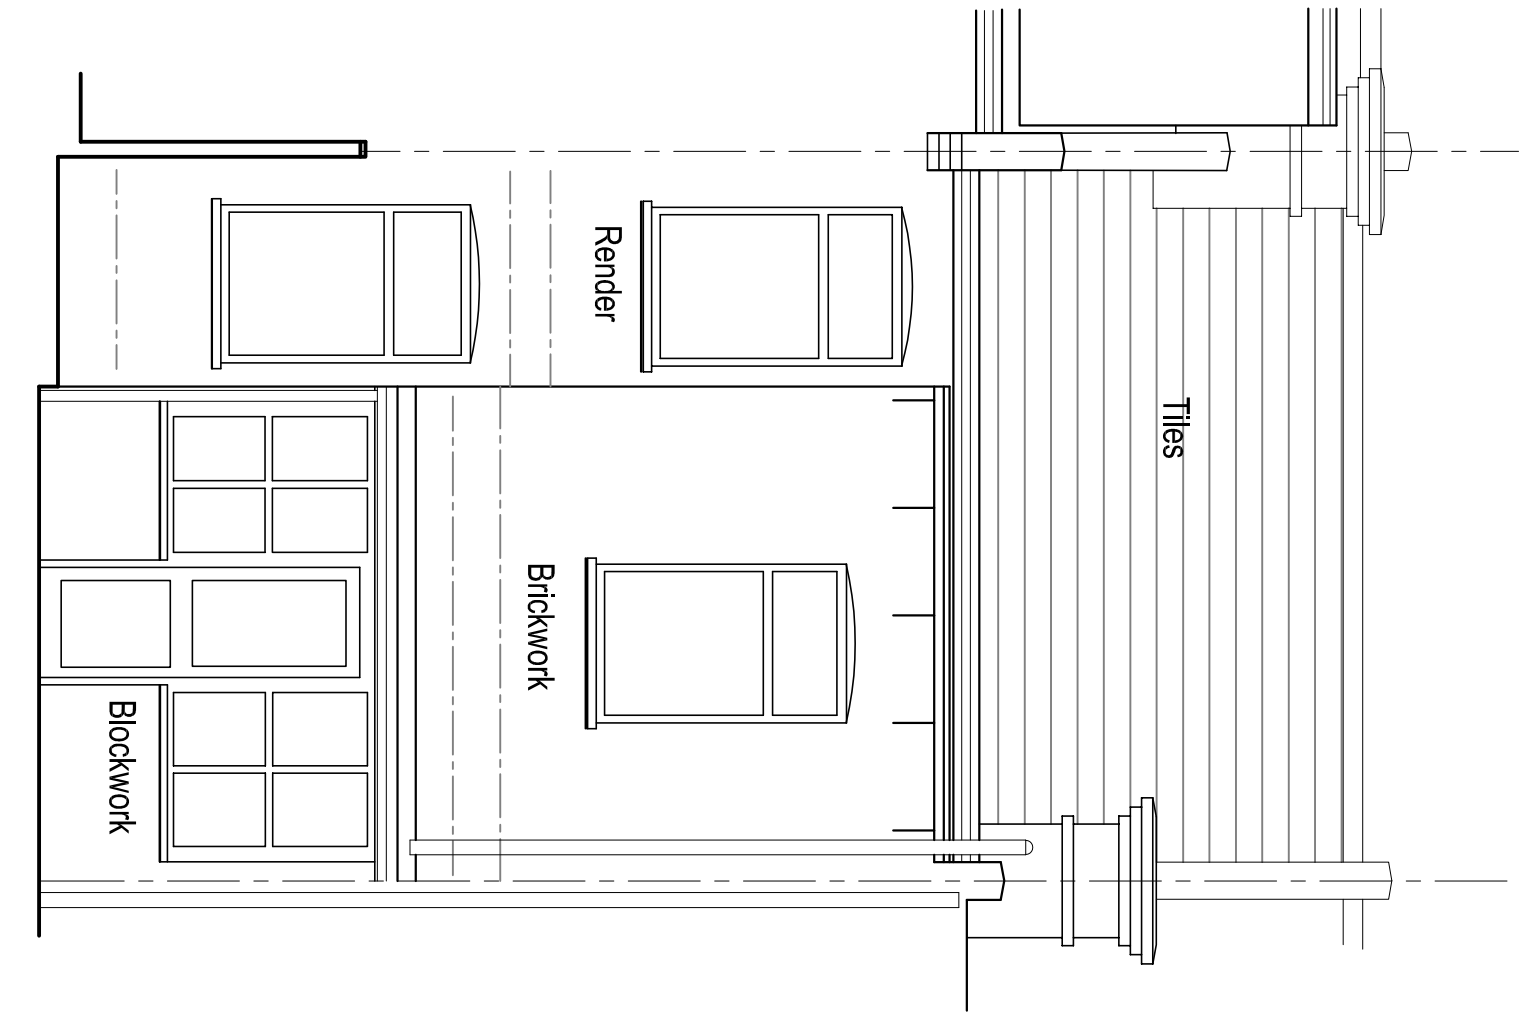

EXISTING REAR ELEVATION

TEL - 020 3623 2400 - MOB - 07917 865 403 EMAIL - MARC@CAPITALARCHITECTURALDESIGN.COM 189 CAT HILL, COCKFOSTERS EN4 8HS			
PROJECT PROPOSED LOFT CONVERSION AT 16 BEECHFIELD ROAD LONDON N4 1PE			
CLIENT DUDI AND RUTY ERBLICH		CLIENT REF	
DRAWING EXISTING PLANS, ELEVATIONS, SECTIONS AND LOCATION PLAN			
SCALE 1:150 1:1250	DATE JUNE 2022	DRAWING NO. 2022-946-200	REV
All dimensions must be checked on site, errors and omissions must be reported. This drawing is subject to Copyright.©			
CAPITAL ARCHITECTURAL DESIGN			
PLANNING ● PROJECT MANAGEMENT ● CONSTRUCTION ● ELECTRICAL ● MECHANICAL ● STRUCTURAL ● SURVEYING ● LANDSCAPING ● BUILDING REGULATIONS			
ARCHITECTURAL DESIGN SOLUTIONS ● SERVICES ● LANDSCAPING ● BUILDING REGULATIONS			