




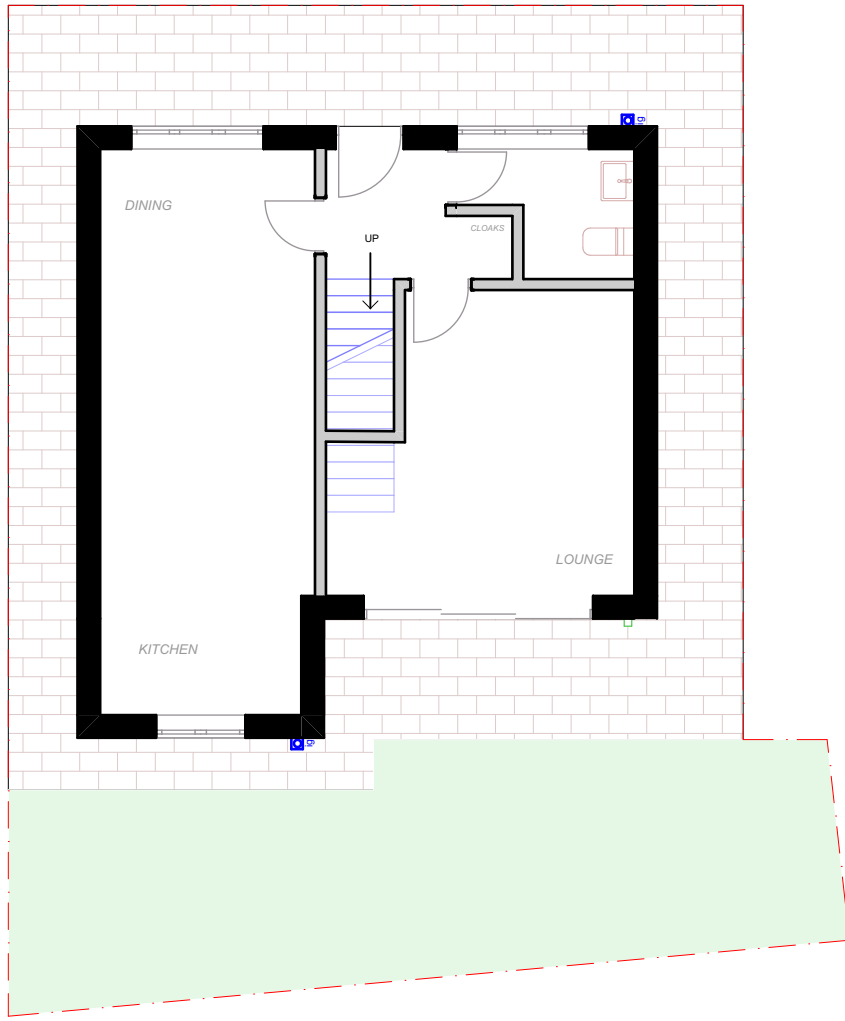


GROUND

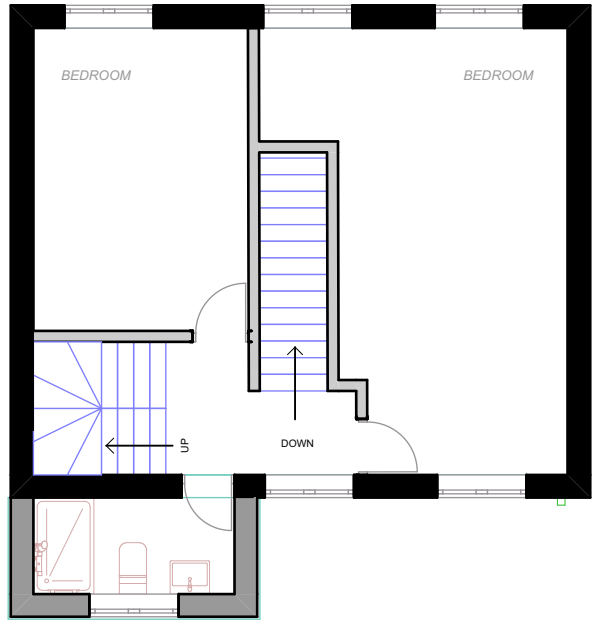


FIRST

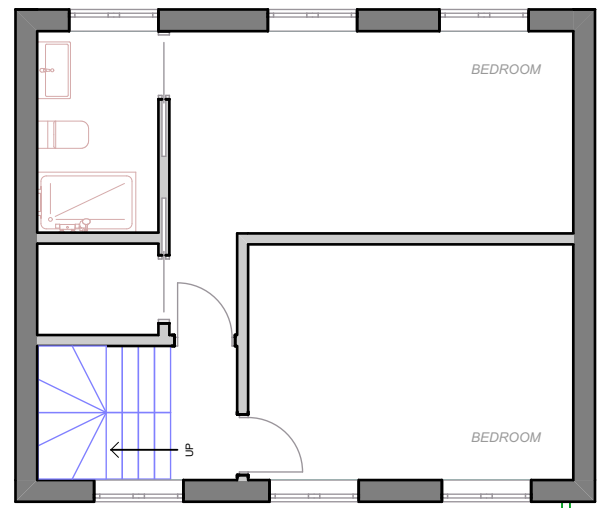

SECOND

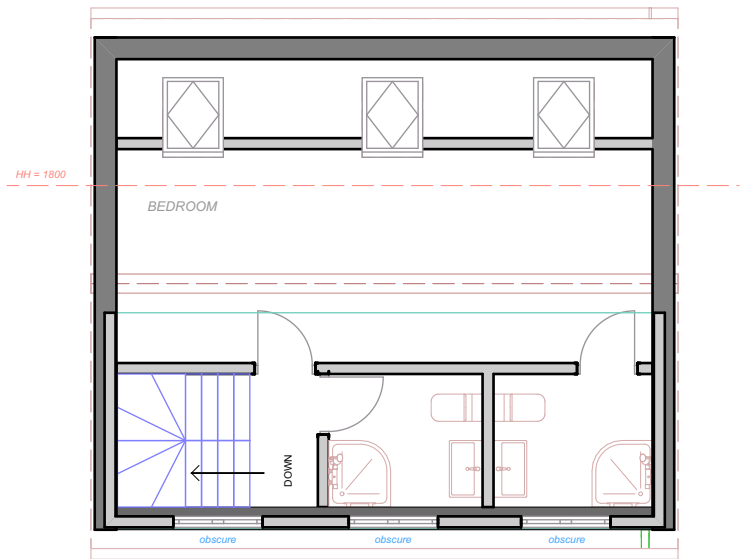


THIRD

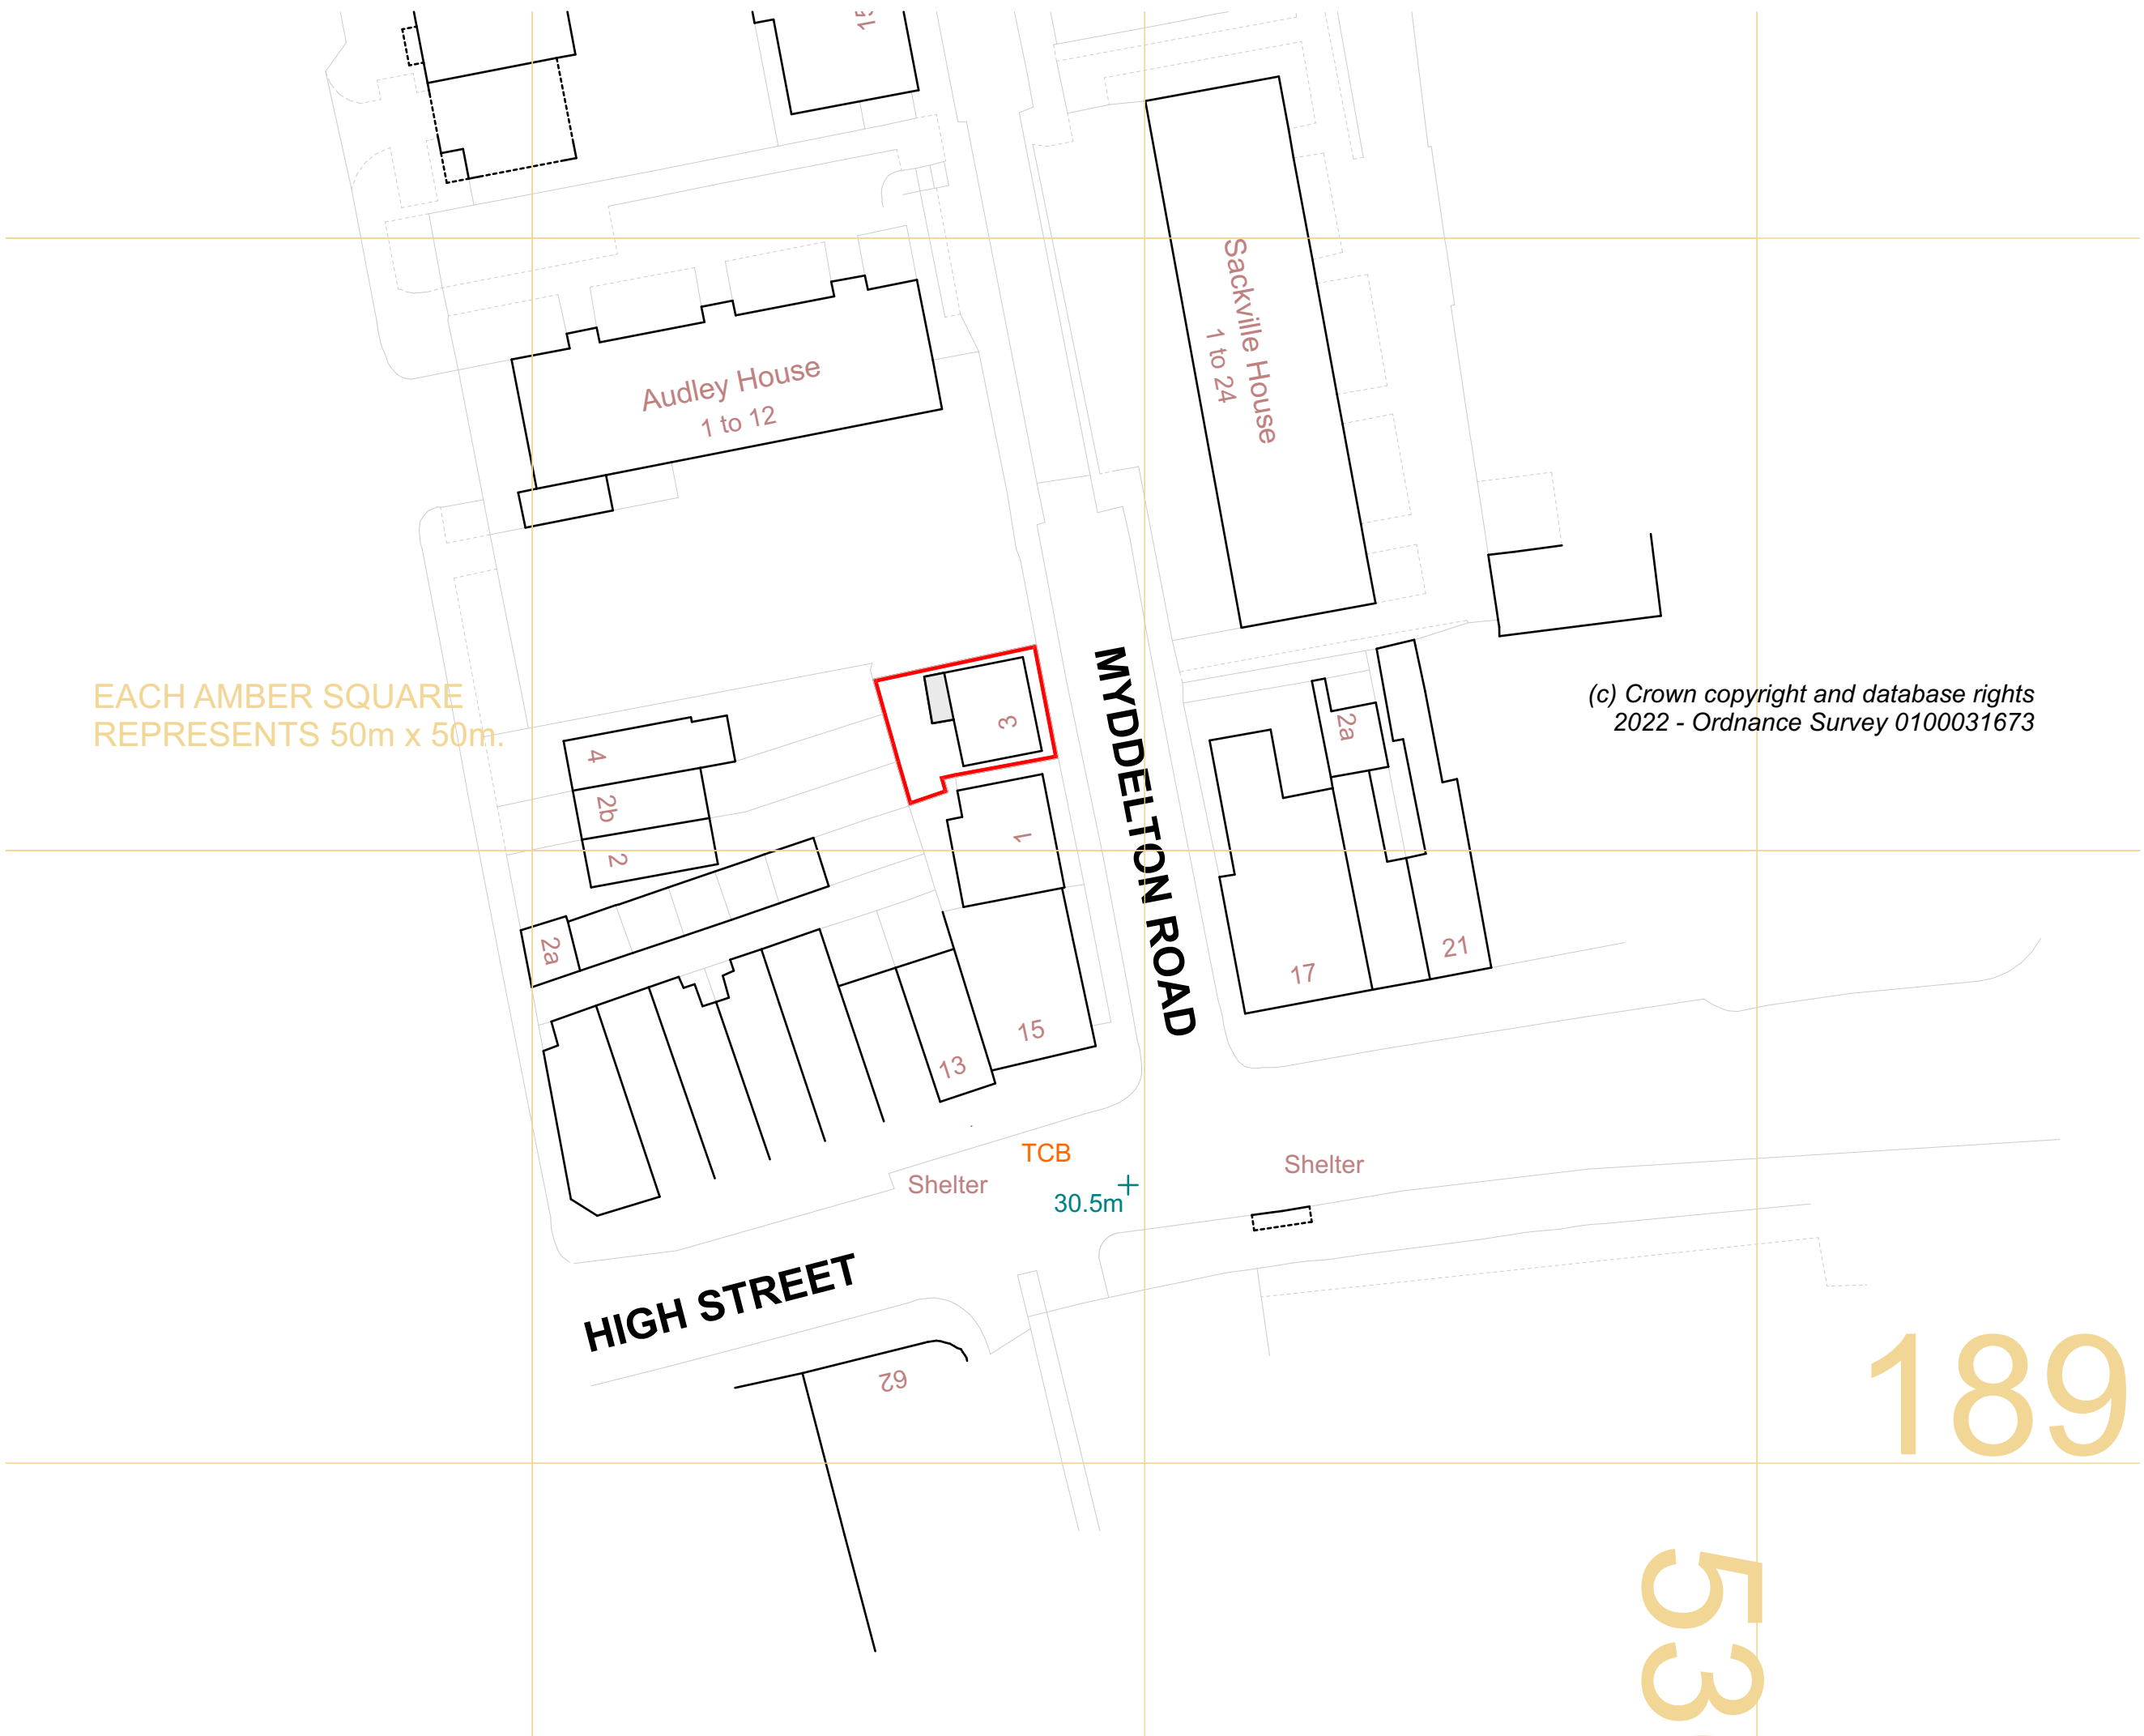


PROPOSED SITE PLAN - SCALE 1:500 @ A1


PROPOSED FLOOR PLANS - SCALE 1:100 @ A1

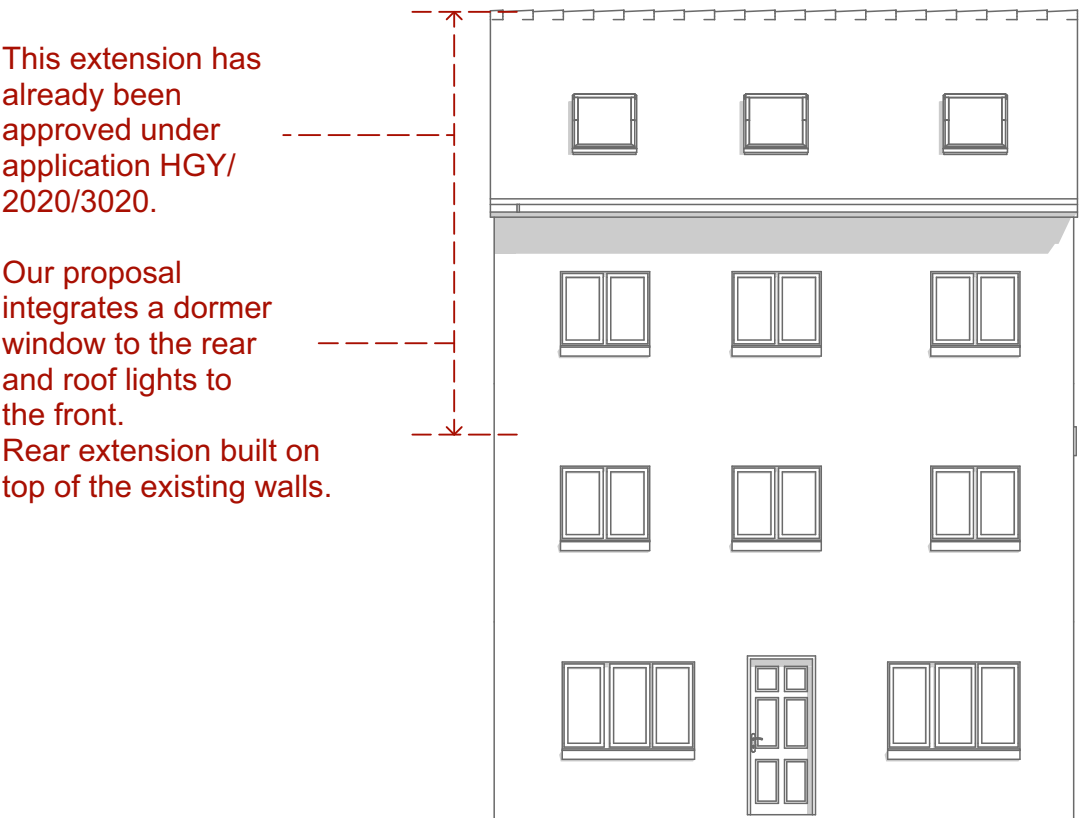


FRONT ELEVATION - FACING MYDDELTON ROAD

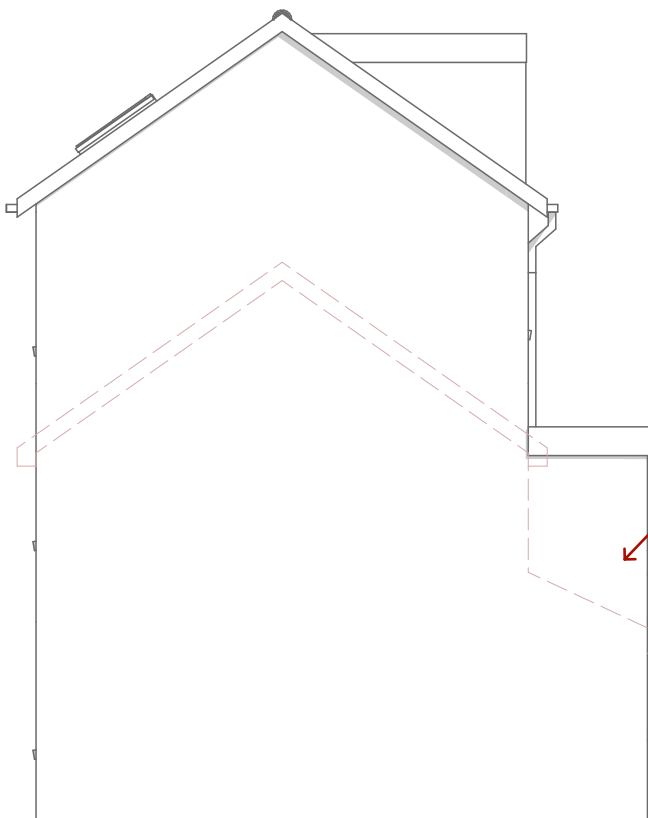

SIDE ELEVATION - FACING AUDLEY HOUSE

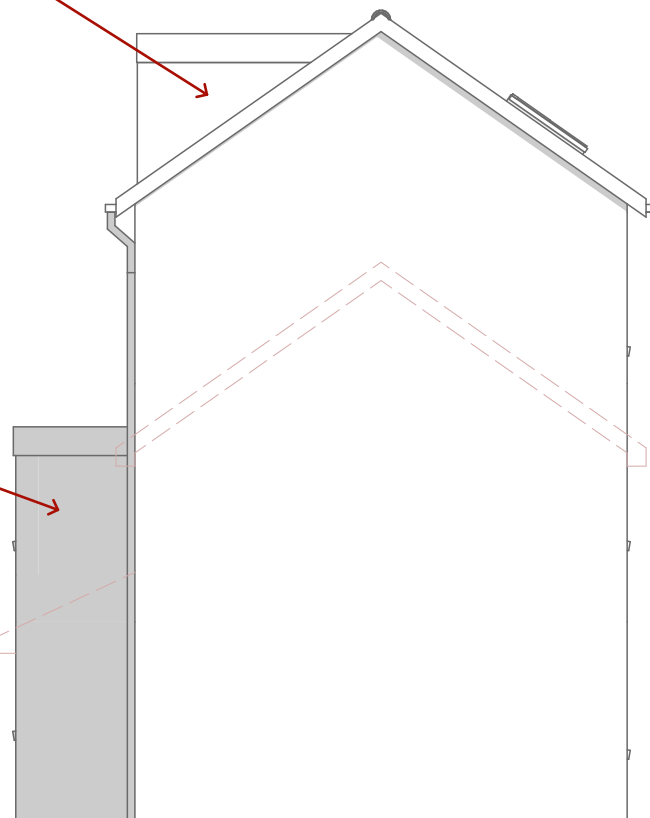

SIDE ELEVATION - FACING NUMBER 1

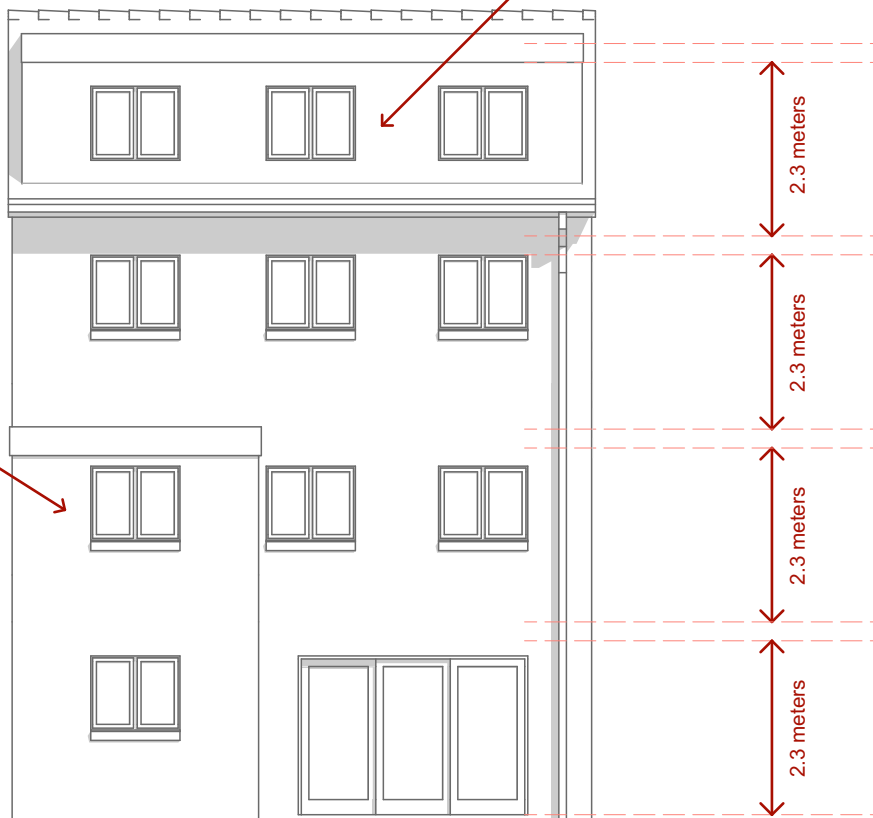

REAR ELEVATION - FACING THE GARDEN

PROPOSED ELEVATIONS - SCALE 1:100 @ A1

NORTH FOR LOCATION AND SITE PLANS
NORTH FOR FLOOR PLANS

REVISIONS

SCALE BAR IN METERS FOR THE 1:100 FLOOR PLANS AND ELEVATIONS

This drawing and the works depicted within are the copyright of Plan My Property and may not be reproduced or amended without the written permission of Plan My Property and for use on this site only. Before commencement of the works the contractor must check and verify all buildings and site dimensions and levels, all proposed sewer outfalls, level levels and connection points. This drawing must be read in conjunction with the adequacy of the site investigation information and should ensure that adequate foundations appropriate to the ground conditions are used for any part of the works. This drawing should not be relied upon to give information on ground conditions and foundations. The Contractor is to carry out the work to compliance with the Building Regulations, relevant current British Standards.

DRAWING INFORMATION

project stage
Householder Planning Application

property address
3 Myddelton Road
London
N8 7PY

date:
November 2022

drawing number:
3MR : HPA01/02

Plan My Property

phone
07859 056 819

web
www.planmyproperty.co.uk