




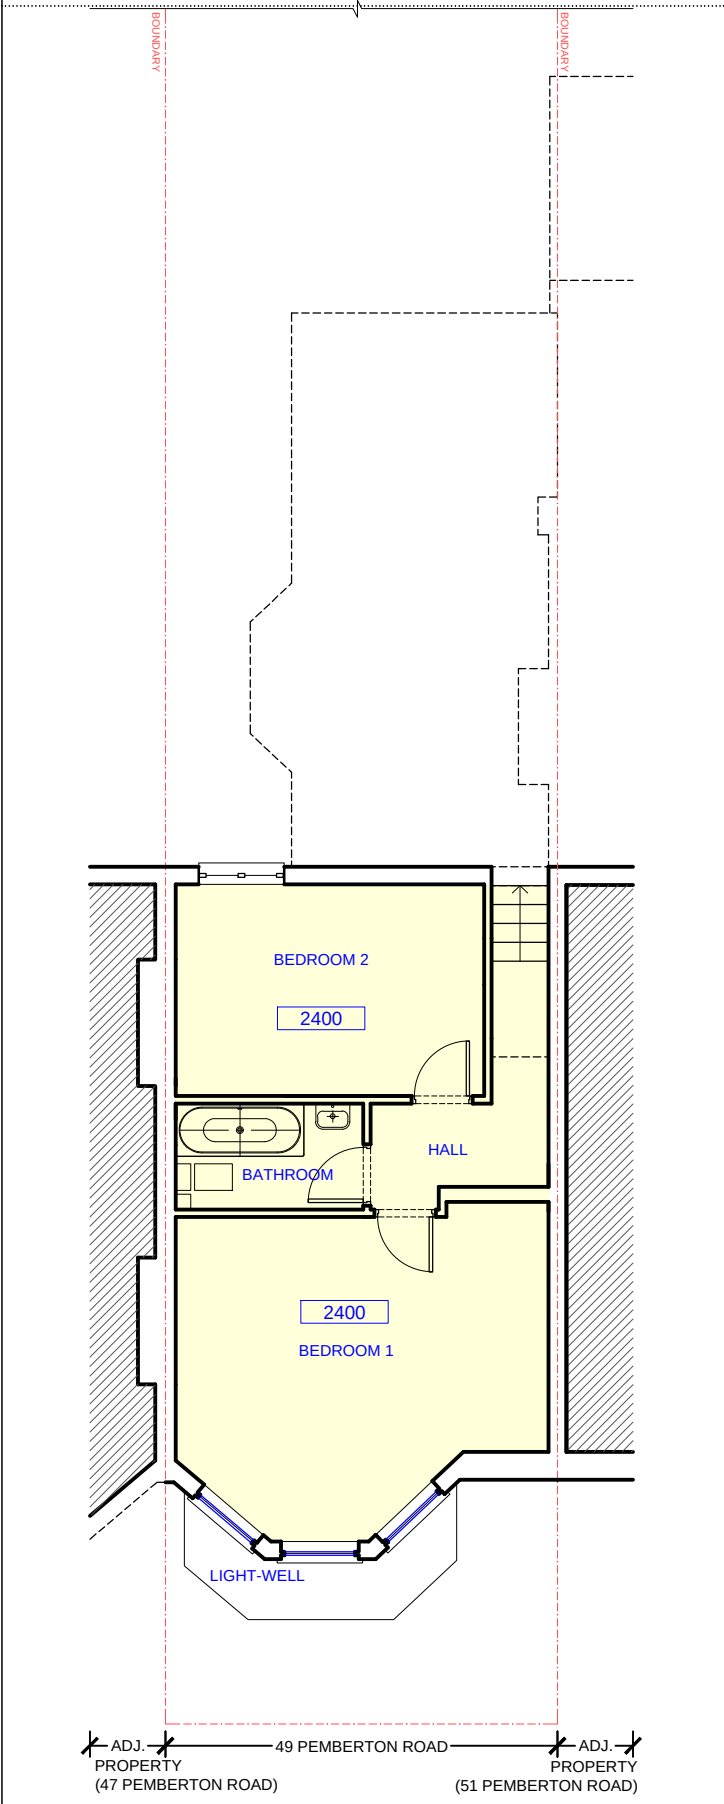


[01] EXISTING BASEMENT FLOOR PLAN

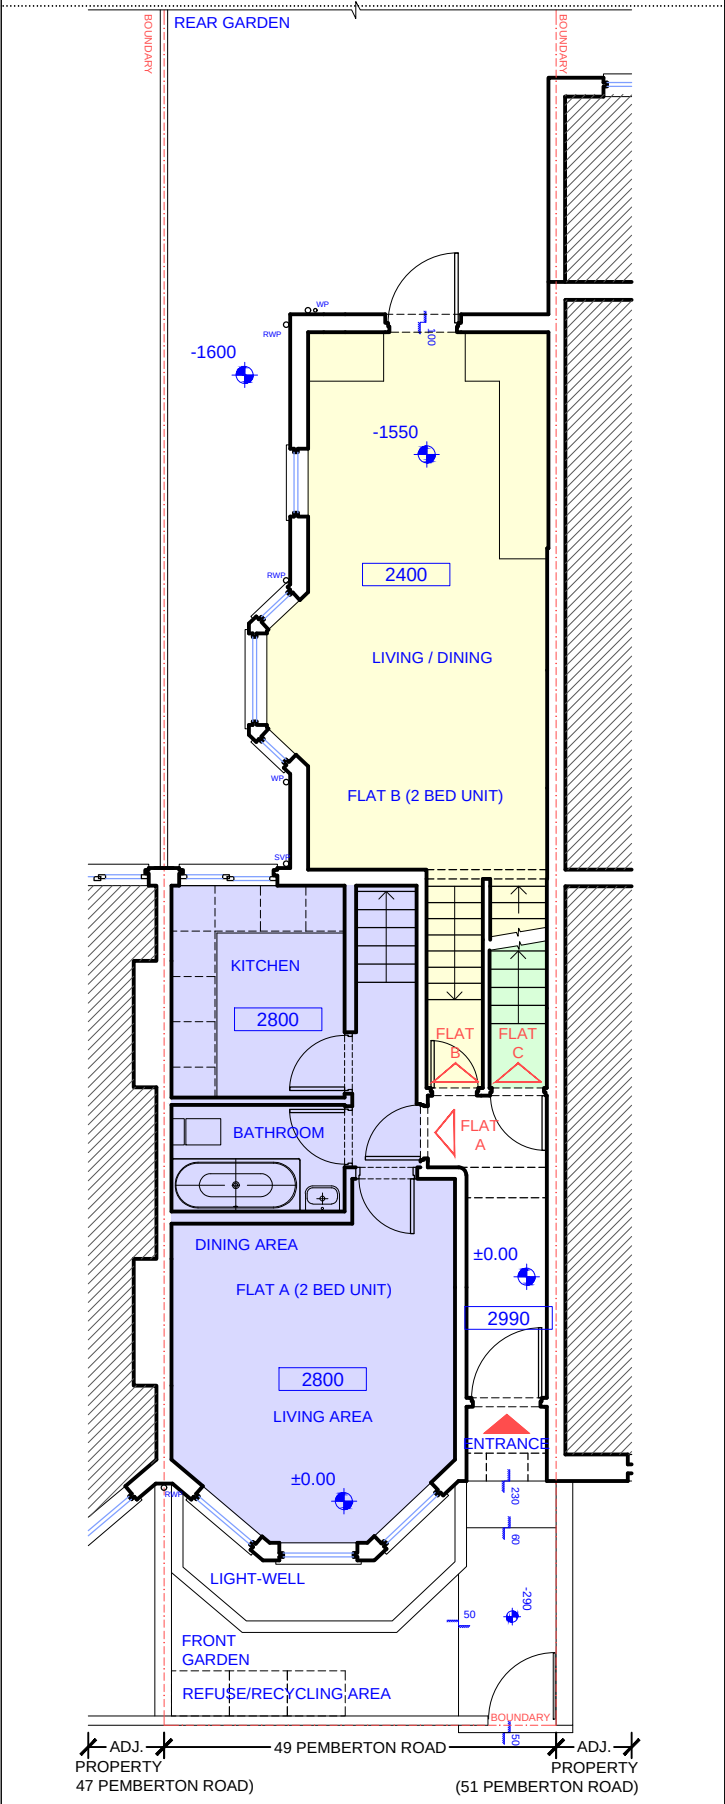

[02] EXISTING GROUND FLOOR PLAN

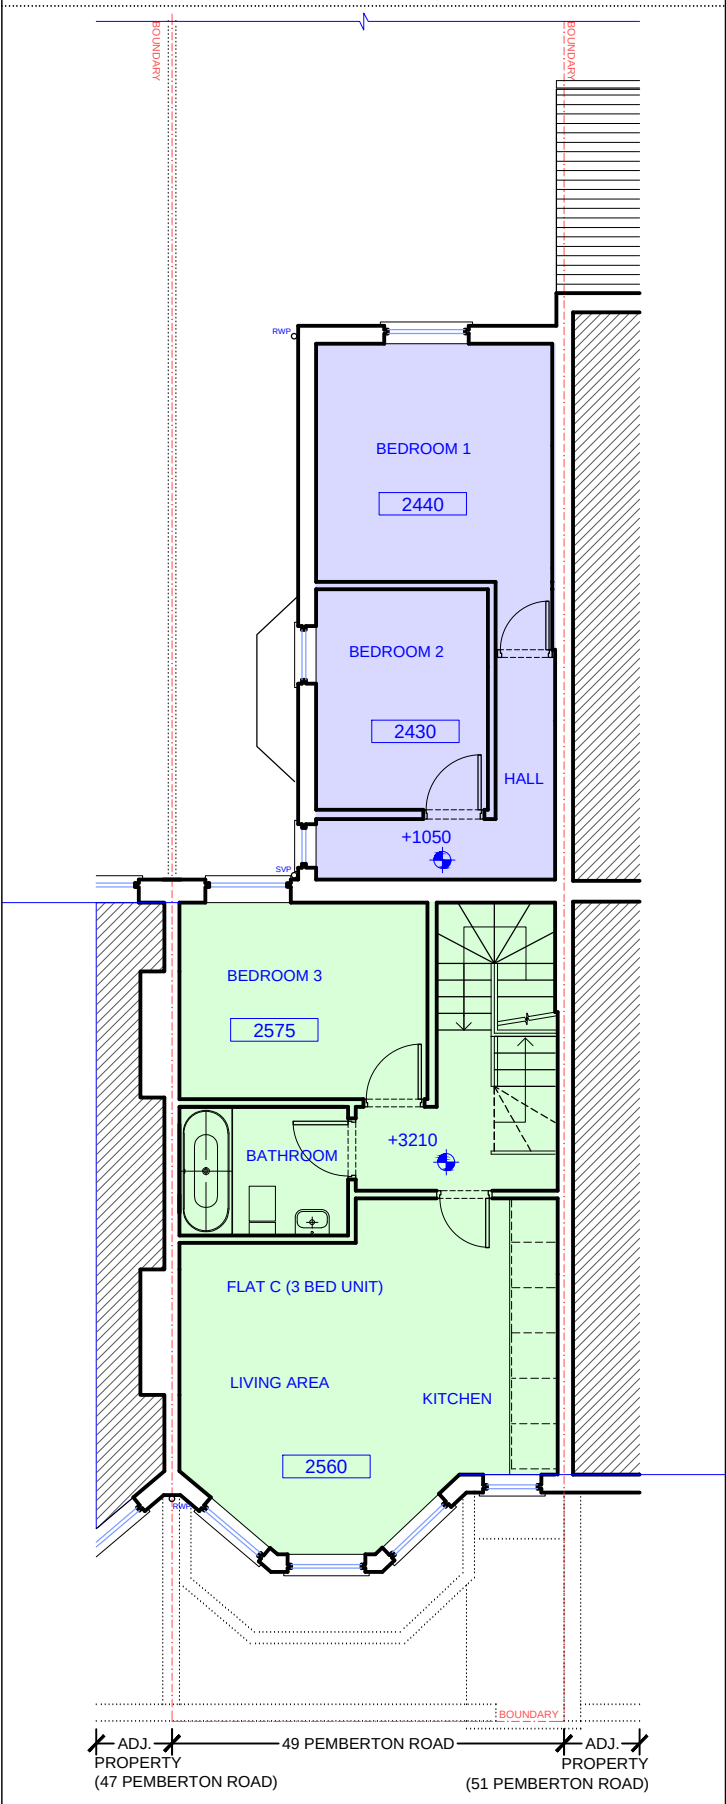

[03] EXISTING FIRST FLOOR PLAN

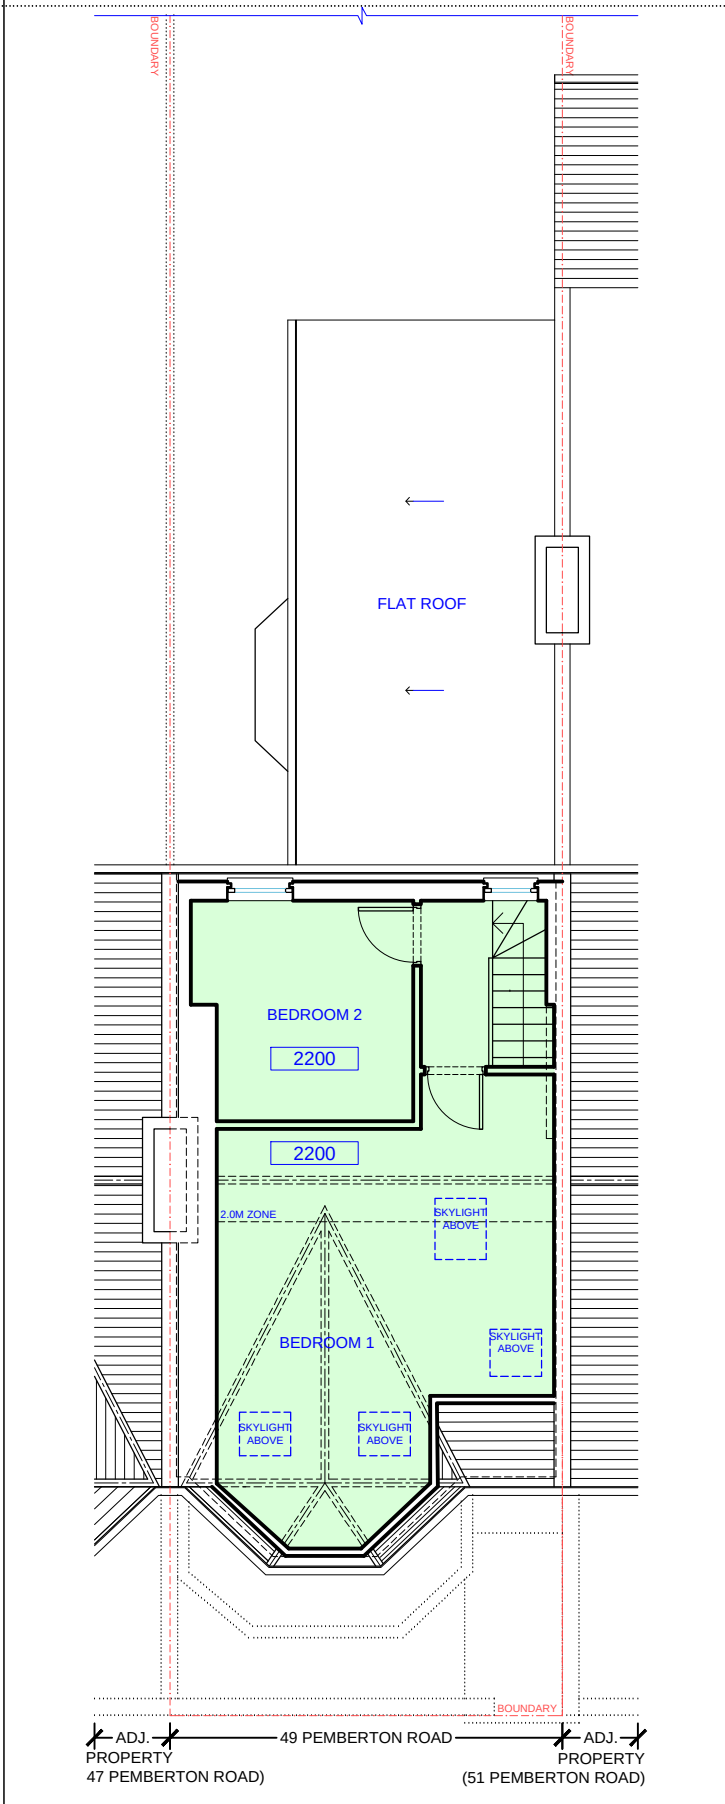

[04] EXISTING SECOND/LOFT FLOOR PLAN

NOTE:
DO NOT SCALE FROM DRAWINGS - EXCEPT FOR PLANNING PURPOSES.
ALL DISCREPANCIES TO BE REPORTED TO ARCHITECT IMMEDIATELY.
ALL DIMENSIONS TO BE VERIFIED BY CONTRACTOR ON SITE PRIOR TO THE COMMENCEMENT OF ANY WORKS.

P1 02/12/22 Lawful Development Certificate: Established Use Application



VIVENDI ARCHITECTS LTD
Unit E3U, Bounds Green Industrial Estate, Ringway, London N11 2UD
Tel/Fax +44 (0)20 3232 4000 - email: info@vivendiarchitects.com
© VIVENDI ARCHITECTS LTD 2009
All rights reserved, including but not limited to The Copyright, Designs and Patents Act 1988
PROJECT TITLE:
49 PEMBERTON ROAD, LONDON, N4 1AX
DRAWING TITLE:
Existing Basement, Ground, First and Second/Loft Floor Plans

CLIENT:
PATTICHI PROPERTIES LTD

DRAWN: SM	STATUS: PLA
CHECKED: PK	SCALE AT A3: 1:100
ISSUED BY: SM	REVISION: P1
JOB AND DRAWING NO:	

1929-E02-00