

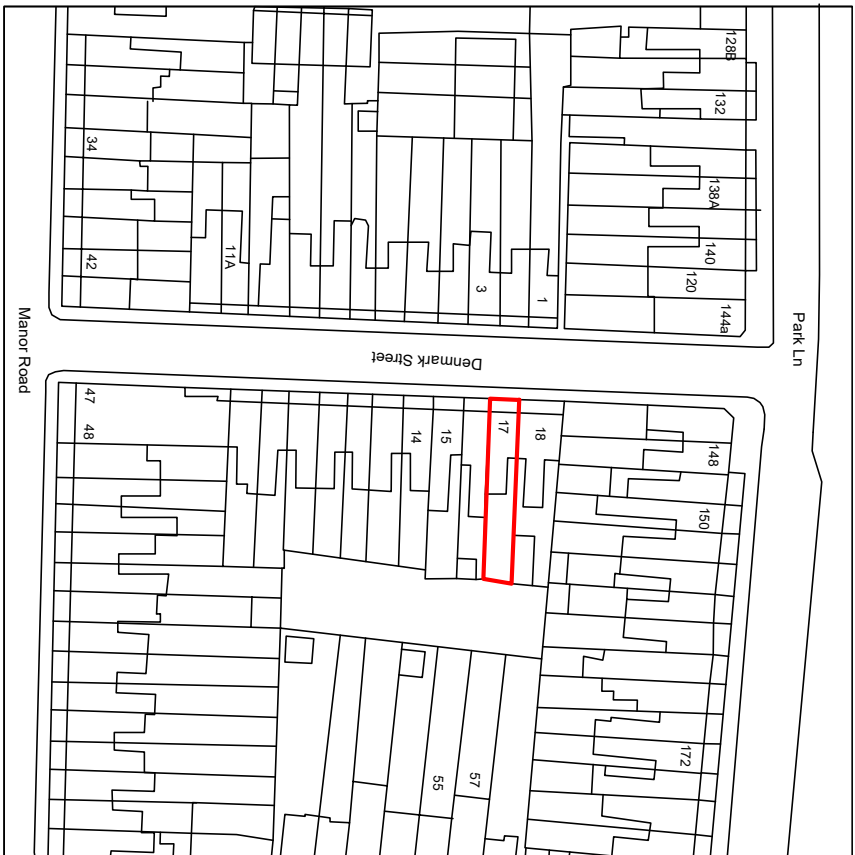


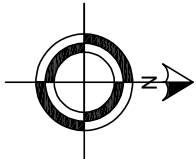

Map area bounded by: 534459, 190943 534601, 191085. Produced on 18 February 2021 from the OS National Geographic Database. Reproduction in whole or part is prohibited without the prior permission of Ordnance Survey. © Crown copyright 2021. Supplied by UKPlanningMaps.com a licensed OS partner (100054135). Unique plan reference: pzcdm577653762853


SITE PLAN – Scale 1:1250

 

Metres

NOTES:

Site Boundary

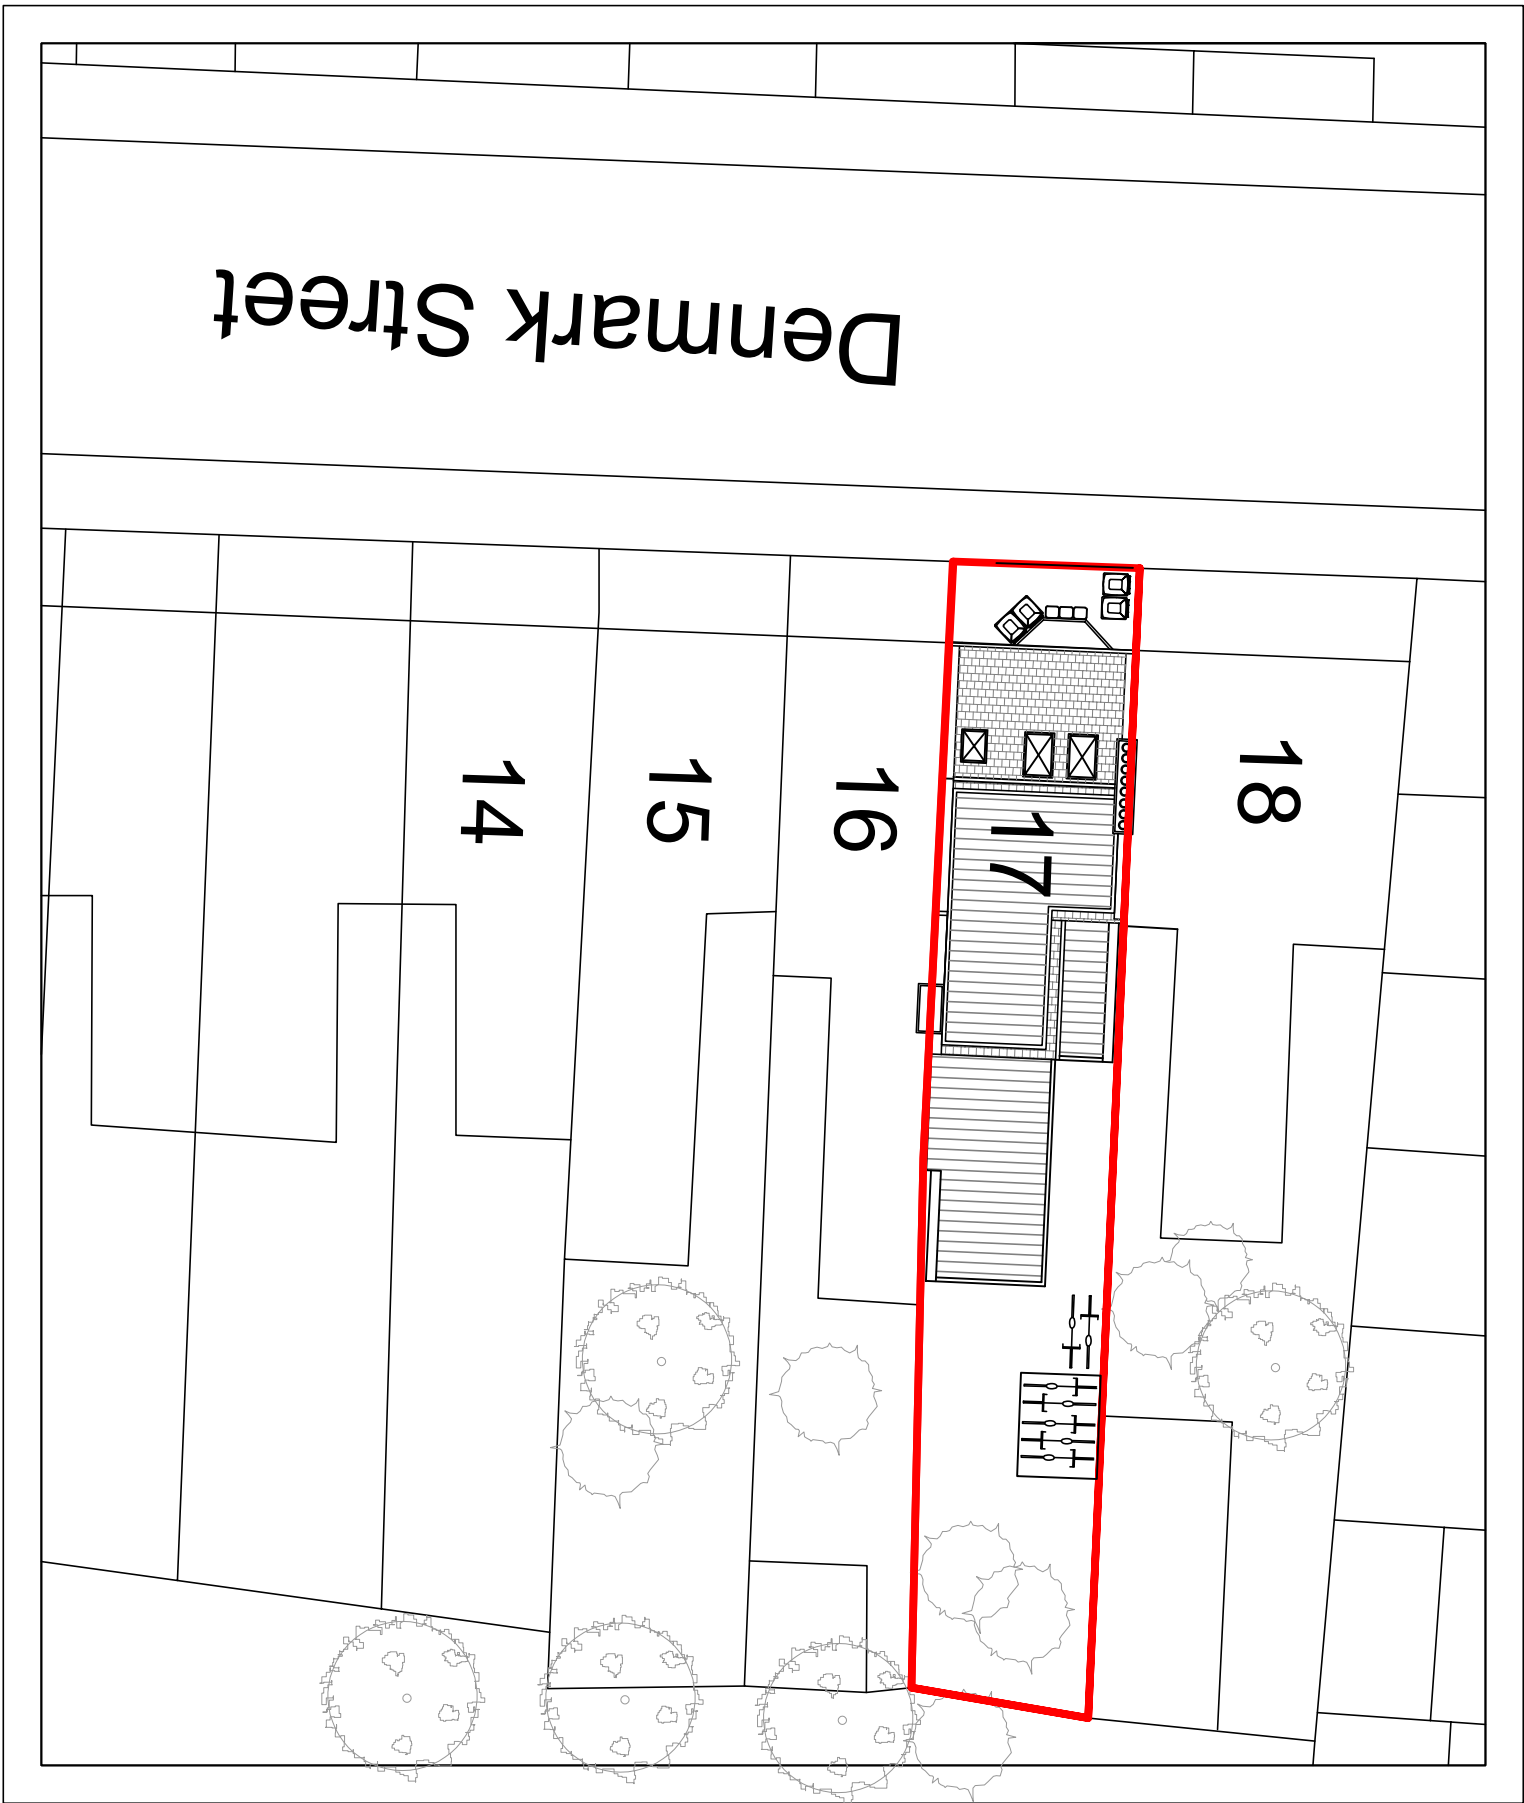

BLOCK PLAN – Scale 1:200



0

2m

4m

6m

8m

10m

NOTES:

Site Boundary

AKO

Design & Build Ltd

- ARCHITECTURAL & ENGINEERING DESIGN
- 2 CHEAPSIDE, NORTH CIRCULAR ROAD
- LONDON, N13 5ED
- T: 0772 333 1891, 020 3213 0192
- e-mail: akosele@dkogroup.co.uk
- www.dkogroup.co.uk

Project : HMO

Drawing Title : Site and Block Plan

Project Address: 17 Denmark Street,
London, N17 0JL

Scale : - @ A3

Date: Nov 2022

Drawing No : DS22-01