






A Front elevation
1:50@A1, 1:100@A3

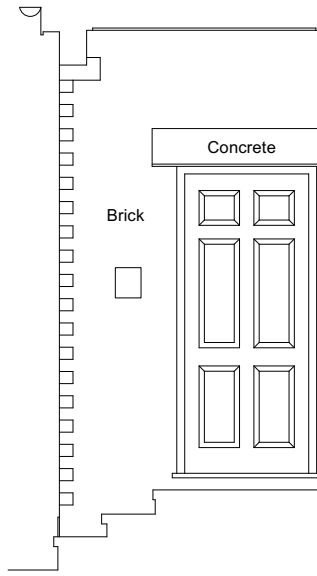



B Front (side) elevation
1:50@A1, 1:100@A3

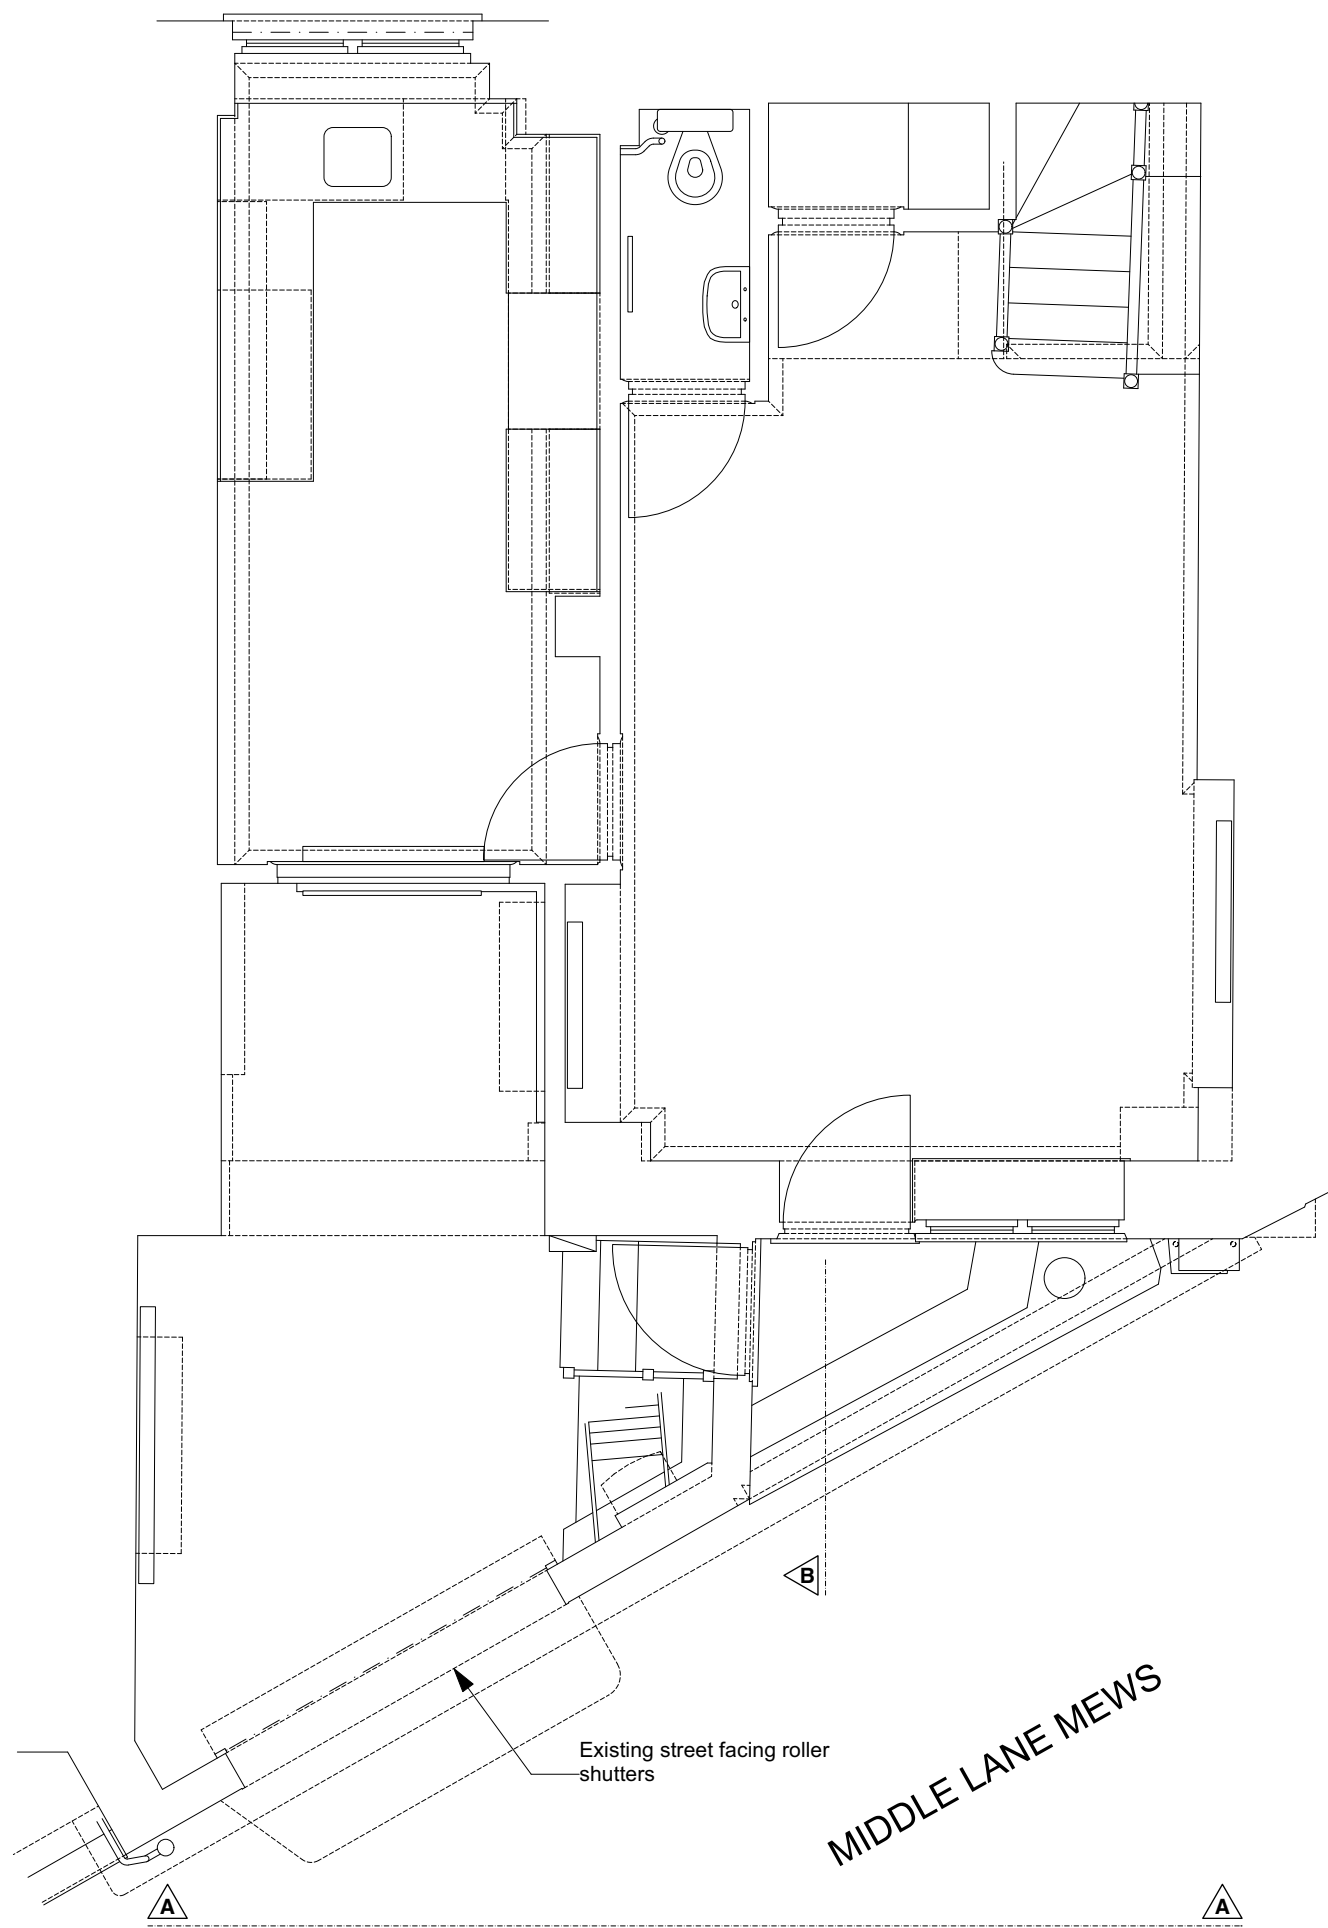

Ground floor plan
1:50@A1, 1:100@A3

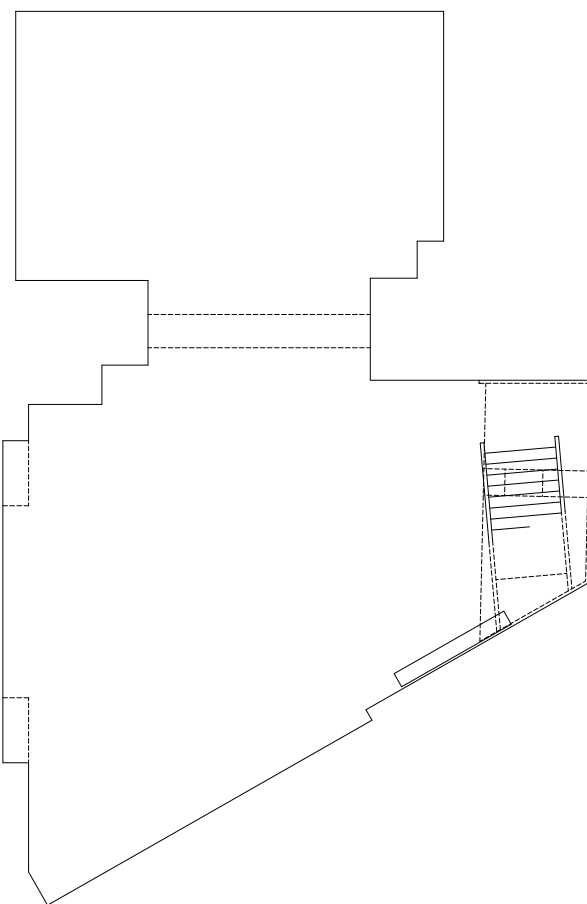

Lower ground floor plan
1:50@A1, 1:100@A3

 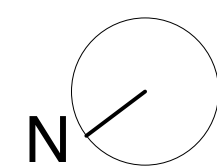

REVISION	DATE	REVISION NOTE
----------	------	---------------

NOTES

All copyrights retained, all information remains the property of The Architects: London Ltd and may not be reproduced through any medium without written consent. No responsibility is accepted through unauthorised use. All information is subject to statutory consents, easements and survey. Except for planning purposes, do not scale from drawings but use figured dimensions only and verify on site. Please report any discrepancies. Use latest revision.

PROJECT

Door/window alterations

ADDRESS

One Globe House, Middle Lane Mews,
London N8 8PN

DRAWING

Existing plans

The Architects

020 7923 1559
mail@thearchitects.co.uk
www.thearchitects.co.uk

PROJECT # 22237

DWG DATE 13/05/2021

SCALE @ A1/A3 DRAWING NO. REVISION

1:50@A1;1:
100@A3

OGH 10