




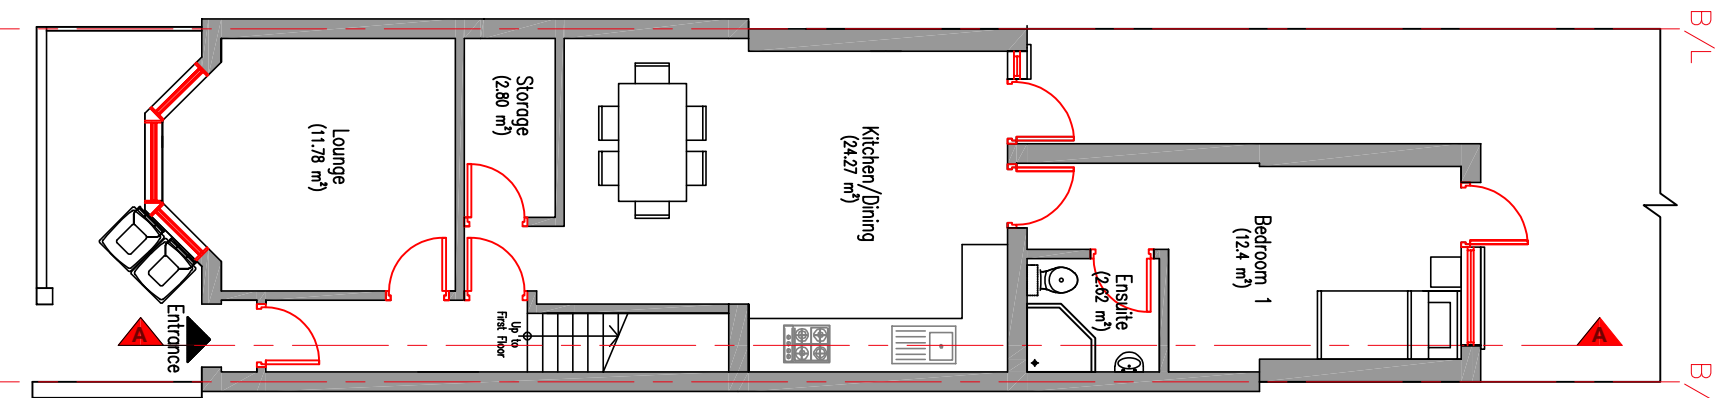


EXISTING GROUND FLOOR PLAN

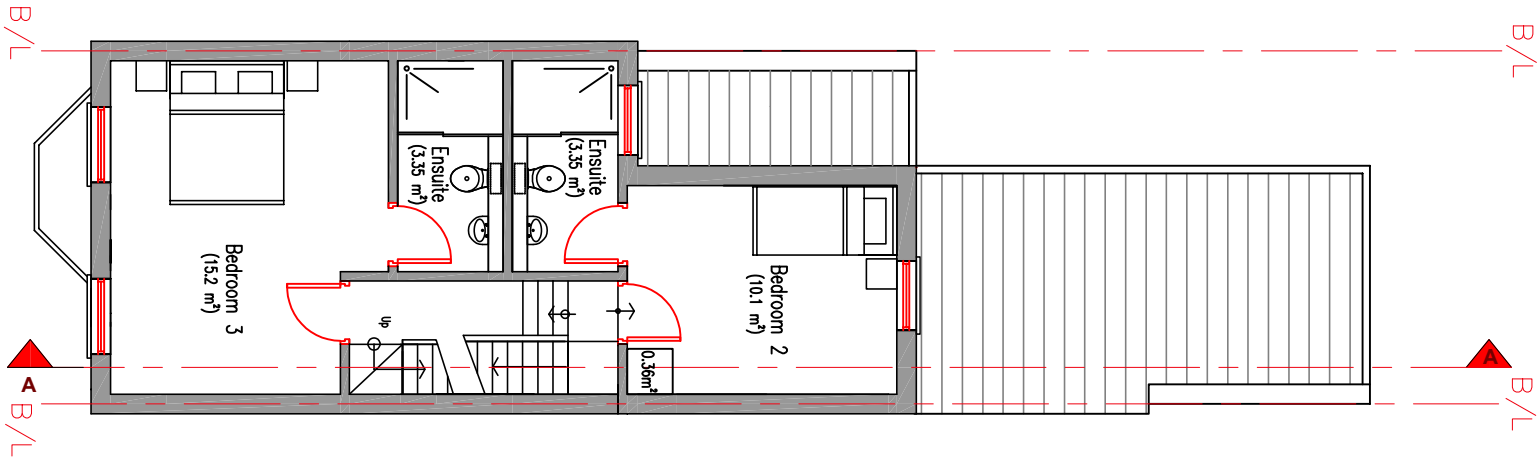


EXISTING FIRST FLOOR PLAN

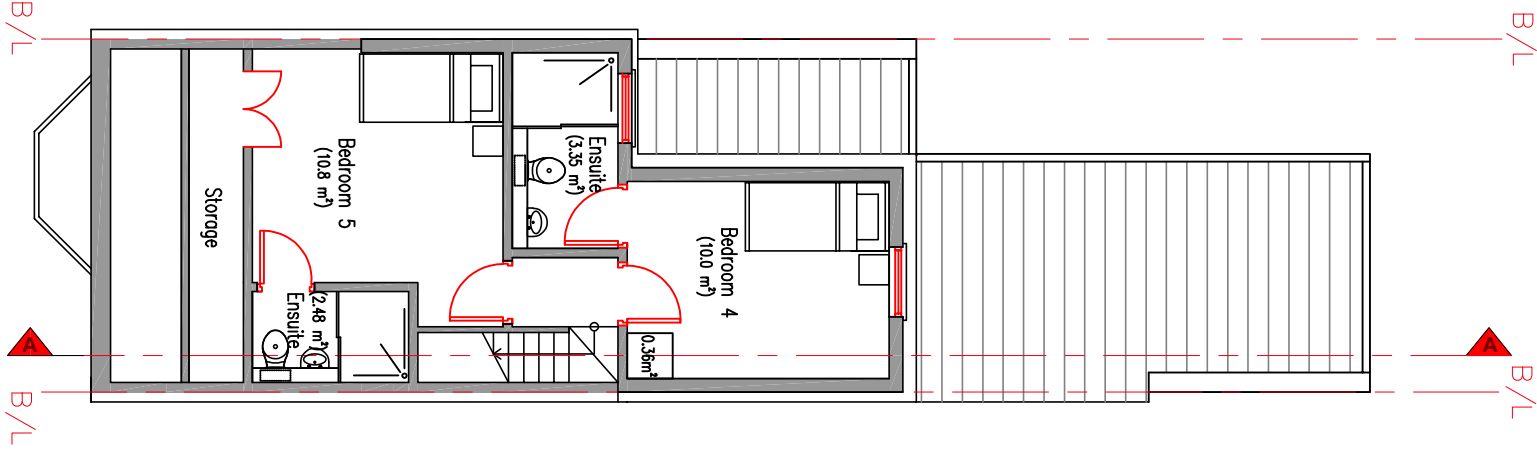

EXISTING SECOND FLOOR PLAN

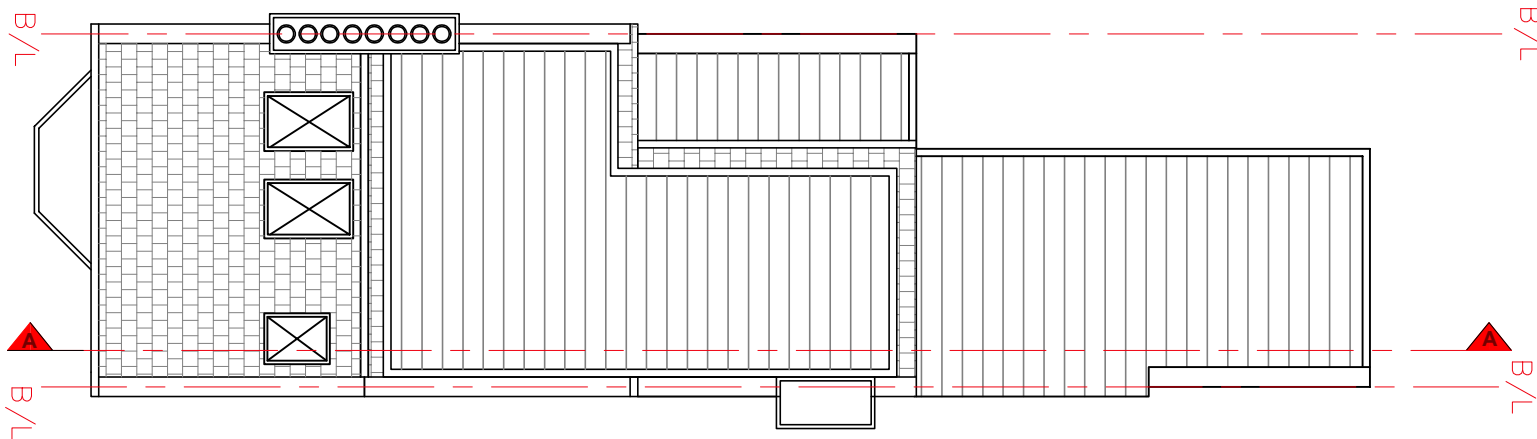

EXISTING ROOF PLAN

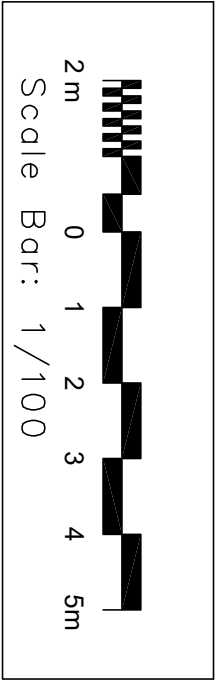

NOTES:

- Existing Wall
- New Wall

Project :IMO

Drawing Title : Existing Plans

Project Address: 17 Denmark Street,
London, N17 0JL

Scale : 1:100 @ A3 **Date:** Nov 2022

Drawing No : DS22-02

Alko

Design & Build Ltd

ARCHITECTURAL & ENGINEERING DESIGN

2 CHEAPSIDE, NORTH CIRCULAR ROAD

LONDON, N13 5ED

T: 0772 333 1891, 020 3213 0192

e-mail: dkosee@alkogroup.co.uk

www.alkogroup.co.uk