




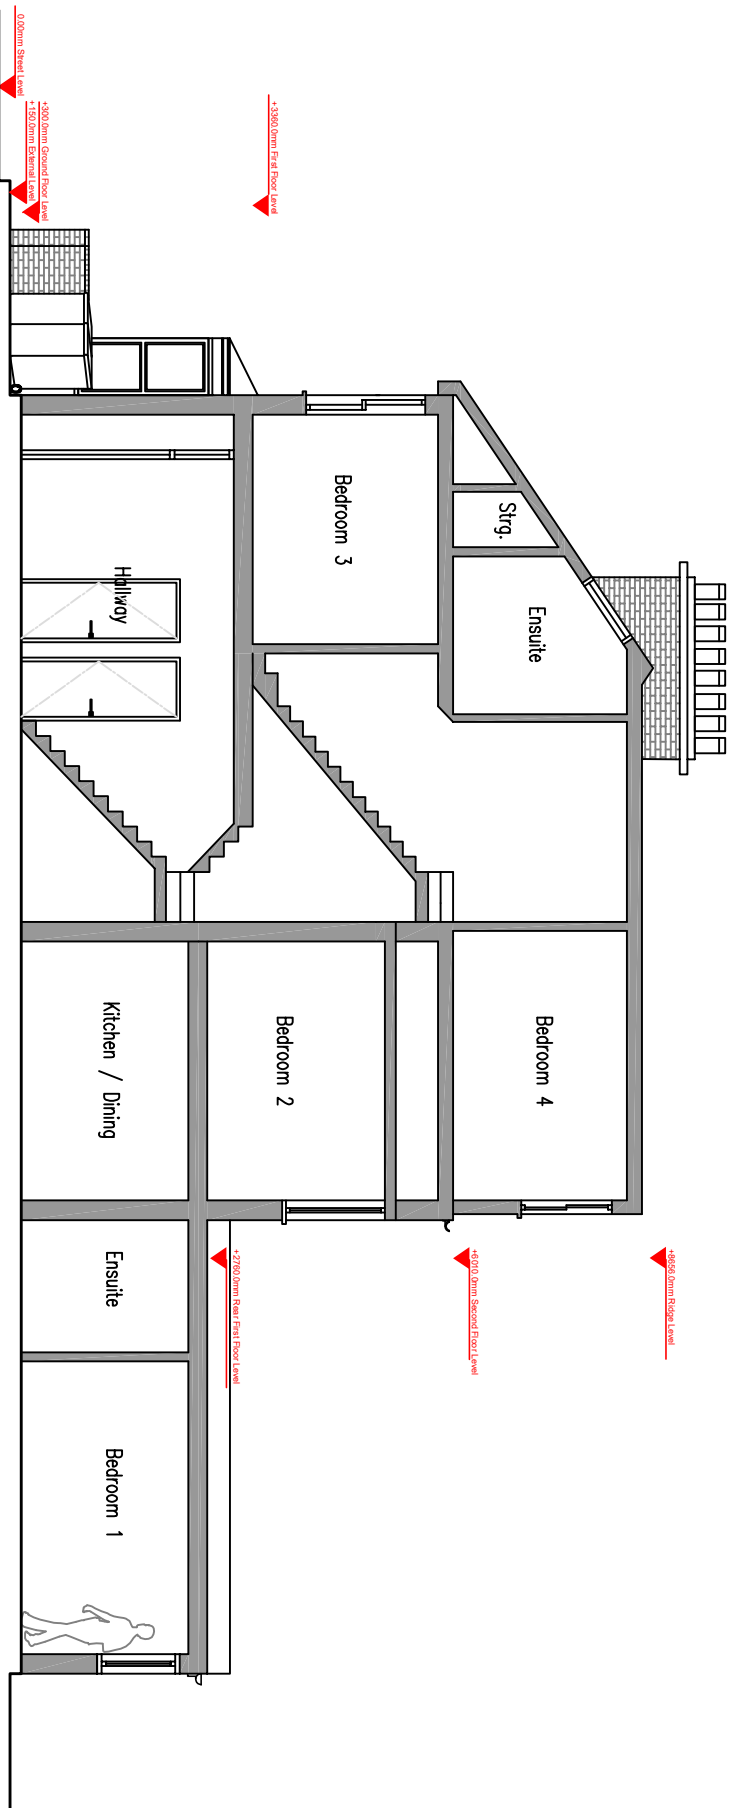

EXISTING A-A SECTION

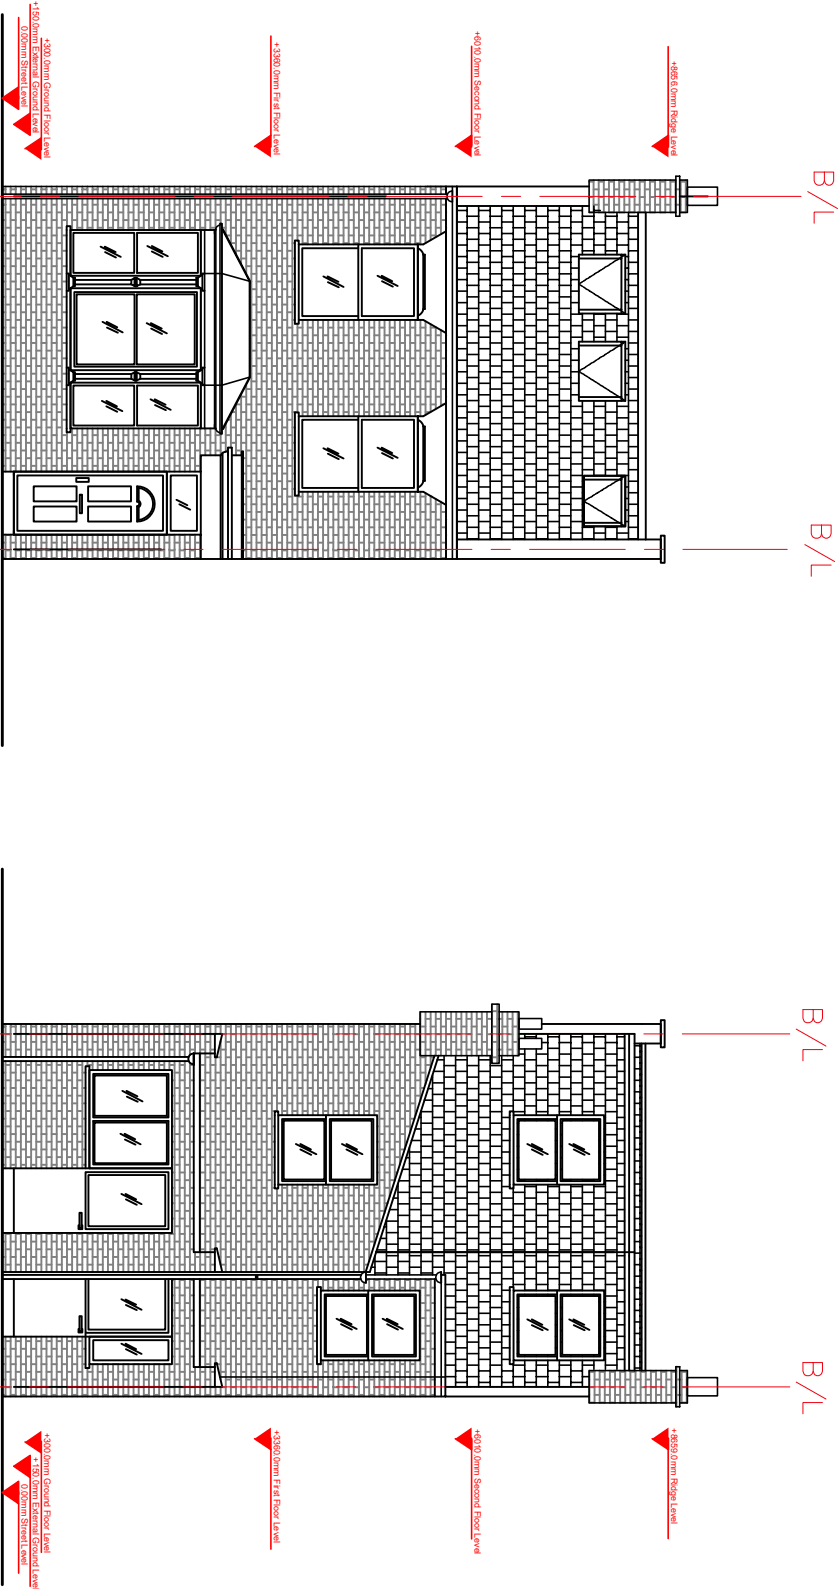

EXISTING FRONT ELEVATION

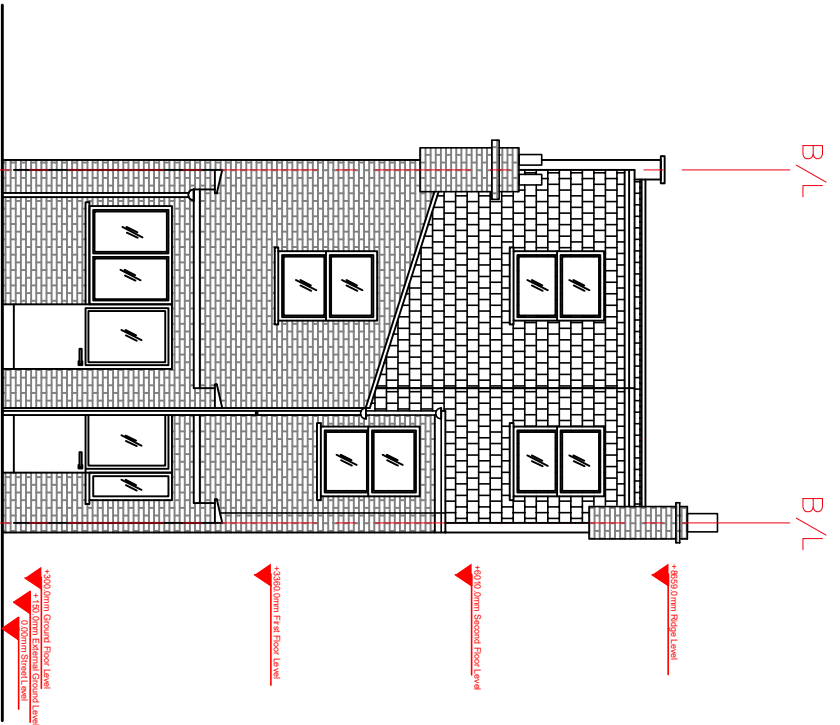

EXISTING REAR ELEVATION

NOTES:

- Existing Wall
- New Wall

AKO

Design & Build Ltd

- ARCHITECTURAL & ENGINEERING DESIGN
- 2 CHEAPSIDE, NORTH CIRCULAR ROAD
- LONDON, N13 5ED
- T: 0772 333 1891, 020 3213 0192
- e-mail: dkosele@dkogroup.co.uk
- www.dkogroup.co.uk


Project : HMO

Drawing Title : Existing Section and Elevations

Project Address: 17 Denmark Street,
London, N17 0JL

Scale : 1:100 @ A3 Date: Nov 2022

Drawing No : DS22-03

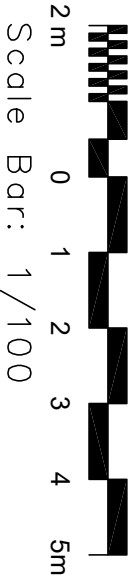

Scale Bar: 1/100