




Produced on 13 June 2022 from the Ordnance Survey National Geographic Database and incorporating surveyed revision available at this date.
This map shows the area bounded by 528891 189425, 529033 189425, 529033 189567, 528891 189567, 528891 189425
Reproduction in whole or part is prohibited without the prior permission of Ordnance Survey.
Crown copyright 2022. Supplied by copla ltd trading as UKPlanningMaps.com a licensed Ordnance Survey partner (100054135).
Data licence expires 13 June 2023. Unique plan reference: v2c/811071/1096341




OS MAP

 

NOTE:
THIS DRAWING IS THE PROPERTY OF JLB DESIGN ASSOCIATES AND NO INFORMATION
CONTAINED HEREON SHALL BE COPIED IN WHOLE OR IN PART, OR PASSED TO ANY OTHER
PARTY WITHOUT WRITTEN CONSENT. COPYRIGHT IS RESERVED.

NOTES

 

PROJECT TITLE:

29 Alexandra Gardens, London N103RN

DRAWING TITLE:

Location Plan

CLIENT:

Alan Reilly

DRAWN: IK
CHECKED: JB
ISSUED BY: IK

STATUS:
PA

SCALE:
1:1250
A3

DATE:
Dec 2022

REVISION: B

JOB AND DRAWING N°:

JLB/242/LP/B



J.L.B Design Associates Ltd


Unit E3U, Ringway, Bounds Green Industrial Estate, London N11 2UD
T: +44 (0)20 20 8368 6699 M: +44 (0)79 58789129
email: jlbdesignasso@yahoo.co.uk



Existing Block plan




Proposed Block plan

 

NOTE:
THIS DRAWING IS THE PROPERTY OF JLB DESIGN ASSOCIATES AND NO INFORMATION
CONTAINED HEREON SHALL BE COPIED IN WHOLE OR IN PART, OR PASSED TO ANY OTHER
PARTY WITHOUT WRITTEN CONSENT. COPYRIGHT IS RESERVED.

NOTES

 

PROJECT TITLE:

29 Alexandra Gardens, London N103RN

DRAWING TITLE:

Existing & Proposed Block Plan

CLIENT:

Alan Reilly

DRAWN: IK

CHECKED: JB

ISSUED BY: IK

STATUS:

PA

SCALE:

1:500

A3

DATE:

Dec 2022

JOB AND DRAWING N°:



JLB/242/BP/B

REVISION: B




J.L.B Design Associates Ltd

Unit E3U, Ringway, Bounds Green Industrial Estate, London N11 2UD
T: +44 (0)20 20 8368 6699 M: +44 (0)79 58789129
email: jlbdesignasso@yahoo.co.uk

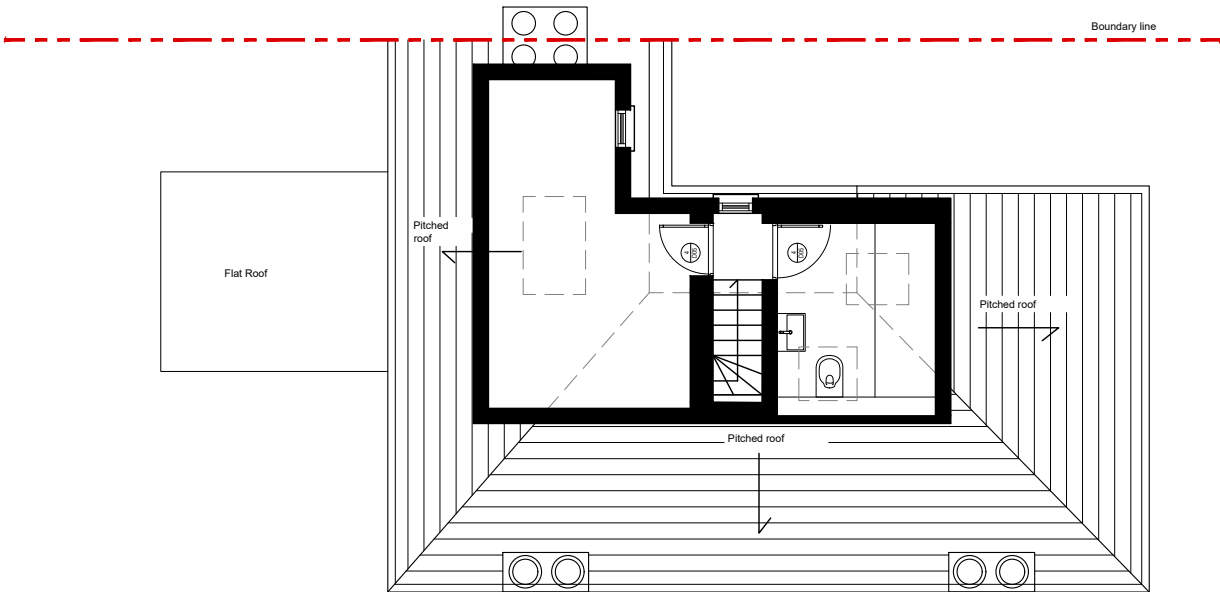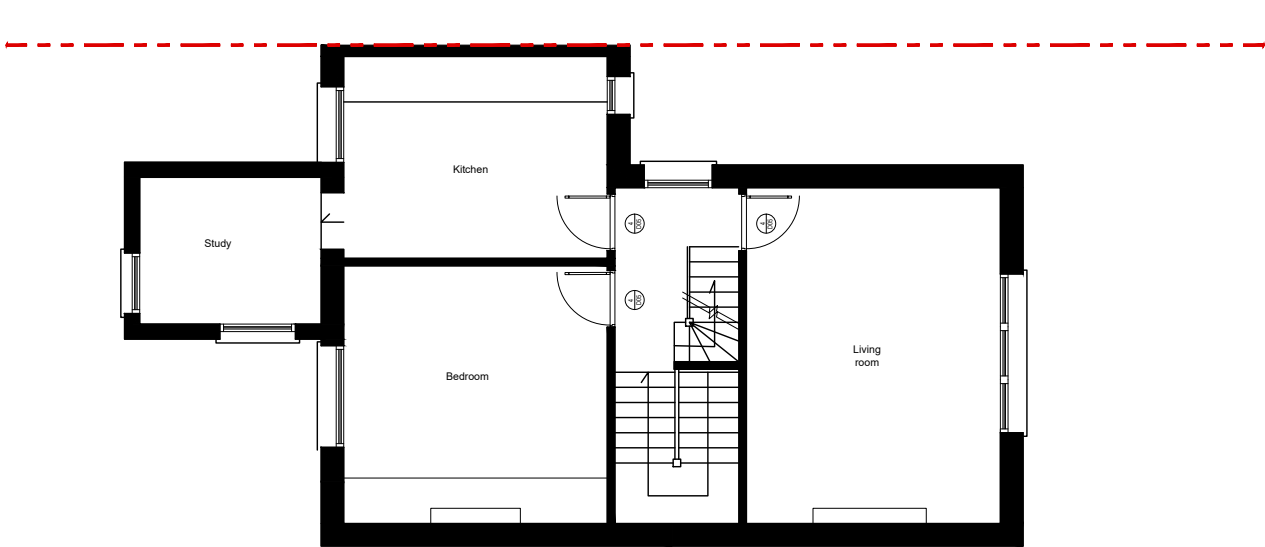


Existing First Floor

Existing Mansard Plan

 

NOTE:
THIS DRAWING IS THE PROPERTY OF JLB DESIGN ASSOCIATES AND NO INFORMATION
CONTAINED HEREON SHALL BE COPIED IN WHOLE OR IN PART, OR PASSED TO ANY OTHER
PARTY WITHOUT WRITTEN CONSENT. COPYRIGHT IS RESERVED.

NOTES

 

PROJECT TITLE:
29 Alexandra Gardens, London N103RN

DRAWING TITLE:
Existing First Floor & Mansard Plan

CLIENT:
Alan Reilly


DRAWN: IK	STATUS: PA	SCALE: 1:100	DATE: Dec 2022
CHECKED: JB		A3	
ISSUED BY: IK			

JOB AND DRAWING N^o:
REVISION: B


JLB/242/EX 01/B



J.L.B Design Associates Ltd
Unit E3U, Ringway, Bounds Green Industrial Estate, London N11 2UD
T: +44 (0)20 20 8368 6699 M: +44 (0)79 58789129
email: jlbdesignasso@yahoo.co.uk

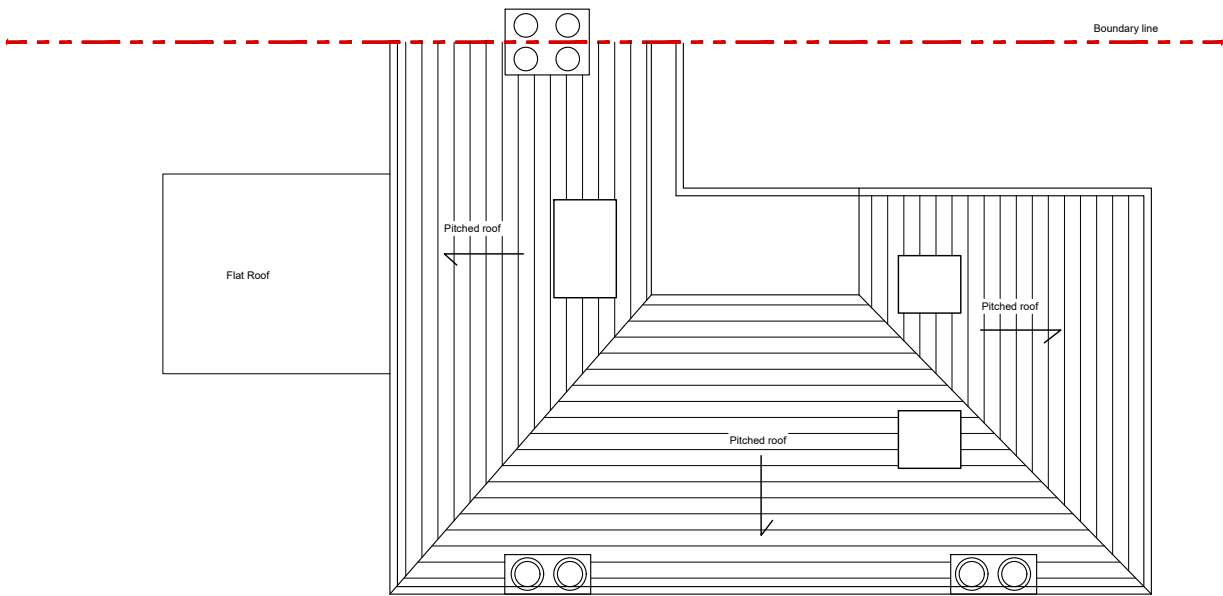


Existing Roof Plan

 

NOTE:
THIS DRAWING IS THE PROPERTY OF JLB DESIGN ASSOCIATES AND NO INFORMATION
CONTAINED HEREON SHALL BE COPIED IN WHOLE OR IN PART, OR PASSED TO ANY OTHER
PARTY WITHOUT WRITTEN CONSENT. COPYRIGHT IS RESERVED.

NOTES

 

PROJECT TITLE:
29 Alexandra Gardens, London N103RN

DRAWING TITLE:
Existing Roof Plan

CLIENT:
Alan Reilly



DRAWN: IK	STATUS: PA	SCALE: 1:100	DATE: Dec 2022
CHECKED: JB		A3	
ISSUED BY: IK			

JOB AND DRAWING N^o:
REVISION: B

JLB/242/EX 02/B



J.L.B Design Associates Ltd
Unit E3U, Ringway, Bounds Green Industrial Estate, London N11 2UD
T: +44 (0)20 20 8368 6699 M: +44 (0)79 58789129
email: jlbdesignasso@yahoo.co.uk

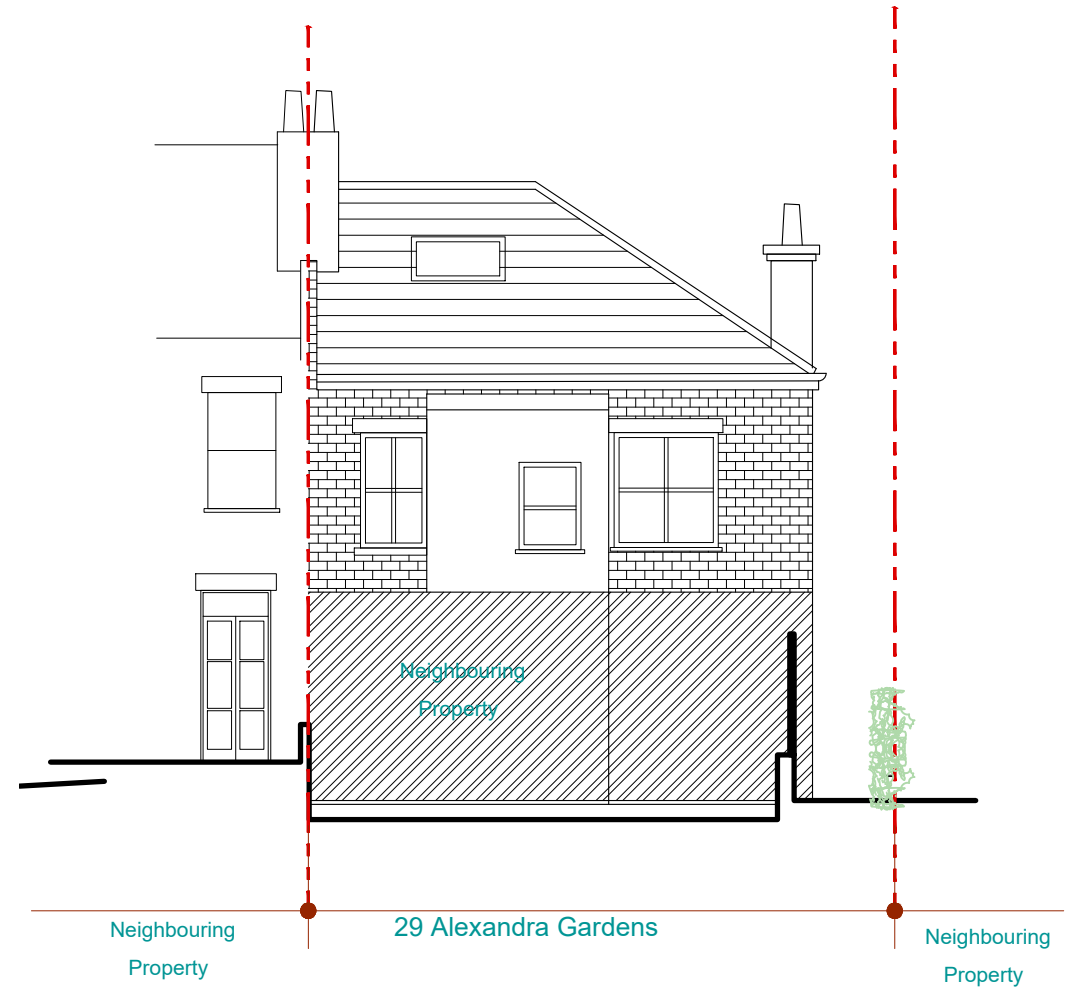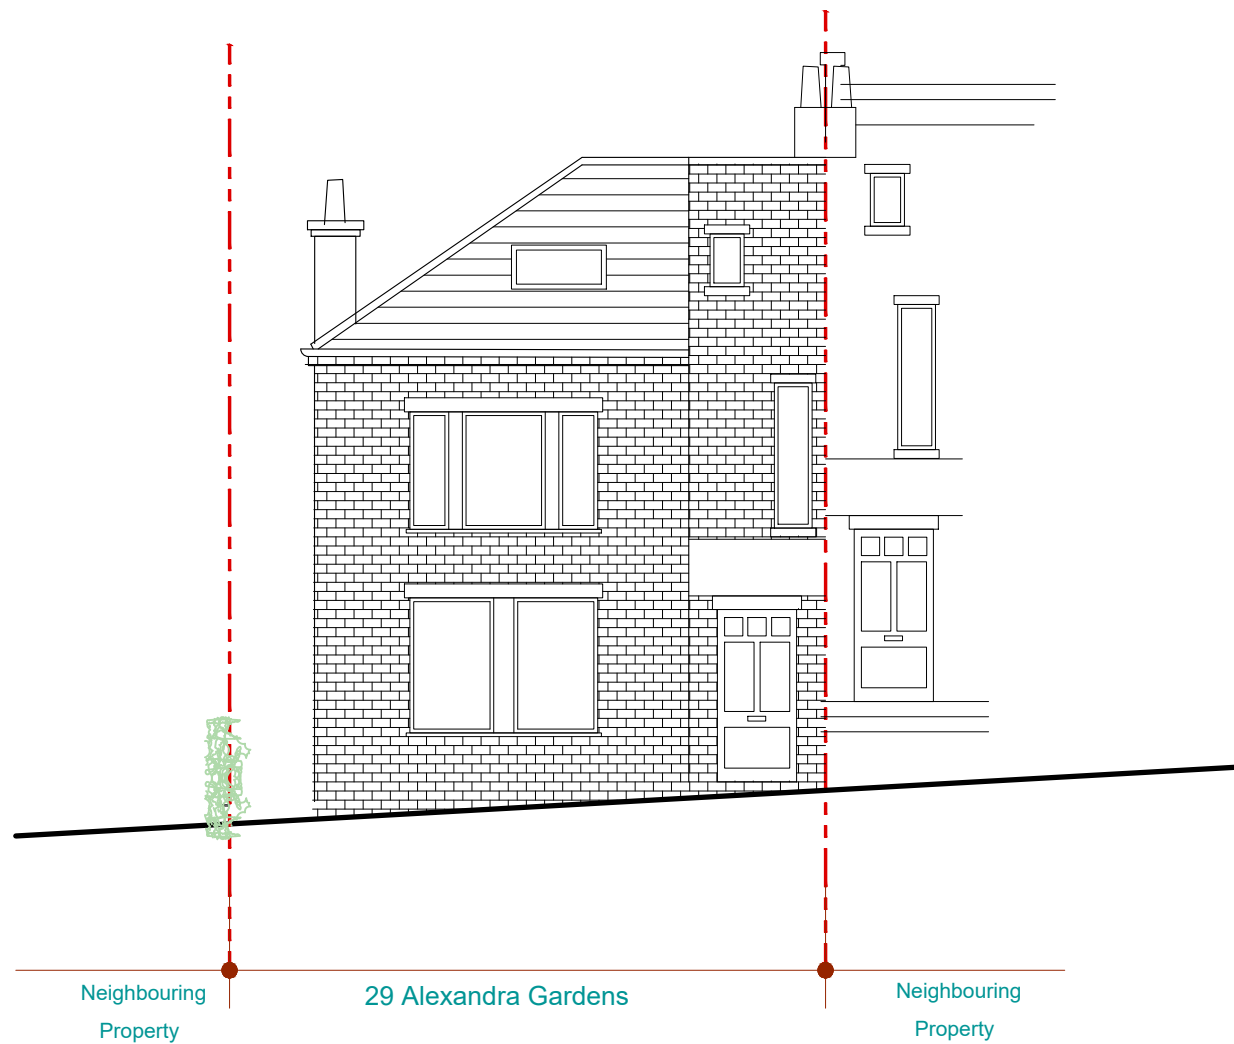


Existing Front Elevation

Scale 1:100 0 1 2.5 5 10m

NOTE:
THIS DRAWING IS THE PROPERTY OF JLB DESIGN ASSOCIATES AND NO INFORMATION
CONTAINED HEREON SHALL BE COPIED IN WHOLE OR IN PART, OR PASSED TO ANY OTHER
PARTY WITHOUT WRITTEN CONSENT. COPYRIGHT IS RESERVED.

NOTES

 

PROJECT TITLE:

29 Alexandra Gardens, London N103RN

DRAWING TITLE:

Existing Front & Rear Elevations

CLIENT:

Alan Reilly

DRAWN: IK

CHECKED: JB

ISSUED BY: IK

STATUS:

PA

SCALE:

1:100

A3

DATE:

Dec 2022

JOB AND DRAWING N°:


JLB/242/EX 03 / B

REVISION: B




J.L.B Design Associates Ltd

Unit E3U, Ringway, Bounds Green Industrial Estate, London N11 2UD
T: +44 (0)20 20 8368 6699 M: +44 (0)79 58789129
email: jlbdesignasso@yahoo.co.uk

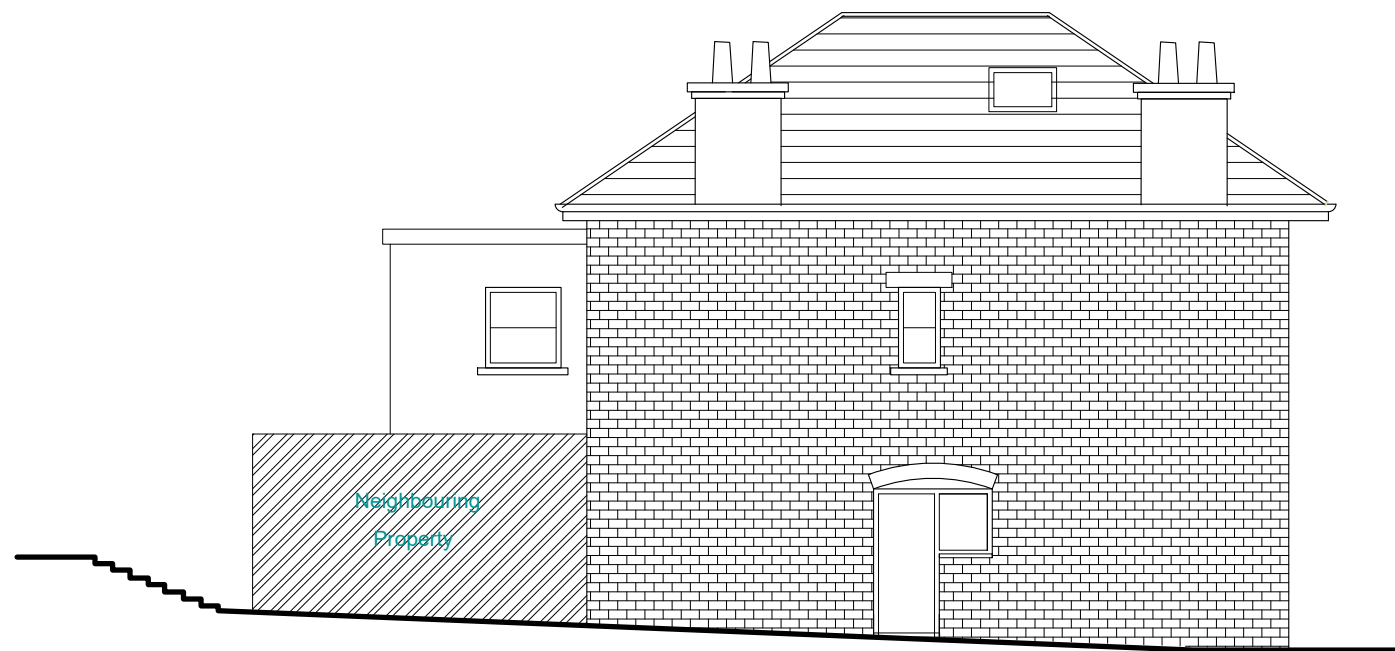


Existing Side Elevation

 

NOTE:
THIS DRAWING IS THE PROPERTY OF JLB DESIGN ASSOCIATES AND NO INFORMATION
CONTAINED HEREON SHALL BE COPIED IN WHOLE OR IN PART, OR PASSED TO ANY OTHER
PARTY WITHOUT WRITTEN CONSENT. COPYRIGHT IS RESERVED.

NOTES

 

PROJECT TITLE:
29 Alexandra Gardens, London N103RN

DRAWING TITLE:
Existing Side Elevations

CLIENT:
Alan Reilly


DRAWN: IK	STATUS: PA	SCALE: 1:100	DATE: Dec 2022
CHECKED: JB		A3	
ISSUED BY: IK			

JOB AND DRAWING N^o:
REVISION: B



JLB/242/EX 04 / B



J.L.B Design Associates Ltd
Unit E3U, Ringway, Bounds Green Industrial Estate, London N11 2UD
T: +44 (0)20 20 8368 6699 M: +44 (0)79 58789129
email: jlbdesignasso@yahoo.co.uk

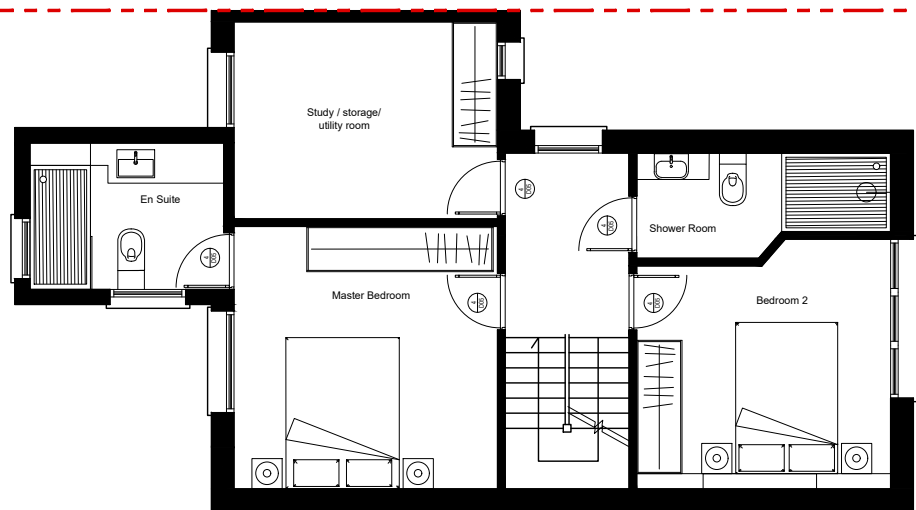


Proposed First Floor Plan

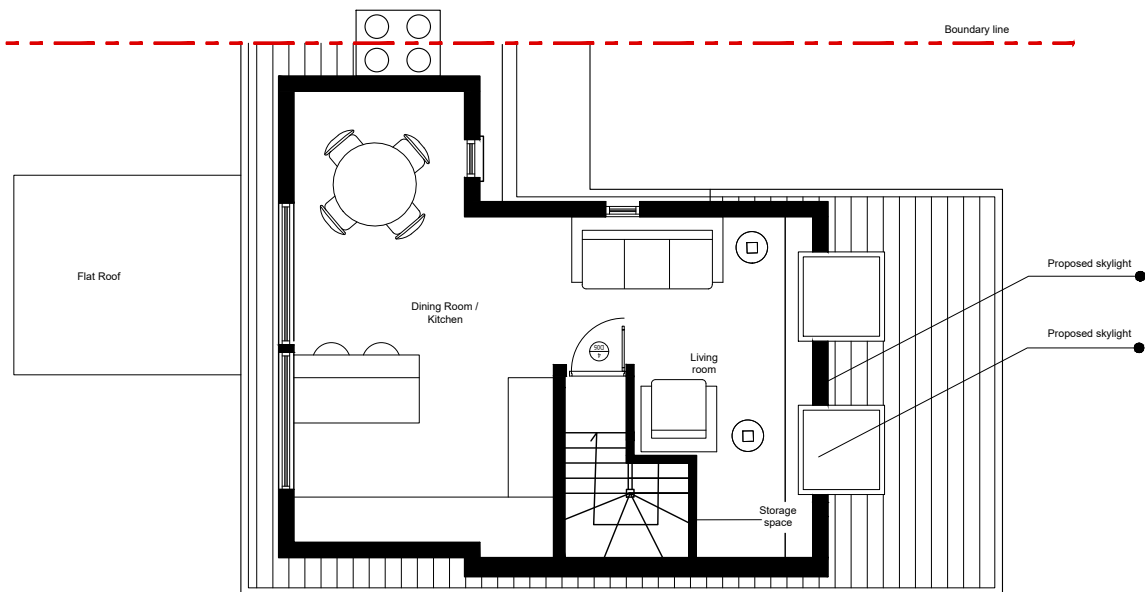 

Proposed Mansard Floor Plan

NOTE:
THIS DRAWING IS THE PROPERTY OF JLB DESIGN ASSOCIATES AND NO INFORMATION CONTAINED HEREON SHALL BE COPIED IN WHOLE OR IN PART, OR PASSED TO ANY OTHER PARTY WITHOUT WRITTEN CONSENT. COPYRIGHT IS RESERVED.

NOTES

 

PROJECT TITLE:
29 Alexandra Gardens, London N103RN

DRAWING TITLE:
Proposed First and mansard Floor PPlan

CLIENT:
Alan Reilly


DRAWN: IK	STATUS: PA	SCALE: 1:100	DATE: Dec 2022
CHECKED: JB		A3	
ISSUED BY: IK			

JOB AND DRAWING N^o:
JLB/242/PR 05/ B


REVISION: B



J.L.B Design Associates Ltd
Unit E3U, Ringway, Bounds Green Industrial Estate, London N11 2UD
T: +44 (0)20 20 8368 6699 M: +44 (0)79 58789129
email: jlbdesignasso@yahoo.co.uk

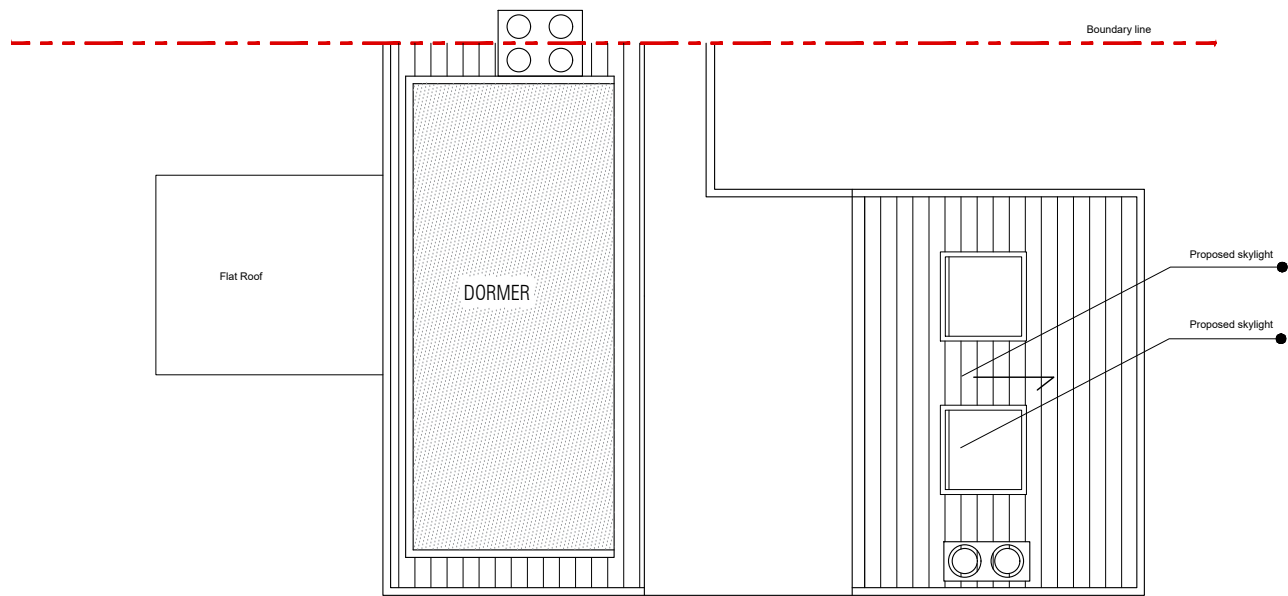


Proposed Roof Plan

 

NOTE:
THIS DRAWING IS THE PROPERTY OF JLB DESIGN ASSOCIATES AND NO INFORMATION
CONTAINED HEREON SHALL BE COPIED IN WHOLE OR IN PART, OR PASSED TO ANY OTHER
PARTY WITHOUT WRITTEN CONSENT. COPYRIGHT IS RESERVED.

NOTES

 

PROJECT TITLE:
29 Alexandra Gardens, London N103RN

DRAWING TITLE:
Proposed Roof PLan

CLIENT:
Alan Reilly


DRAWN: IK	STATUS: PA	SCALE: 1:100	DATE: Dec 2022
CHECKED: JB		A3	
ISSUED BY: IK			

JOB AND DRAWING N^o:
REVISION: B


JLB/242/PR 06/ B




J.L.B Design Associates Ltd
Unit E3U, Ringway, Bounds Green Industrial Estate, London N11 2UD
T: +44 (0)20 20 8368 6699 M: +44 (0)79 58789129
email: jlbdesignasso@yahoo.co.uk

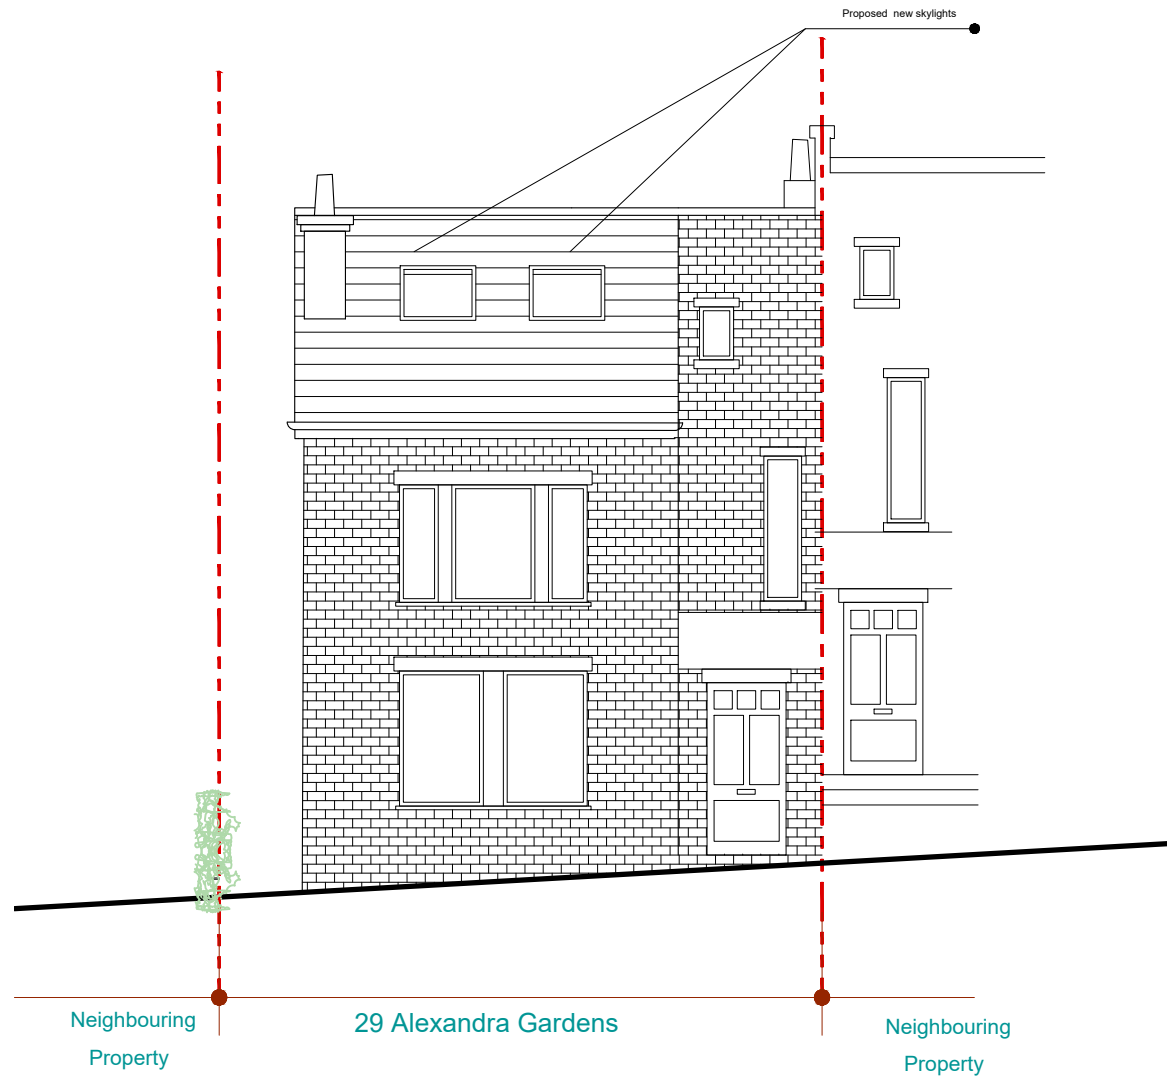

Proposed Front Elevation

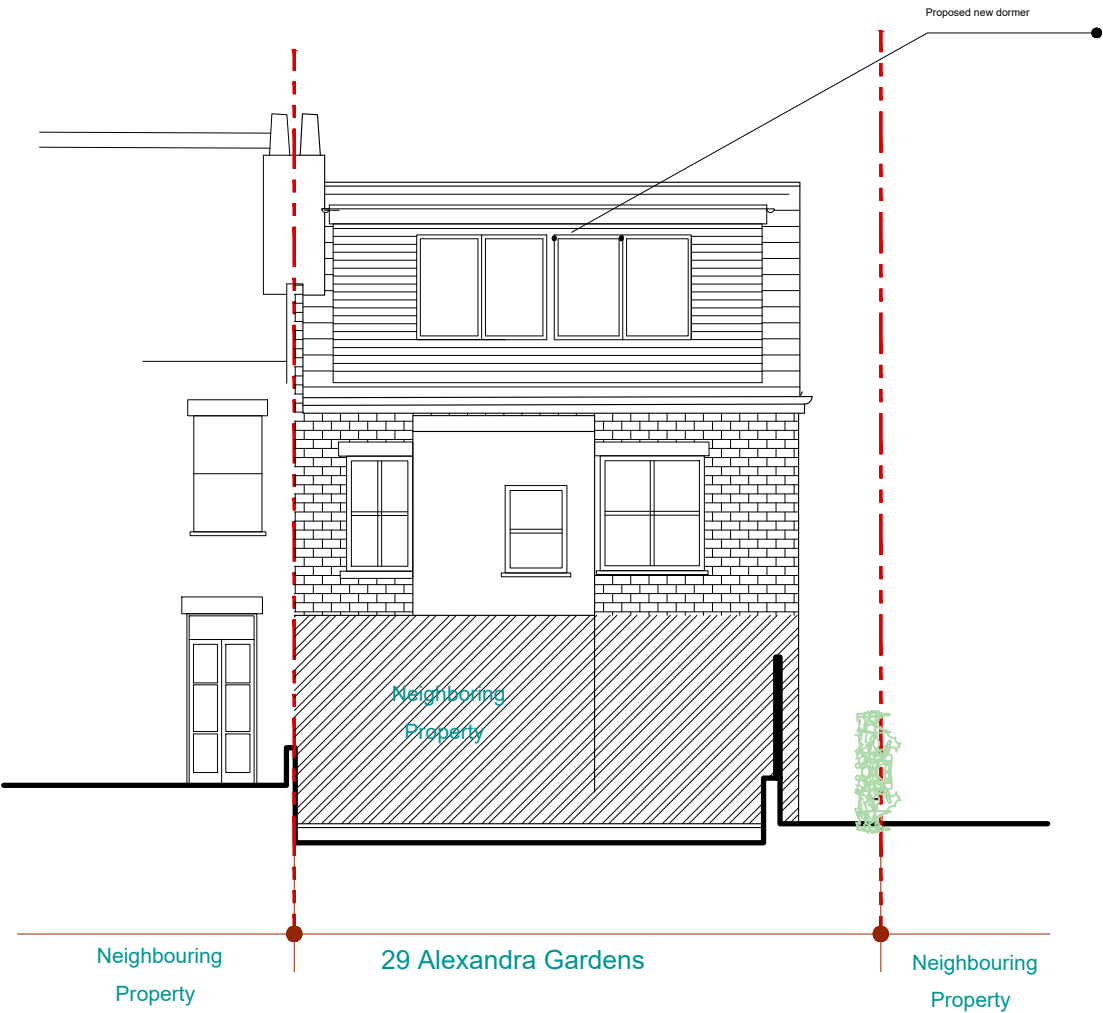


Proposed Rear Elevation

 

NOTE:
THIS DRAWING IS THE PROPERTY OF JLB DESIGN ASSOCIATES AND NO INFORMATION
CONTAINED HEREON SHALL BE COPIED IN WHOLE OR IN PART, OR PASSED TO ANY OTHER
PARTY WITHOUT WRITTEN CONSENT. COPYRIGHT IS RESERVED.

NOTES

 

PROJECT TITLE:
29 Alexandra Gardens, London N103RN

DRAWING TITLE:
Proposed Front and Rear Elevation

CLIENT:
Alan Reilly

DRAWN: IK
CHECKED: JB
ISSUED BY: IK

STATUS:
PA

SCALE:
1:100
A3

DATE:
Dec 2022

JOB AND DRAWING N°:
REVISION: B


JLB/242/PR 07/B



J.L.B Design Associates Ltd
Unit E3U, Ringway, Bounds Green Industrial Estate, London N11 2UD
T: +44 (0)20 20 8368 6699 M: +44 (0)79 58789129
email: jlbdesignasso@yahoo.co.uk




Proposed Side Elevation

 

NOTE:
THIS DRAWING IS THE PROPERTY OF JLB DESIGN ASSOCIATES AND NO INFORMATION
CONTAINED HEREON SHALL BE COPIED IN WHOLE OR IN PART, OR PASSED TO ANY OTHER
PARTY WITHOUT WRITTEN CONSENT. COPYRIGHT IS RESERVED.

NOTES

 

PROJECT TITLE:
29 Alexandra Gardens, London N103RN

DRAWING TITLE:
Proposed Side Elevation

CLIENT:
Alan Reilly

DRAWN: IK	STATUS: PA	SCALE: 1:100	DATE: Dec 2022
CHECKED: JB		A3	
ISSUED BY: IK			

JOB AND DRAWING N^o:
REVISION: B

JLB/242/PR 08/ B



J.L.B Design Associates Ltd
Unit E3U, Ringway, Bounds Green Industrial Estate, London N11 2UD
T: +44 (0)20 20 8368 6699 M: +44 (0)79 58789129
email: jlbdesignasso@yahoo.co.uk