


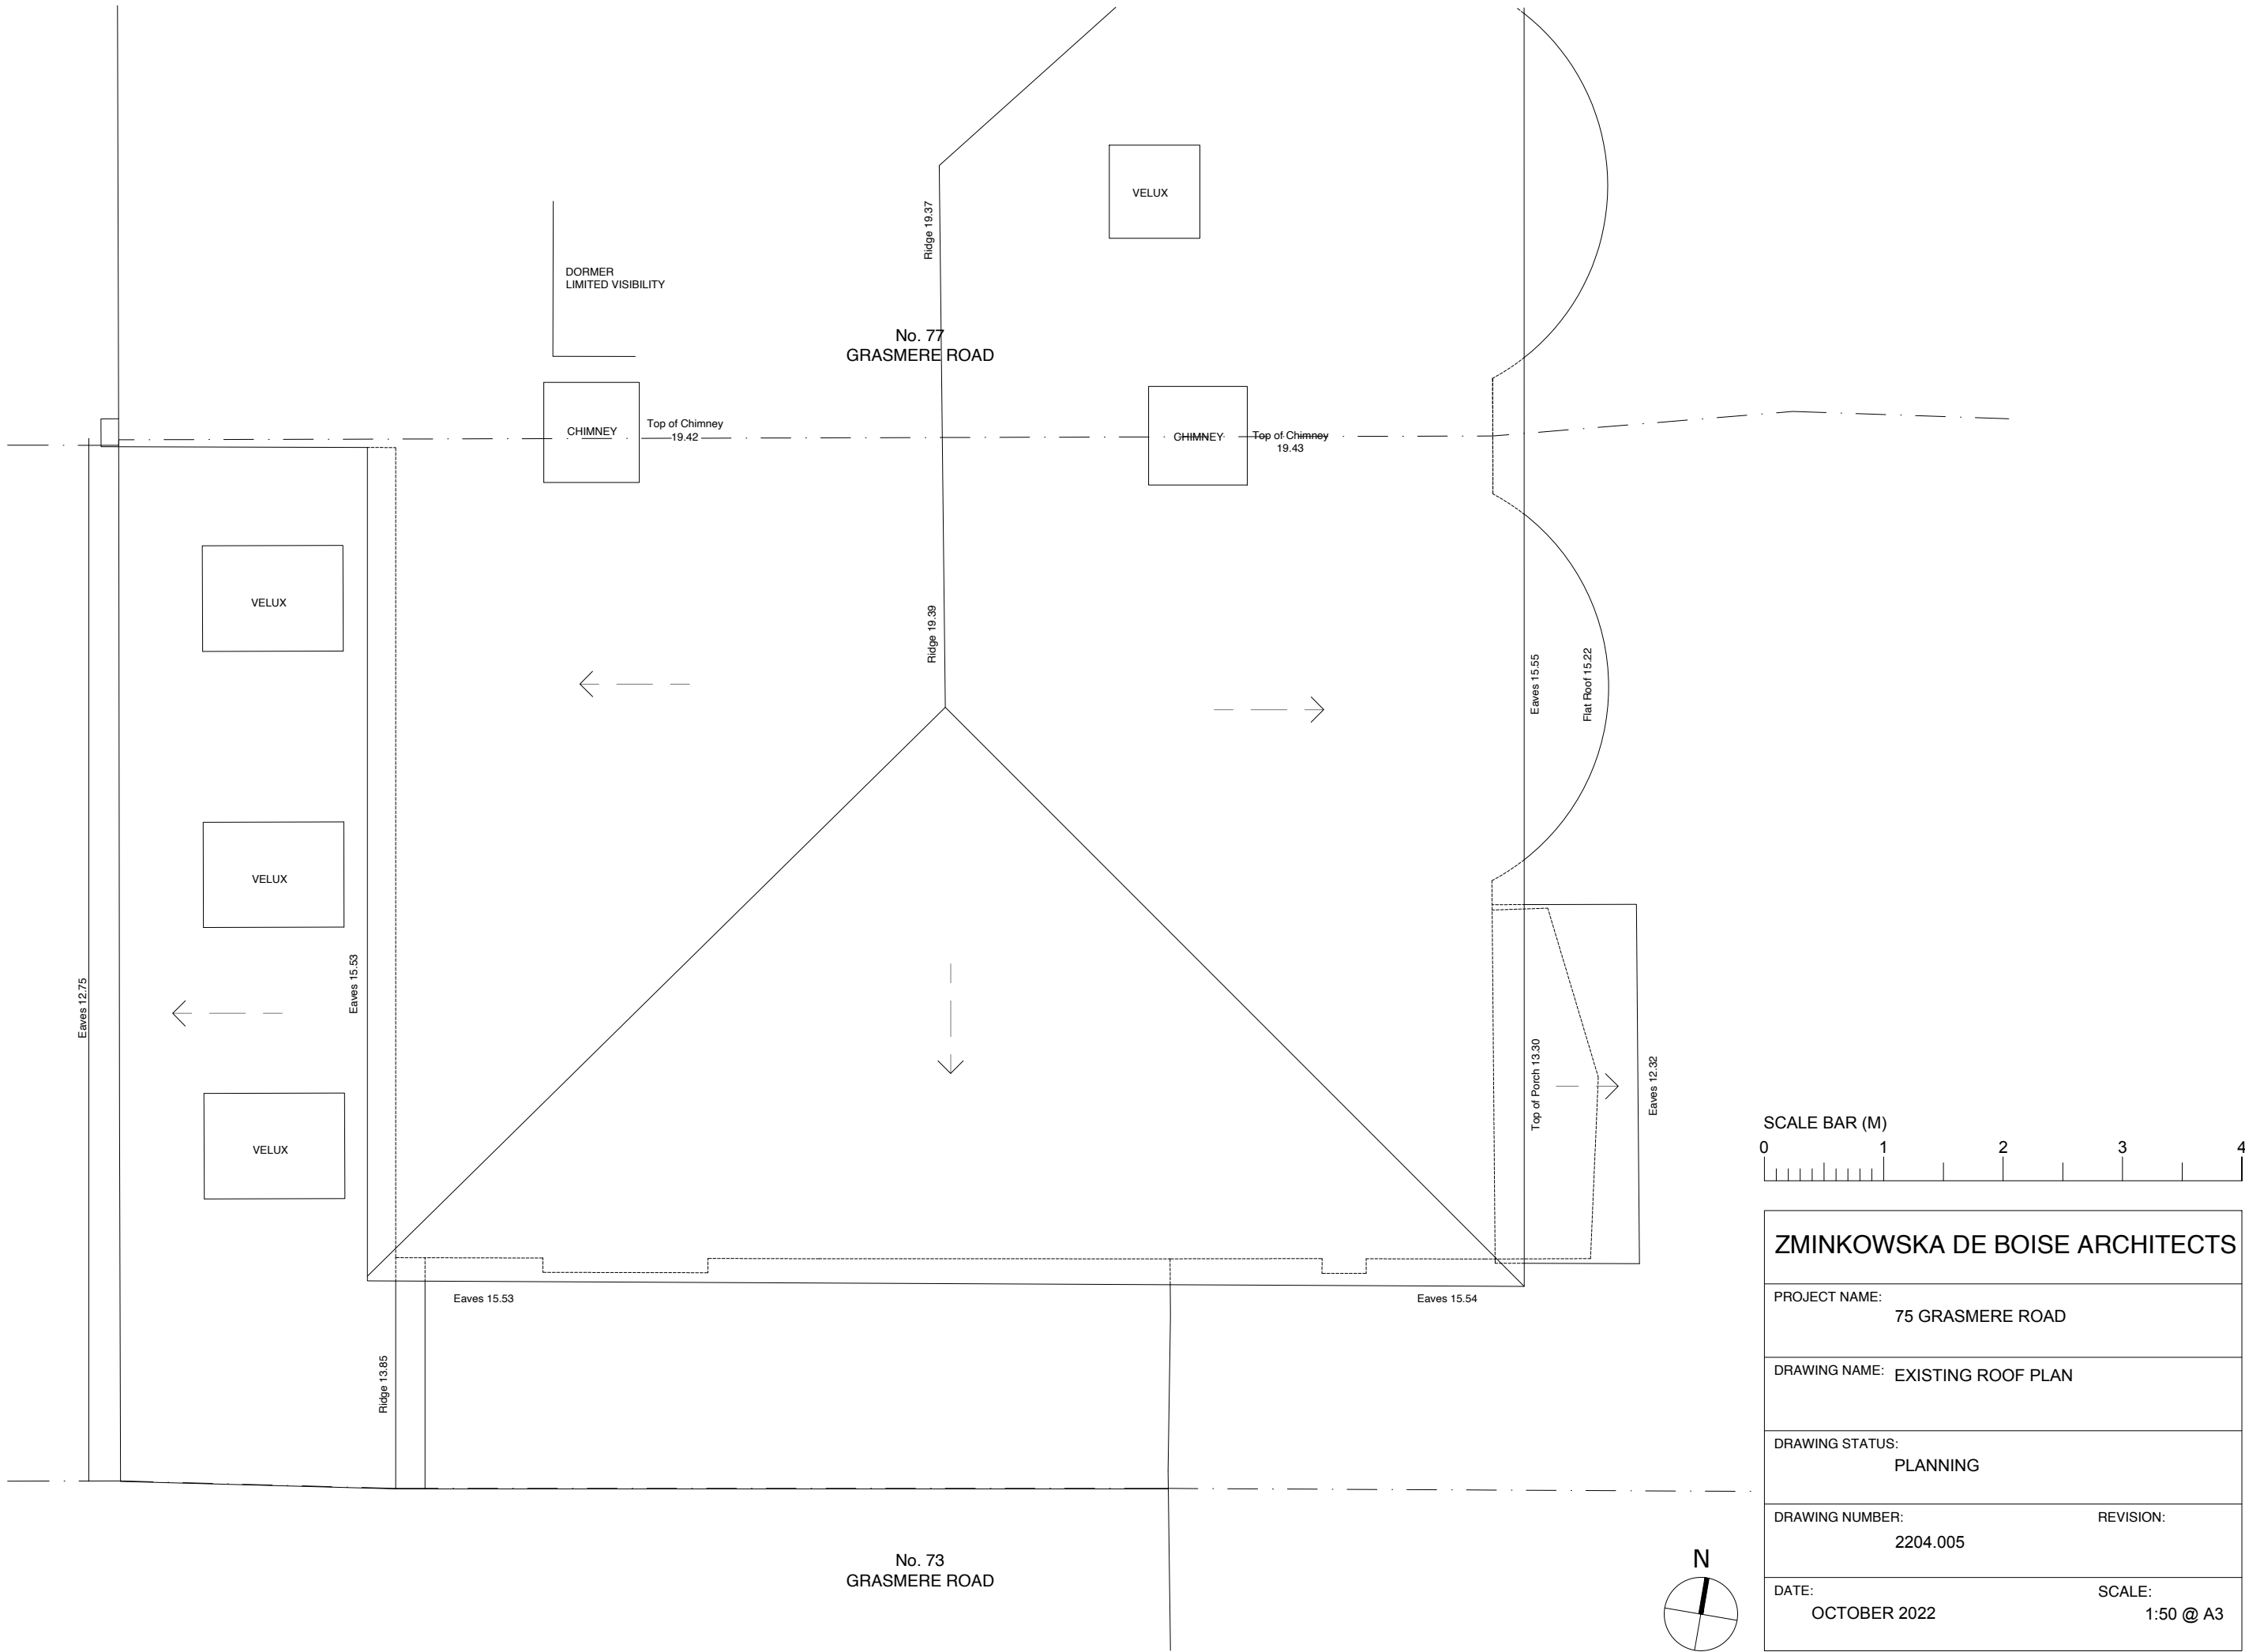

ZMINKOWSKA DE BOISE ARCHITECTS

PROJECT NAME:  
75 GRASMERE ROAD

DRAWING NAME: EXISTING ROOF PLAN

DRAWING STATUS:  
PLANNING

DRAWING NUMBER:  
2204.005

REVISION:

DATE:  
OCTOBER 2022

SCALE:  
1:50 @ A3