


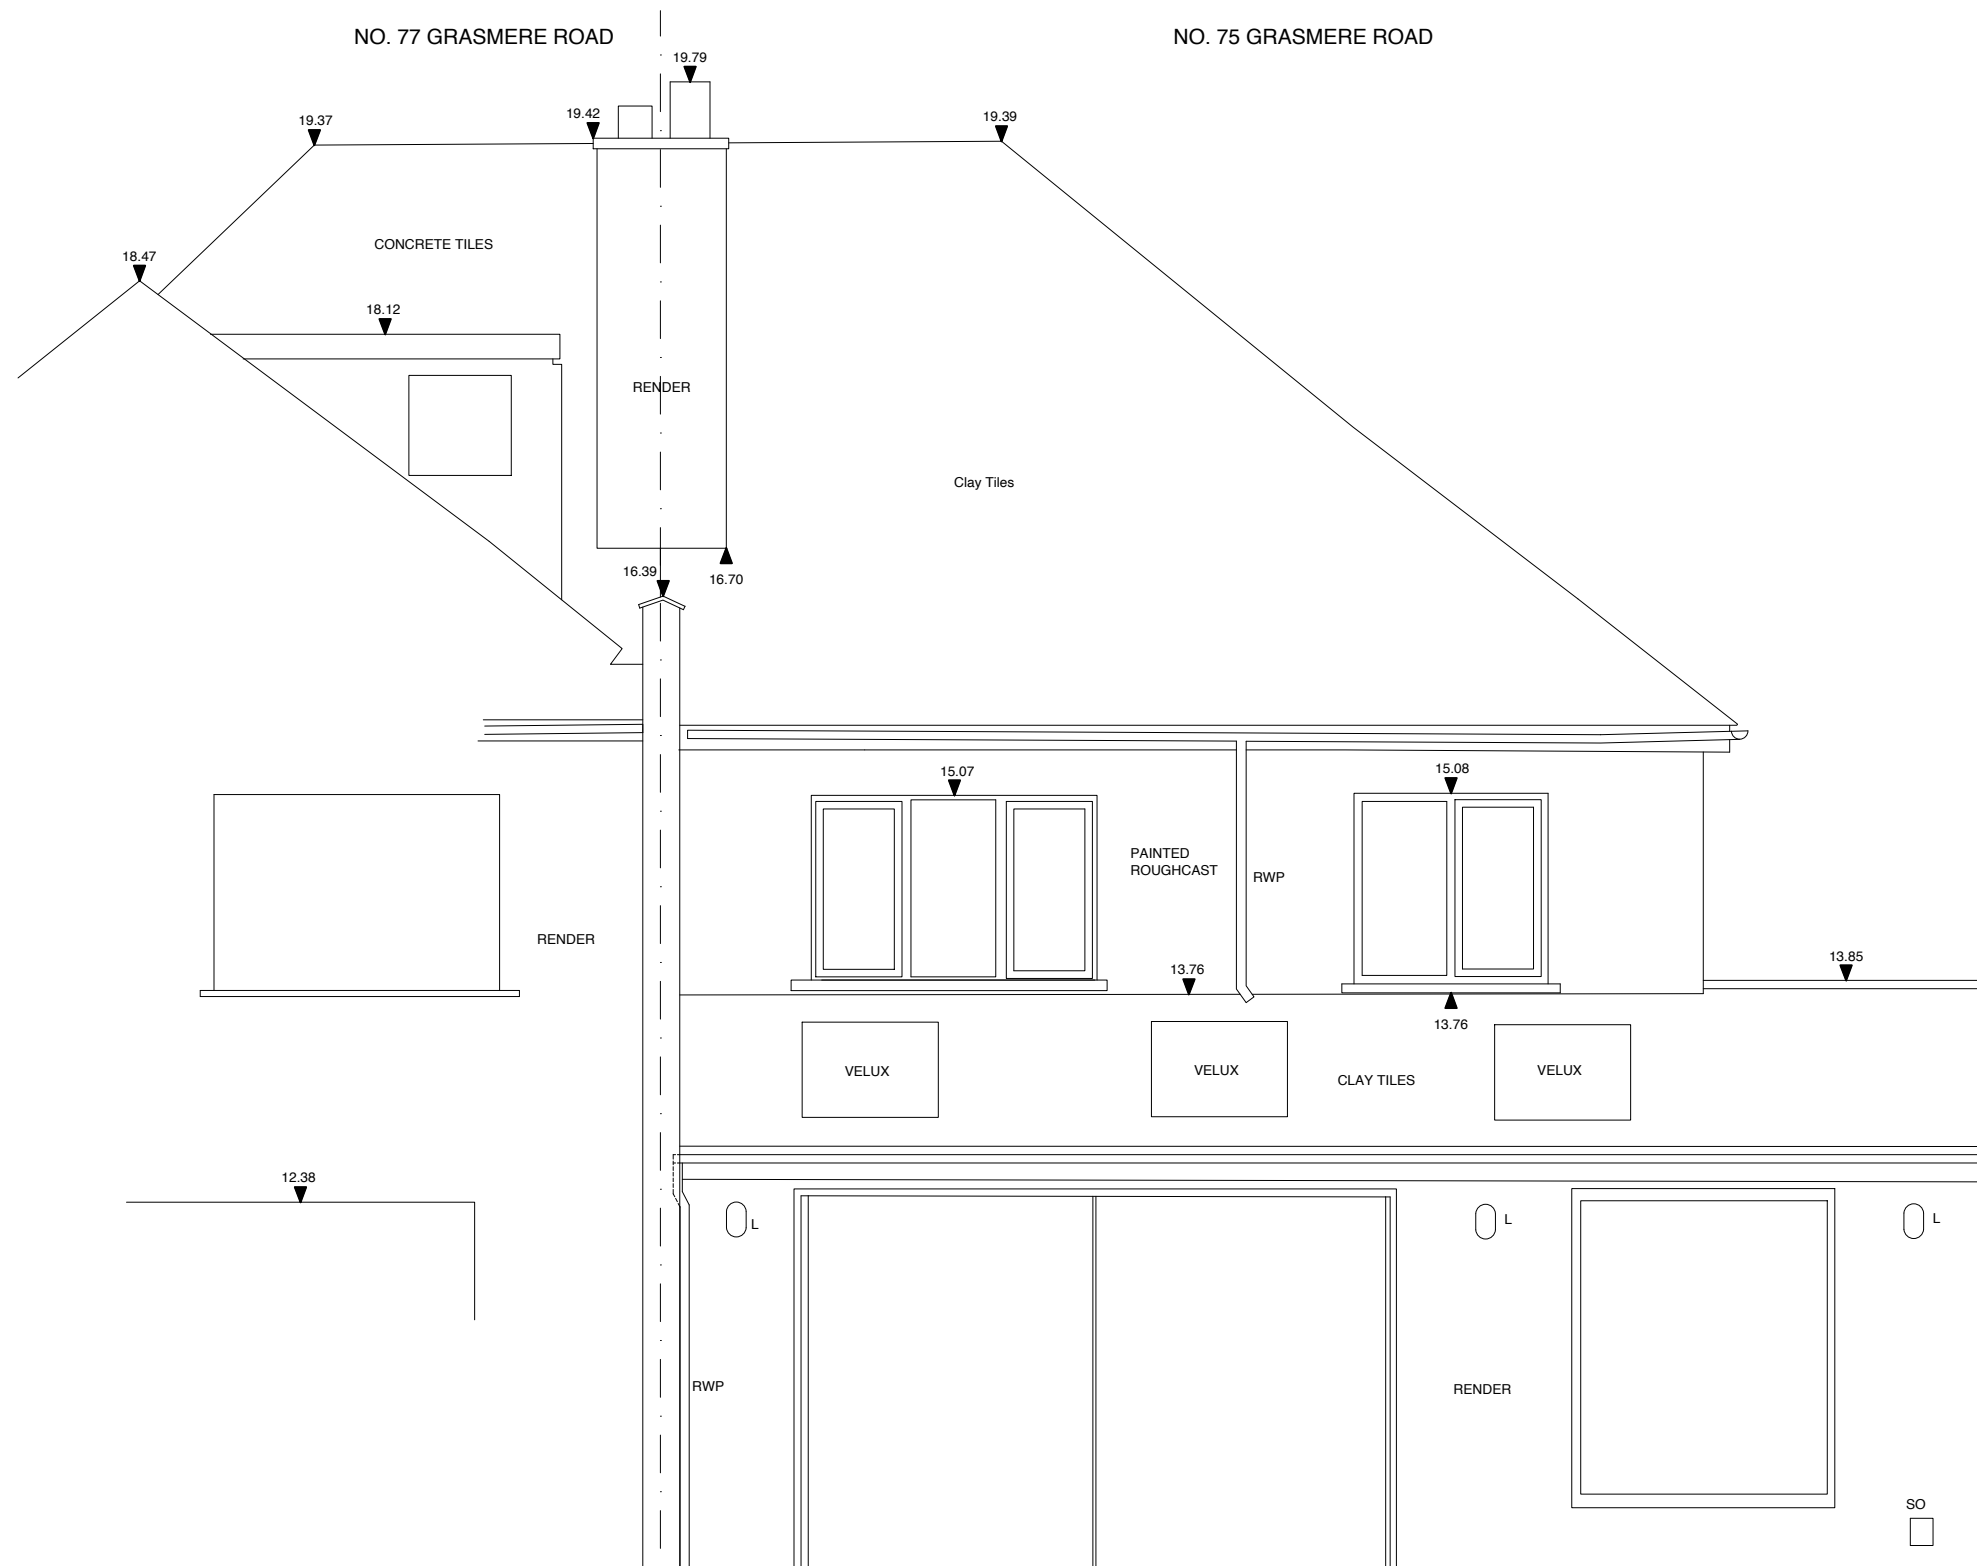

ZMINKOWSKA DE BOISE ARCHITECTS	
PROJECT NAME: 75 GRASMERE ROAD	
DRAWING NAME: EXISTING REAR ELEVATION	
DRAWING STATUS: PLANNING	
DRAWING NUMBER: 2204.008	REVISION:
DATE: OCTOBER 2022	SCALE: 1:50 @ A3