



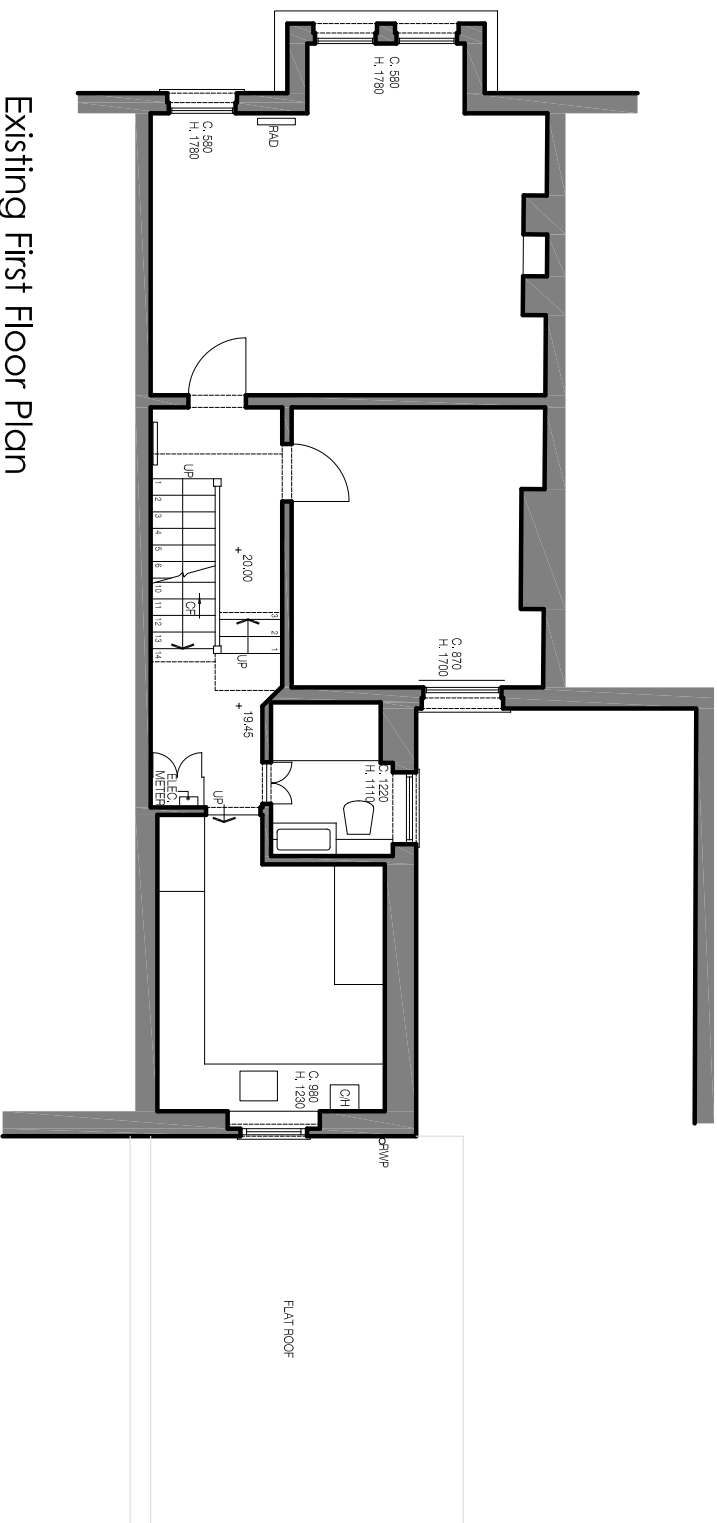


Existing First Floor Plan

SCALE 1:100 @ A3

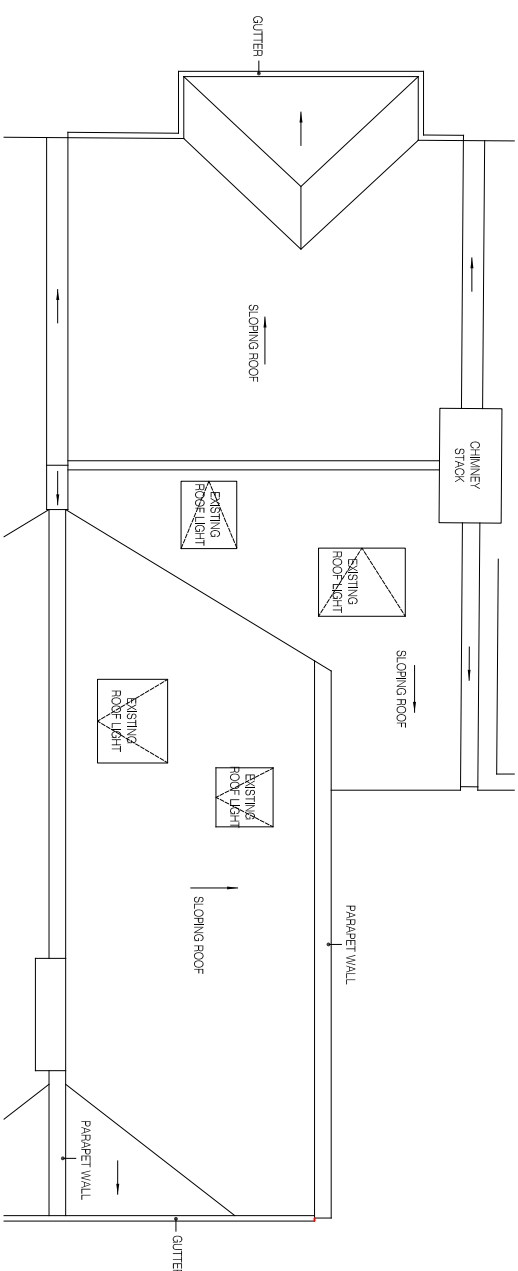

Existing Roof Plan

SCALE 1:100 @ A3

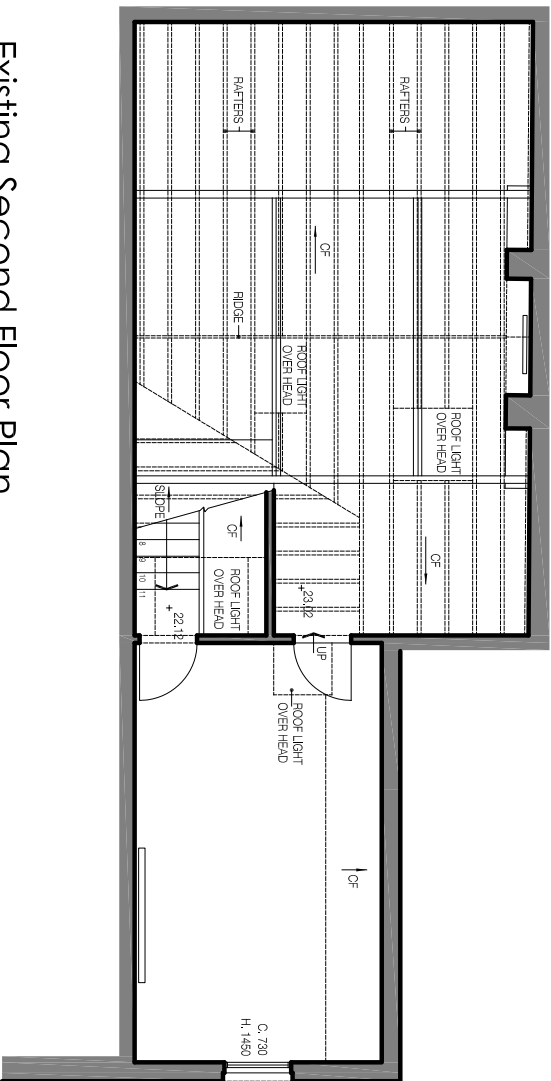

Existing Second Floor Plan

SCALE 1:100 @ A3



Existing Ground Floor Plan

SCALE 1:100 @ A3

Lucia Pflucker Architecture Ltd		PLEASE NOTE:			
Address: 66A Rathcove Gardens London N8 N8B		1. ALL DIMENSIONS TO BE CHECKED ON SITE BEFORE FABRICATION. DO NOT SCALE THIS DRAWING. BUT USE ONLY FIGURED DIMENSIONS. ANY ERRORS OR OMISSIONS ARE TO BE REPORTED TO THE ARCHITECT IMMEDIATELY.			
Office: +44 (0) 7919208639 Mobi: moli@luciapflucker.com		2. THIS DRAWING IS TO BE READ IN CONJUNCTION WITH ALL THE RELEVANT CONSULTANTS AND/OR SPECIALISTS' DRAWINGS, DOCUMENTS AND ANY DISCREPANCIES OR VARIATIONS ARE TO BE NOTIFIED TO THE ARCHITECT BEFORE WORK COMMENCES.			
Website: www.luciapflucker.com		3. ALL DRAWINGS AND DESIGNS ARE COVERED BY DESIGN RIGHT INTELLECTUAL PROPERTY, AND MAY NOT BE DISTRIBUTED, COPIED OR ISSUED WITHOUT WRITTEN PERMISSION OF LUCIA PFLUCKER ARCHITECTURE.			
		4. ALL DESIGN CONCEPTS ARE THE SOLE PROPERTY OF LUCIA PFLUCKER ARCHITECTURE AND NO ADAPTATIONS, REPRODUCTIONS OR COPIES MAY BE MADE WITHOUT WRITTEN PERMISSION OF LUCIA PFLUCKER ARCHITECTURE.			
		5. THESE DRAWINGS ARE SUBJECT TO ANY VARIATION REQUIRED OF RECOMMENDATION BY ANY STATUTORY AUTHORITY OR FOR THE BETTER CARRYING OUT OF THE WORKS.			
		6. SAMPLES TO BE PROVIDED BY CONTRACTOR FOR THE ARCHITECT/CLIENT APPROVAL. ALL FINISHES TO ARCHITECT/CLIENT SATISFACTION.			
		REVISIONS:			
		No	DATE	DESCRIPTION	BY
		00	04.11.2022	FOR INFORMATION	LP
		00	08.12.2022	FOR INFORMATION	LP
Title					
Existing Plans					
Project					
Flat B, 83 Coleridge Road, London N8 8EG					
Client					
PRIVATE CLIENT					
		Scale	Dwg. No.		Rev.
		1 / 100			
		Date			
		28/10/22	EX-01		01
		Drawn	Project Number		
		LP	0071		
		Checked			
		LP			