



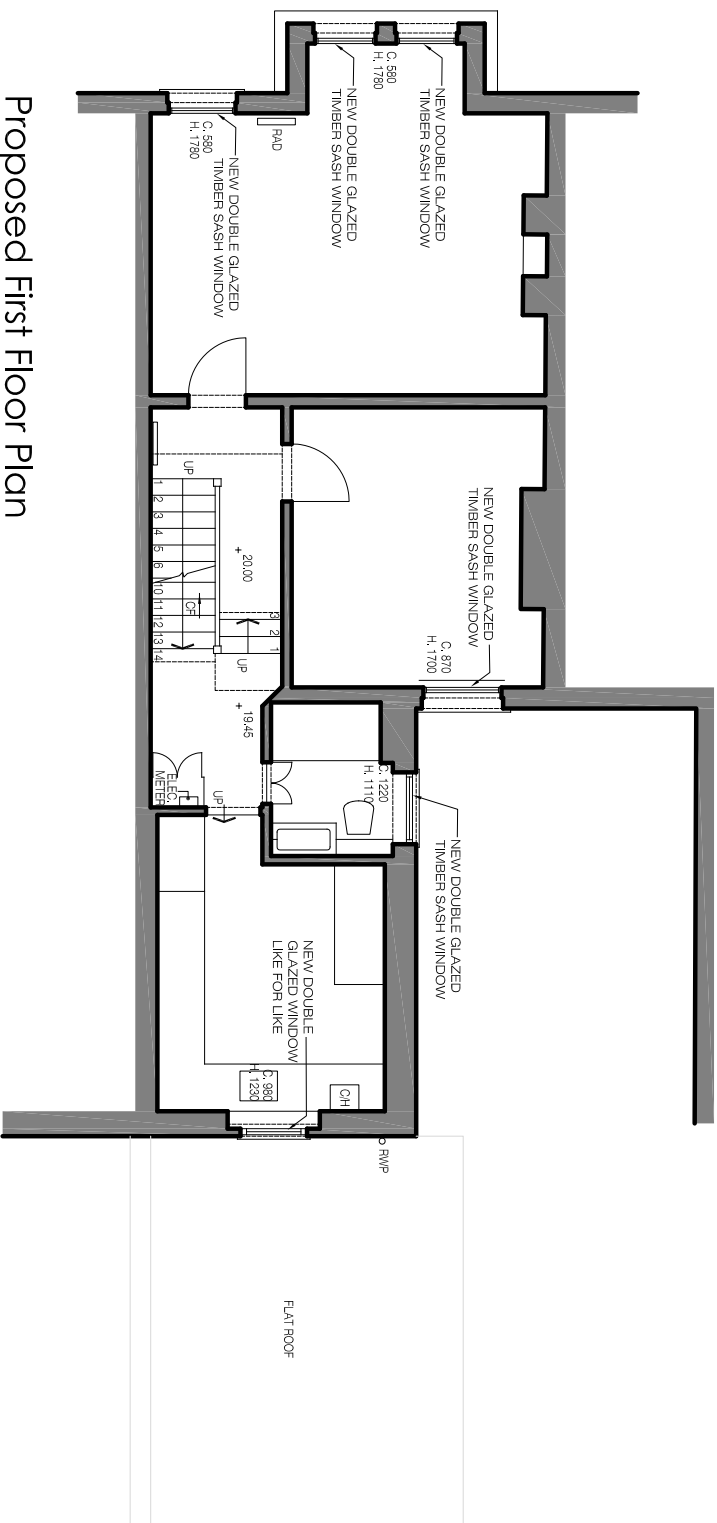


## Proposed First Floor Plan

SCALE 1:100 @ A3

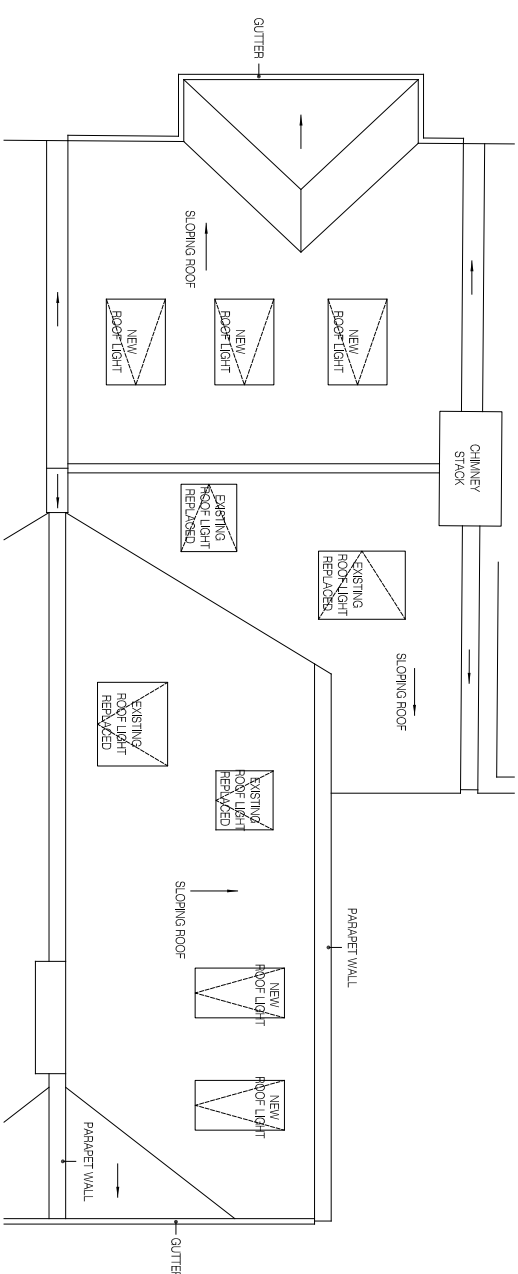

### Proposed Roof Plan

SCALE 1:100 @ A3

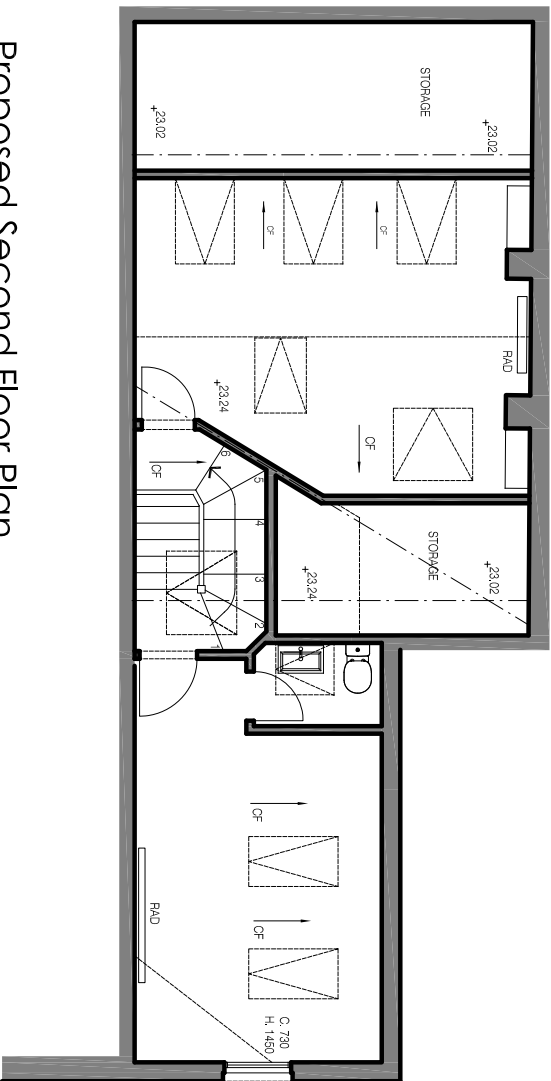

## Proposed Second Floor Plan

SCALE 1:100 @ A3



## Proposed Ground Floor Plan

SCALE 1:100 @ A3

|                                                               |  |   |                |                 |      |
|---------------------------------------------------------------|--|---|----------------|-----------------|------|
| Lucia Pflucker Architecture Ltd                               |  | PLEASE NOTE:   |                |                 |      |
| Address:<br><br>66A Rathcove Gardens<br>London N8 9NB         |  | 1. ALL DIMENSIONS TO BE CHECKED ON SITE BEFORE FABRICATION. DO NOT SCALE THIS DRAWING. BUT USE ONLY FIGURED DIMENSIONS. ANY ERRORS OR OMISSIONS ARE TO BE REPORTED TO THE ARCHITECT IMMEDIATELY.                     |                |                 |      |
| Office:<br>+44 (0) 7919208639<br>Mobi: 0011@luciapflucker.com |  | 2. THIS DRAWING IS TO BE READ IN CONJUNCTION WITH ALL THE RELEVANT CONSULTANTS AND/OR SPECIALISTS' DRAWINGS/DOCUMENTS AND ANY DISCREPANCIES OR VARIATIONS ARE TO BE NOTIFIED TO THE ARCHITECT BEFORE WORK COMMENCES. |                |                 |      |
| Website:<br><br>www.luciapflucker.com                         |  | 3. ALL DRAWINGS AND DESIGNS ARE COVERED BY DESIGN RIGHT INTELLECTUAL PROPERTY, AND MAY NOT BE DISTRIBUTED, COPIED OR ISSUED WITHOUT WRITTEN PERMISSION OF LUCIA PFLUCKER ARCHITECTURE.                               |                |                 |      |
|                                                               |  | 4. ALL DESIGN CONCEPTS ARE THE SOLE PROPERTY OF LUCIA PFLUCKER ARCHITECTURE AND NO ADAPTATIONS, REPRODUCTIONS OR COPIES MAY BE MADE WITHOUT WRITTEN PERMISSION OF LUCIA PFLUCKER ARCHITECTURE.                       |                |                 |      |
|                                                               |  | 5. THESE DRAWINGS ARE SUBJECT TO ANY VARIATION REQUIRED OF RECOMMENDATION BY ANY STATUTORY AUTHORITY, OR FOR THE BETTER CARRYING OUT OF THE WORKS.                                                                   |                |                 |      |
|                                                               |  | 6. SAMPLES TO BE PROVIDED BY CONTRACTOR FOR THE ARCHITECT/CLIENT APPROVAL. ALL FINISHES TO ARCHITECT/CLIENT SATISFACTION.                                                                                            |                |                 |      |
|                                                               |  | REVISONS:   |                |                 |      |
|                                                               |  | No   | DATE           | DESCRIPTION     | BY   |
|                                                               |  | 00   | 04.11.2022     | FOR INFORMATION | LP   |
|                                                               |  | 00   | 08.12.2022     | FOR INFORMATION | LP   |
| Title                                                         |  |   |                |                 |      |
| Proposed Plans                                                |  |   |                |                 |      |
| Project                                                       |  |   |                |                 |      |
| Flat B, 83 Coleridge Road, London N8 8EG                      |  |   |                |                 |      |
| Client                                                        |  |   |                |                 |      |
| PRIVATE CLIENT                                                |  |   |                |                 |      |
|                                                               |  | Scale   | Dwg. No.       |                 | Rev. |
|                                                               |  | 1 / 100   |                |                 |      |
|                                                               |  | Date   |                |                 |      |
|                                                               |  | 28/10/22   | AR-01          |                 | 01   |
|                                                               |  | Drawn   | Project Number |                 |      |
|                                                               |  | LP   | 0071           |                 |      |
| Checked                                                       |  |   |                |                 |      |
| LP                                                            |  |   |                |                 |      |