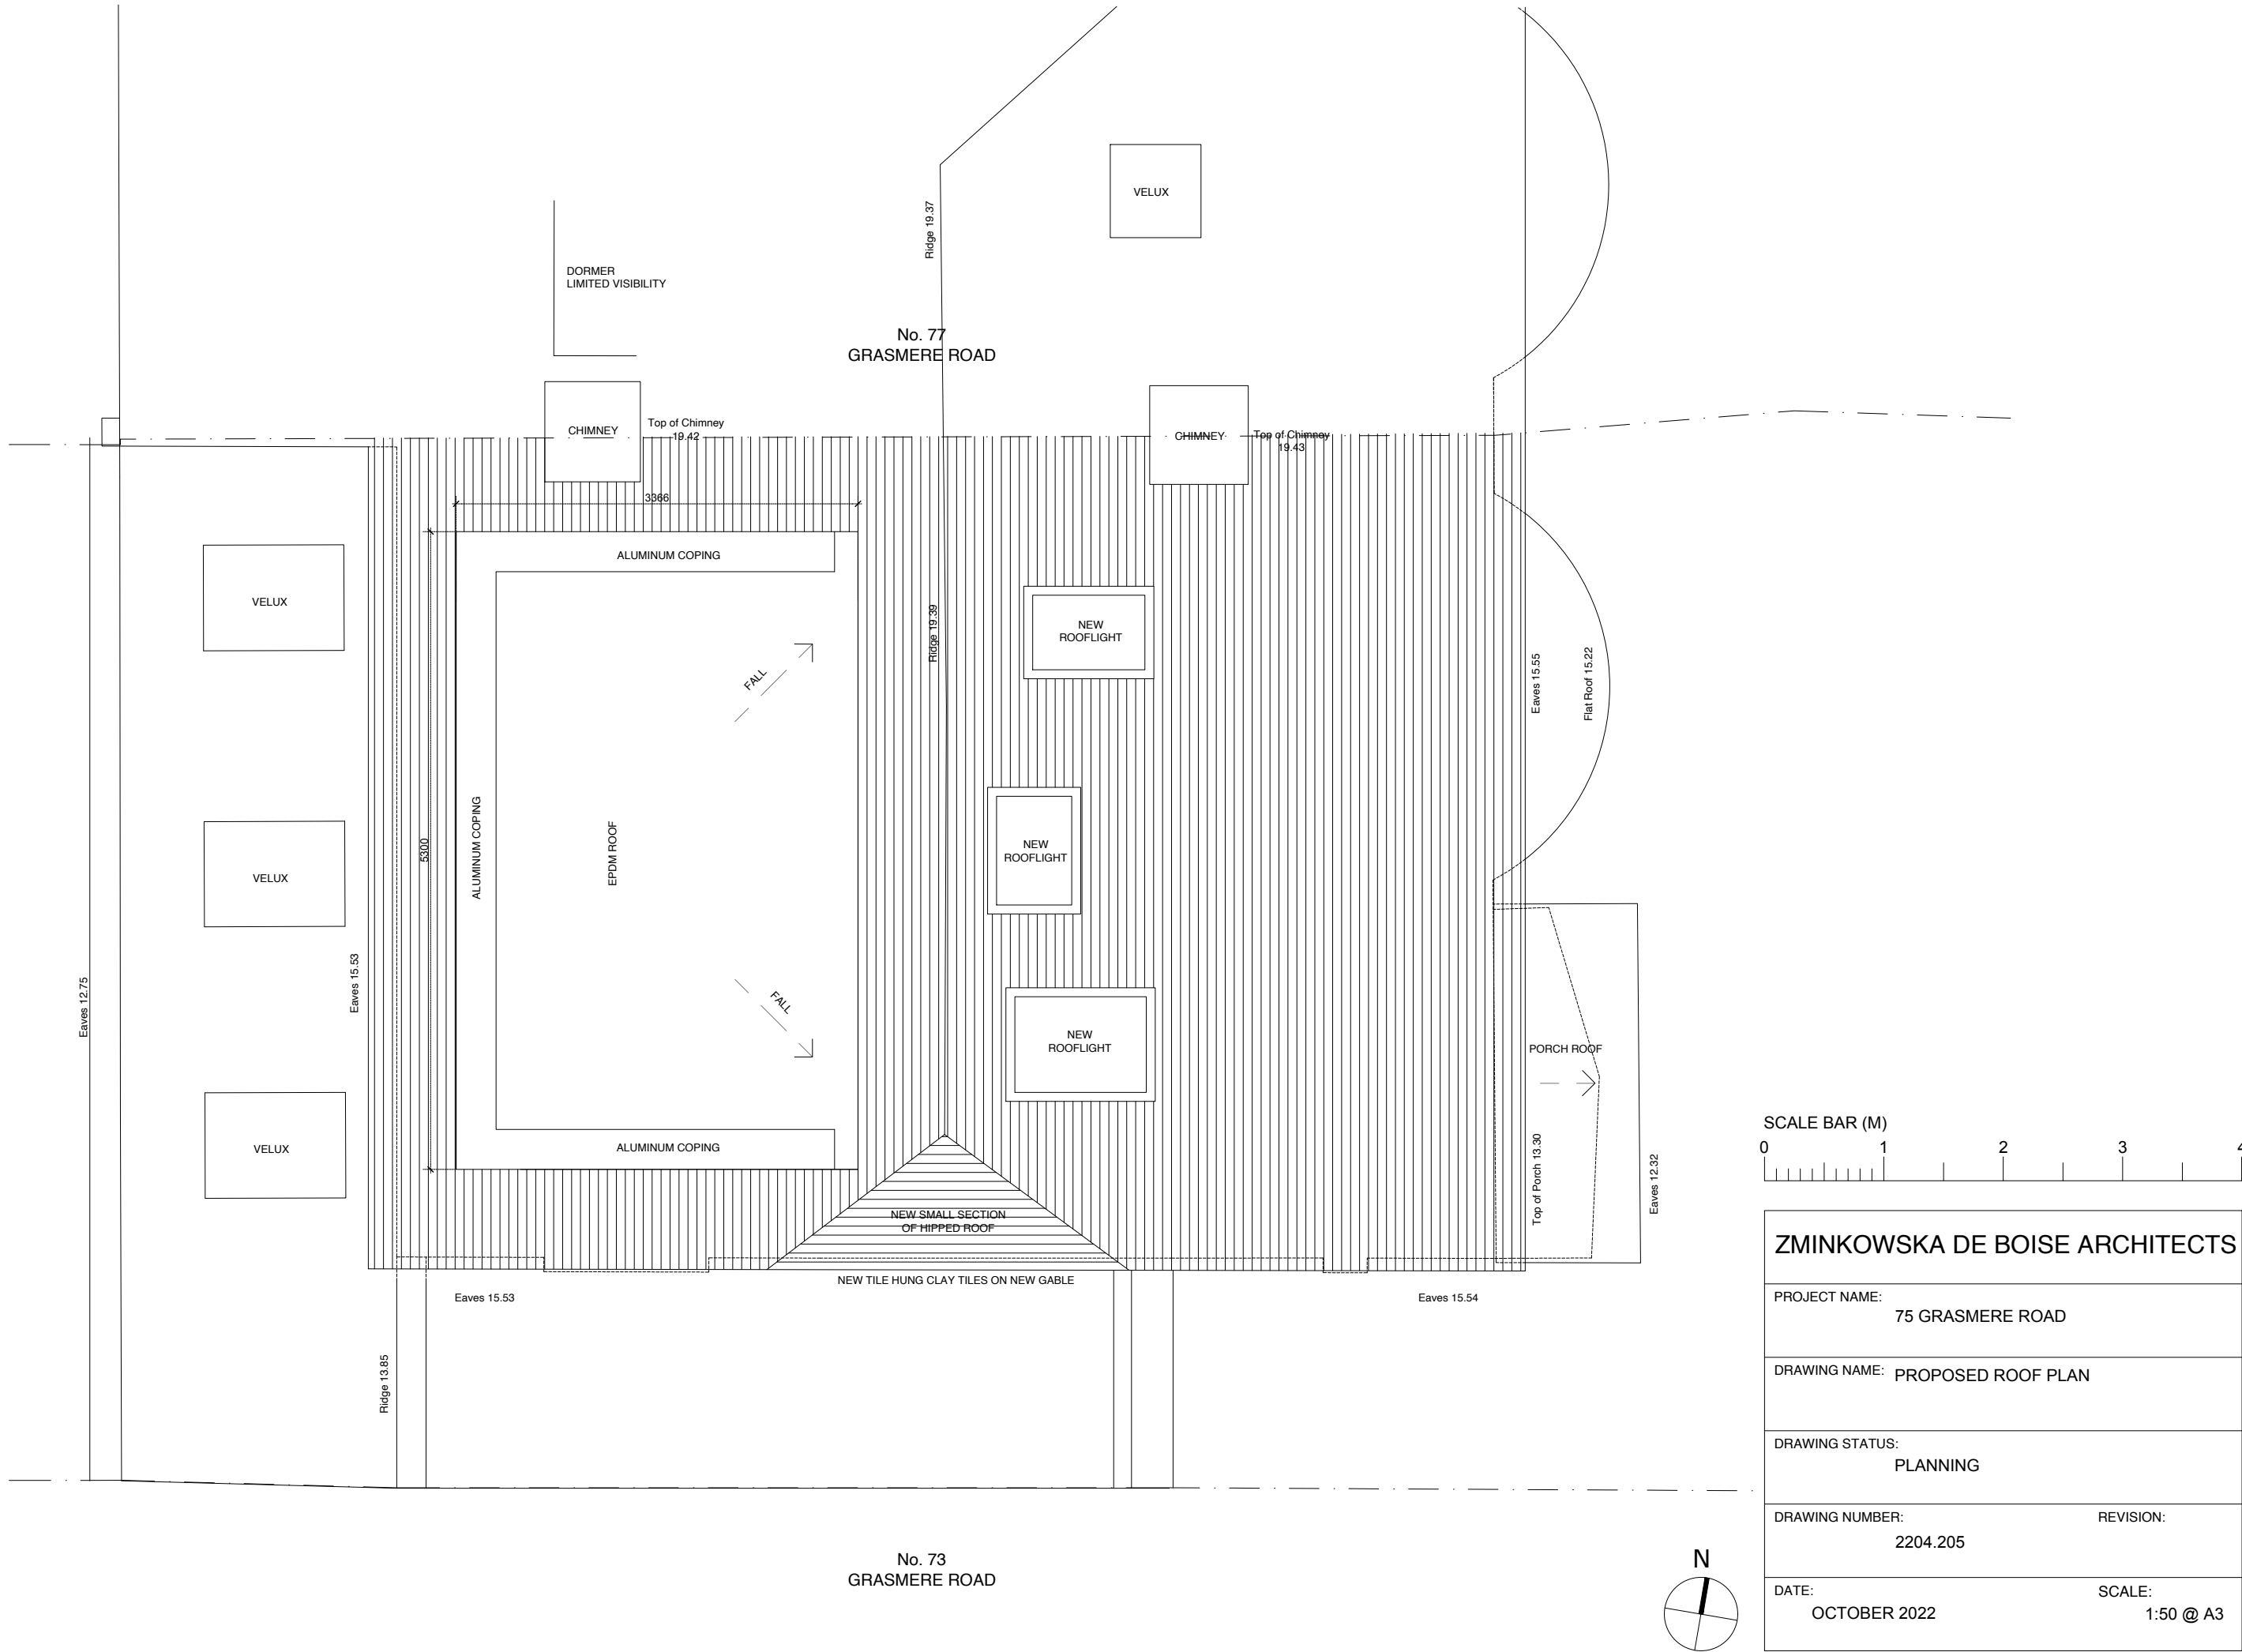


ZMINKOWSKA DE BOISE ARCHITECTS	
PROJECT NAME:	75 GRASMERE ROAD
DRAWING NAME:	PROPOSED ROOF PLAN
DRAWING STATUS:	PLANNING
DRAWING NUMBER:	2204.205
REVISION:	
DATE:	OCTOBER 2022
SCALE:	1:50 @ A3