




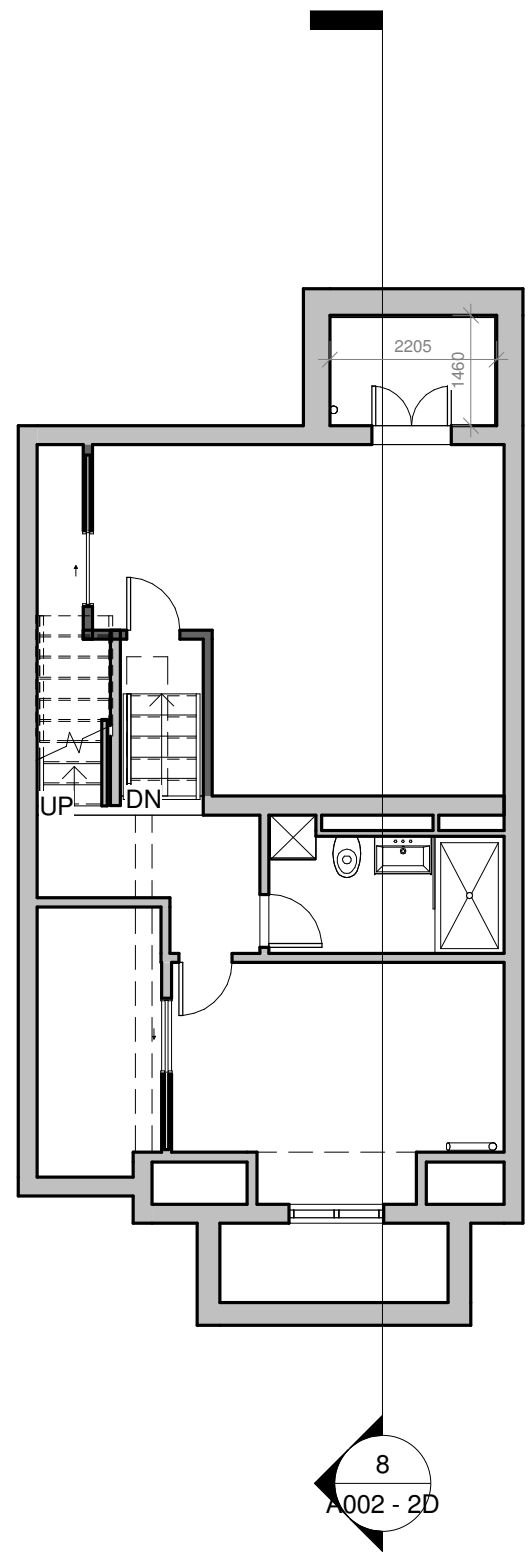


1 Proposed Basement level
1 : 100

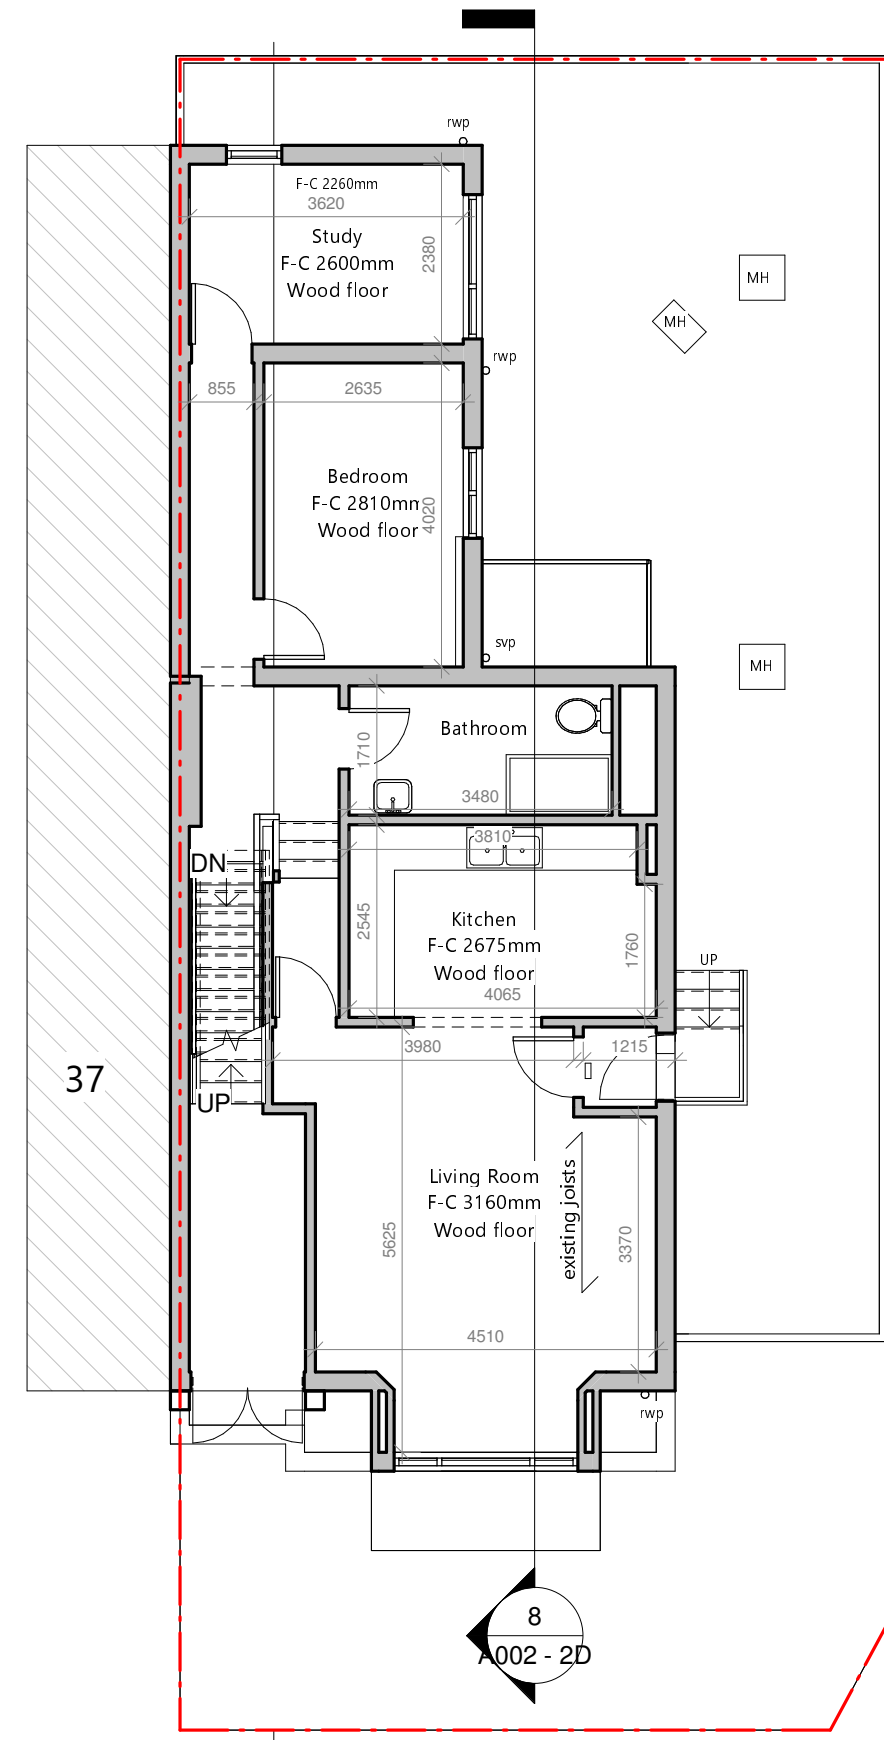


2 Proposed Ground Floor
1 : 100

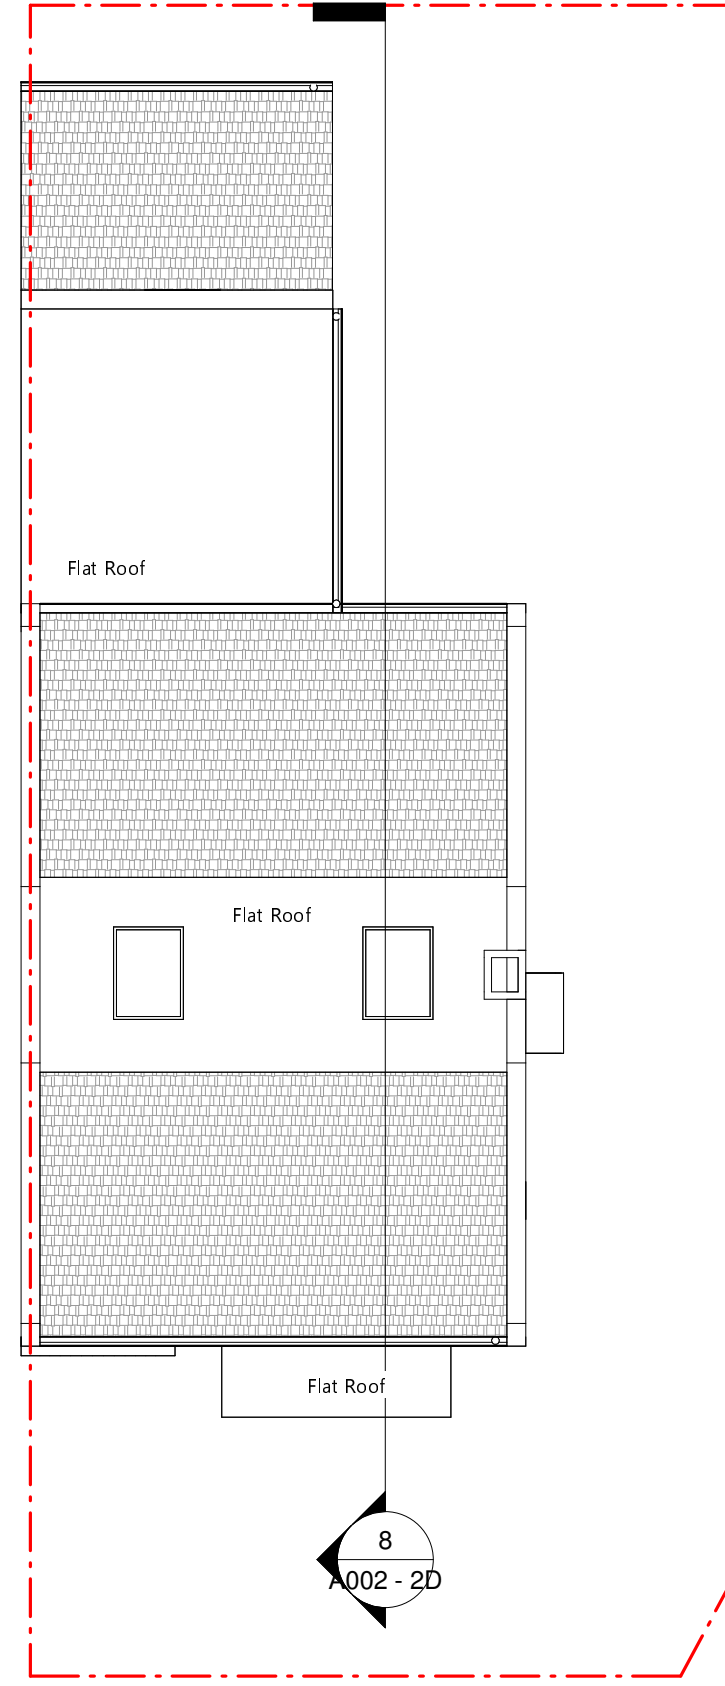

3 Proposed Roof
1 : 100

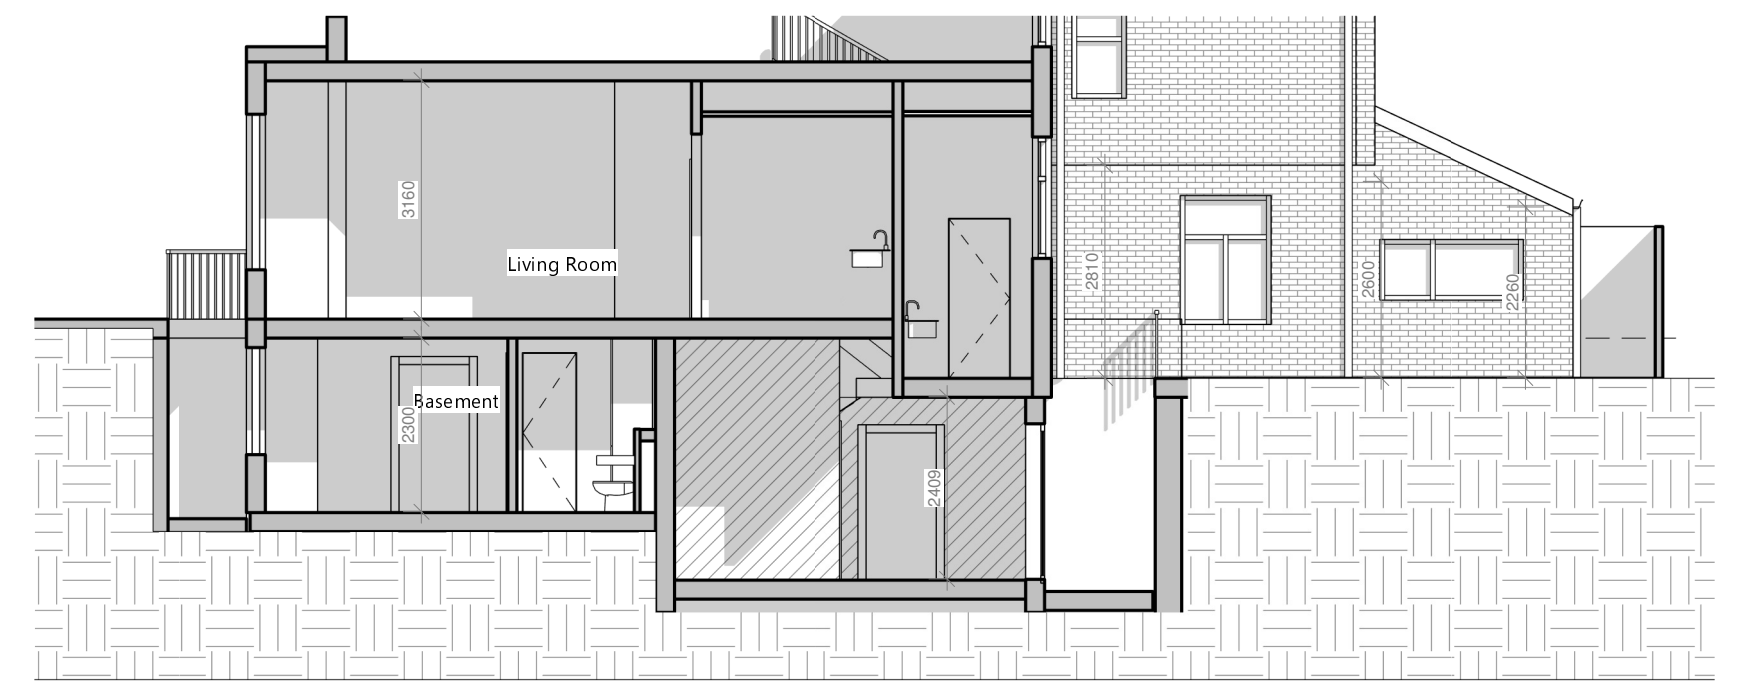

8 Proposed section 1
1 : 100

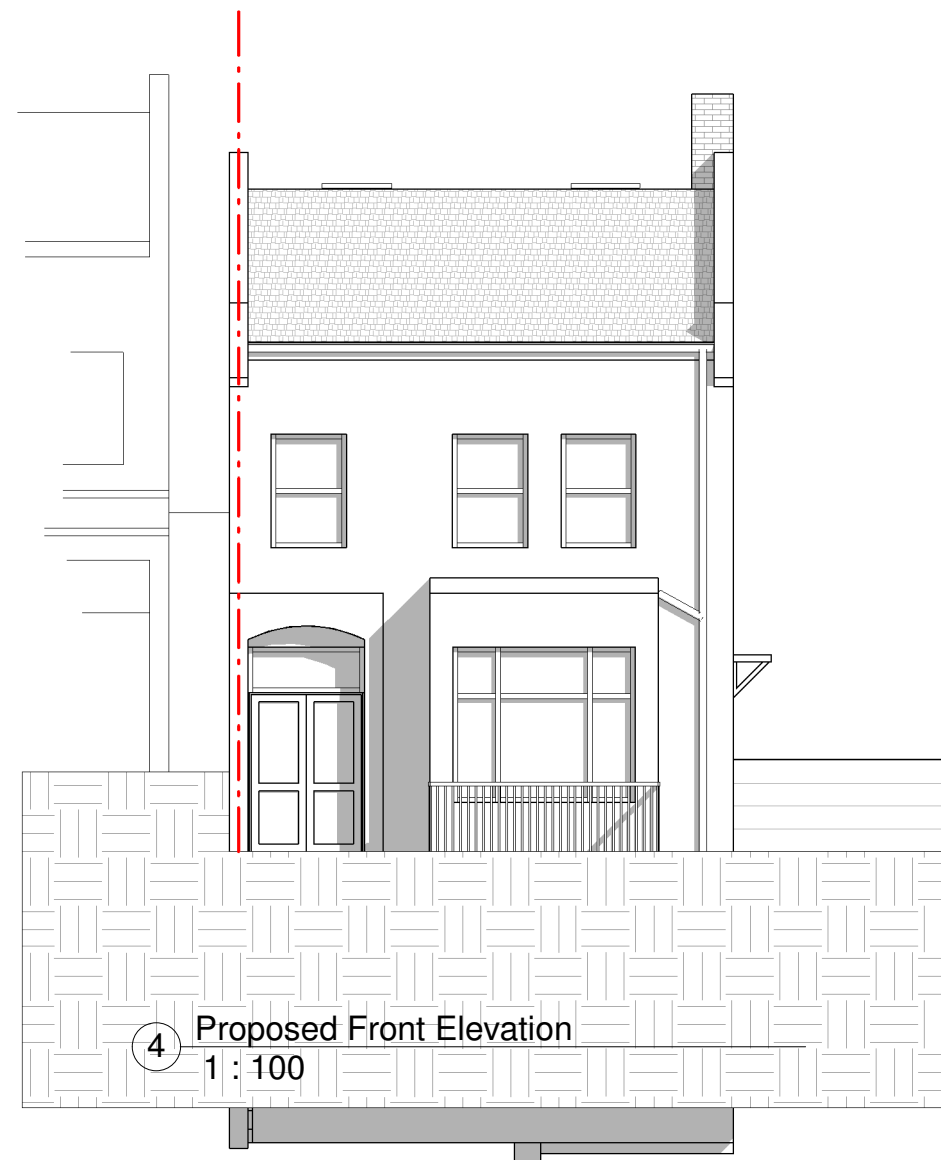


4 Proposed Front Elevation
1 : 100




5 Proposed Rear Elevation
1 : 100



6 Proposed Side Elevation (From Cecile Park)
1 : 100

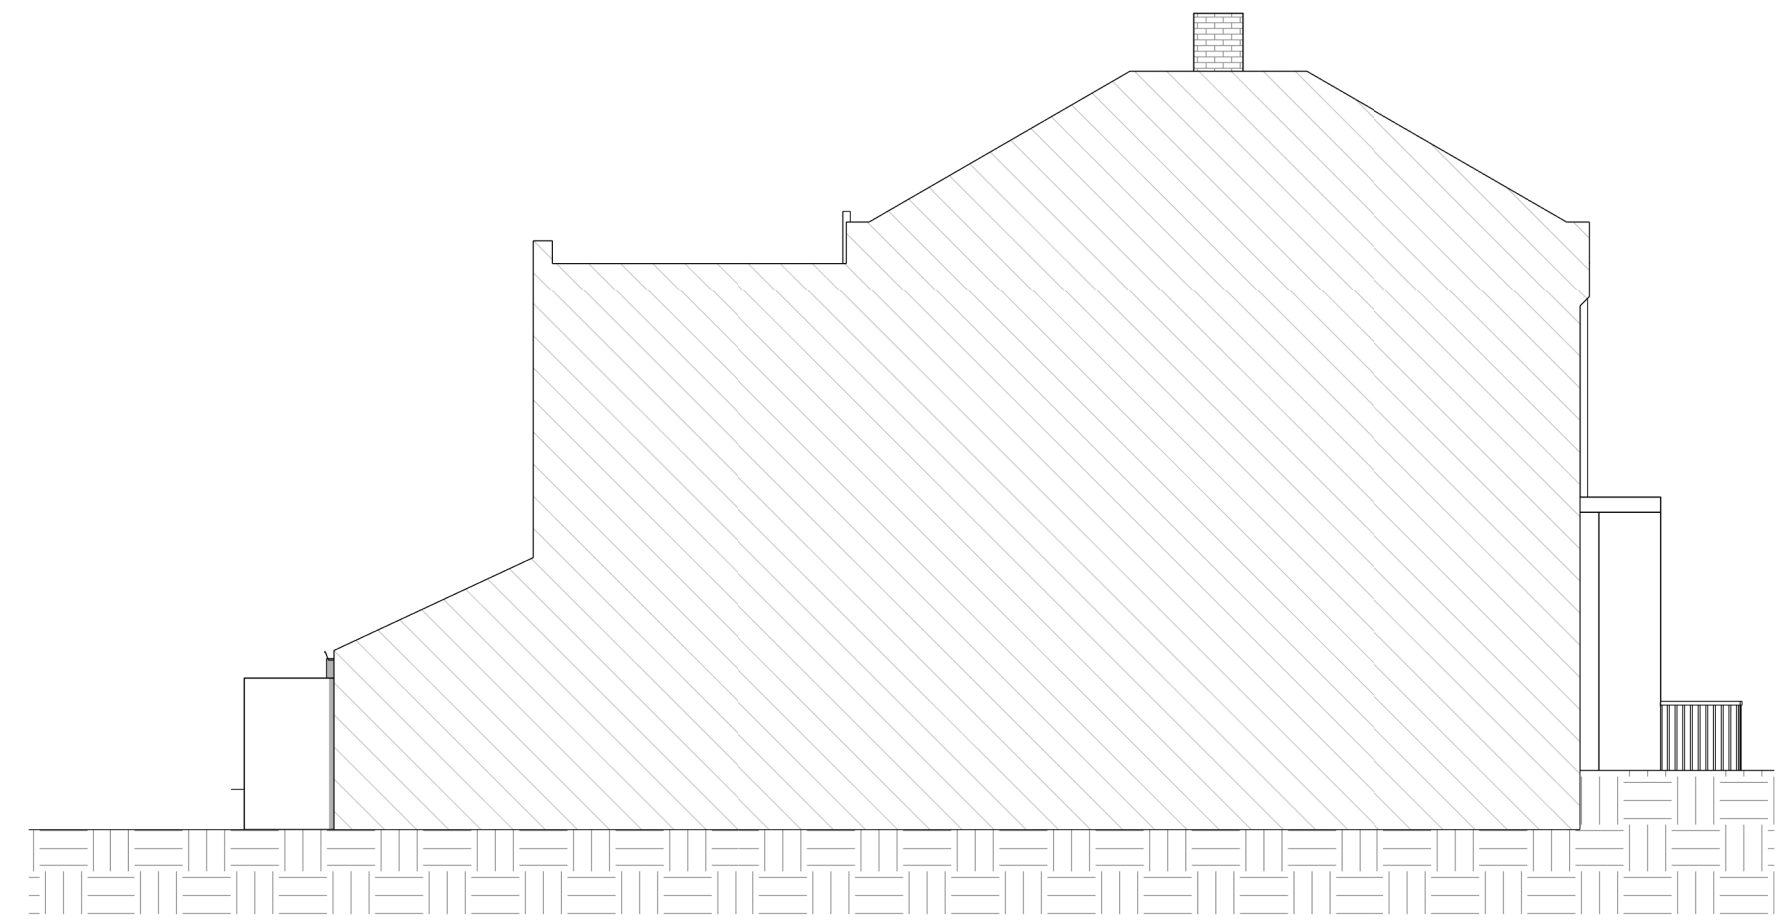

7 Proposed Side Elevation (From no.37)
1 : 100

 

VISUAL SCALE 1:100

PROJECT Basement Conversion		
ADDRESS 39A Womersley Rd, London N8 9AP		
CLIENT NAME Stien Wijckmans		
PROJECT STATUS Project Status		
SHEET N. A002 - 2D	DRAWING TITLE Proposed Drawings	
DESIGNED BY: Summit Architecture	DRAWN BY: KRM	CHECKED BY: 360 Architecture
DATE: 20/10/2022	SCALE As Indicated @ A1	
Demolished existing Item above cut Headheight of 1.8m (estimated) Roof lights		
All dimensions to be cross-checked on site prior to completing drawings for a party wall process, ordering and/or structural purposes		

360 Architecture

www.summitarchitecture.co.uk

|

020 3633 1351