




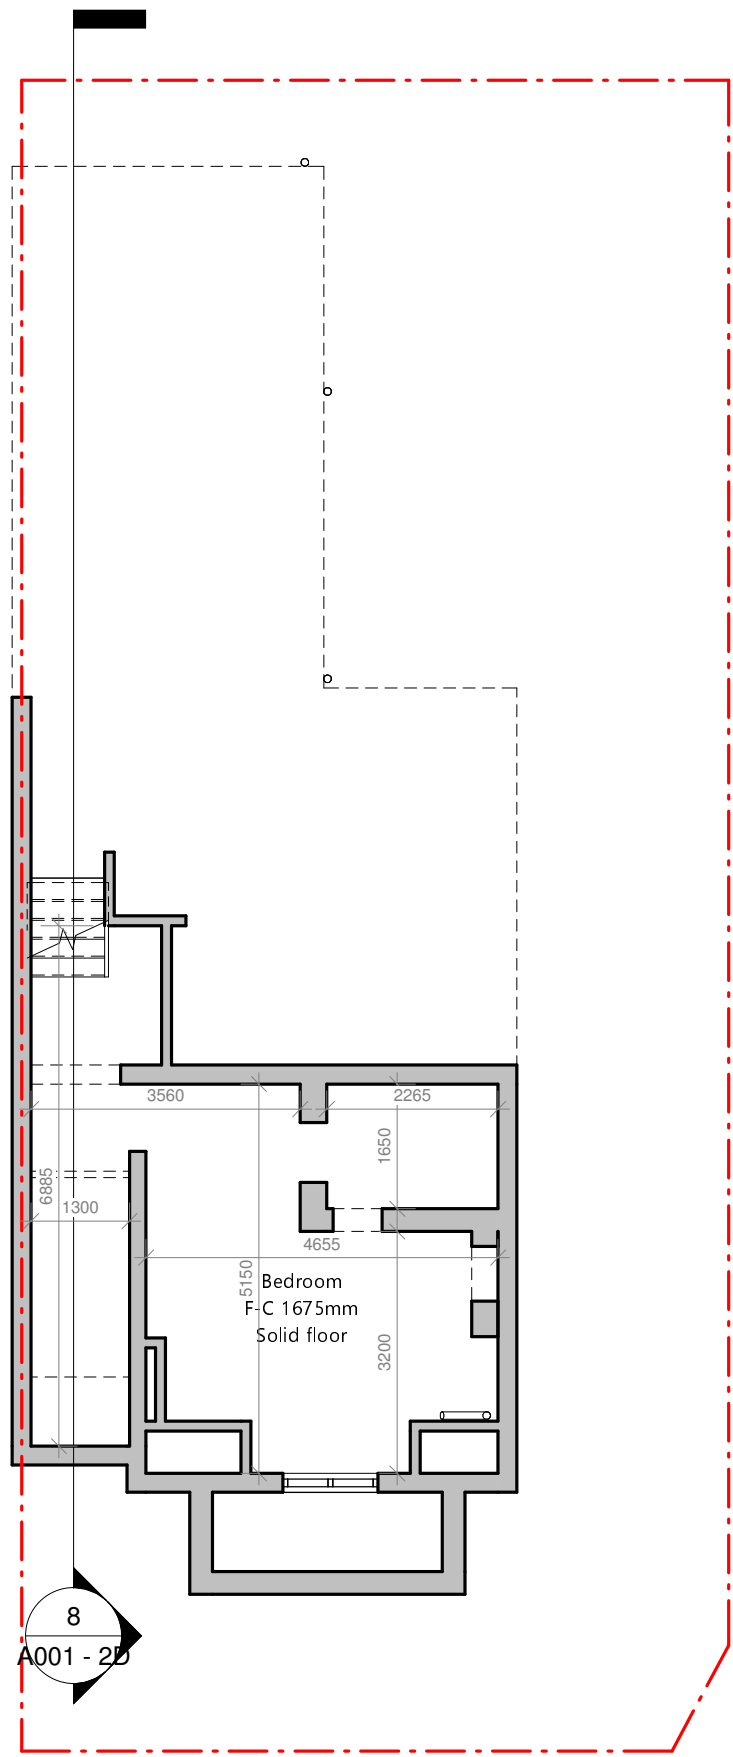


1 Existing Basement
1 : 100

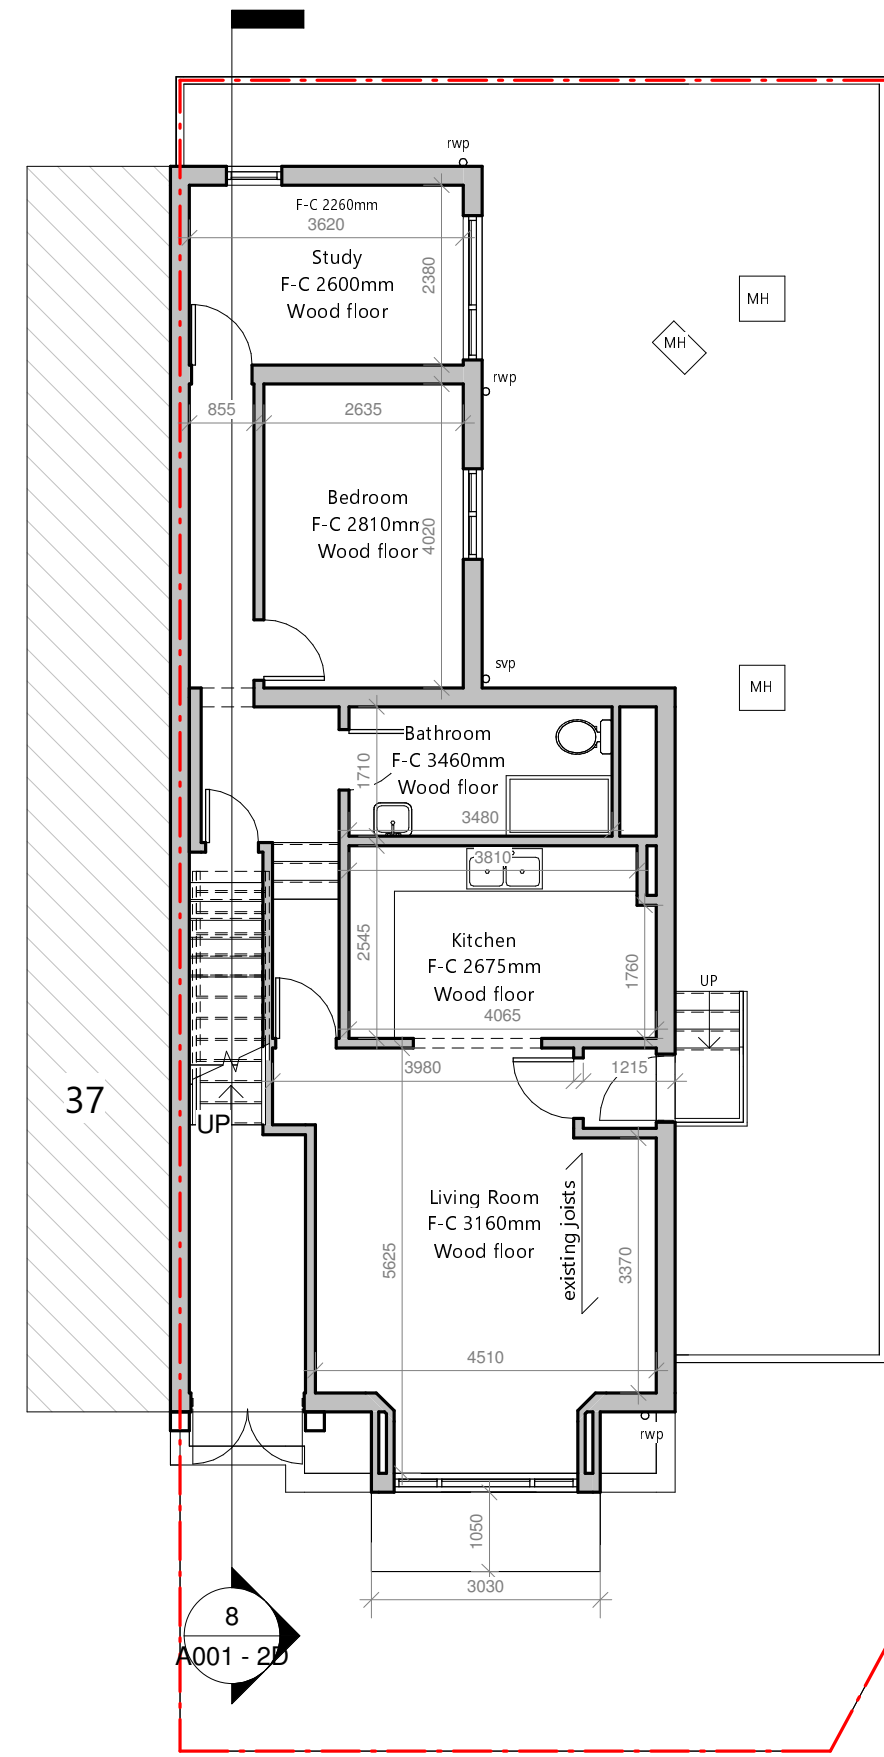

2 Existing Ground Floor
1 : 100

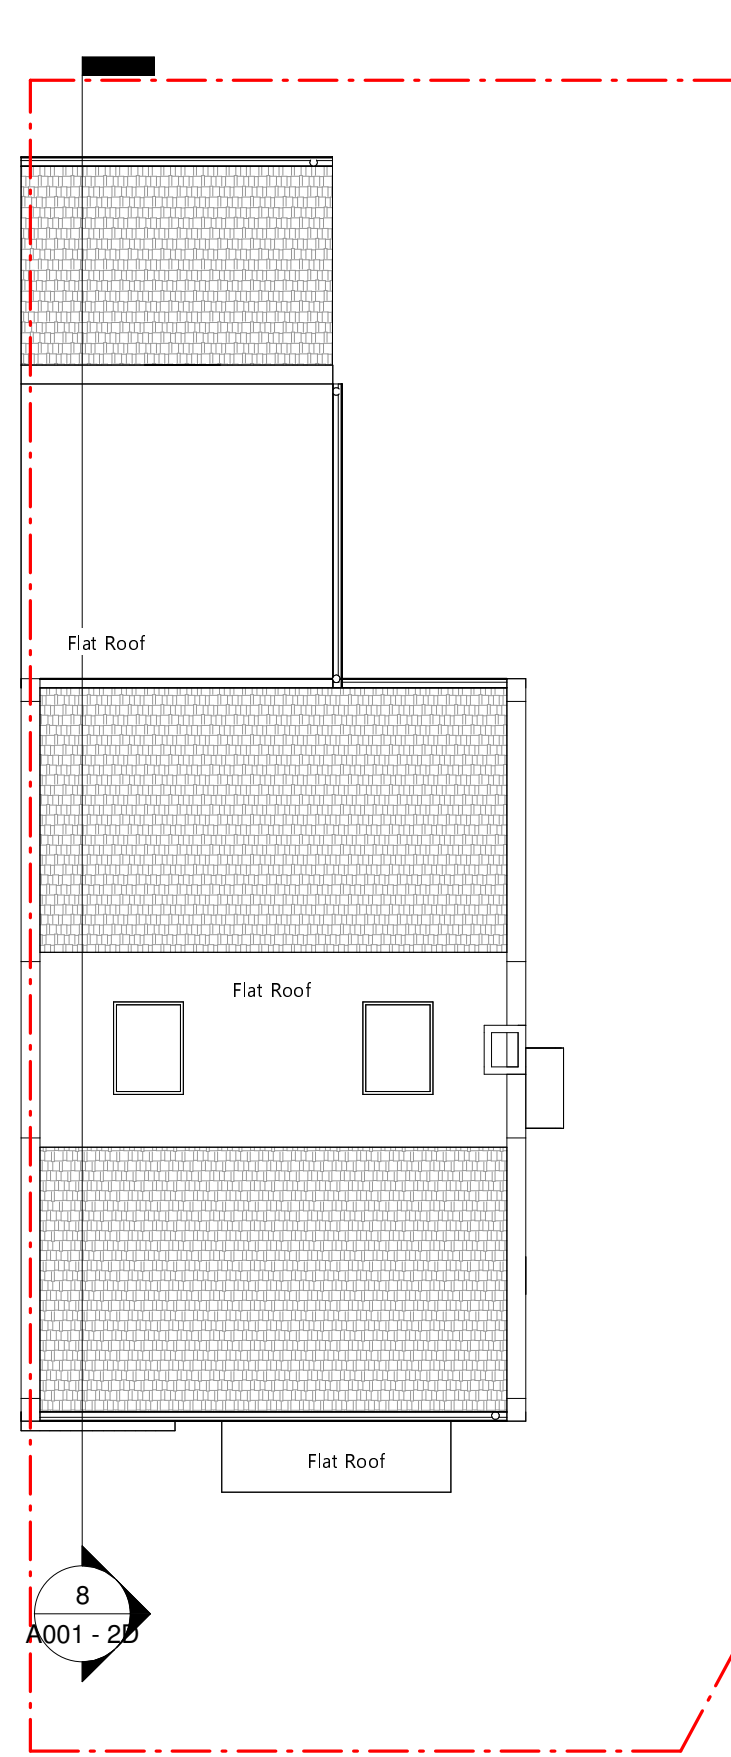


3 Existing Roof
1 : 100

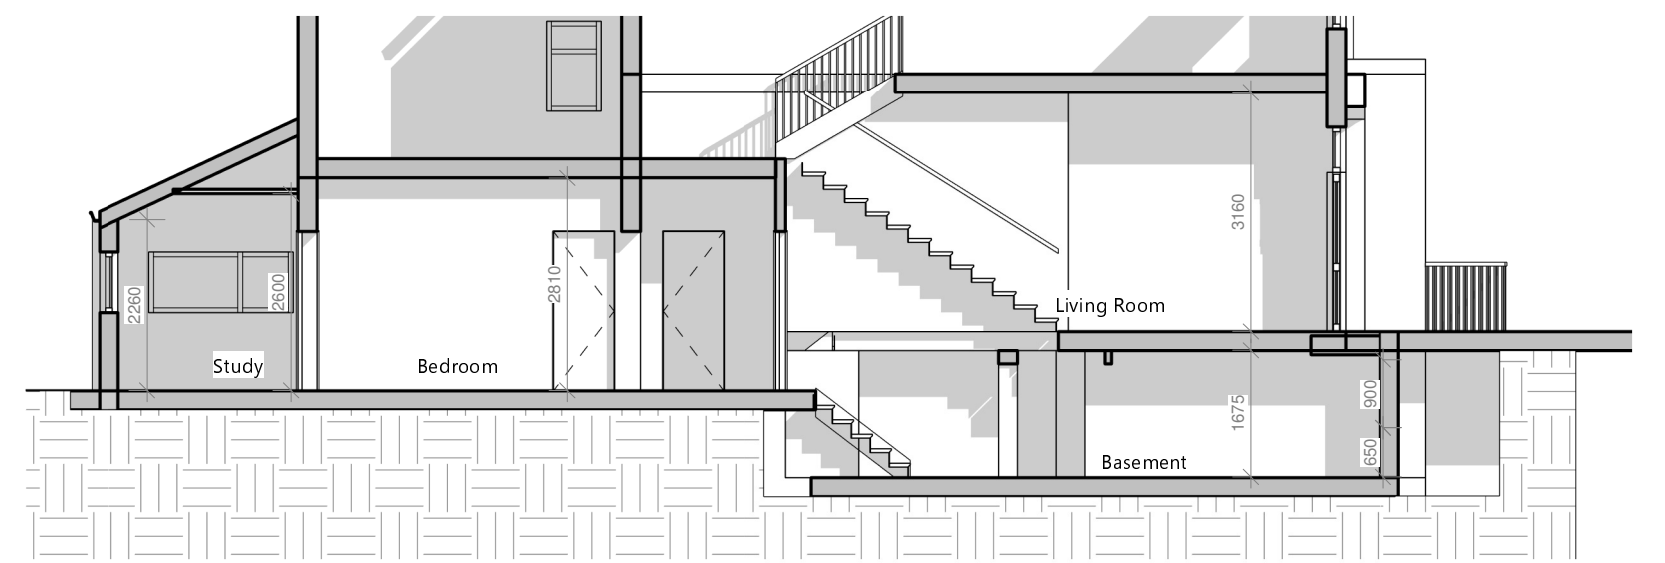

8 Existing section
1 : 100




4 Ex Front Elevation
1 : 100

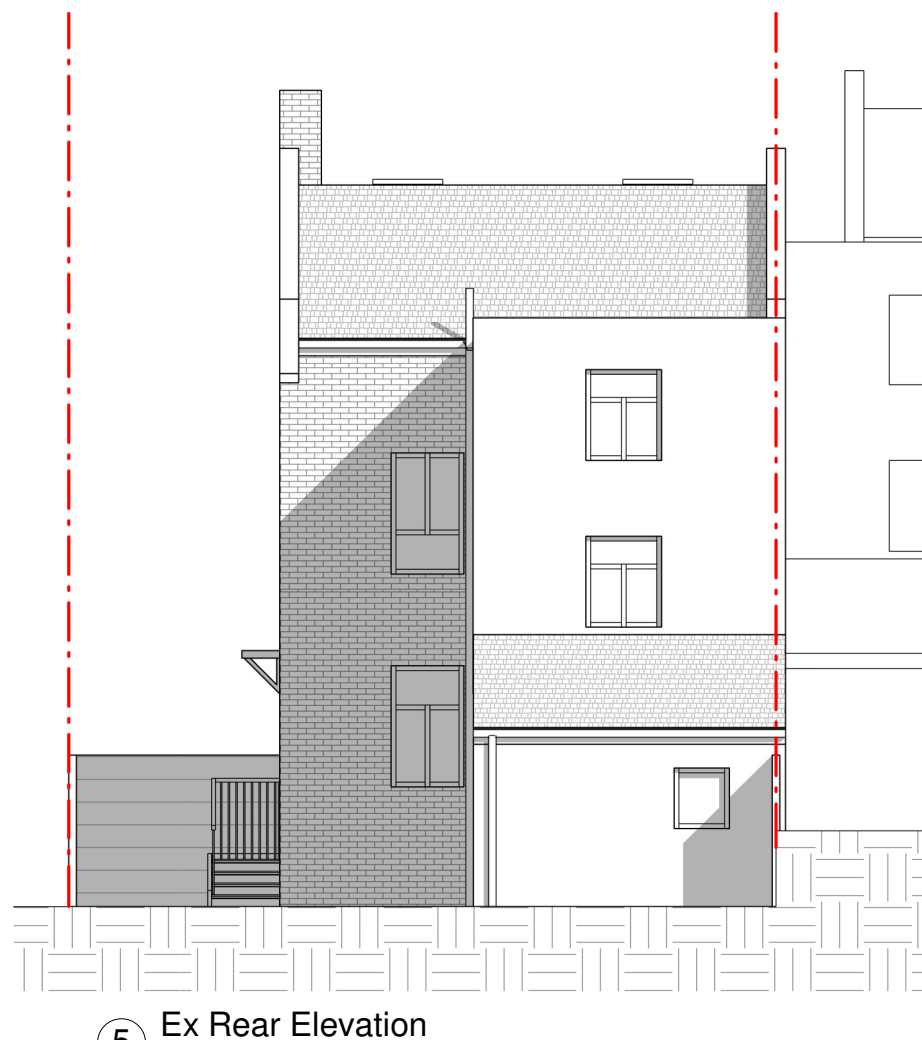


5 Ex Rear Elevation
1 : 100



6 Ex Side Elevation (From Cecile Park)
1 : 100

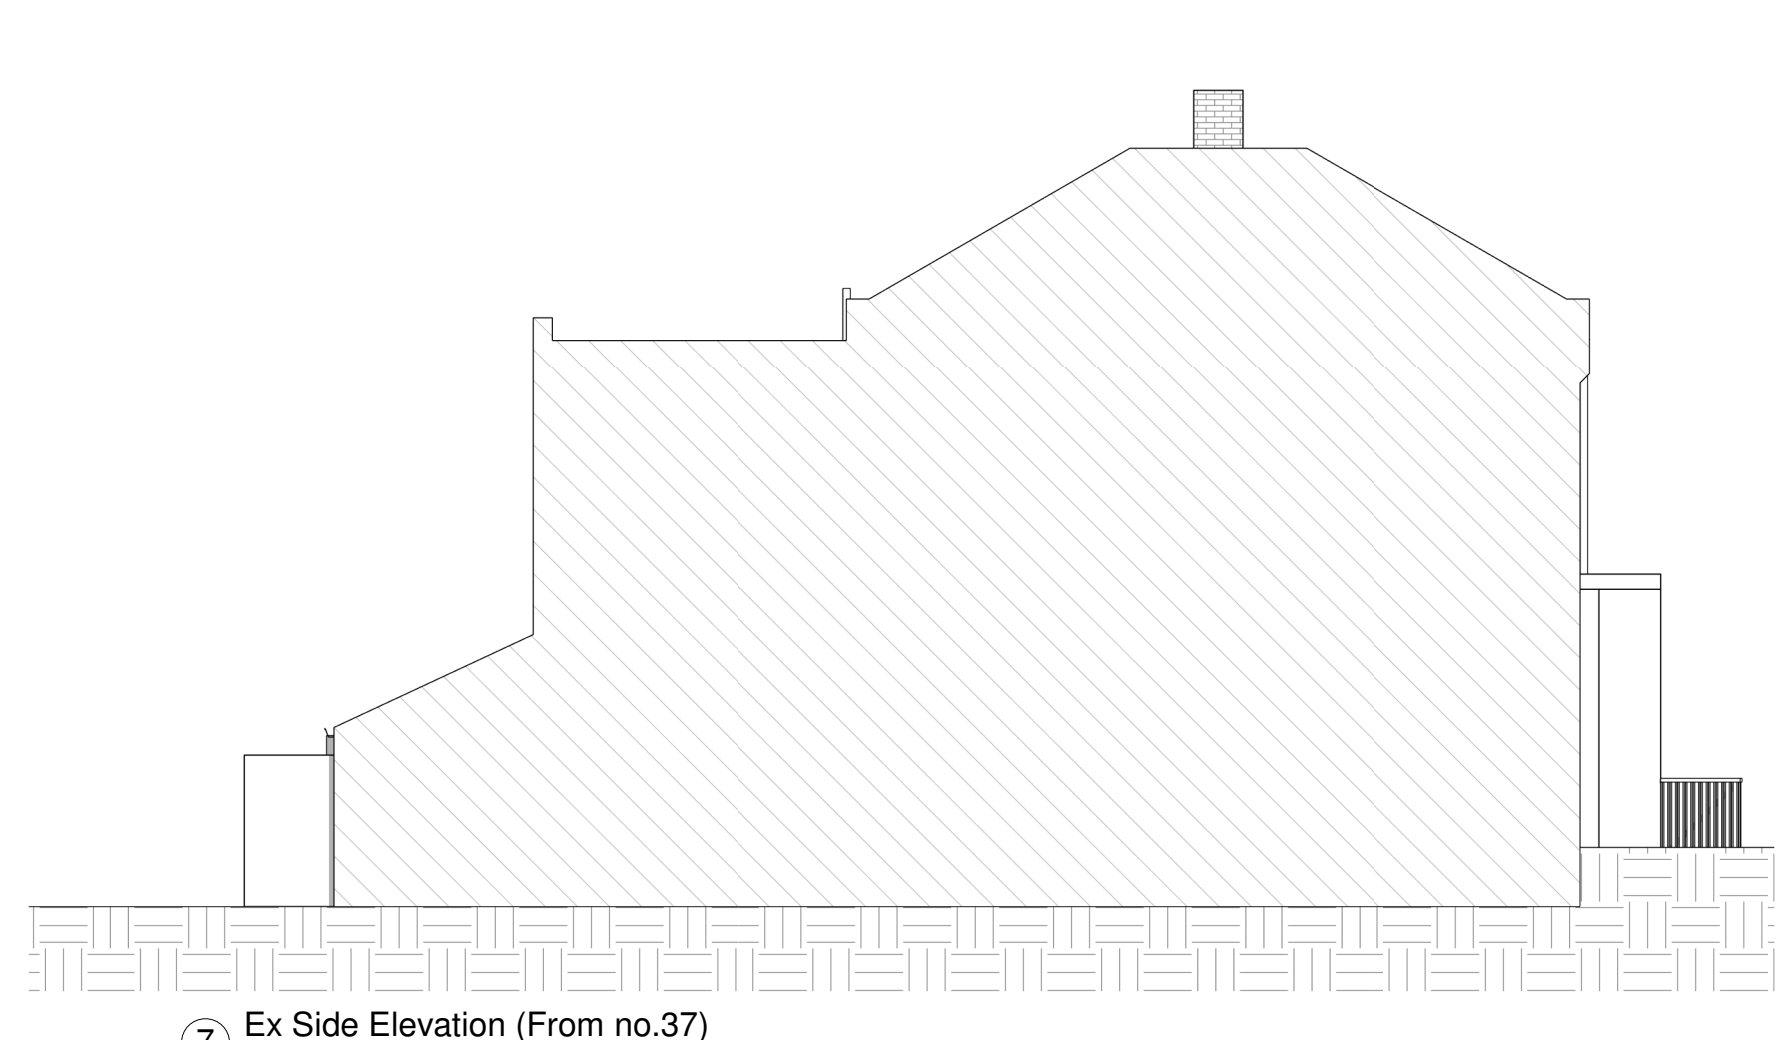

7 Ex Side Elevation (From no.37)
1 : 100

 

VISUAL SCALE 1:100

PROJECT Basement Conversion		
ADDRESS 39A Womersley Rd, London N8 9AP		
CLIENT NAME Sten Wijckmans		
PROJECT STATUS Project Status		
SHEET N. A001 - 2D	DRAWING TITLE Existing Drawings	
DESIGNED BY: Summit Architecture	DRAWN BY: KC	CHECKED BY: 360 Architecture
DATE: 20/10/2022	SCALE As Indicated @ A1	
..... Demolished existing Item above cut Headheight of 1.8m (estimated) Roof lights All dimensions to be cross-checked on site prior to completing drawings for a party wall process, ordering and/or structural purposes		
360 Architecture www.summitarchitecture.co.uk 020 3633 1351		