

Garden Outbuilding Proposal for Flat 1, 341 Alexandra Park Road, London, N22 7BP

Proposal for a 4.7m x 2.7m timber garden outbuilding



CLIENT
Helen Morse
341 Alexandra Park Road,
Flat 1, London N22 7BP

PROJECT
Garden Outbuilding
Proposal
4.7x2.7m


DRAWN BY
JA

ISSUE
07.12.22

Flat 1, 341 Alexandra Park Road




Scale = 1:100

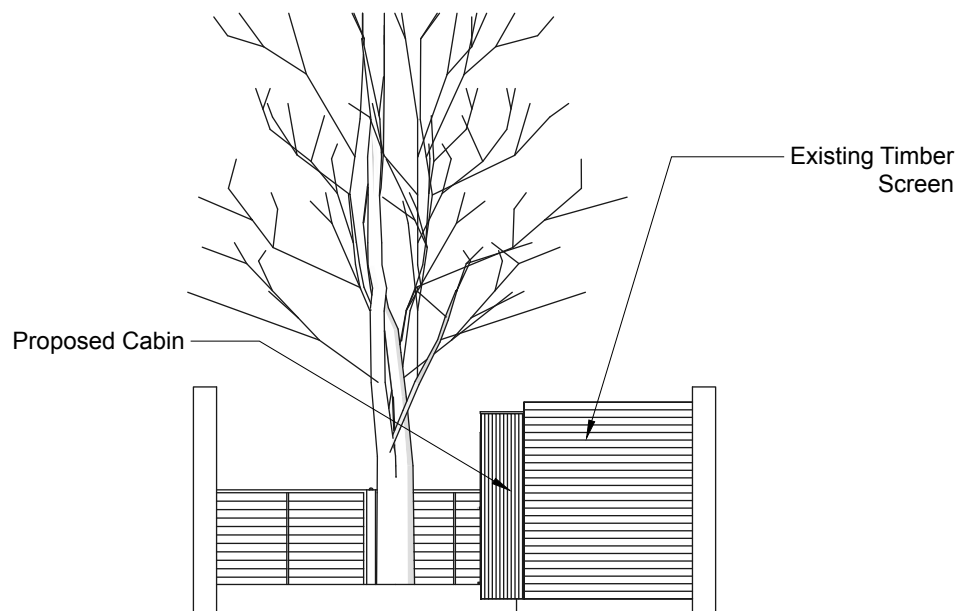


E1 South Elevation Proposed
A4 Scale: 1mm : 100mm



E2 North Elevation Proposed
A4 Scale: 1mm : 100mm

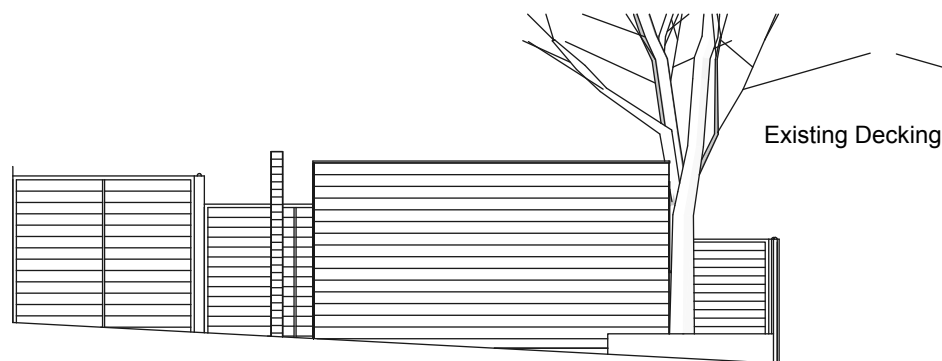


E3 East Elevation Proposed
A4 Scale: 1mm : 100mm

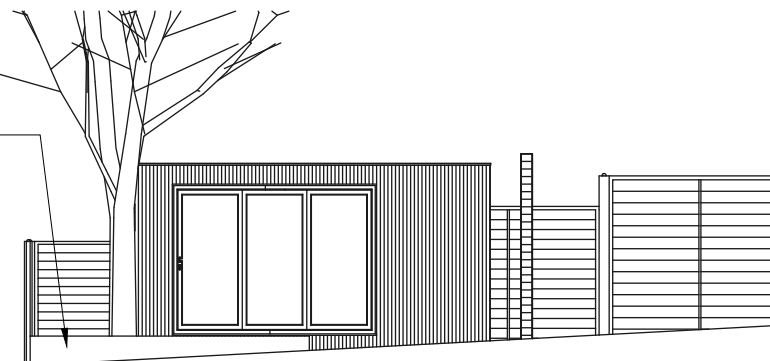

E4 West Elevation Proposed
A4 Scale: 1mm : 100mm




Scale = 1:100

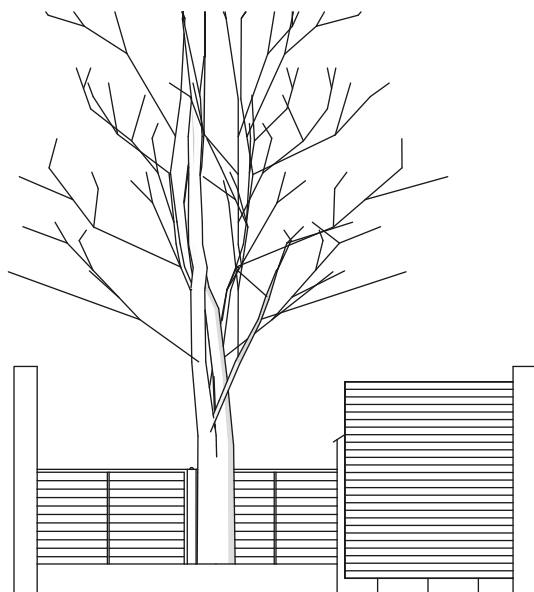


E5 South Elevation Existing
A4 Scale: 1mm : 100mm



E6 North Elevation Existing
A4 Scale: 1mm : 100mm

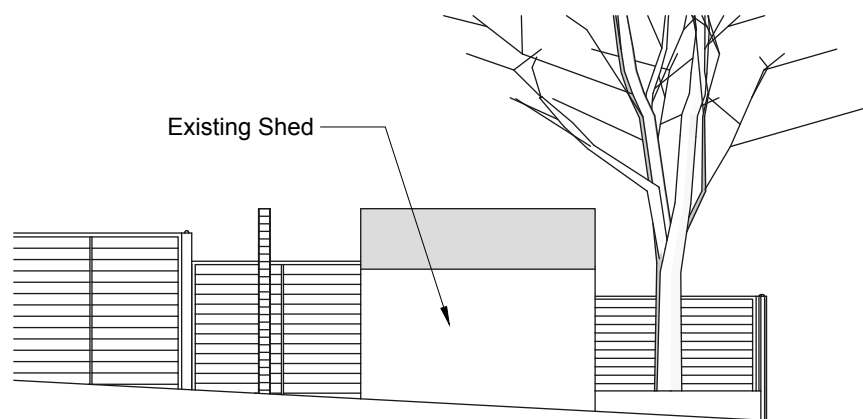


E7 East Elevation Existing
A4 Scale: 1mm : 100mm

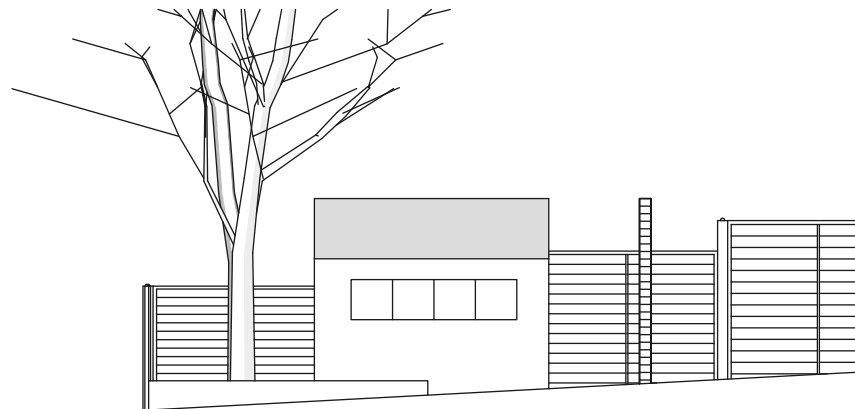

E8 West Elevation Existing
A4 Scale: 1mm : 100mm



Scale = 1:100

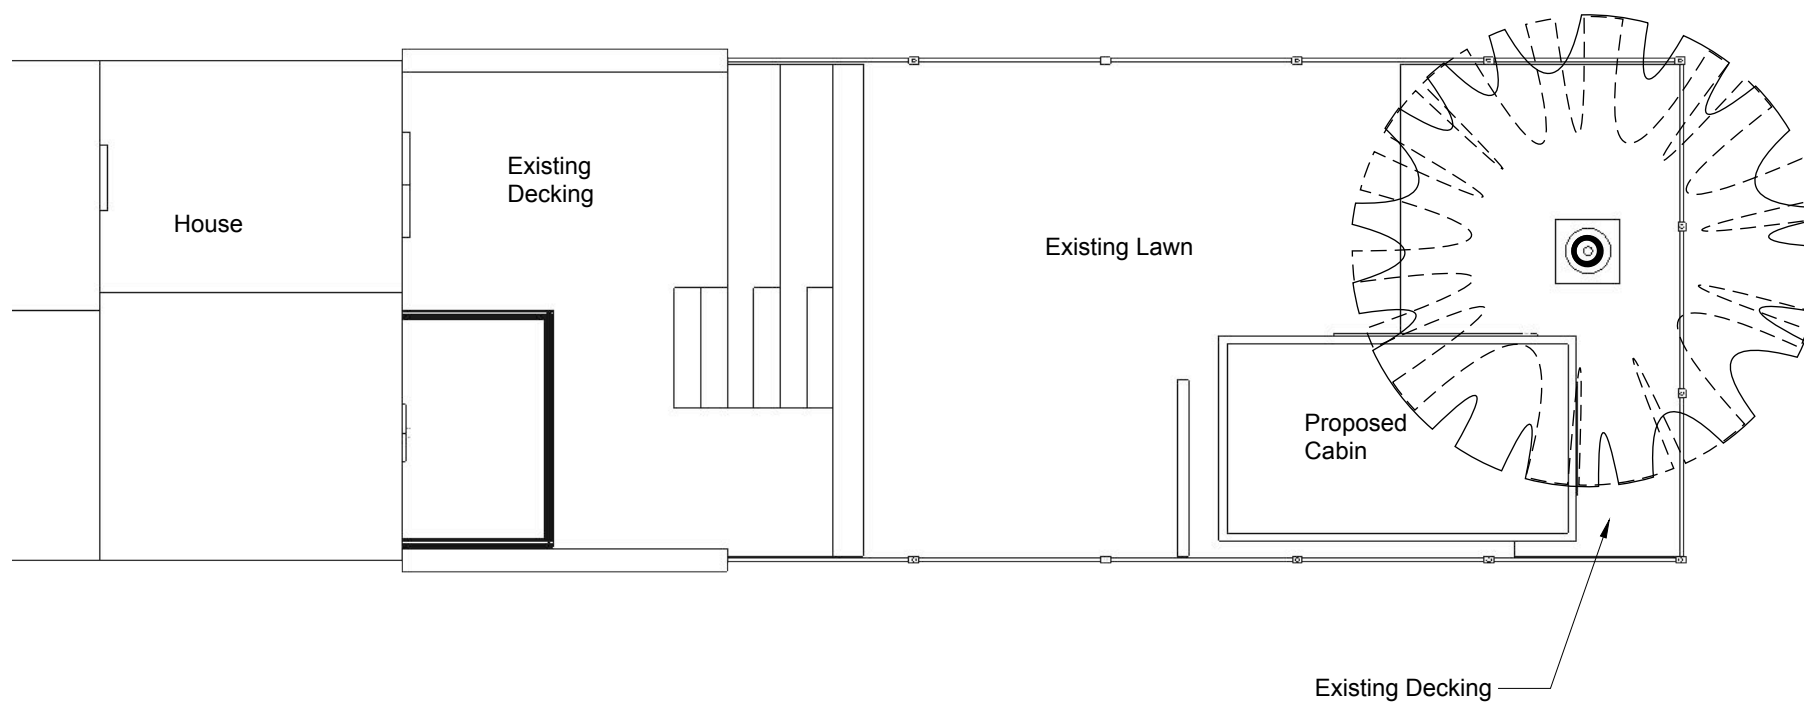


P1 Plan Proposed
A4 Scale: 1mm : 100mm





Scale = 1:100

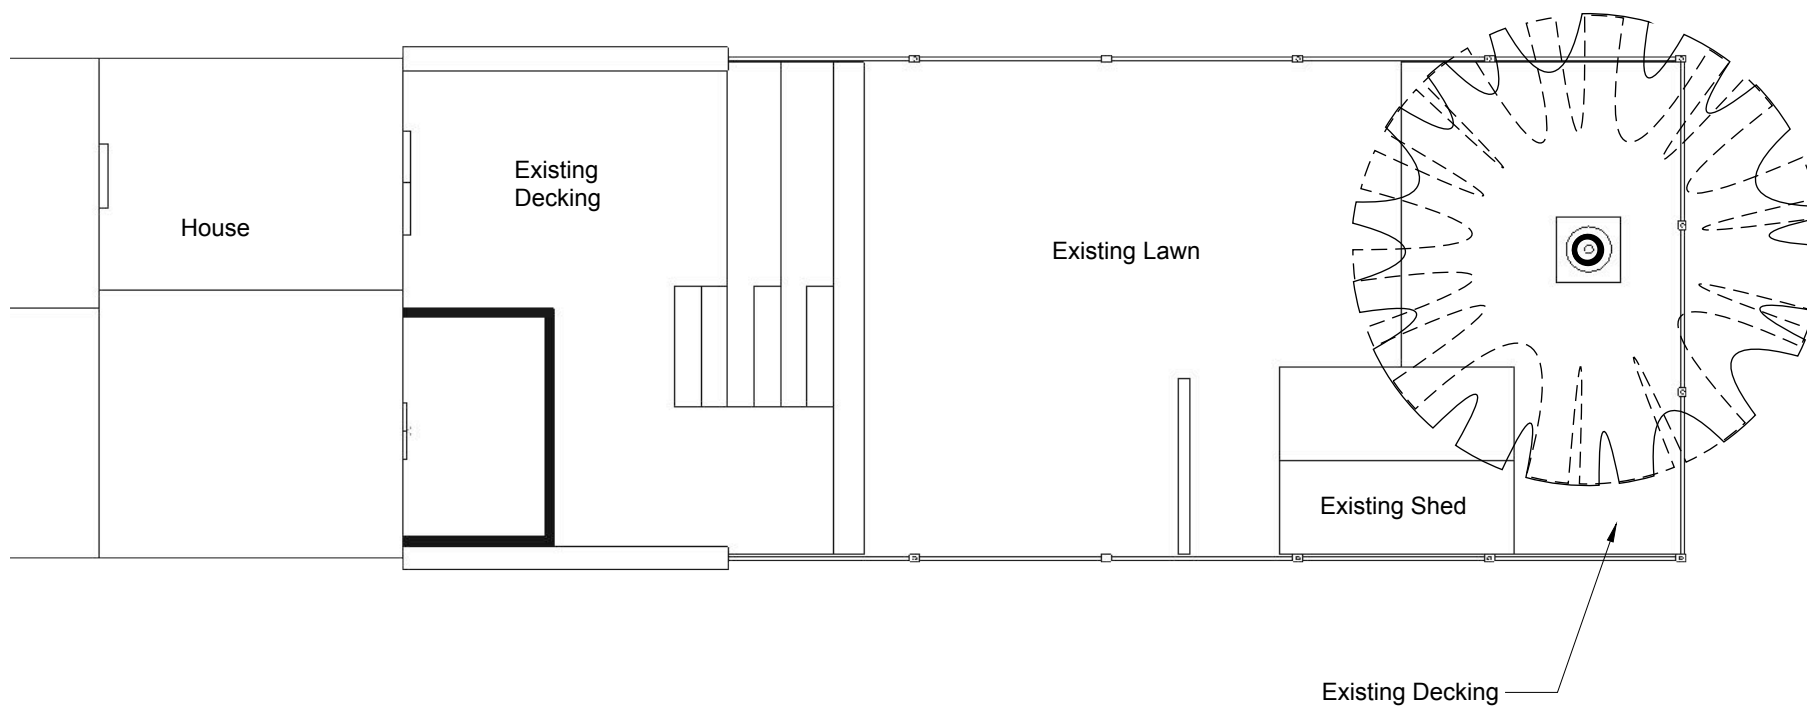

P2 Plan Existing
A4 Scale: 1mm : 100mm





Scale = 1:100



E9 North Elevation Proposed
A4 Scale: 1mm : 100mm




E10 North Elevation Existing
A4 Scale: 1mm : 100mm

1m 2m 4m 6 10m
Scale = 1:100


E11
A4
Full West
Elevation Proposed
Scale: 1mm : 100mm


Proposed Cabin

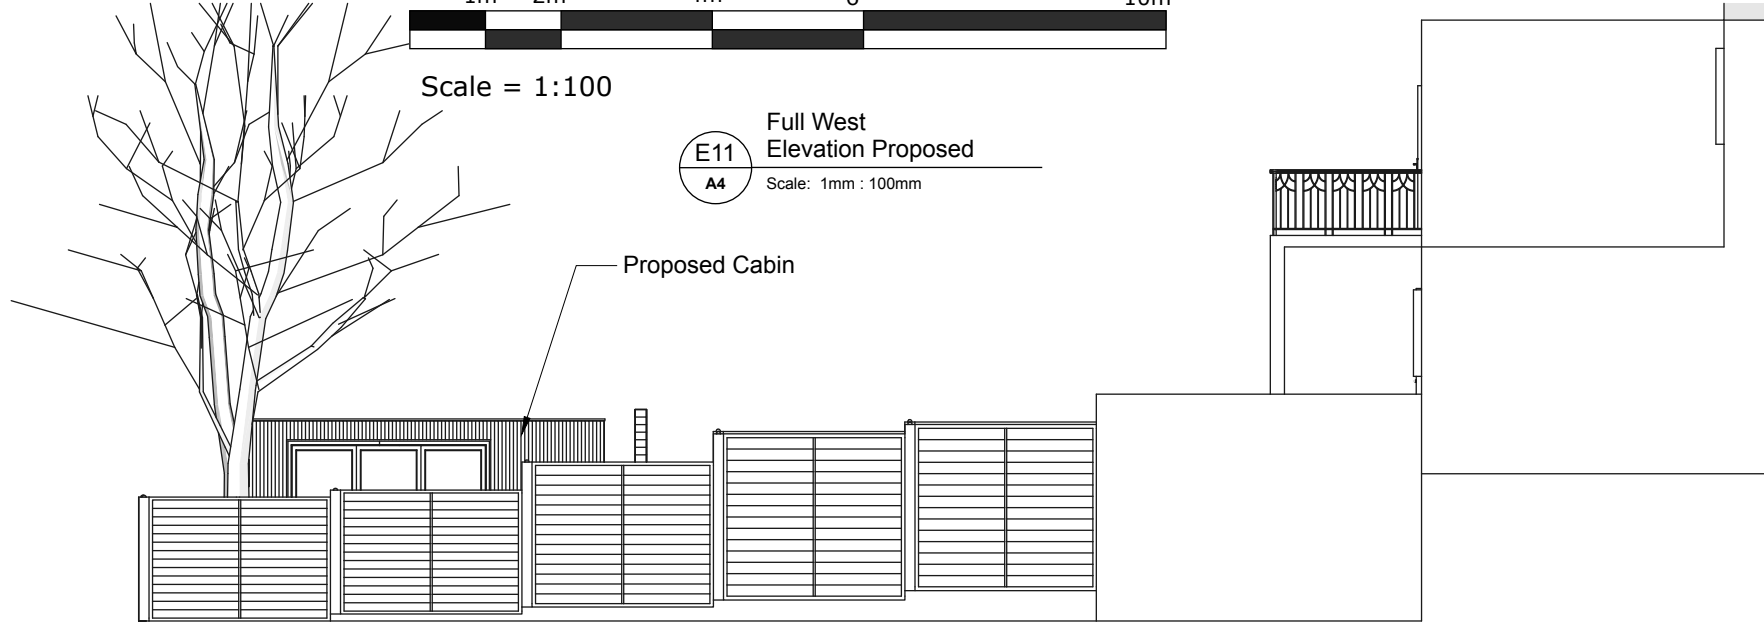

E12
A4
Full West
Elevation Existing
Scale: 1mm : 100mm

Existing Shed

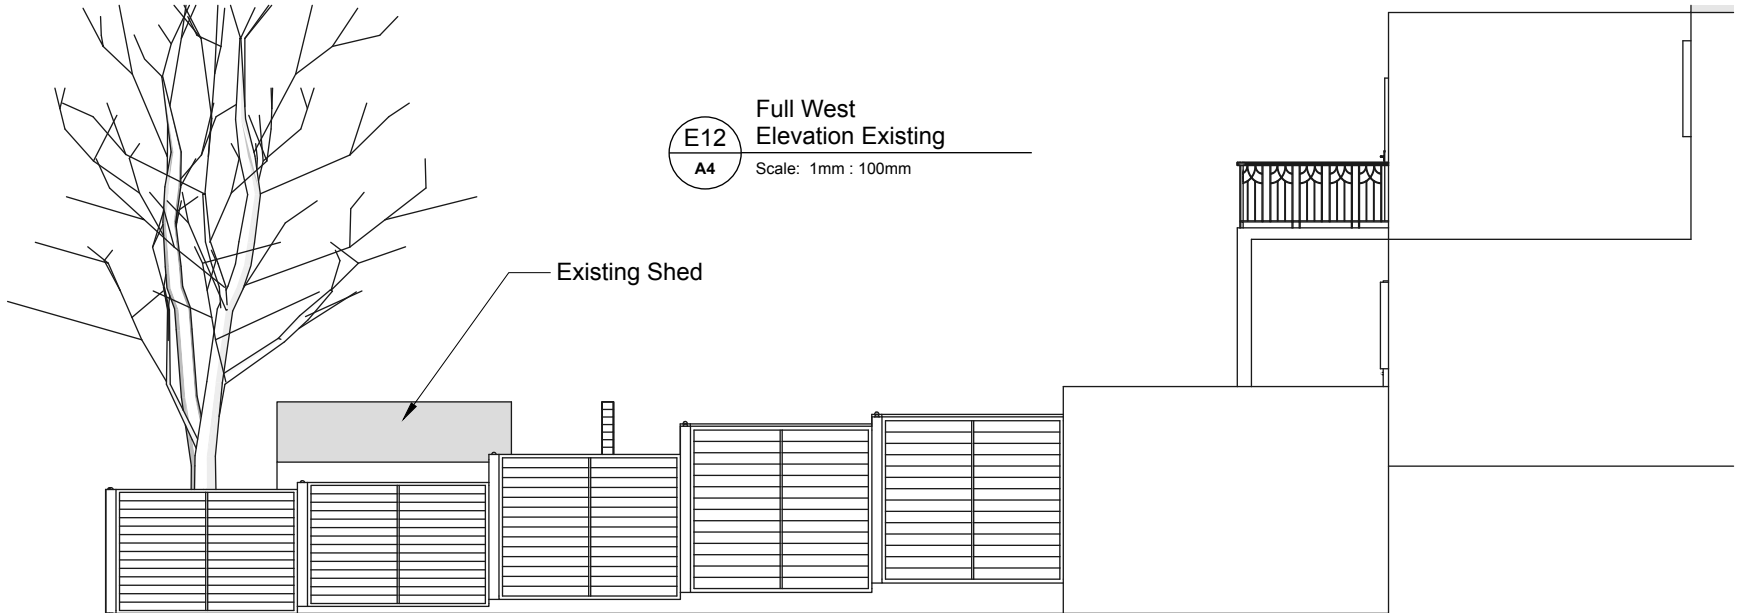

 


Scale = 1:100

E13
A4

Full East
Elevation Proposed


Scale: 1mm : 100mm

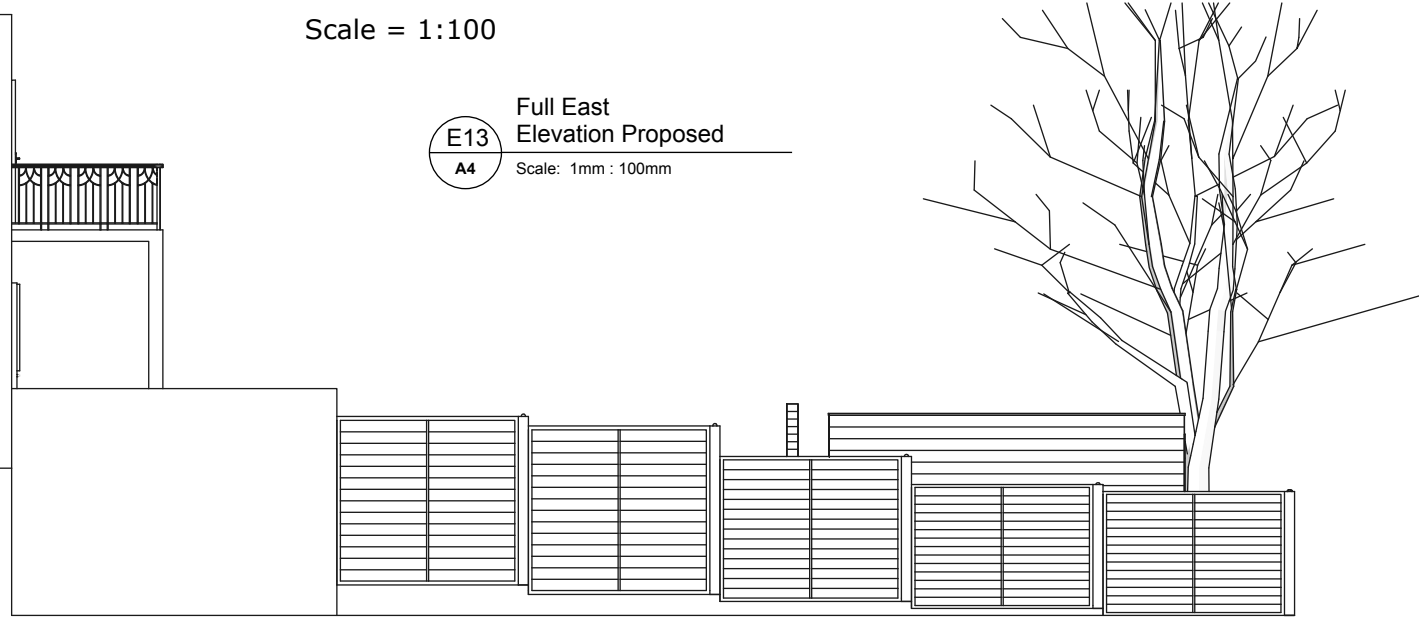


E14
A4


Full East
Elevation Existing

Scale: 1mm : 100mm

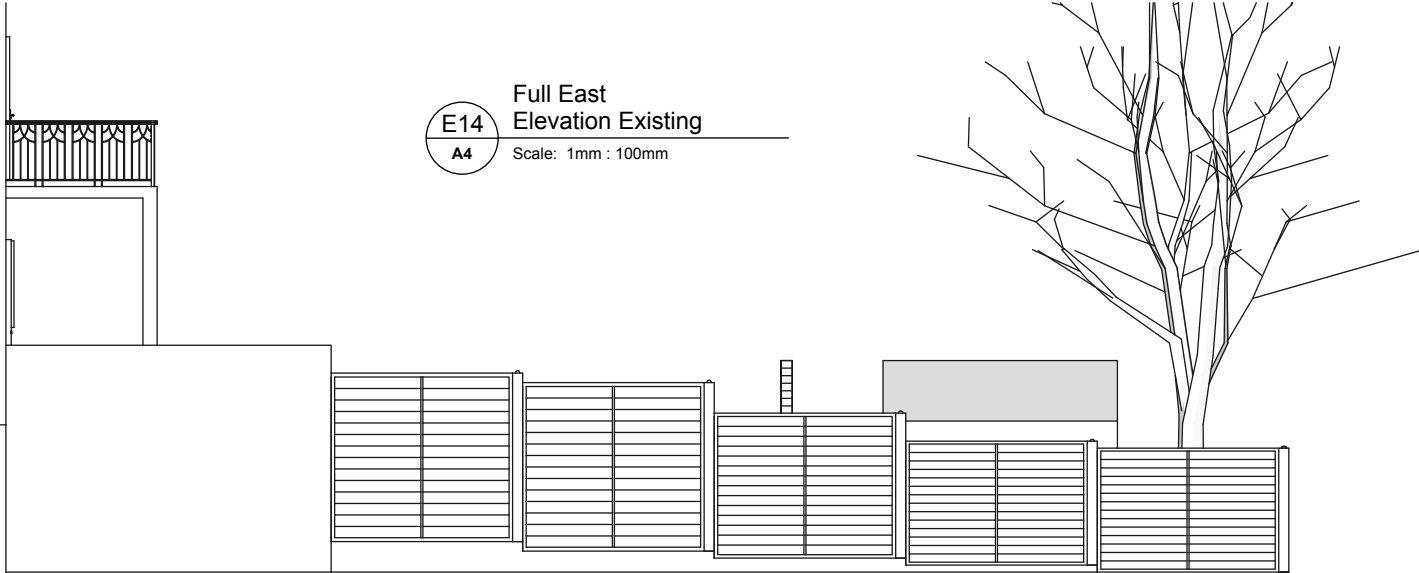

 


Scale = 1:50

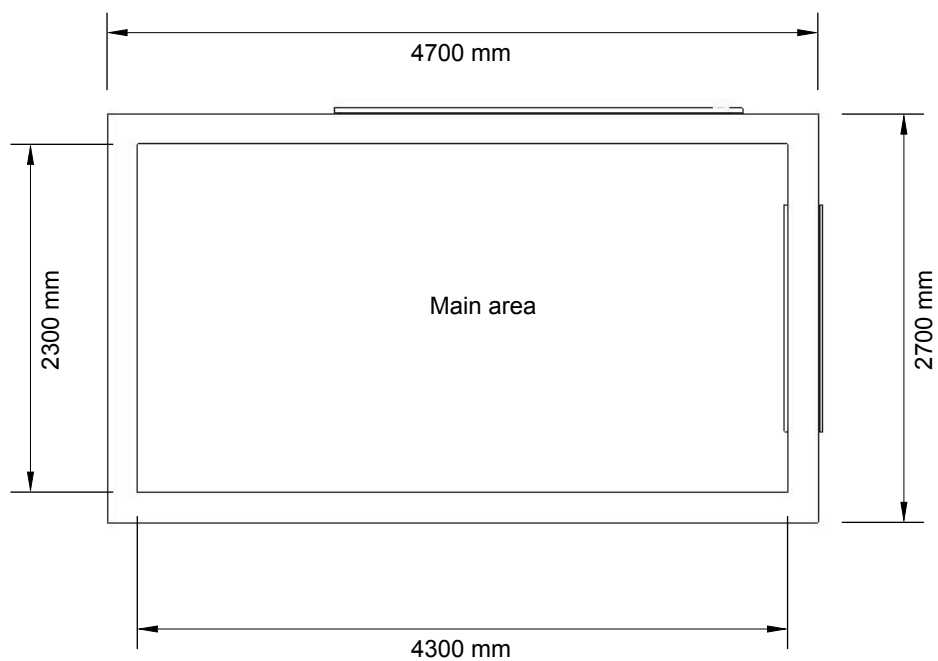




Scale = 1:50

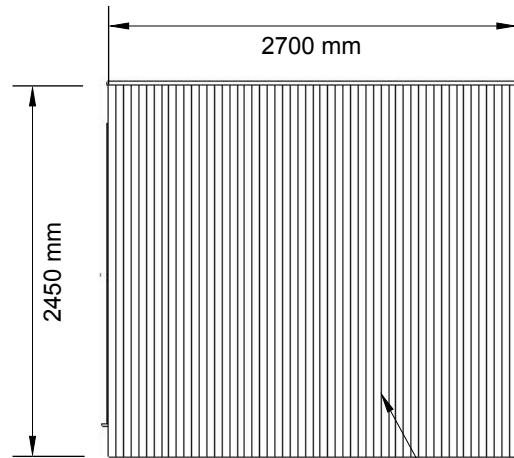

C1 Cabin South Elevation
A4 Scale: 1mm : 50mm


Siberian Larch
Untreated battens

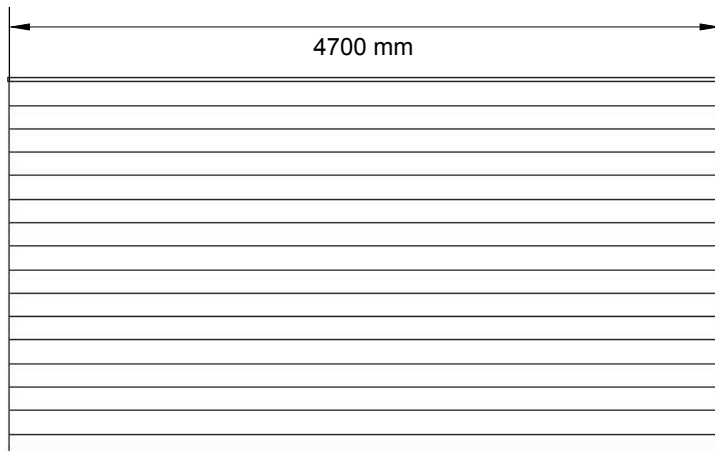

C3 Cabin East Elevation
A4 Scale: 1mm : 50mm


Dark Grey
Aluminium/Glass
Top-hung window

Dark Grey
Cedral Weatherboard

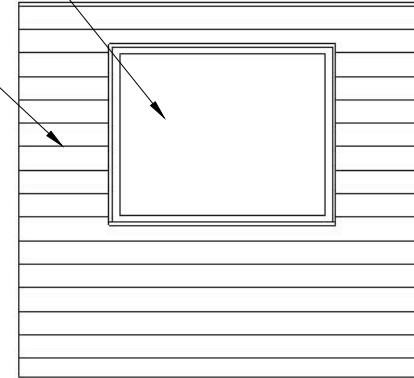

C2 Cabin North Elevation
A4 Scale: 1mm : 50mm

Dark Grey
Aluminium/Glass
Bifolding doors

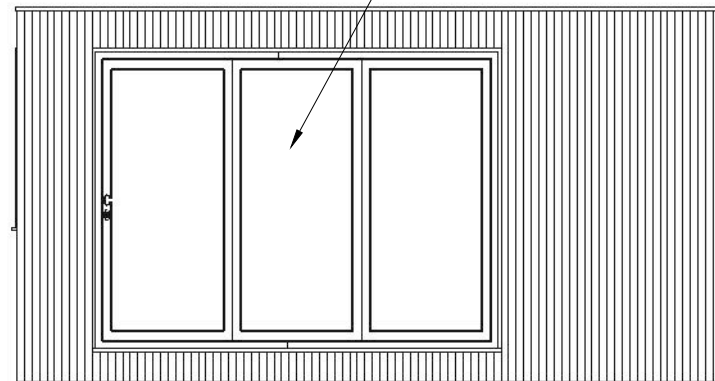

C4 Cabin West Elevation
A4 Scale: 1mm : 50mm