
 
 


341 Alexandra Park Road Site Plan

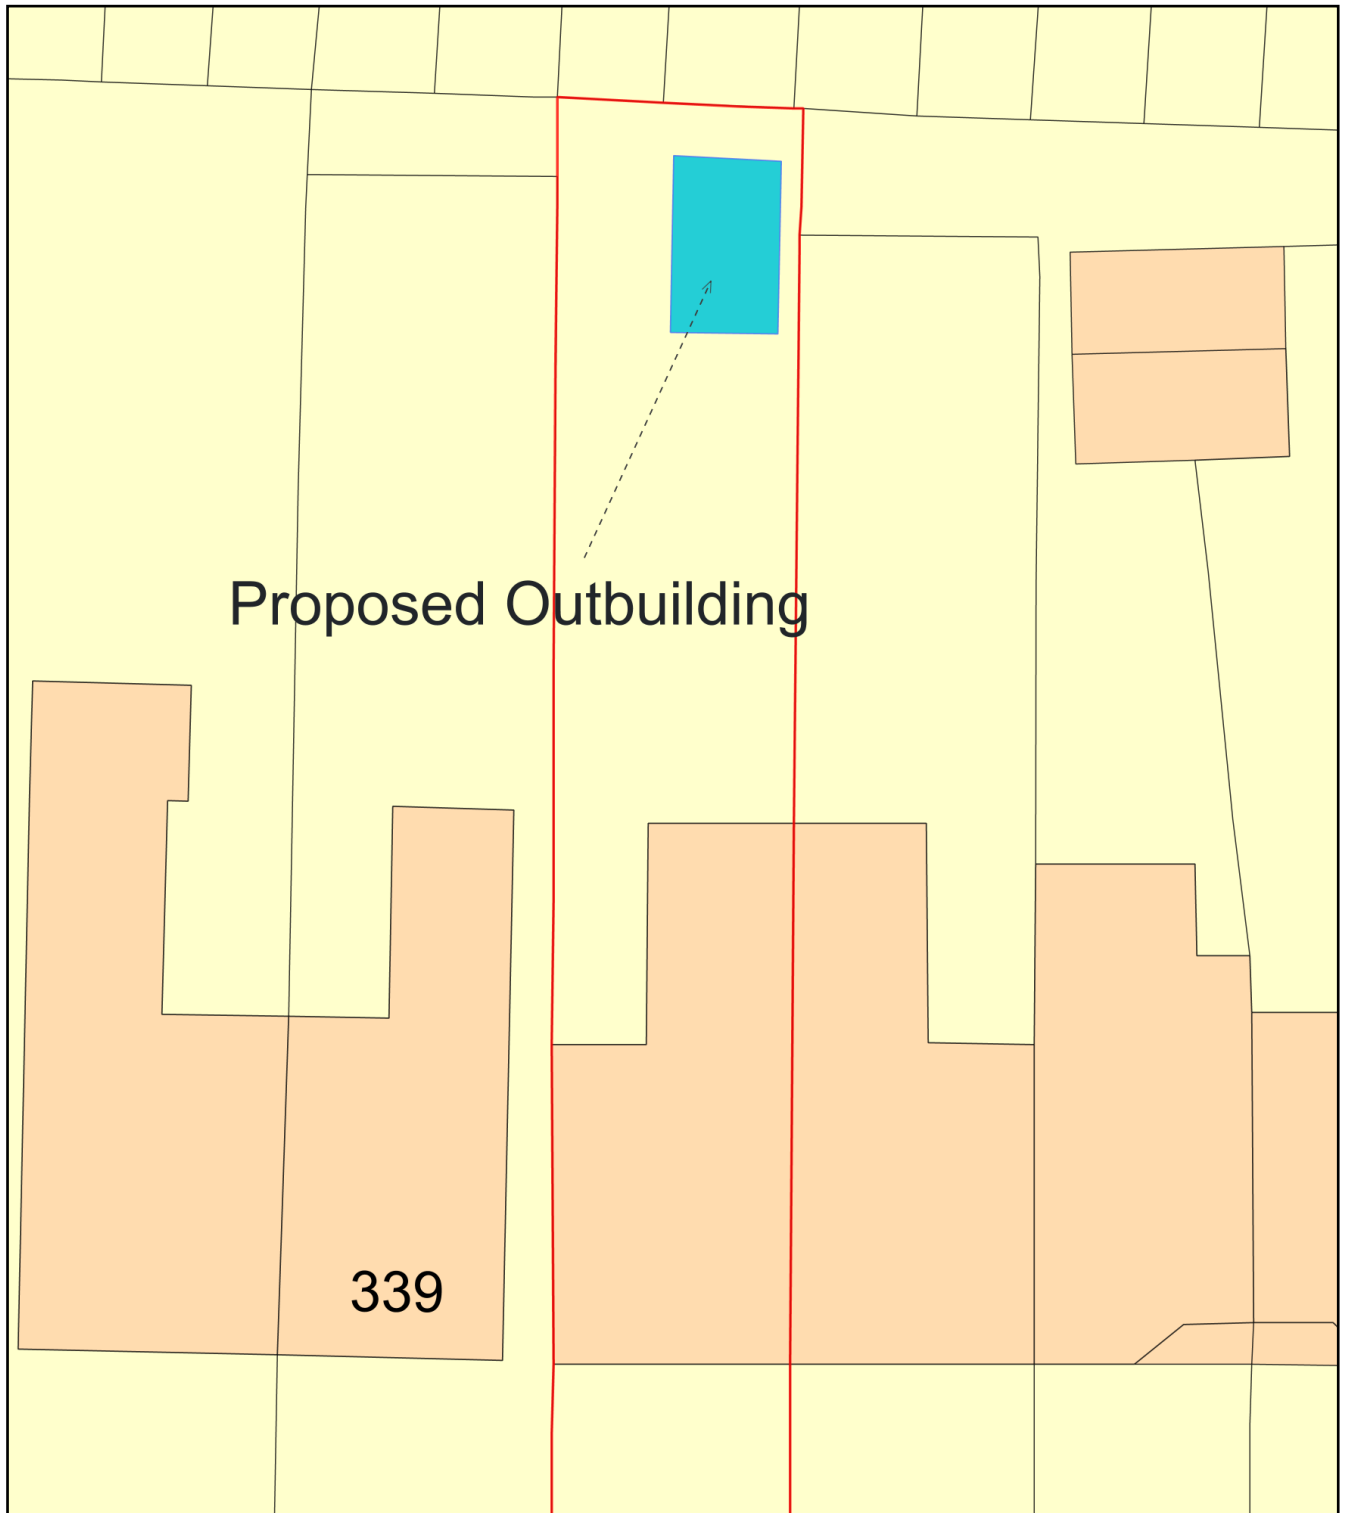

Plan Produced for: London Town Cabins Ltd

Date Produced: 07 Dec 2022

Plan Reference Number: TQRQM22341181507938

Scale: 1:200 @ A4