





101 Myddleton Road
(Application site)
Existing & Proposed Front Elevation

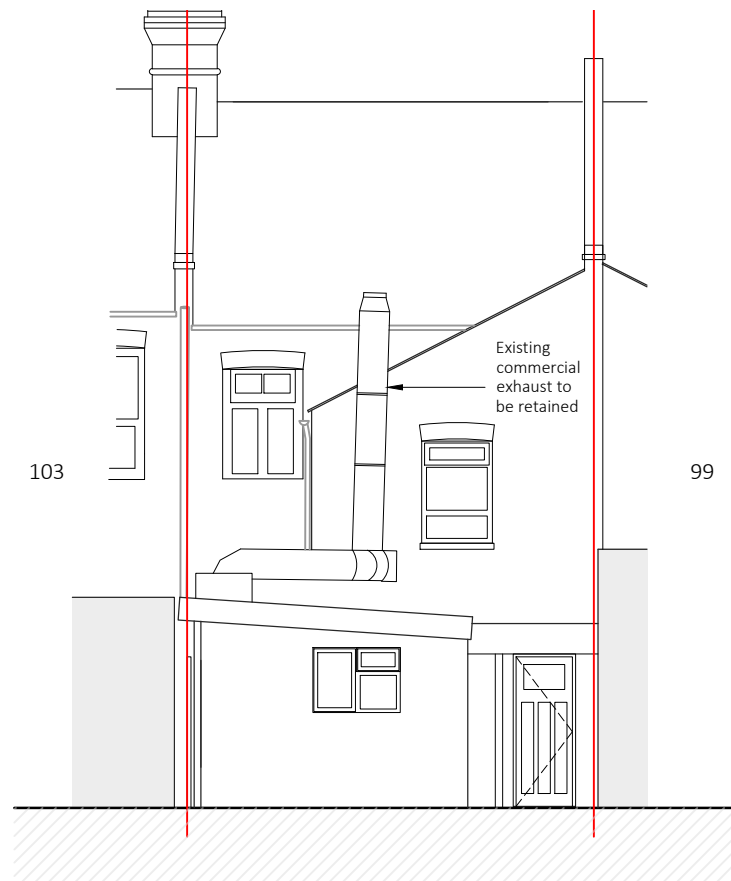


Existing & Proposed Rear Elevation



Existing & Proposed Section BB

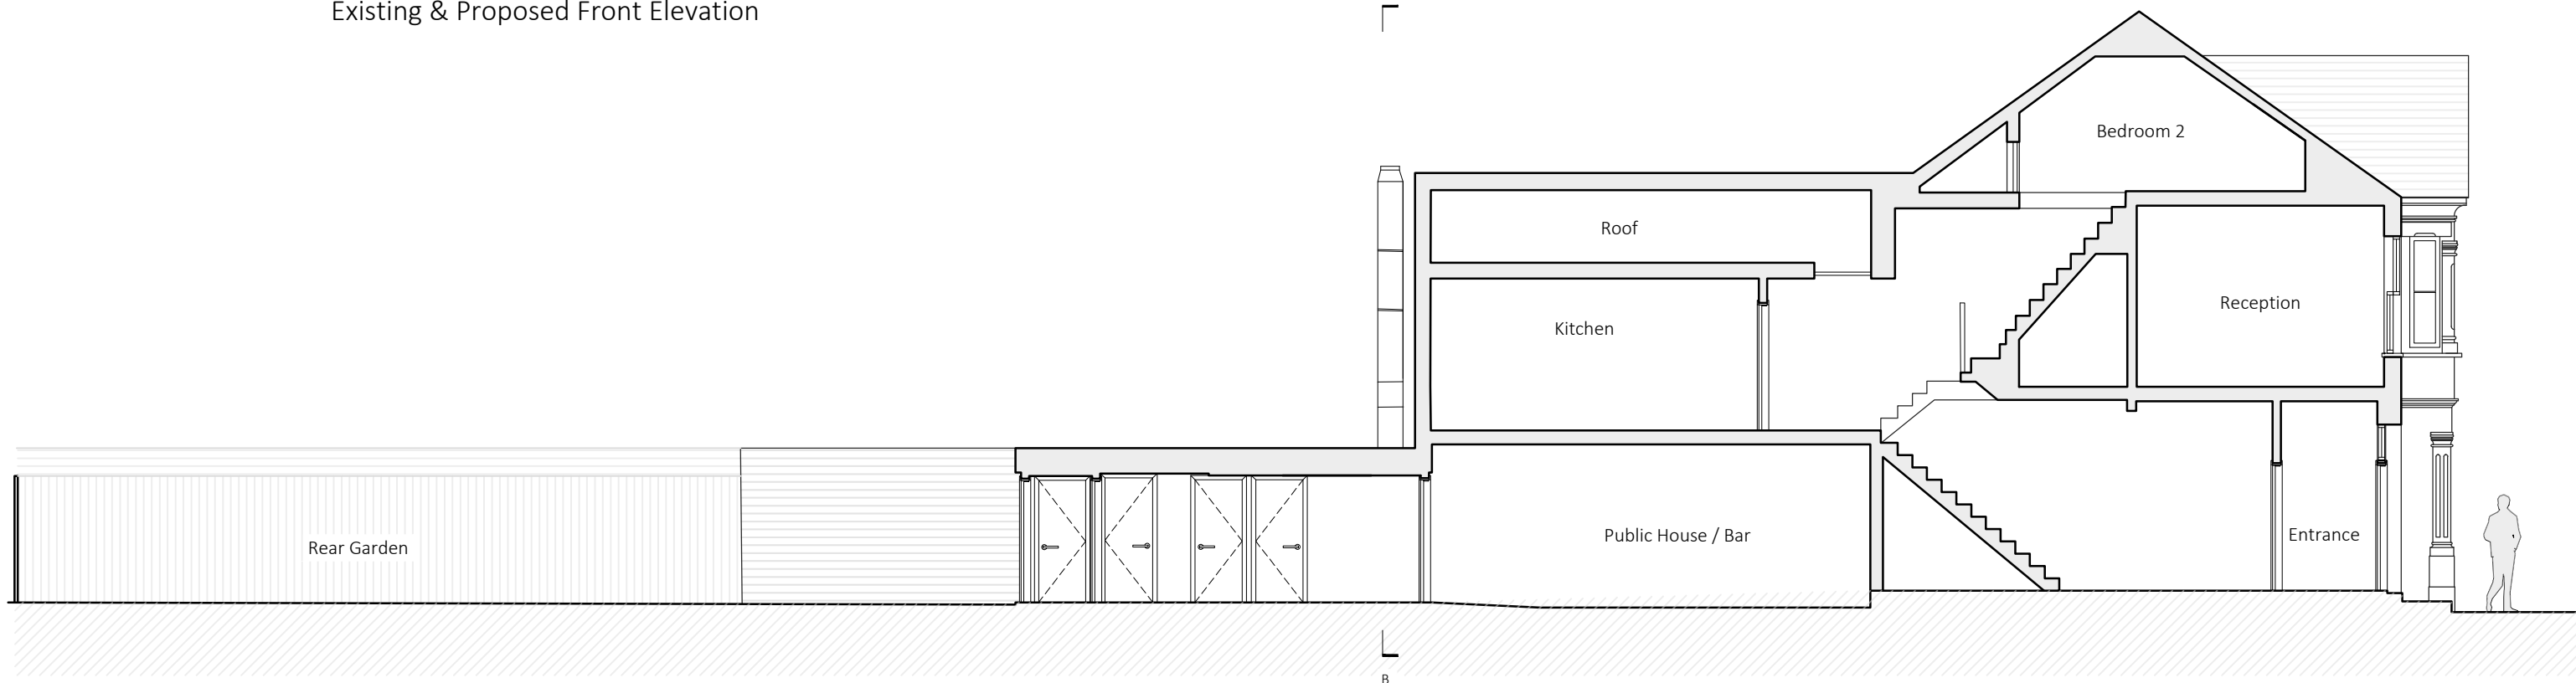

Existing & Proposed Section AA

 

B - Planning amendments
rev A - Planning amendments

HB 06.12.22
HB 08.06.23

project
101 Myddleton Road,
Tottenham,
London,
N22 8NE

client
Tesland Investments

drawing
PLANNING
EXISTING and
PROPOSED
Sections & Elevations

drawn EM	checked JE	date 14.12.2020
scale 1:100	@	paper size A3
drawing no		8299 / 05 B

MDC METROPOLITAN
DEVELOPMENT
CONSULTANCY

66 Bickenhall Mansions
Bickenhall Street
London W1U 6BS
t: +44(0)207 486 6675
e: info@mdclondon.com
w: www.mdclondon.com