


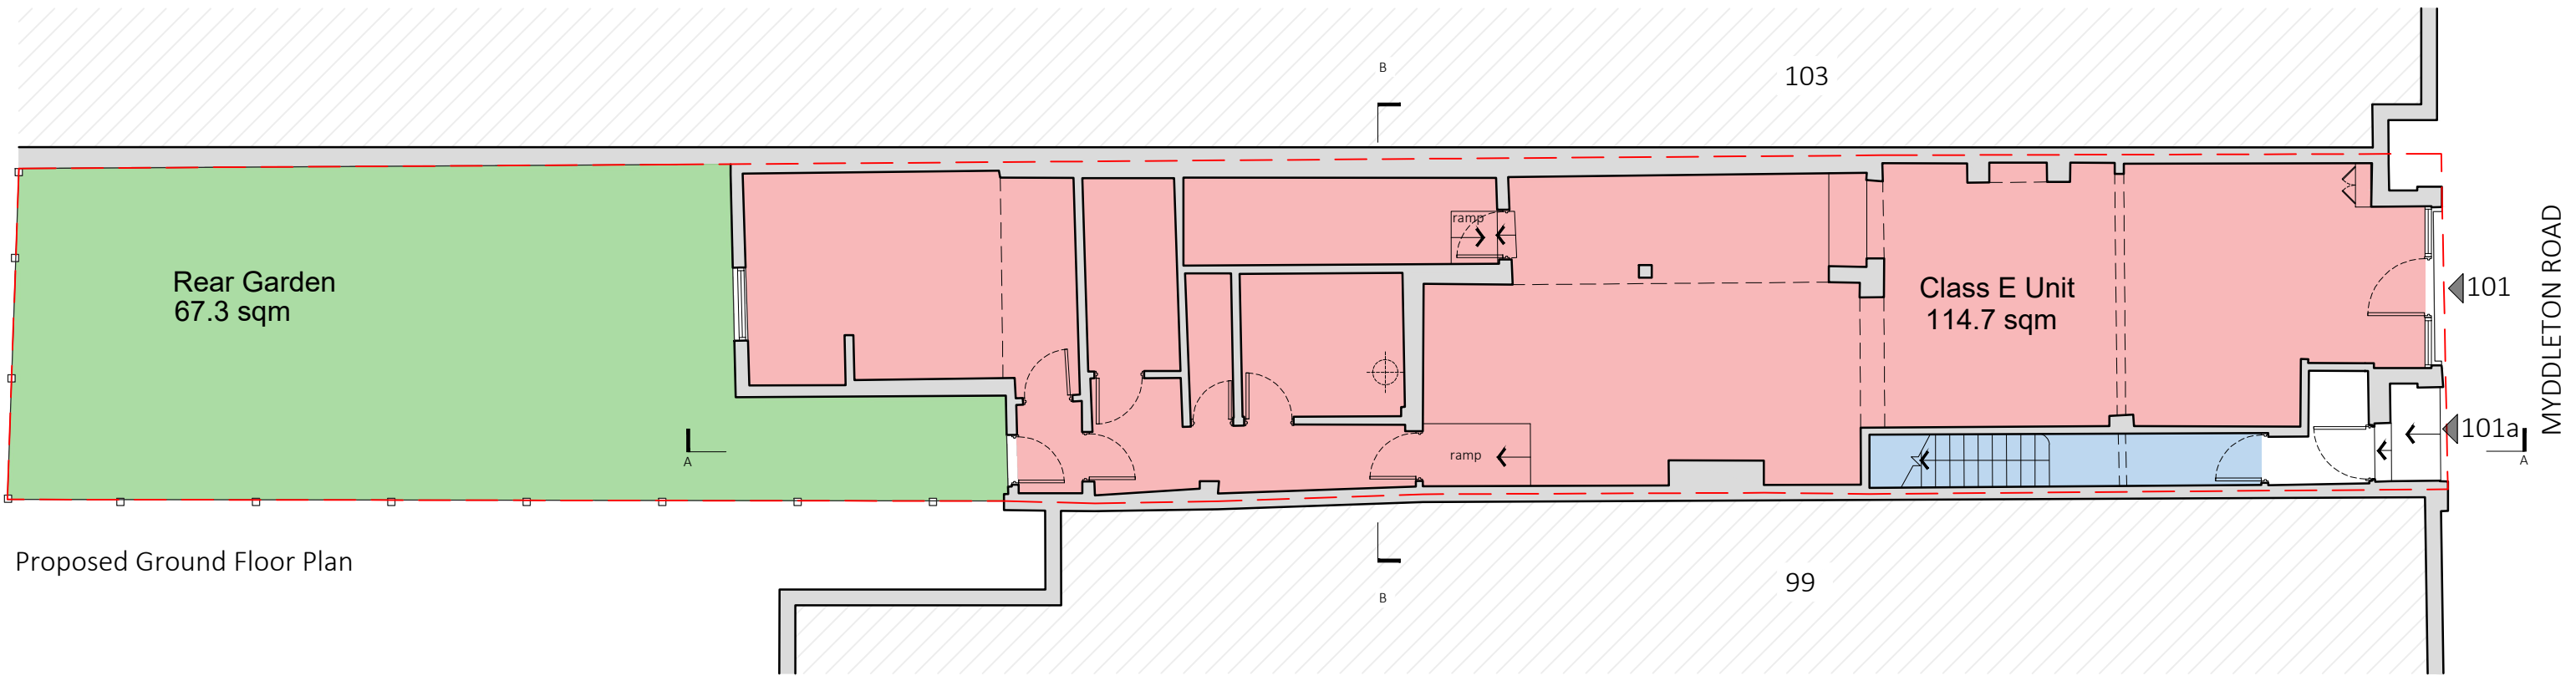

Class E unit : 114.7 sqm

Residential

project 101 Myddleton Road, Tottenham, London, N22 8NE	drawing PLANNING PROPOSED Ground Floor Plan			MDC METROPOLITAN DEVELOPMENT CONSULTANCY
	drawn HB	checked JE	date 05.12.2022	
	scale 1:100	@	paper size A3	
	drawing no 8299 / 23 A			
client Tesland Investments				66 Bickenhall Mansions Bickenhall Street London W1U 6BS t: +44(0)207 486 6675 e: info@mdclondon.com w: www.mdclondon.com

rev A - Planning Amendments

HB 06.12.22