


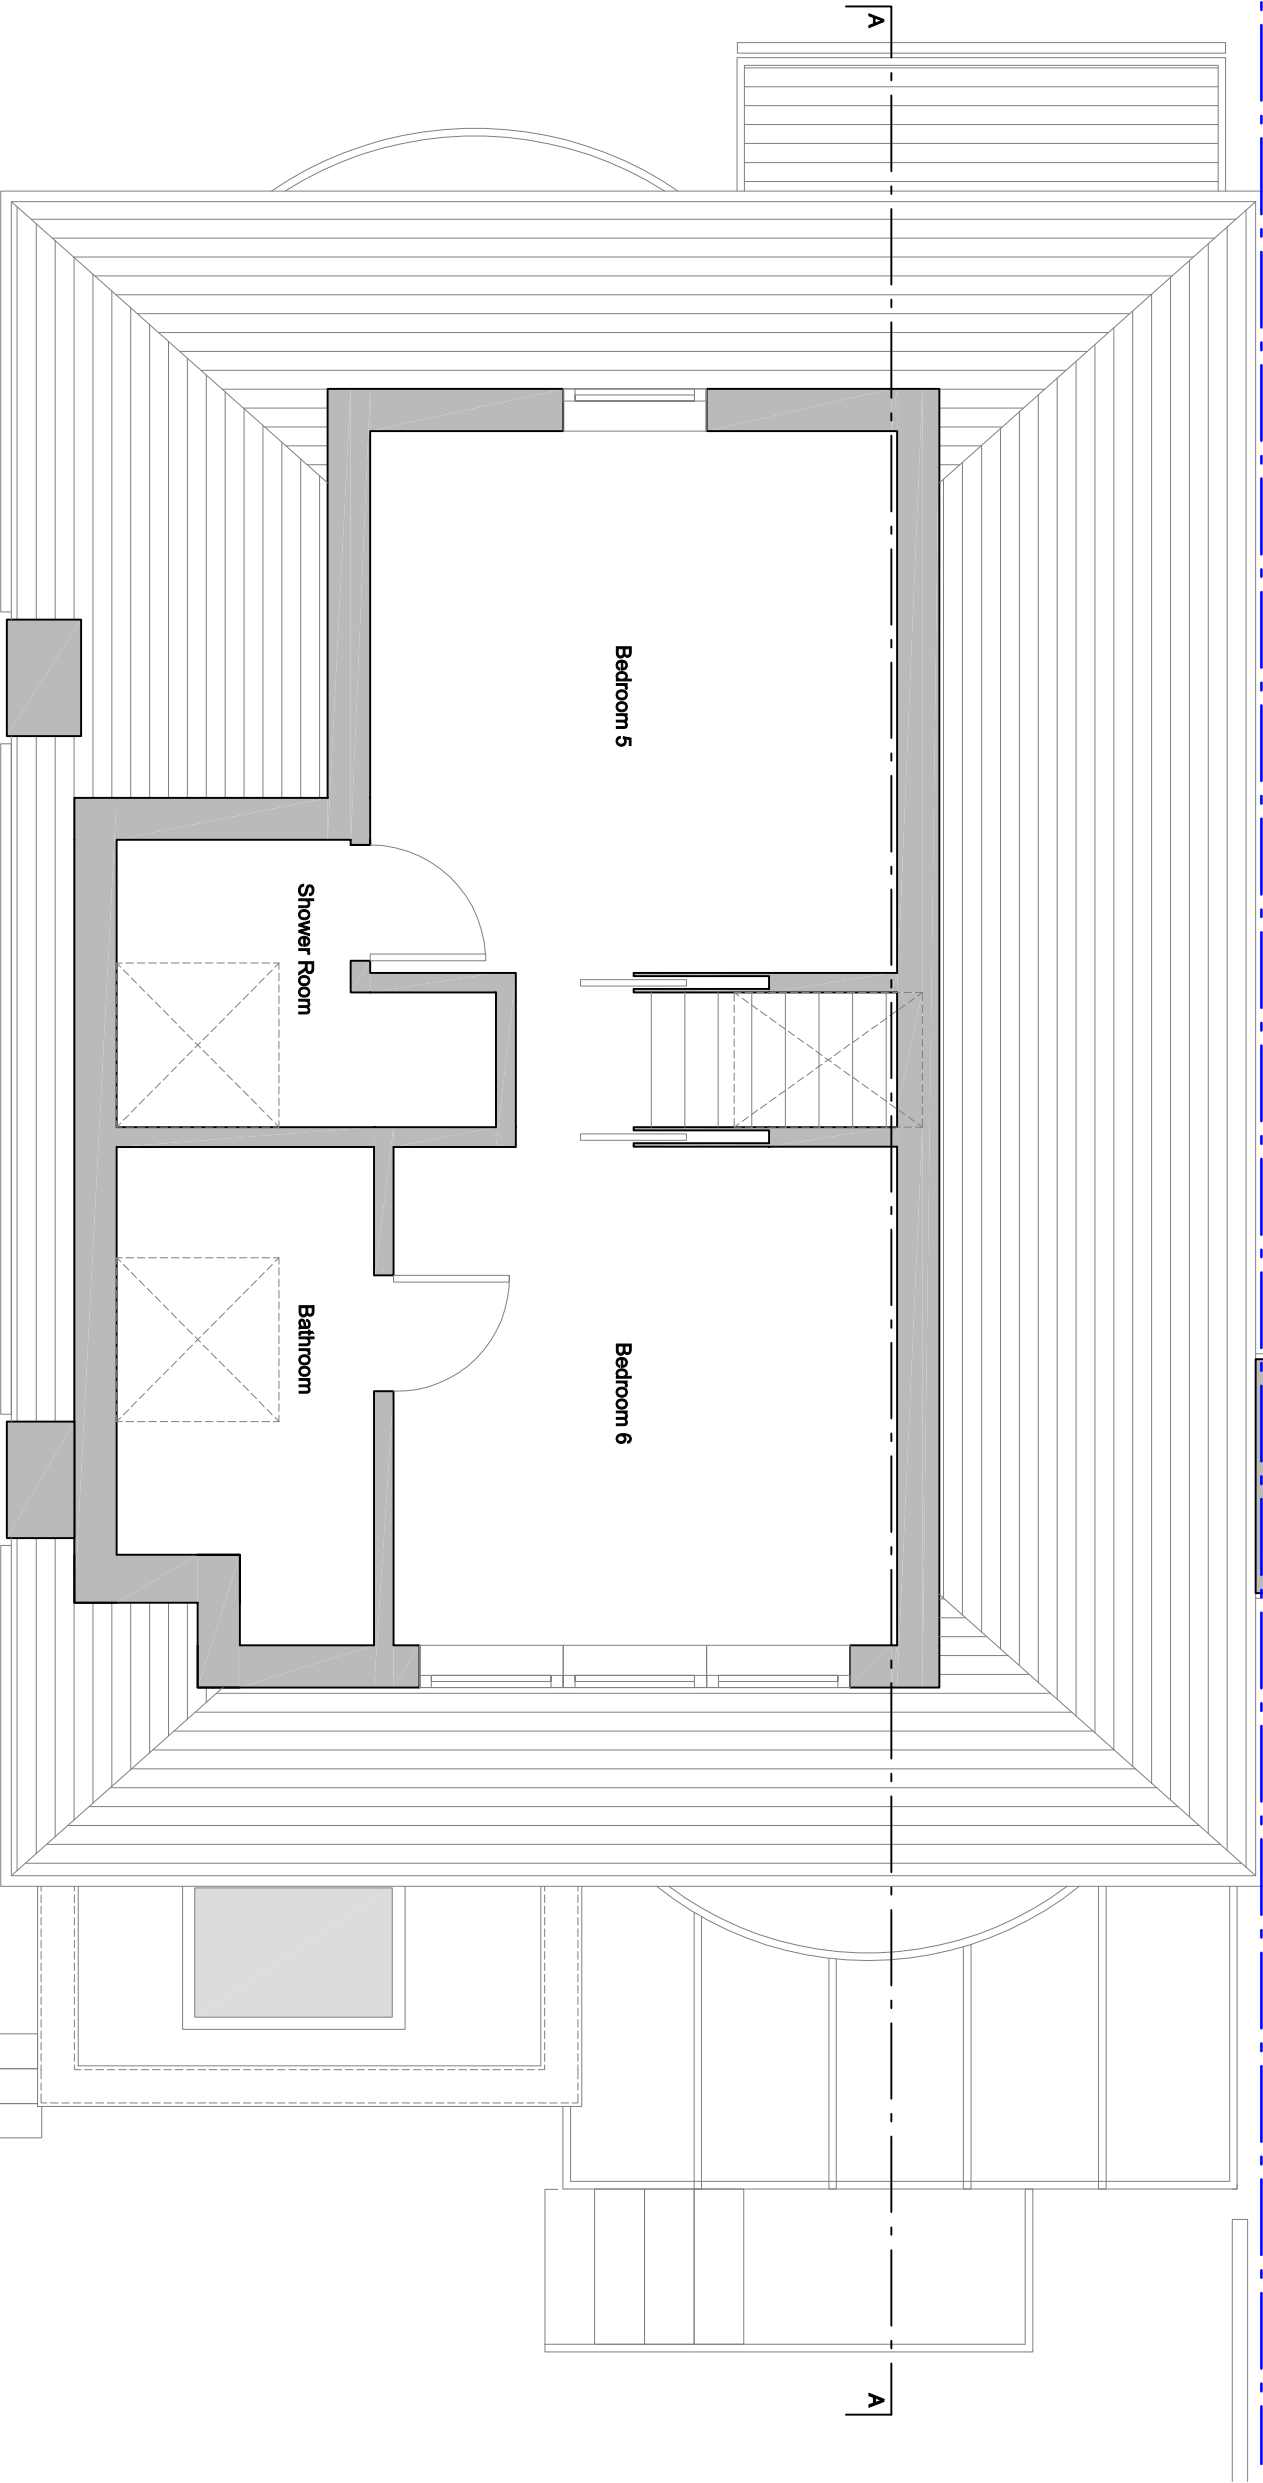

CLIENT
Elaine Orchard

PROJECT
**17 Vallance Road
London
N22 7UD**

DRAWING NO.
WT10-2022-N22-PA-004

DRAWING TITLE
Existing Loft Floor Plan

SCALE	DATE	REVISION
1:50 @ A3	11/2022	

STATUS
Planning Application Drawing