



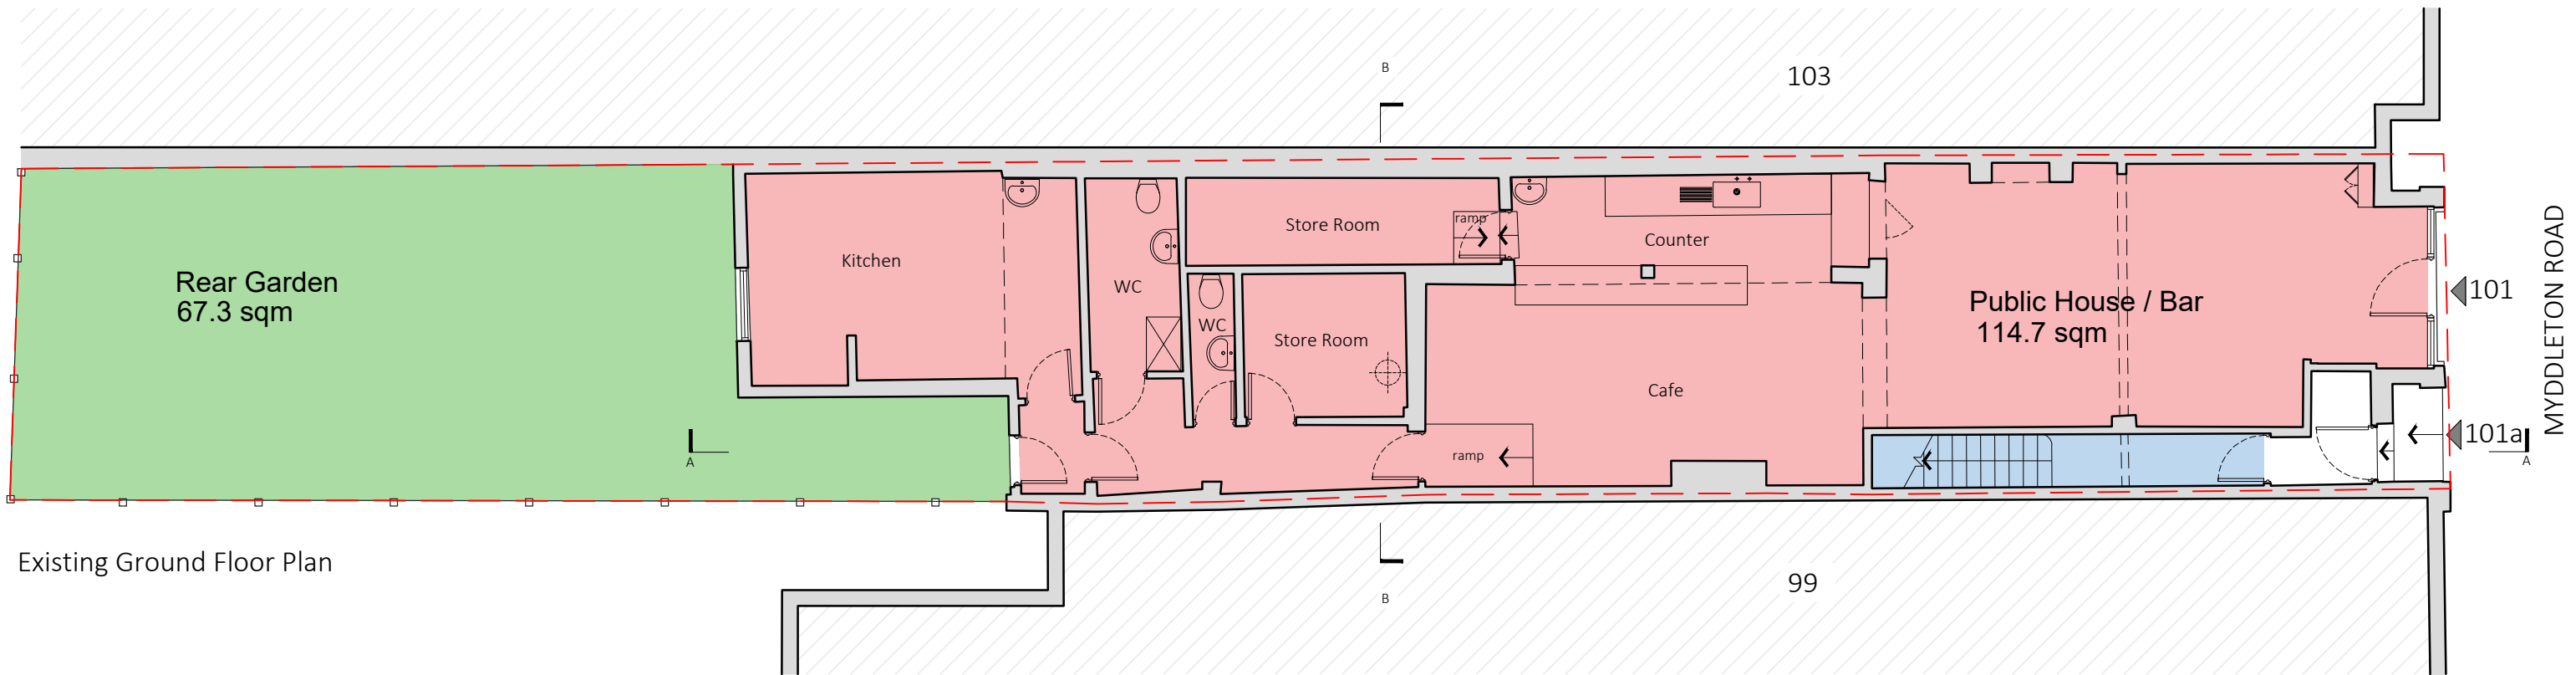

Existing Ground Floor Plan

- Commercial Public House/Bar GIA : 114.7 sqm
- Residential

 

C Planning alterations
B Existing footprint altered
rev A -

HB 06.12.22
HB 08.06.21
EM 08.01.21

project
101 Myddleton Road,
Tottenham,
London,
N22 8NE

client
Tesland Investments

drawing
PLANNING
EXISTING
Ground Floor Plan

drawn	checked	date
EM	JE	08.12.2020
scale		paper size
1:100	@	A3

drawing no
8299 / 03 C

MDC

METROPOLITAN
DEVELOPMENT
CONSULTANCY

66 Bickenhall Mansions
Bickenhall Street
London W1U 6BS
t: +44(0)207 486 6675
e: info@mdclondon.com
w: www.mdclondon.com