


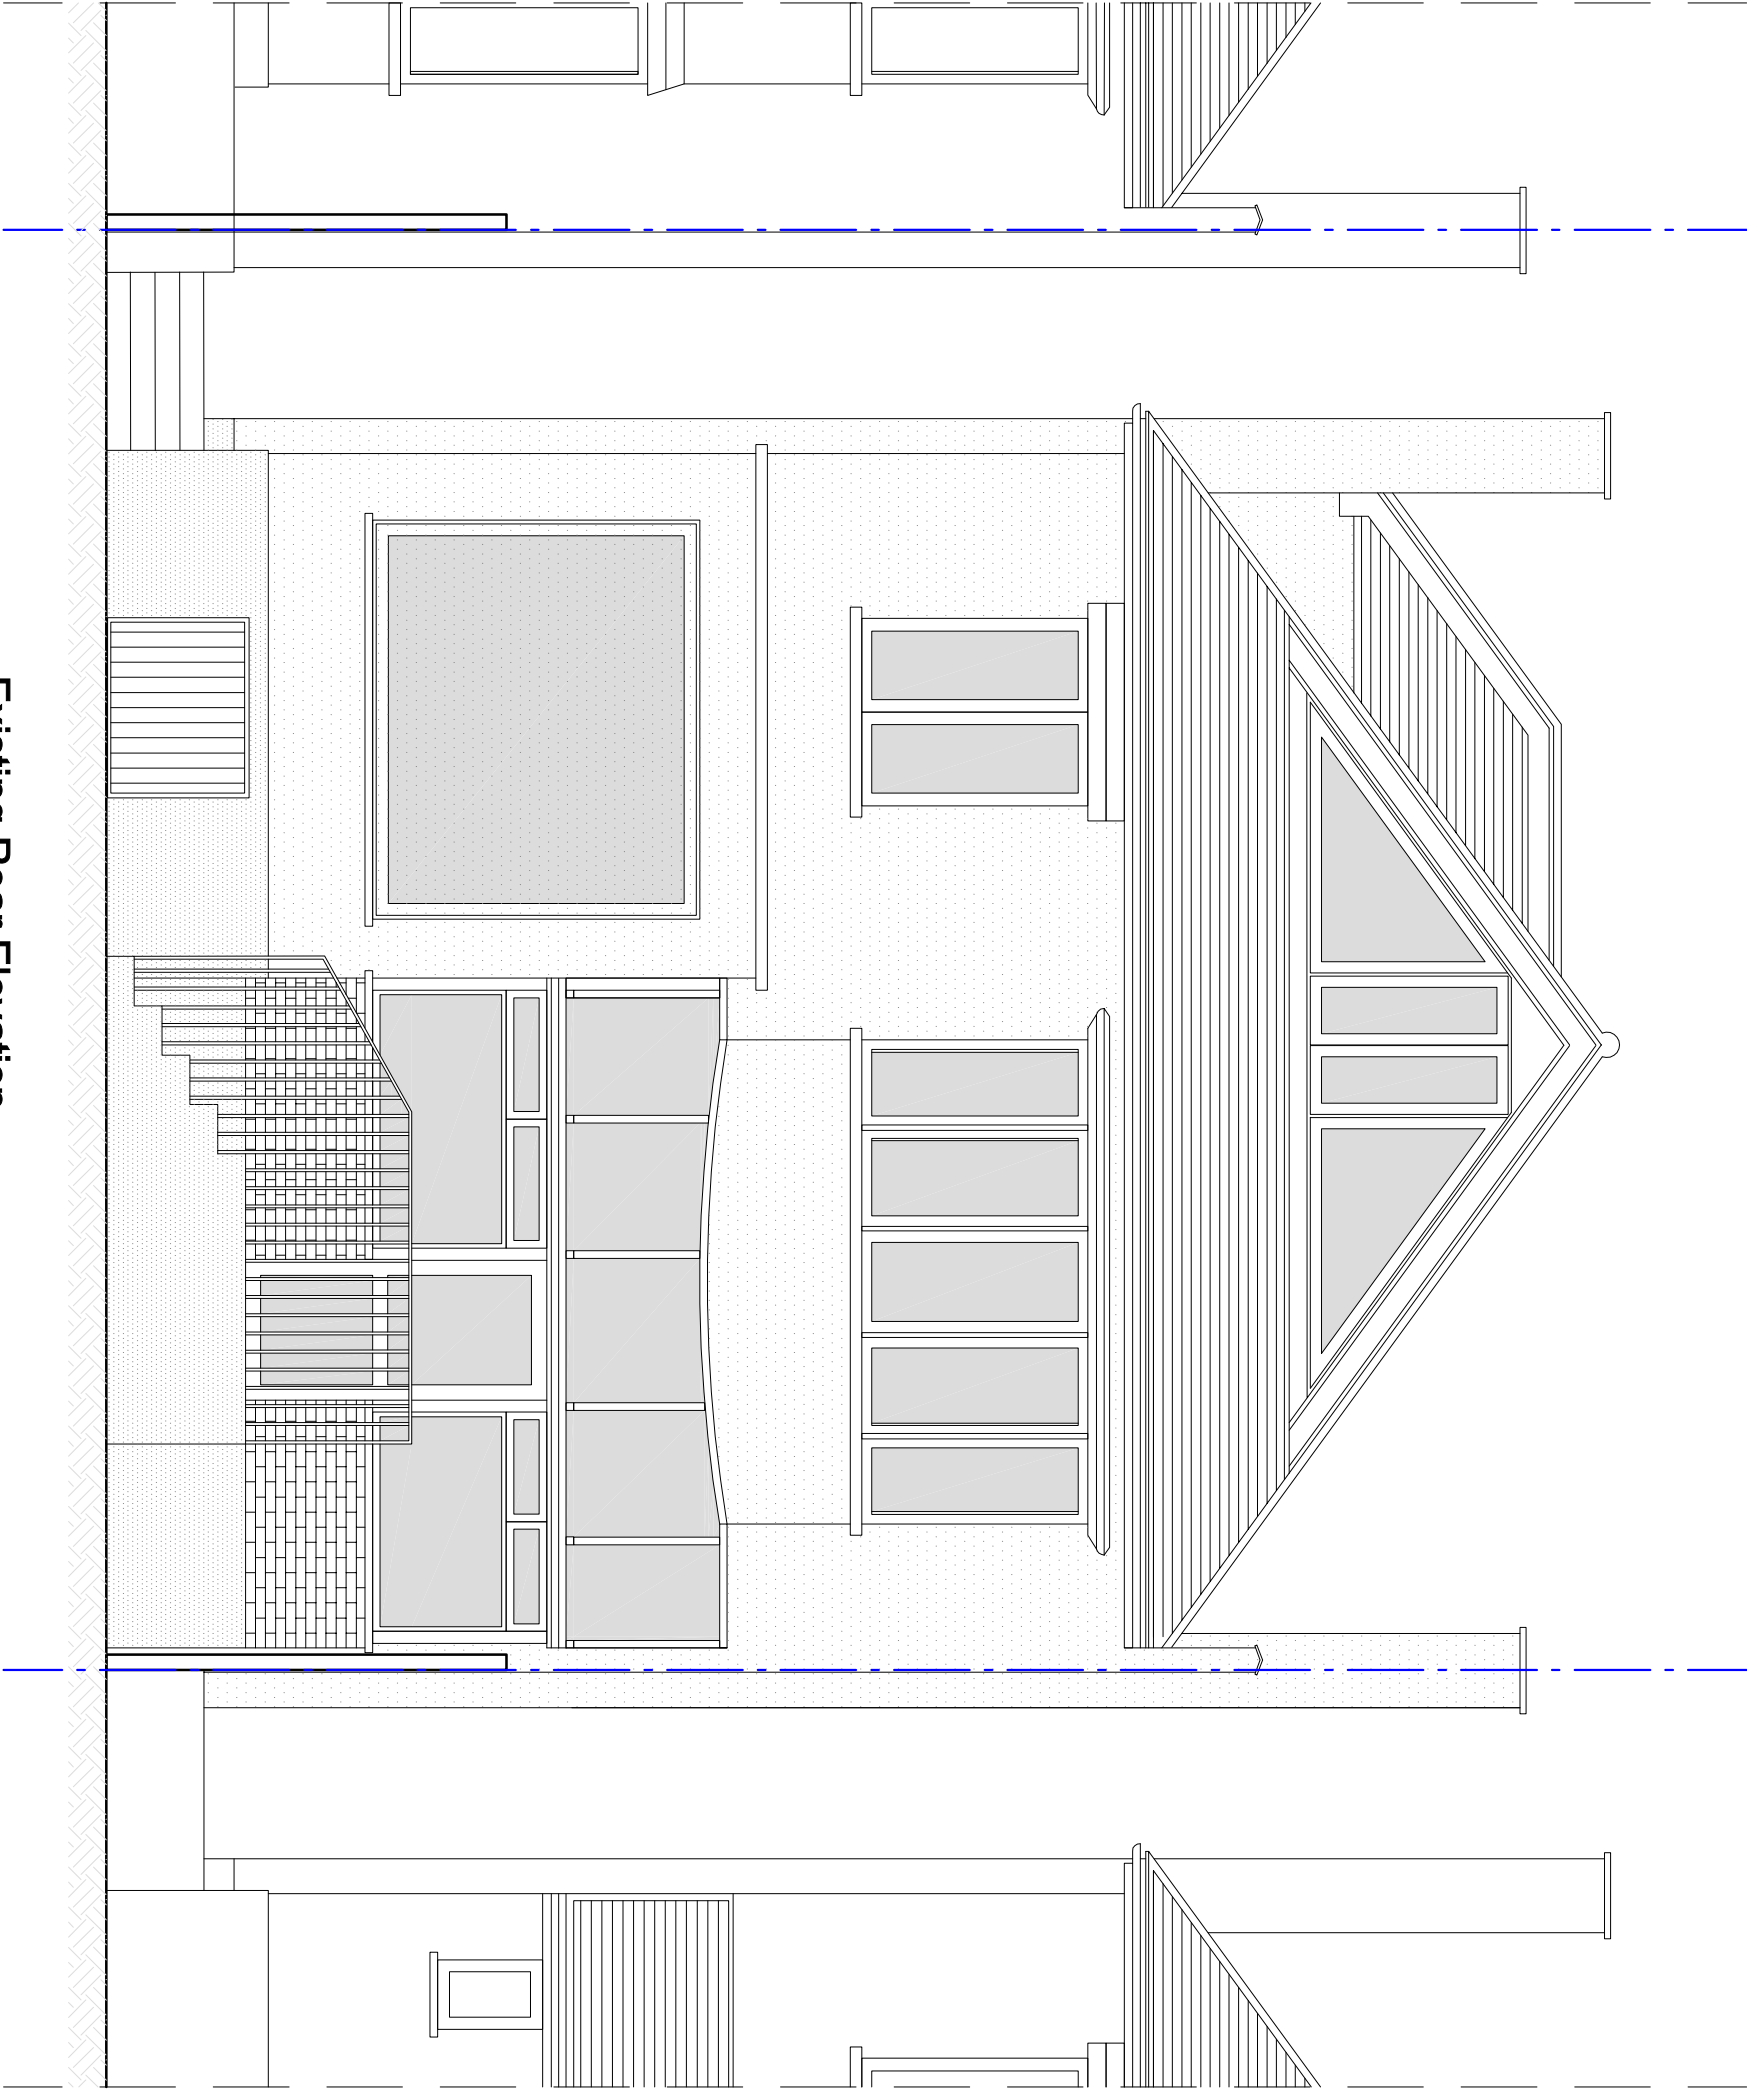

Existing Rear Elevation

scale 1:50 @ A3



CLIENT Elaine Orchard		
PROJECT 17 Vallance Road London N22 7UD		
DRAWING NO. WT10-2022-N22-PA-203		
DRAWING TITLE Existing Rear Elevation		
SCALE 1:50 @ A3	DATE 11/7/2022	REVISION
STATUS Planning Application Drawing		