




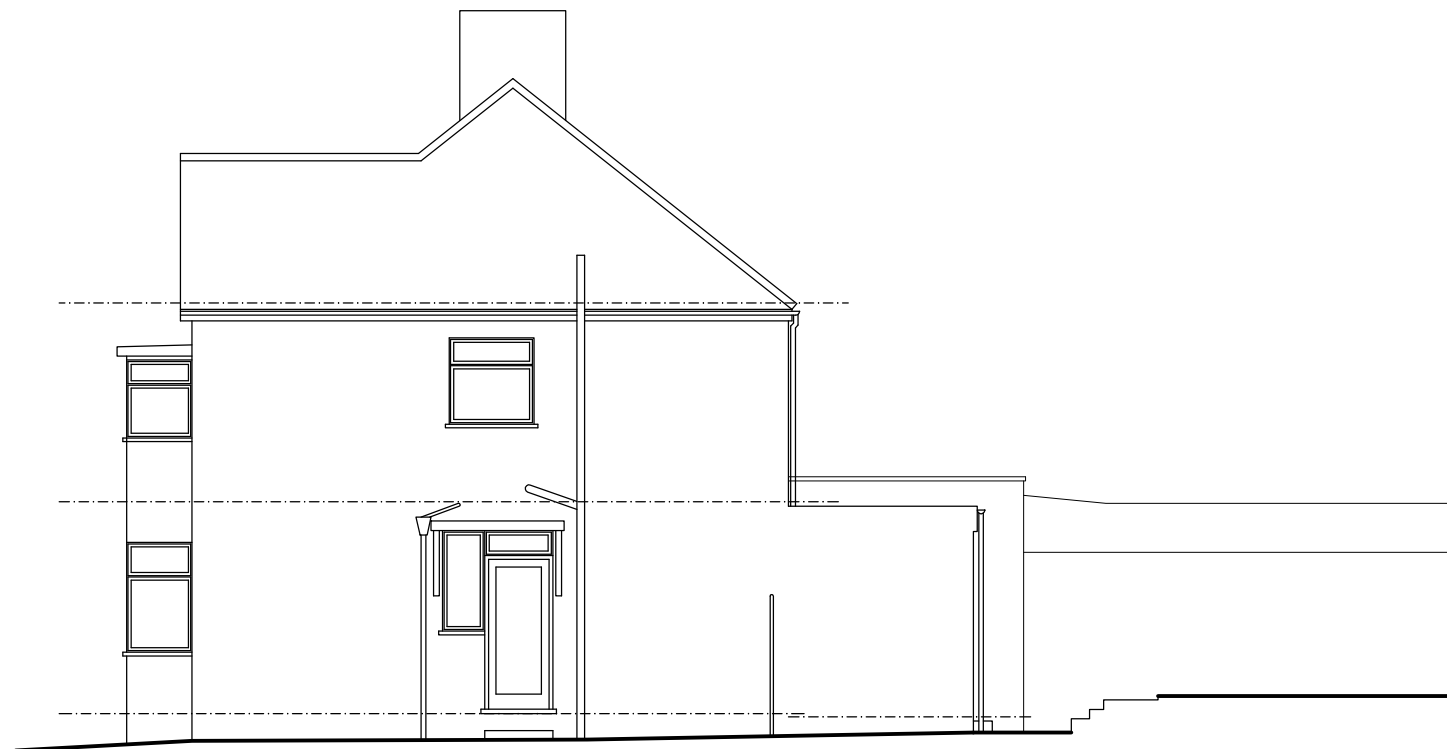


side elevation

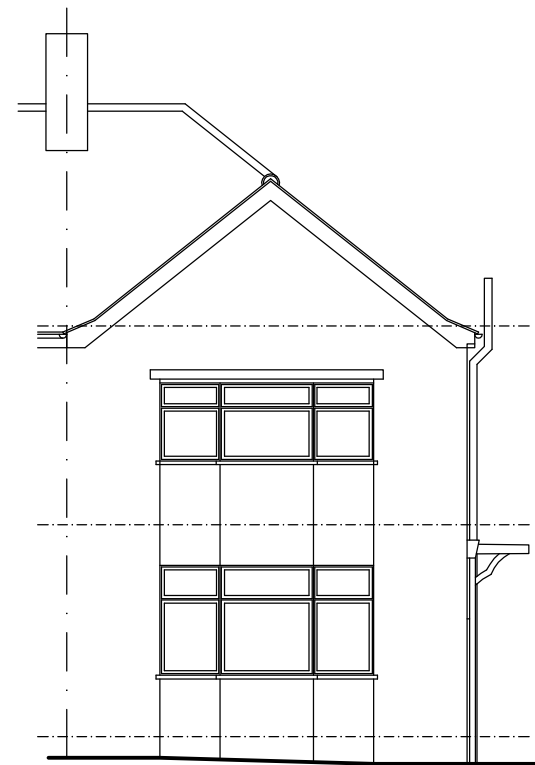


front elevation

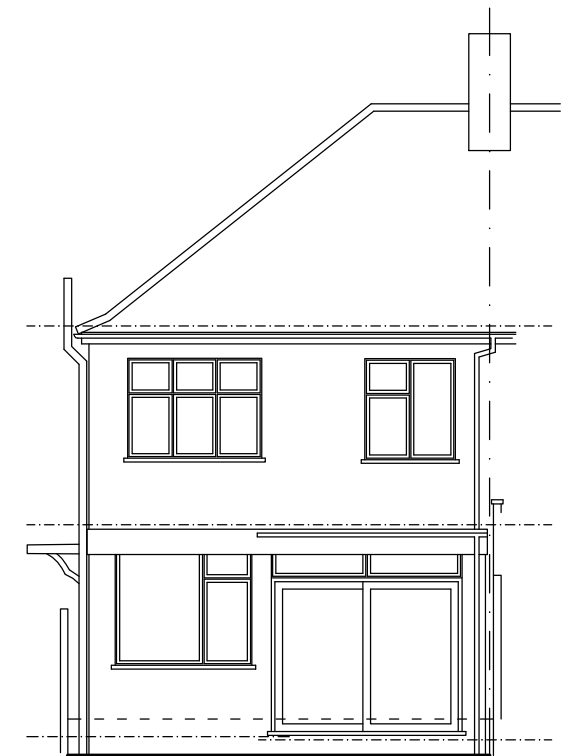

rear elevation

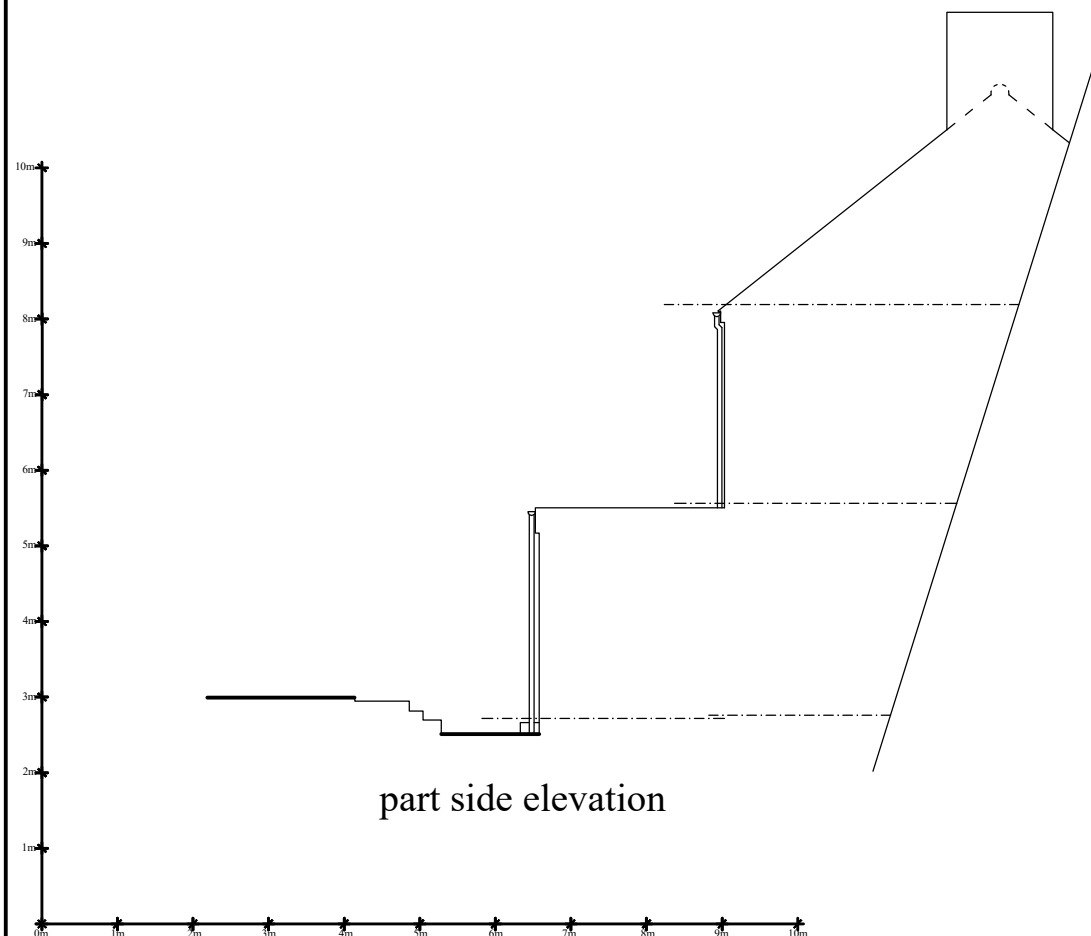

part side elevation

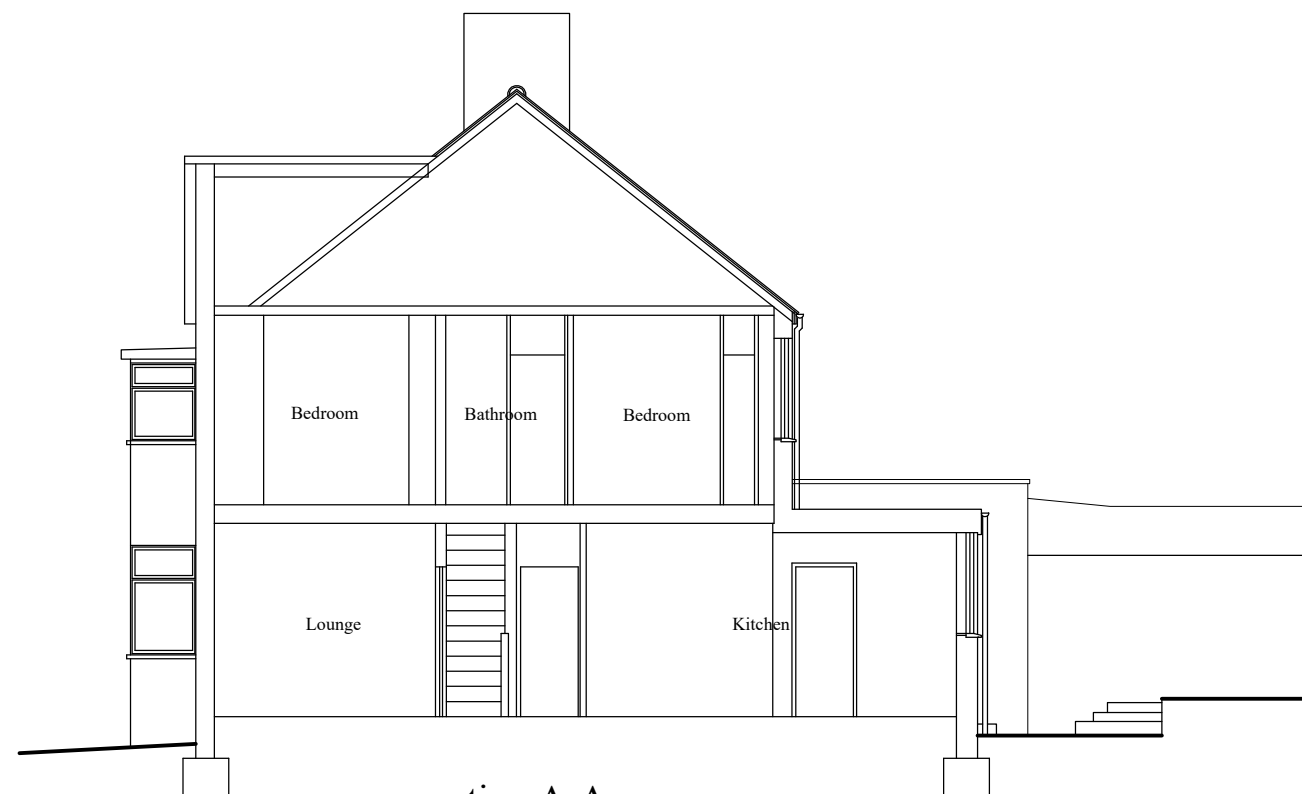

section A-A

project Survey as existing	
site 170 Devonshire Hill Lane, Tottenham N17 7NR	
date September 2022	scale 1:100 @ A3
JOHN PERRIN & SONS Ltd BUILDING SURVEYORS & DESIGNERS 885 Green Lanes, Winchmore Hill, London N21 2QS Tel: 0208 364 0334 Email: mail@johnperrinandsons.com © John Perrin & Sons Ltd 2022	
All dimensions are to be checked on site.	
drawing number 3336/2	